


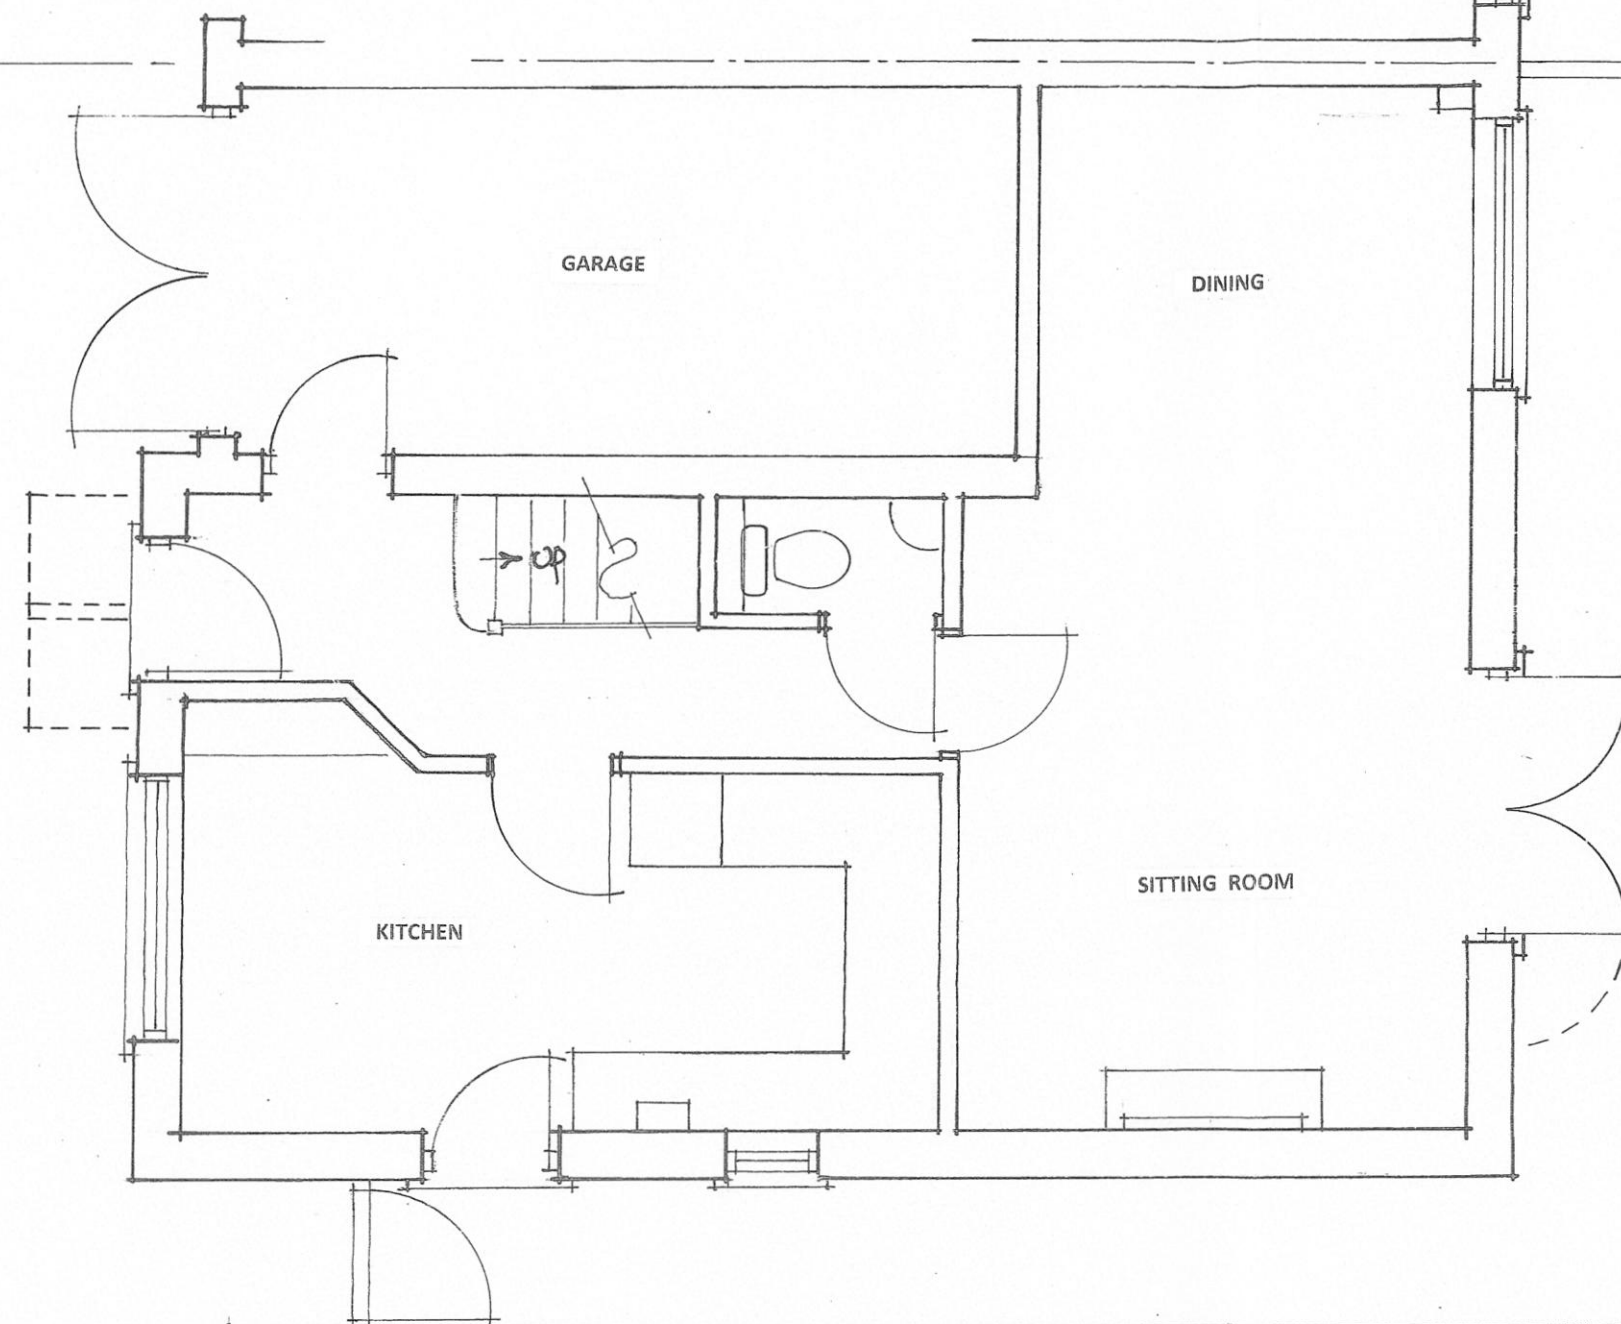

GROUND FLOOR PLAN ~ AS EXISTING

12, OAK TREE LANE, WOODGATE, CHICHESTER, WEST SUSSEX


SCALE 1:50 NOVEMBER 2024 No. 27/25/01

Clive Fish ~ Building & Design Consultant

Tel: (01903) 732942

SCALE 1:50 @ A3 PAPER SIZE



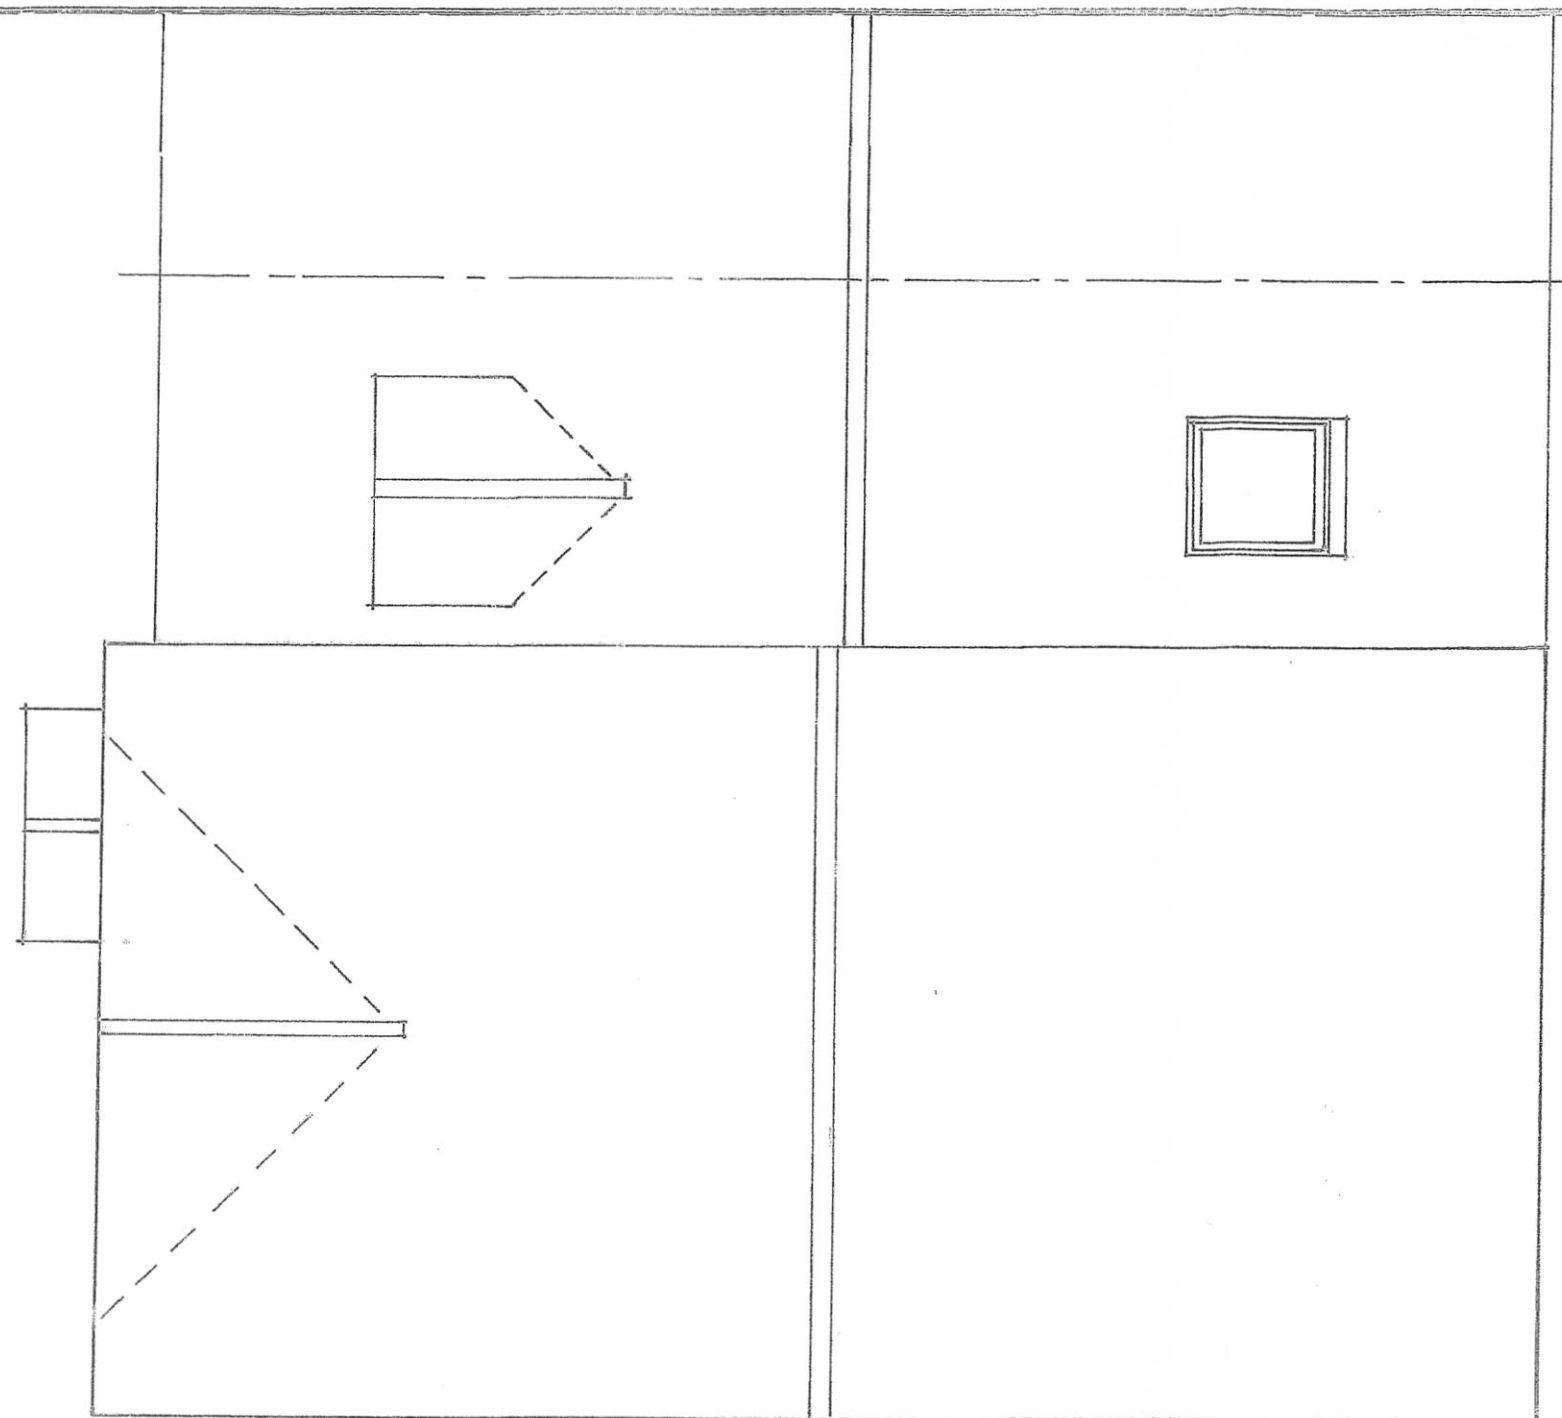

ROOF PLAN ~ AS EXISTING


12, OAK TREE LANE, WOODGATE, CHICHESTER, WEST SUSSEX


SCALE 1:50 NOVEMBER 2024 No. 27/25/02

Clive Fish ~ Building & Design Consultant

Tel: (01903) 732042

SCALE 1:50 @ A3 PAPER SIZE

 

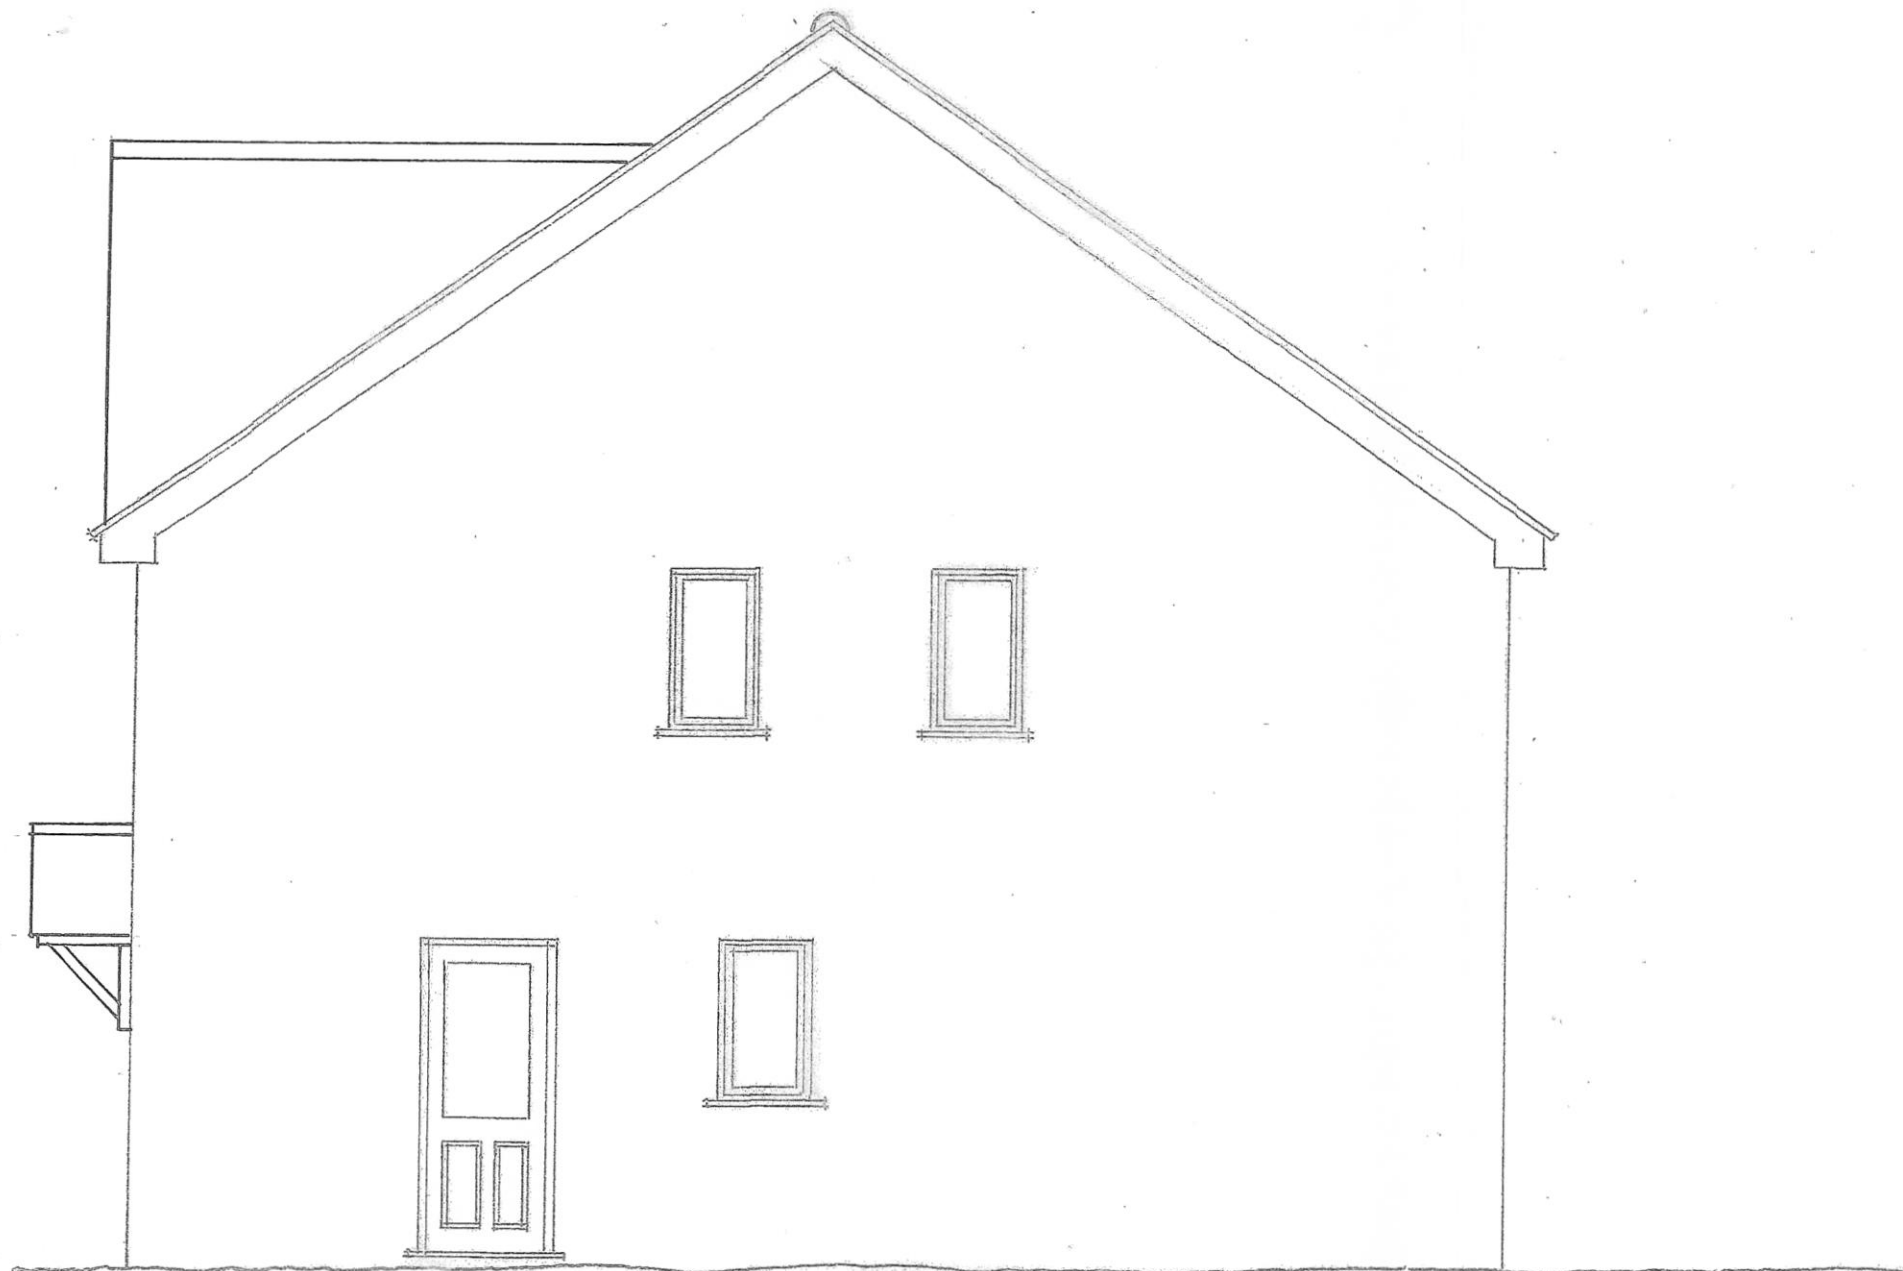

SIDE ELEVATION (WEST) ~ AS EXISTING

SCALE 1 : 50 @ A3 PAPER SIZE



12, OAK TREE LANE, WOODGATE, CHICHESTER, WEST SUSSEX

SCALE 1 : 50 NOVEMBER 2024 No. 27/25/03

Clive Fish ~ Building & Design Consultant

Tel ; (01903) 732942



REAR ELEVATION (SOUTH) ~ AS EXISTING

12, OAK TREE LANE, WOODGATE, CHICHESTER, WEST SUSSEX


SCALE 1:50 NOVEMBER 2024 No. 27/25/04

Clive Fish ~ Building & Design Consultant

Tel ; (01903) 732942

SCALE 1:50 @ A4 PAPER SIZE



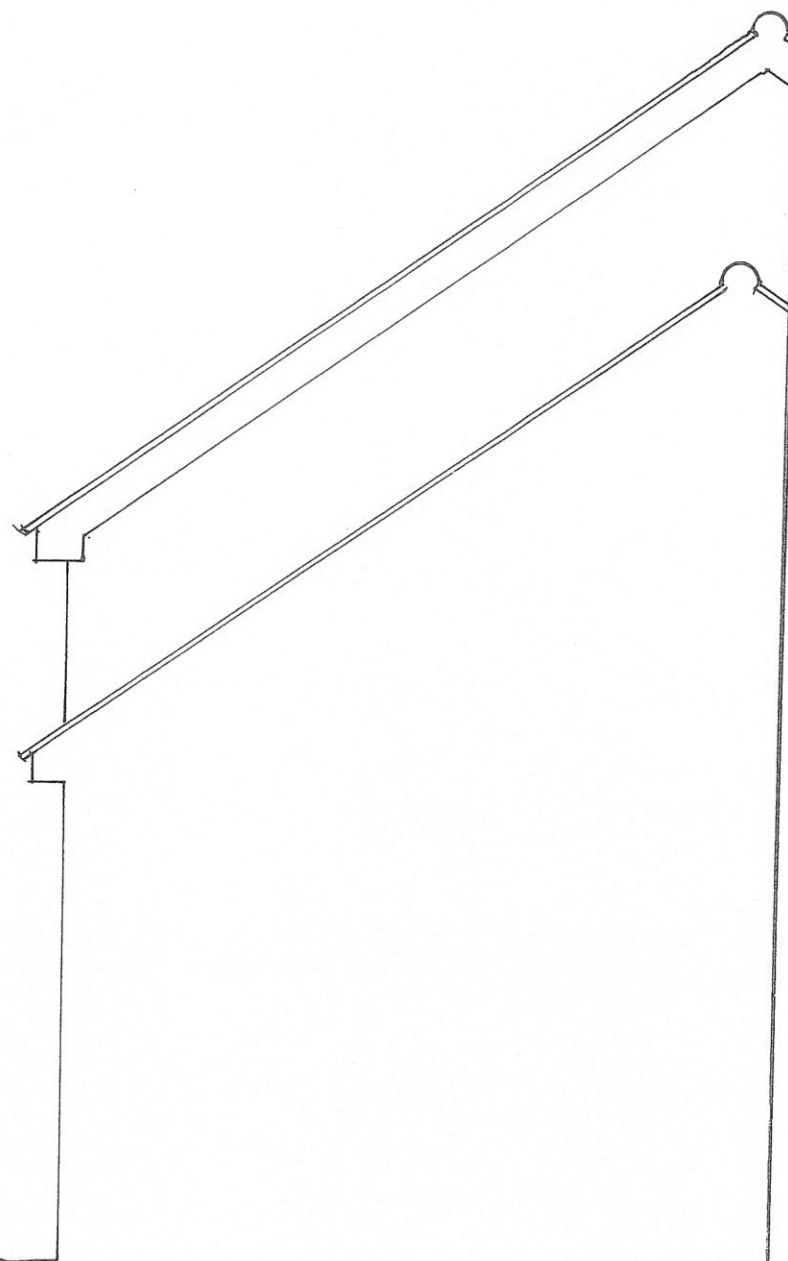

SIDE ELEVATION (EAST) ~ AS EXISTING

12, OAK TREE LANE, WOODGATE, CHICHESTER, WEST SUSSEX

SCALE 1 : 50 NOVEMBER 2024 No. 27/25/05

Clive Fish ~ Building & Design Consultant

Tel ; (01903) 732942

SCALE 1 : 50 @ A4 PAPER SIZE

