




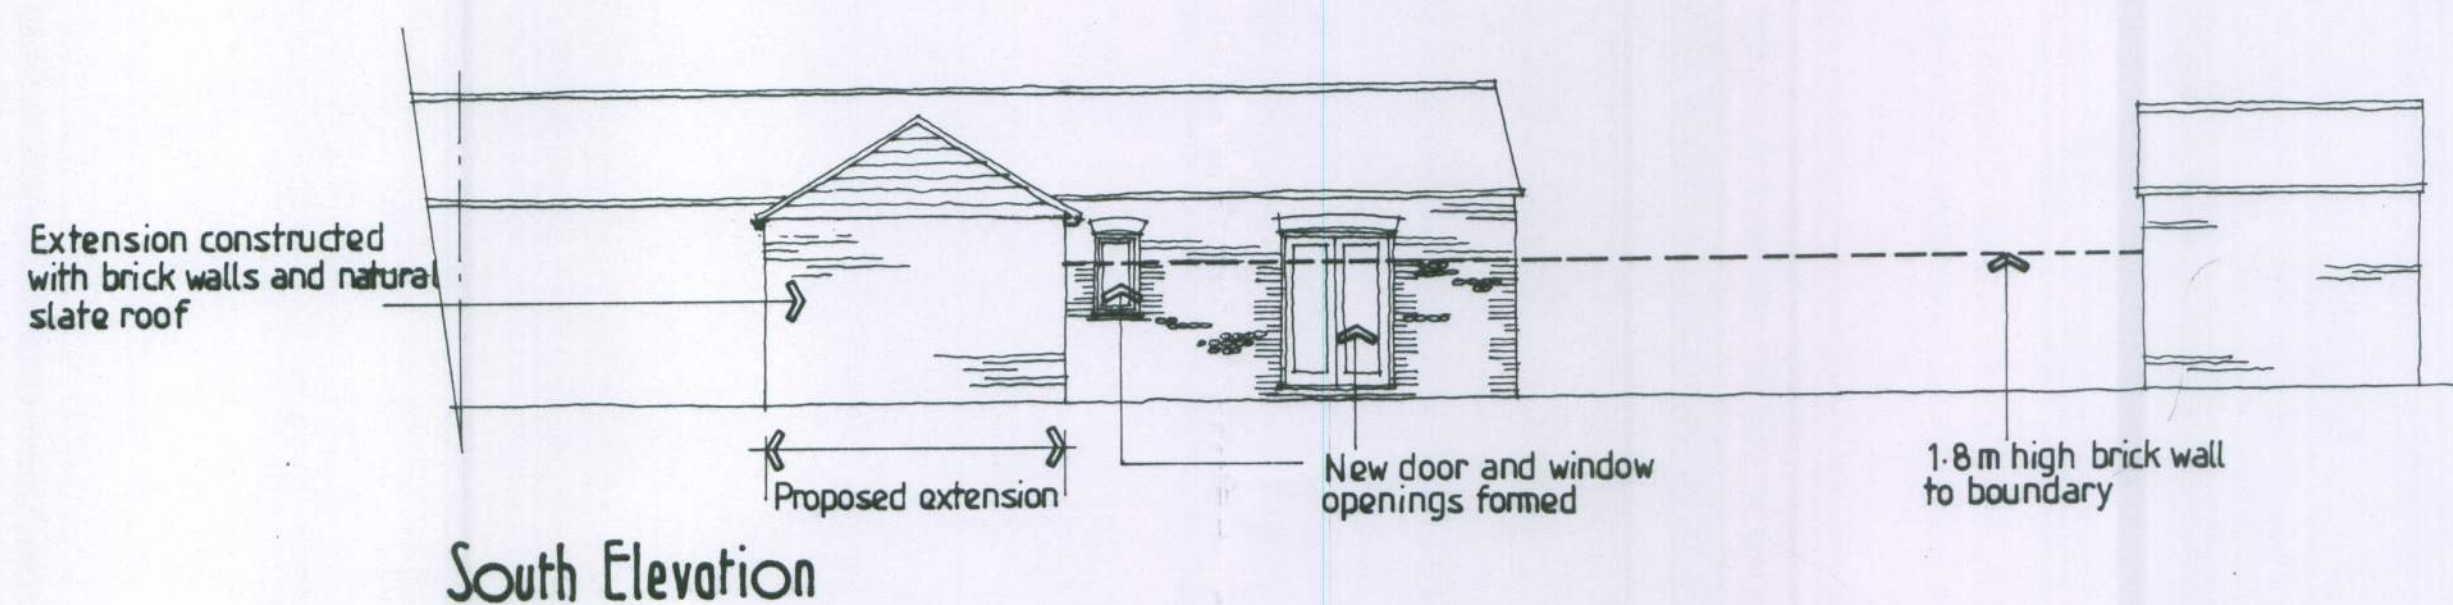


South Elevation

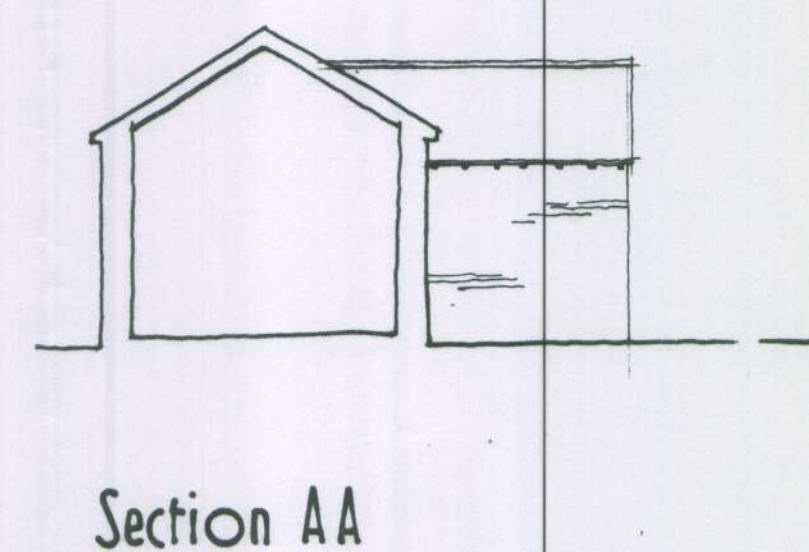


Section AA

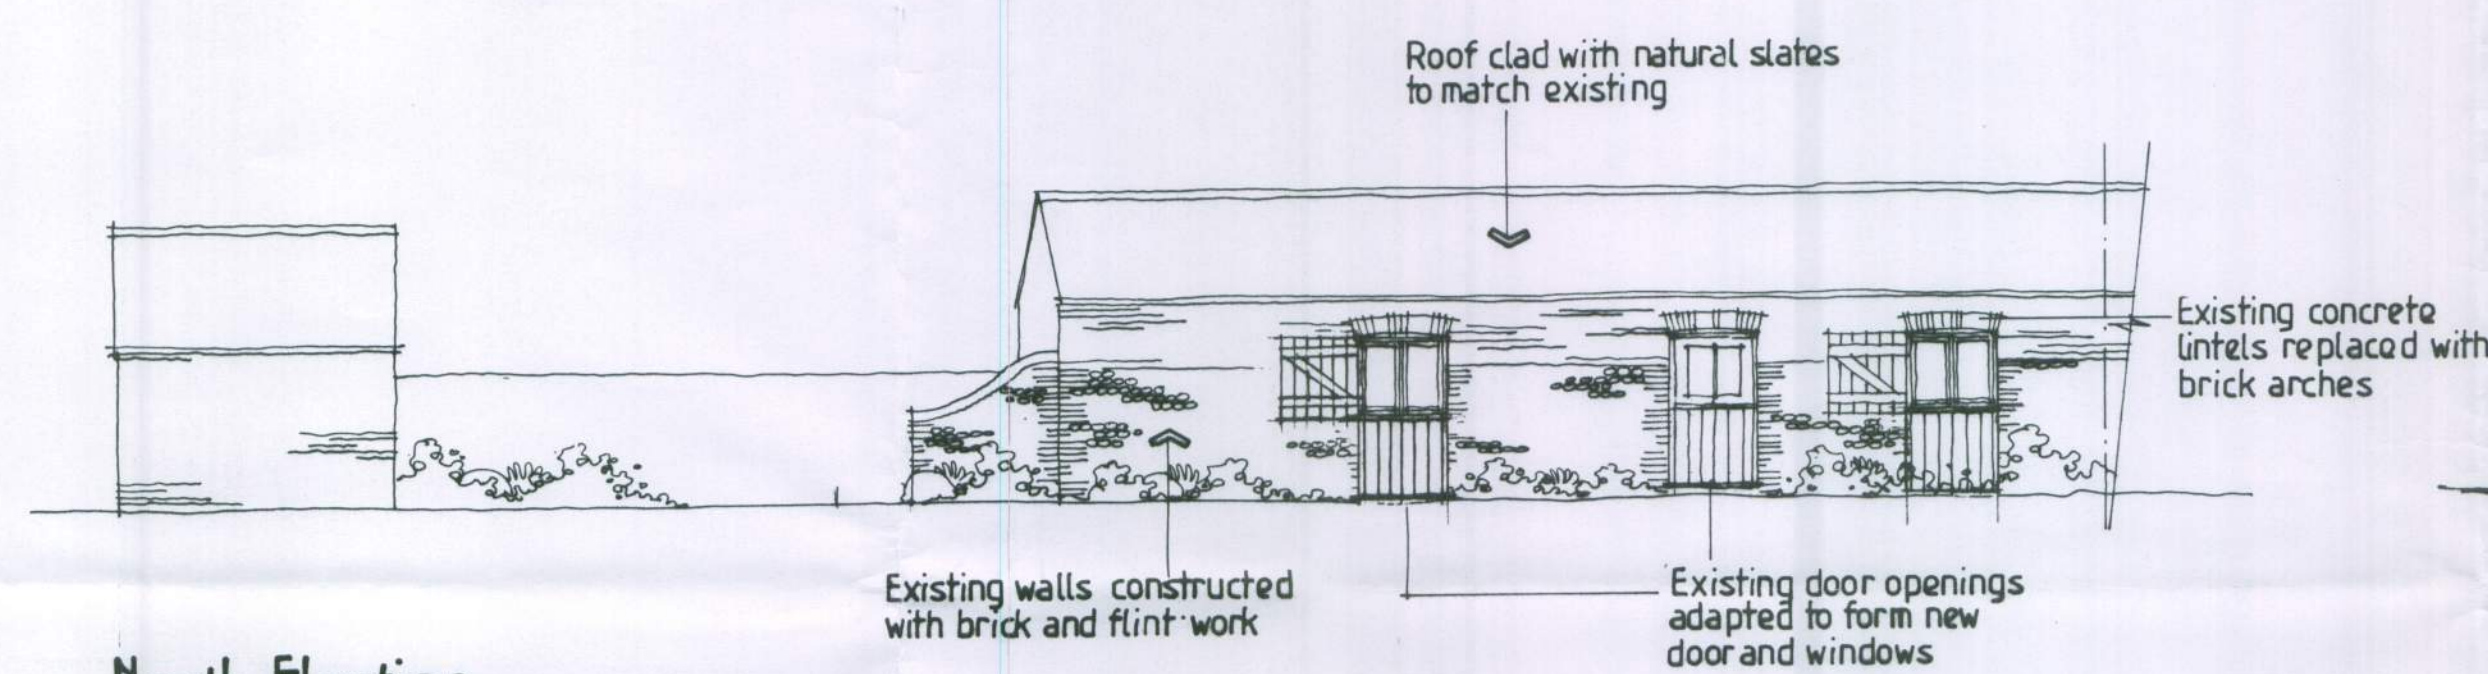


North Elevation

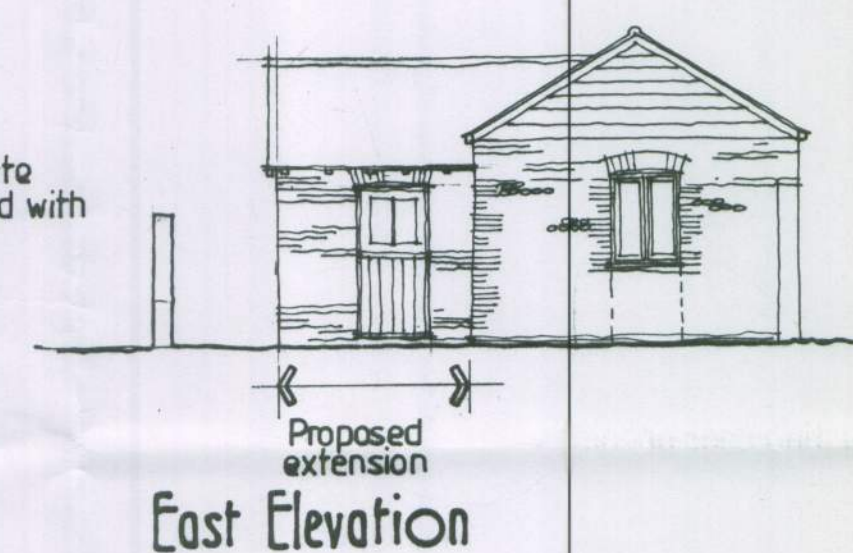




East Elevation

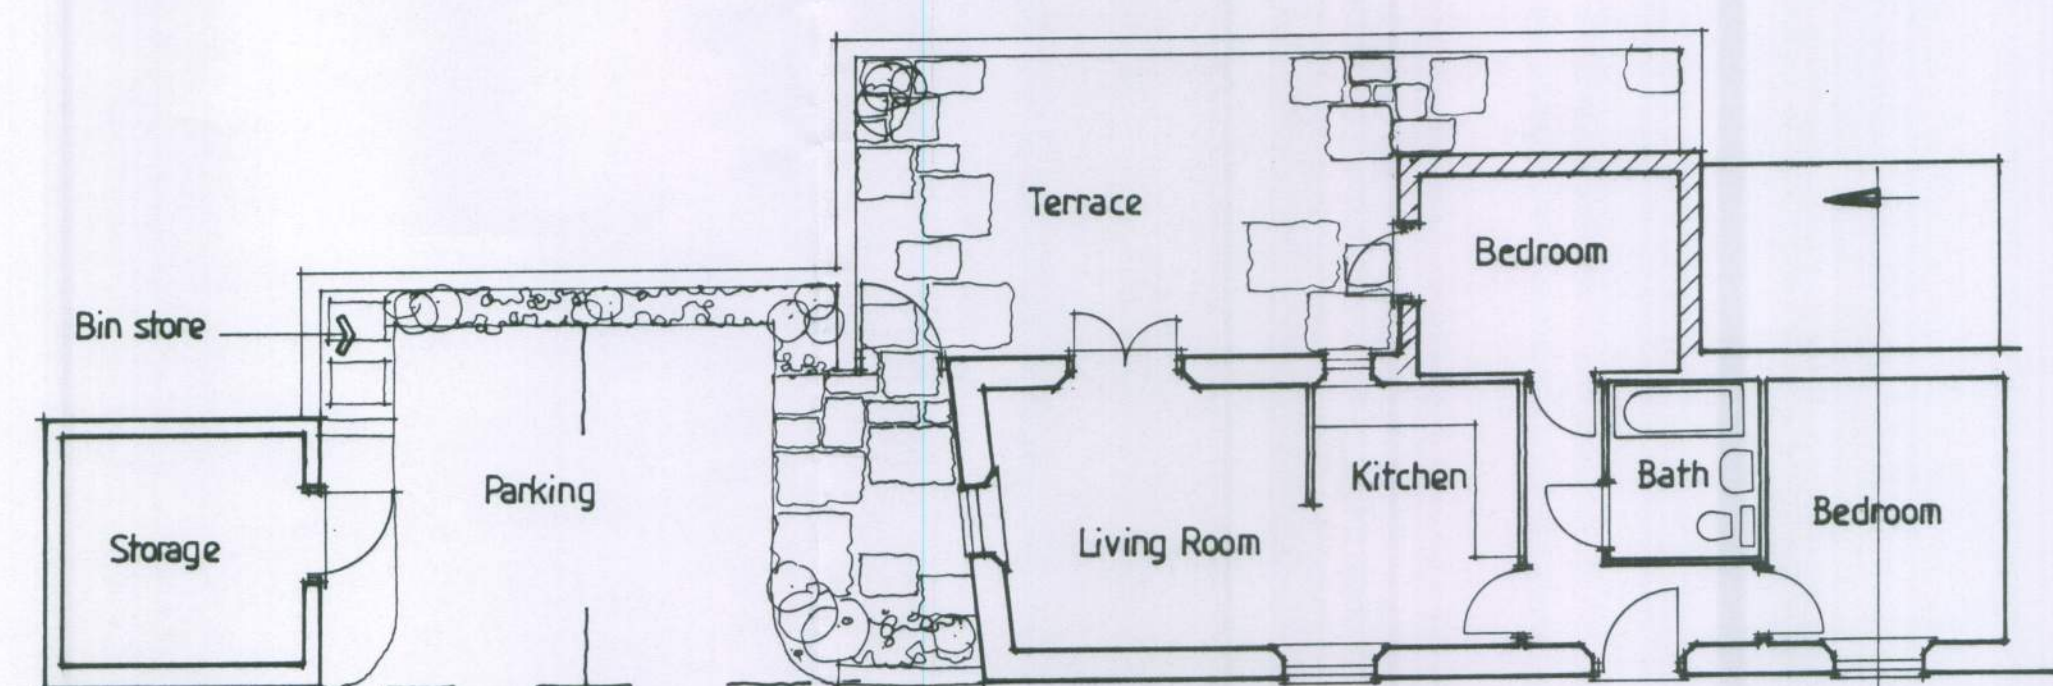

Floor Plan

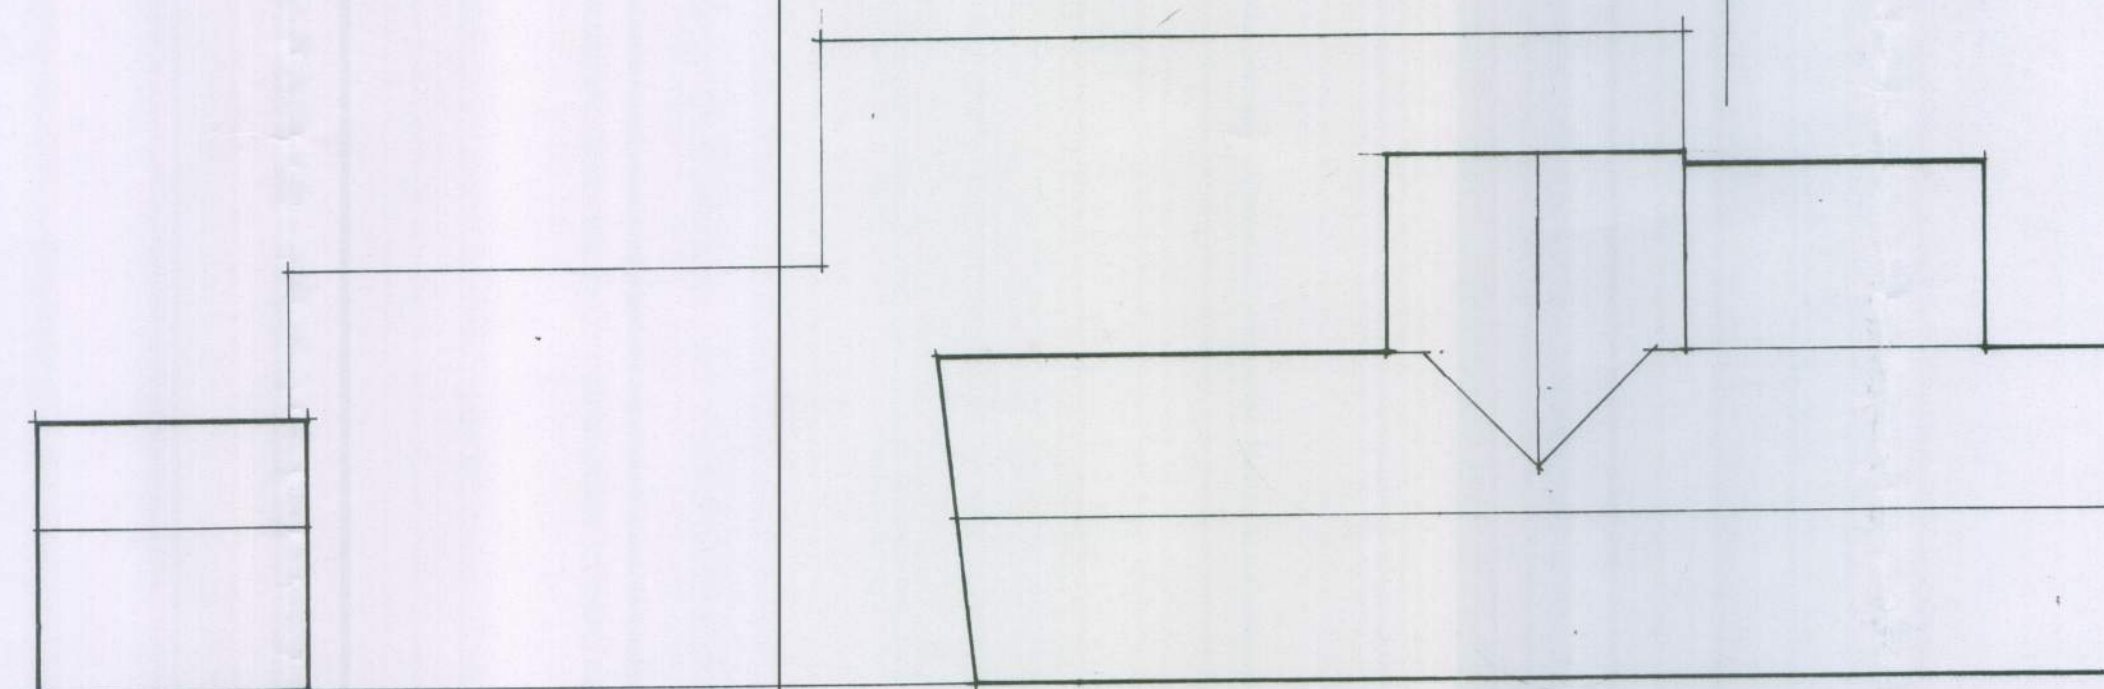

Roof Plan

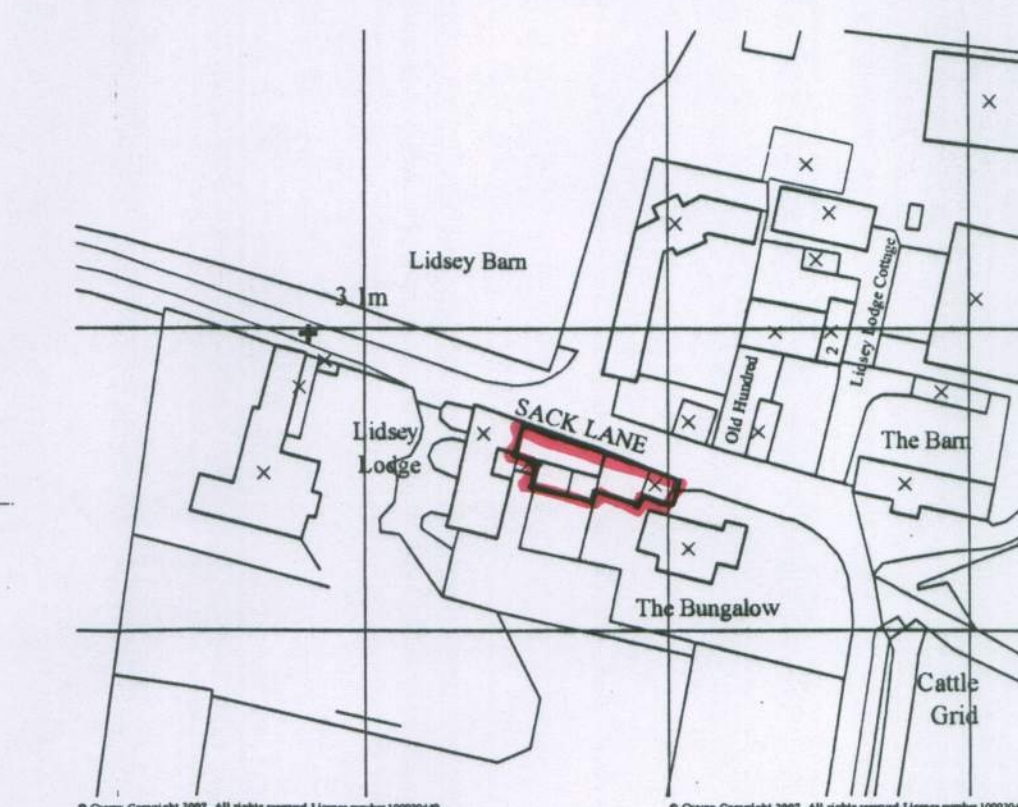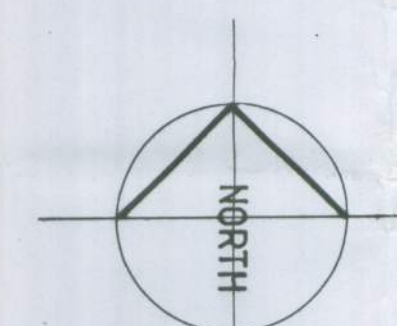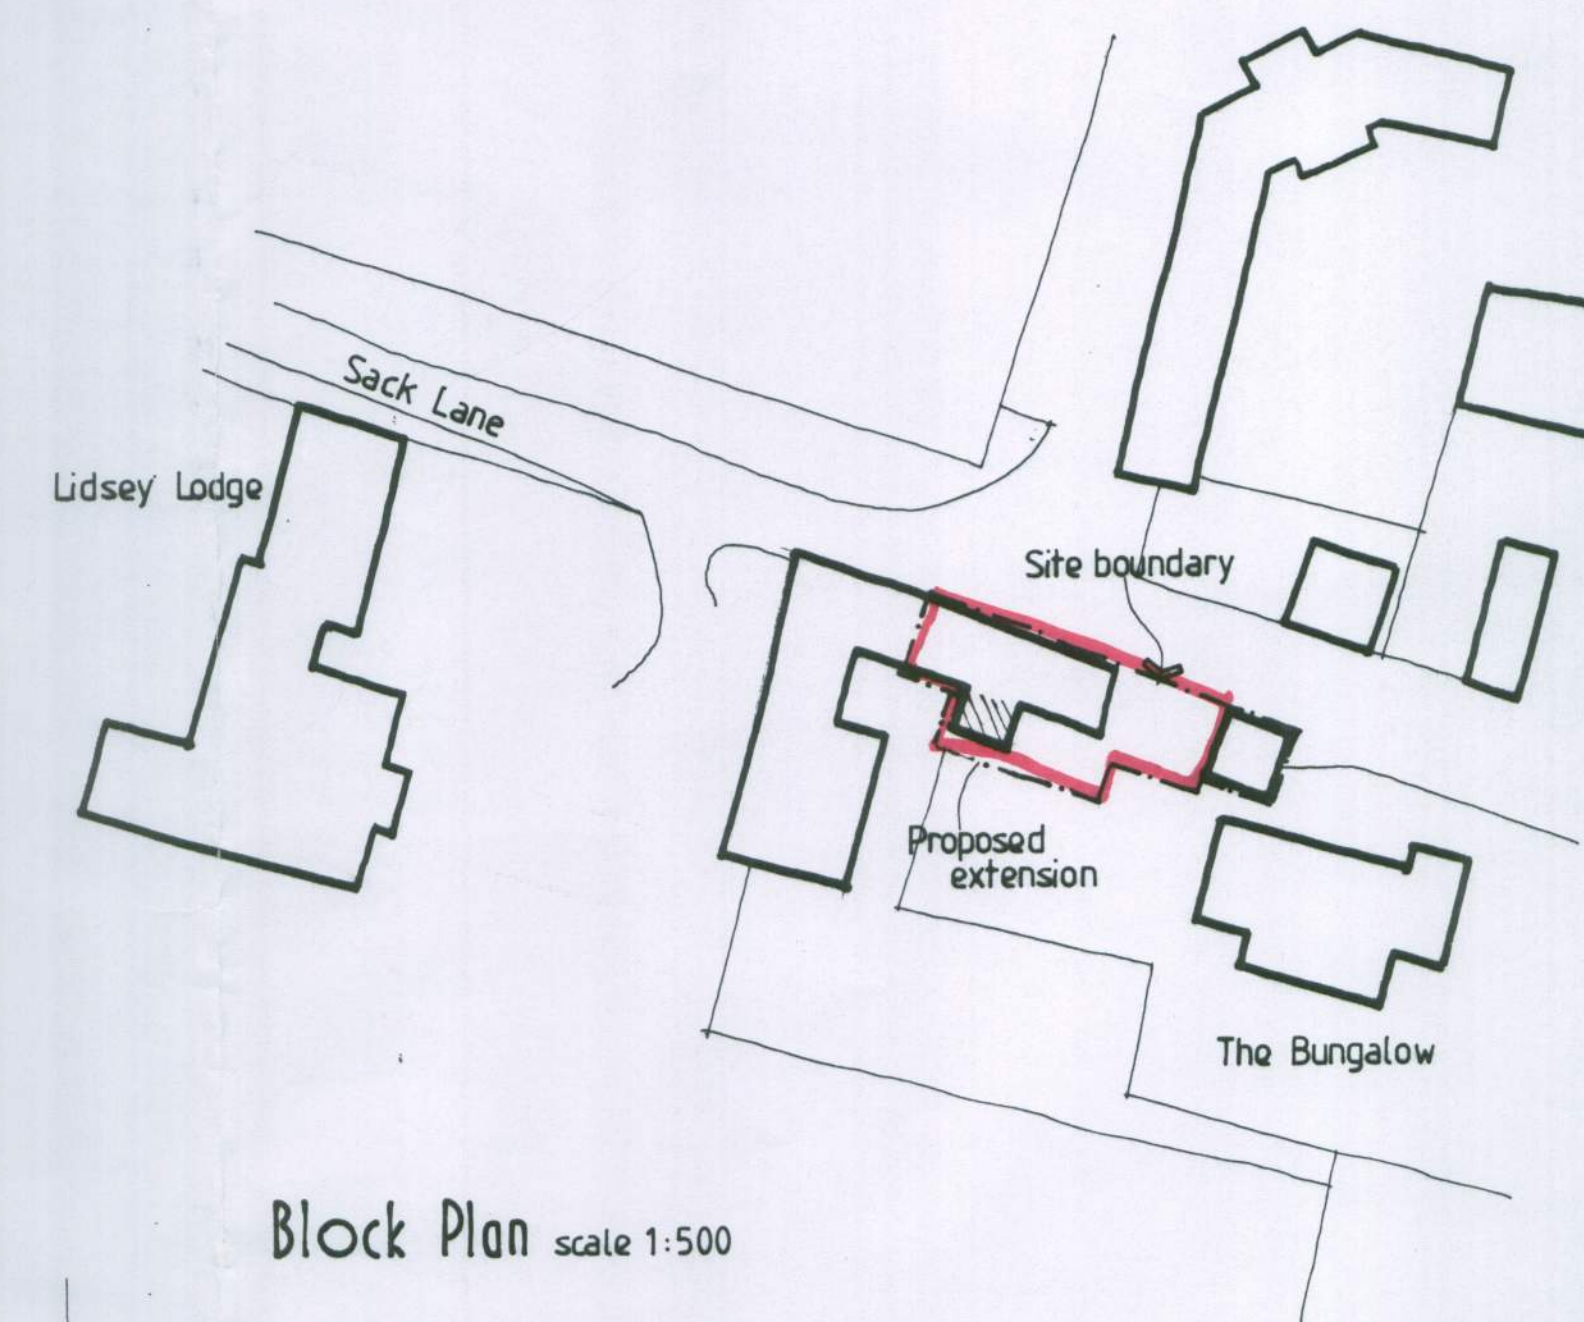

**R J C A**  
CHARTERED ARCHITECTS

LIME KILN BARN COLWORTH  
CHICHESTER WEST SUSSEX

PO20 2DS

TEL: 01243 - 787011 FAX: 01243 - 787022

Rev B Extension amended and north elevation amended april 09  
Rev A Roof plan added nov 08  
DATE

| PROJECT                                                  |         |              |     |
|----------------------------------------------------------|---------|--------------|-----|
| Conversion of existing farm building at Sack Lane Lidsey |         |              |     |
| DRAWING                                                  |         |              |     |
| Proposed Plans and Elevations                            |         |              |     |
| SCALE                                                    | DATE    | DWG. No.     | REV |
| 1:100                                                    | May 08  | 07 / 87 / 01 | B   |
| DRAWN                                                    | CHECKED |              |     |