



East elevation of storage building

North Elevation

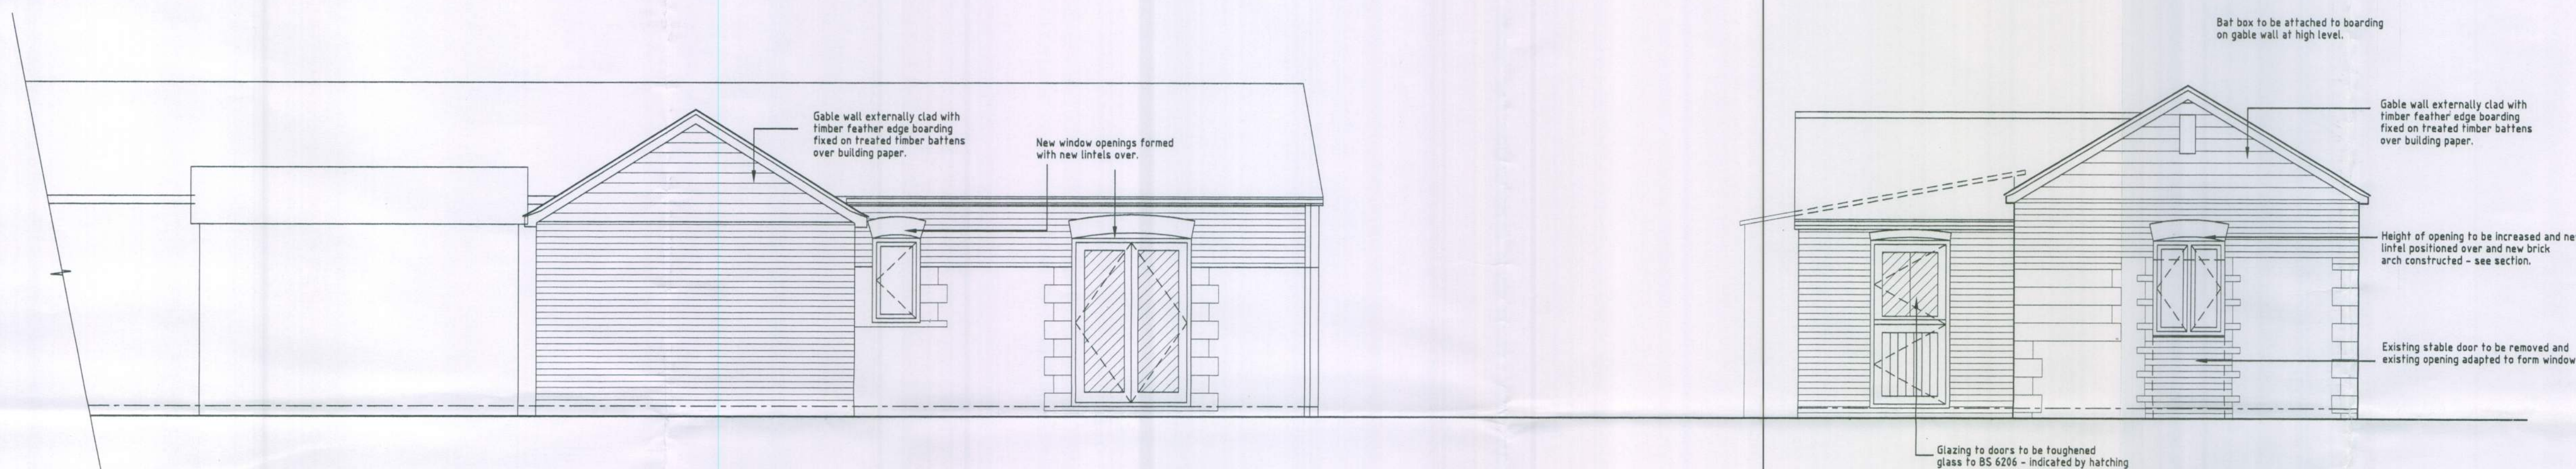


South Elevation

East Elevation

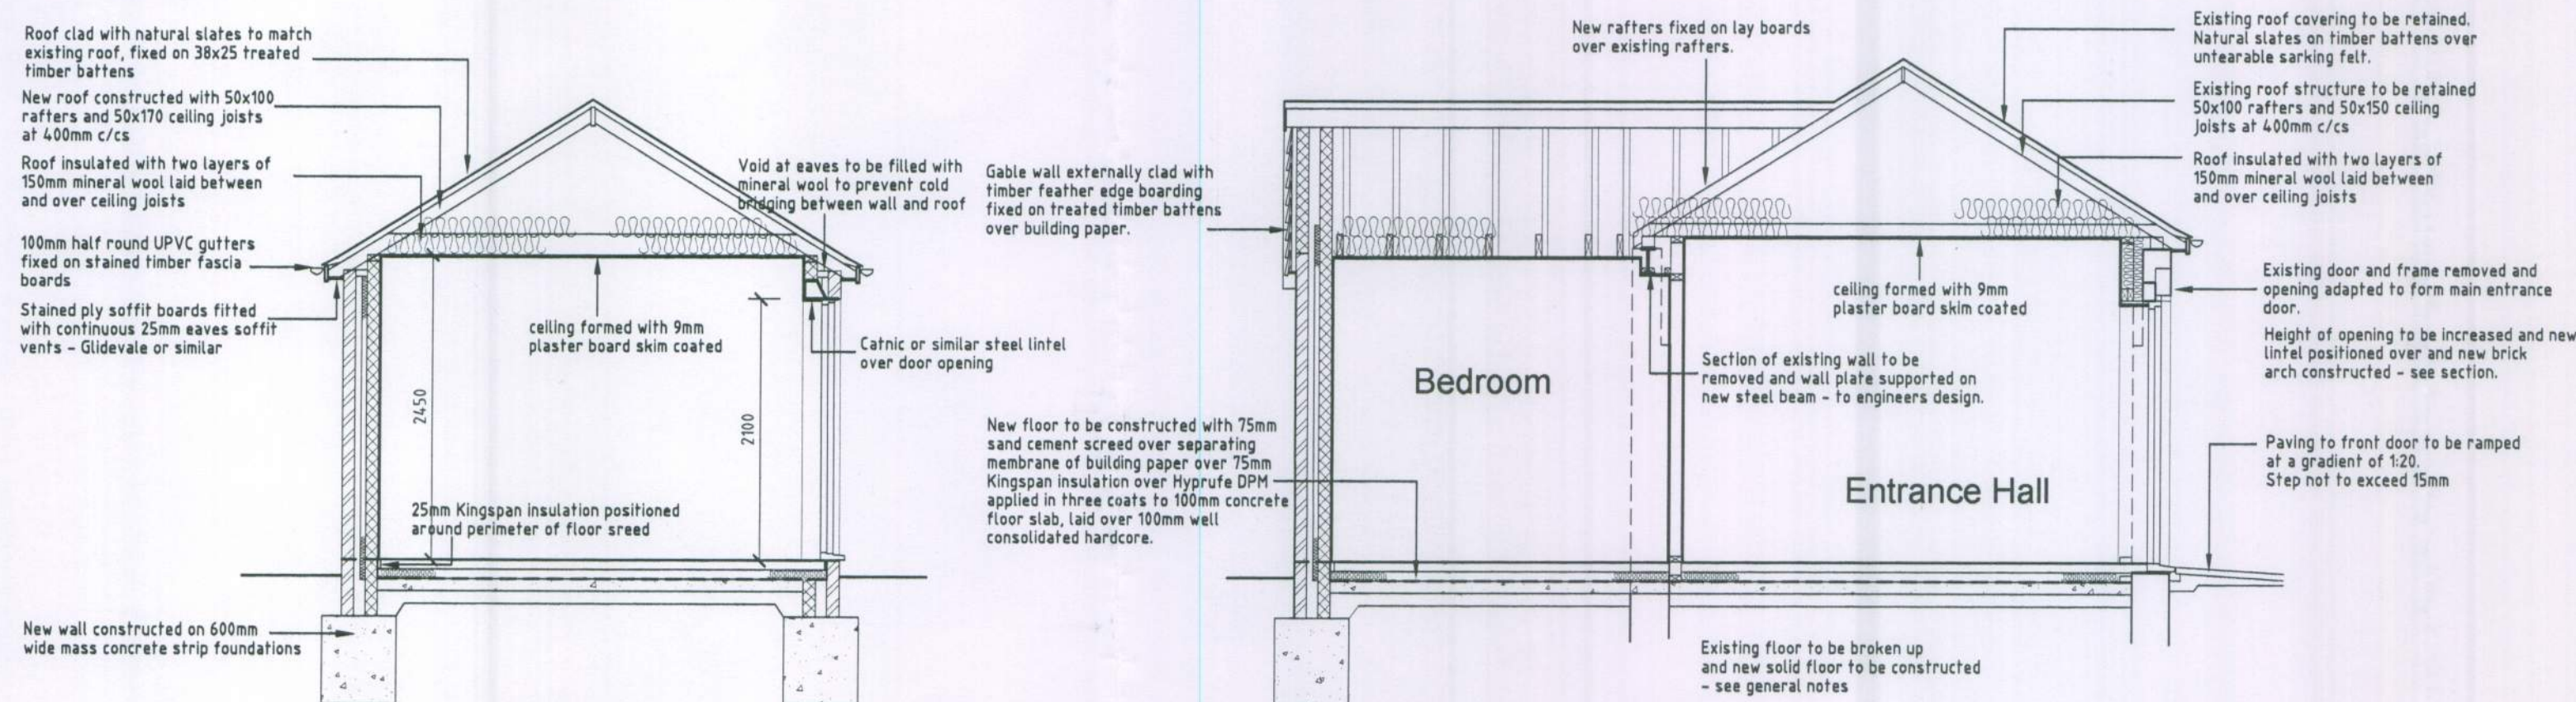


Section DD

Section BB

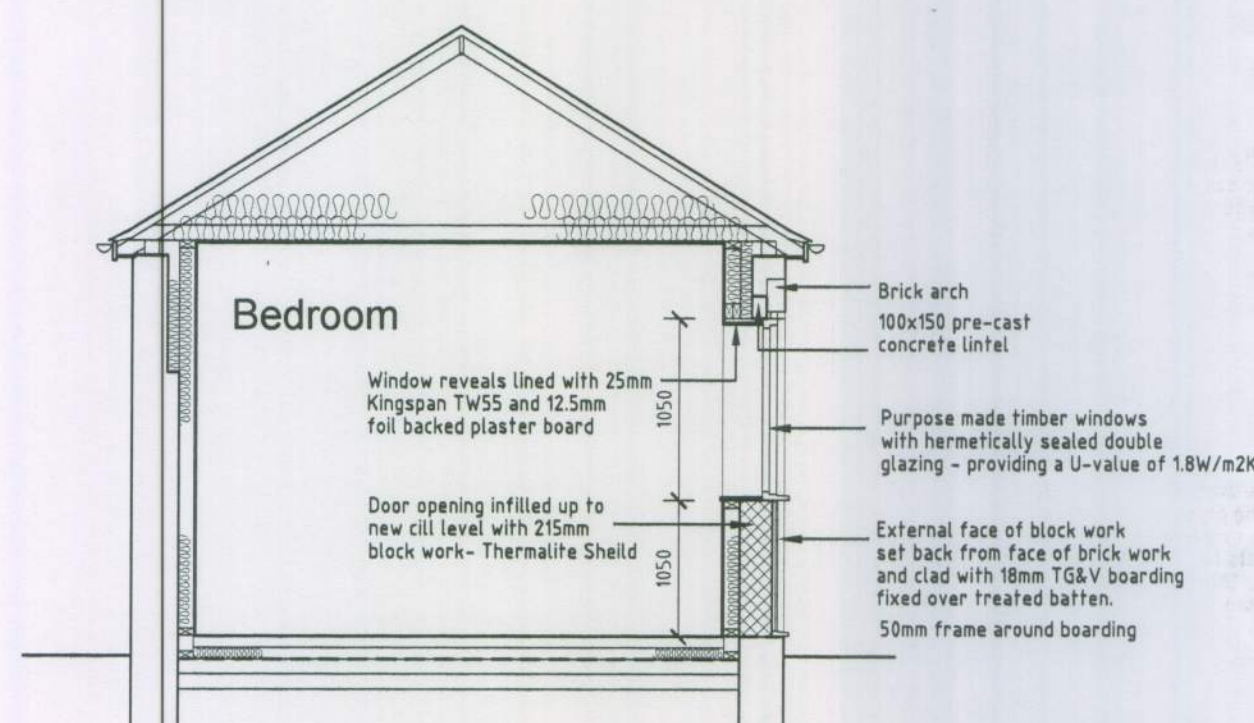

Section AA

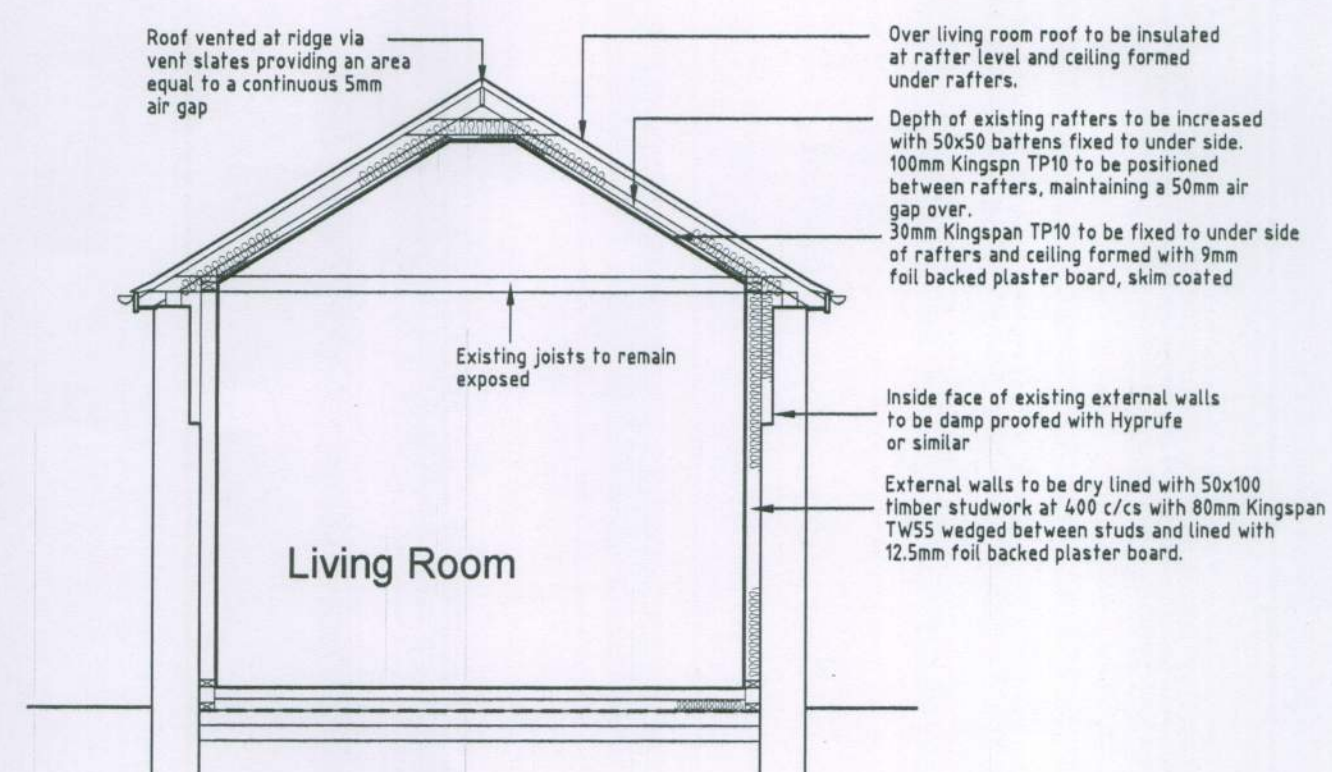

Section CC

R J C A
CHARTERED ARCHITECTS

LIME KILN BARN
COLWORTH
CHICHESTER
WEST SUSSEX
PO20 6DS

Tel 01243 787011
Fax 01243 787022

Revision A Owl and bat boxes indicated on gable walls
REVISION

Mar 2012

PROJECT	Conversion of existing farm building at Sack Lane, Lidsley		
SUBJECT	Proposed Elevations and Sections		
SCALE	1:50	DATE	Feb 2010
DRAWN	CHECKED	DRAWING NO	07 / 87 / 04
		Rev A	