
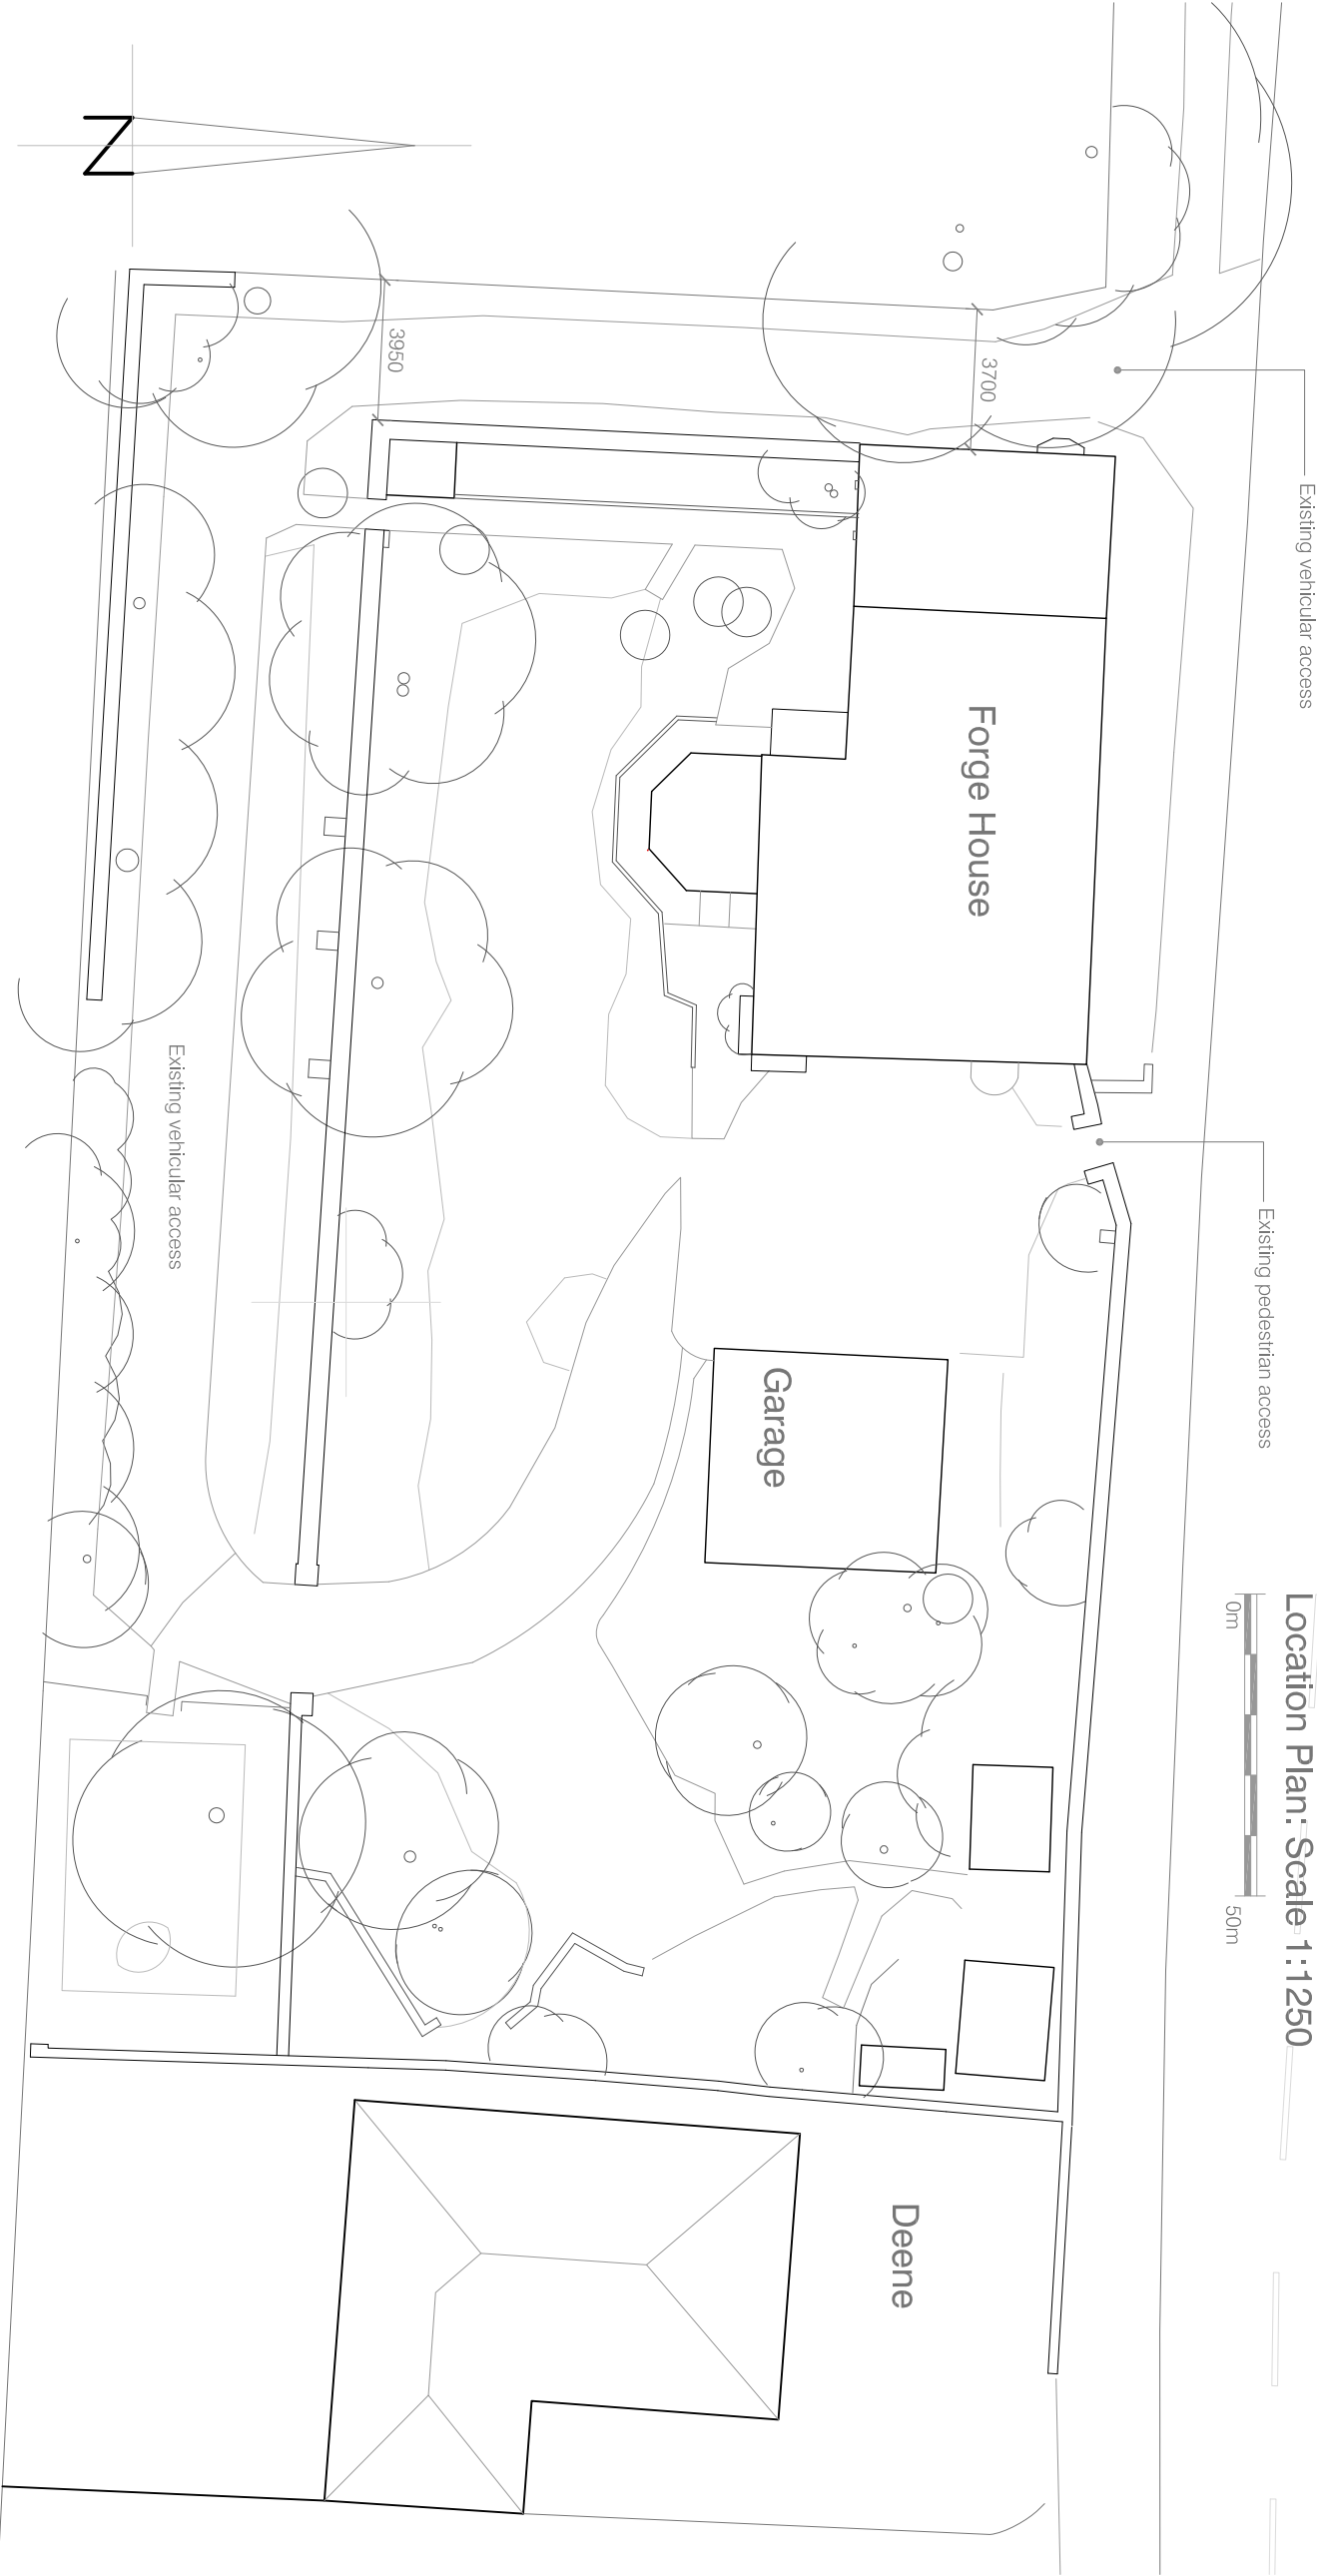


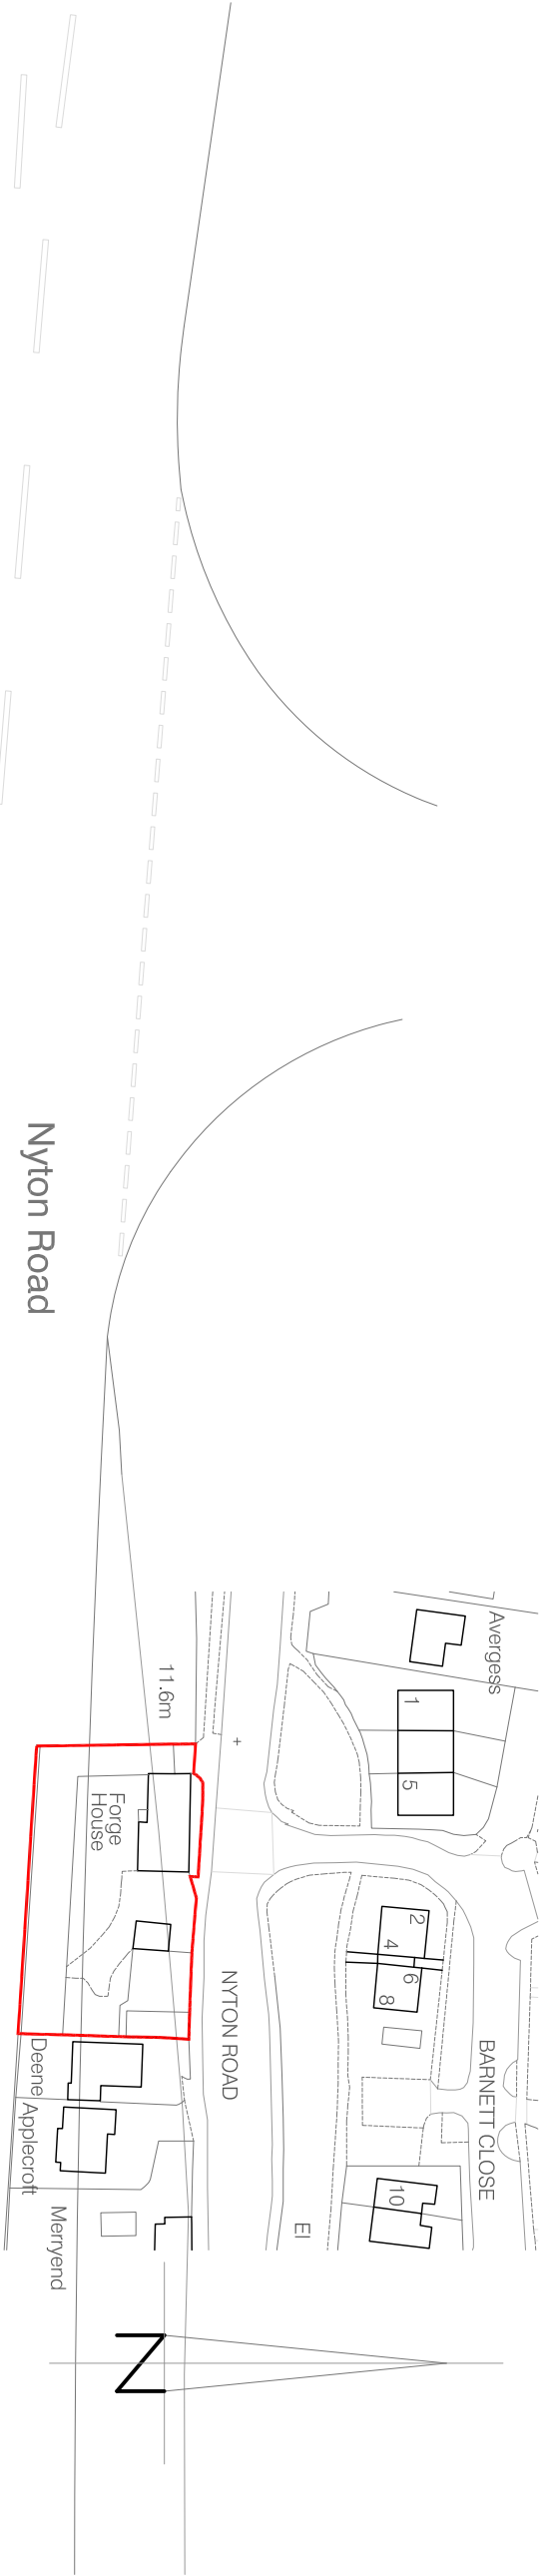

notes

Permission is granted to scale from this drawing for the purpose of local authority Planning Approval only. In all other cases DO NOT scale from this drawing. Please contact this office for any additional information required.

Contractors, Sub-Contractors and Suppliers are to check all relevant dimensions, levels and details of the site and any existing buildings before commencing any shop drawings or building work. Any discrepancies should be reported to this office.

This drawing must be read in conjunction with all related drawings and documents relevant to this project, including those prepared by appointed consultants, specialists and sub-consultants etc.

This drawing is the copyright of **RDV a Design**.

revisions	
A dimensions and notes added	24/04/2017
B planning	25/10/2017

RDV a Design

9 Oak End | Arundel | West Sussex
Tel: 01903 884013

project	Forge House
	Nyton Road
	Eastergate West Sussex

drawing
Location and Site Plans
As Existing

scale	date	rev
1:200, 1:1250 @ A3	March 2017	
job no	drawing no	
16078	00.02	B