


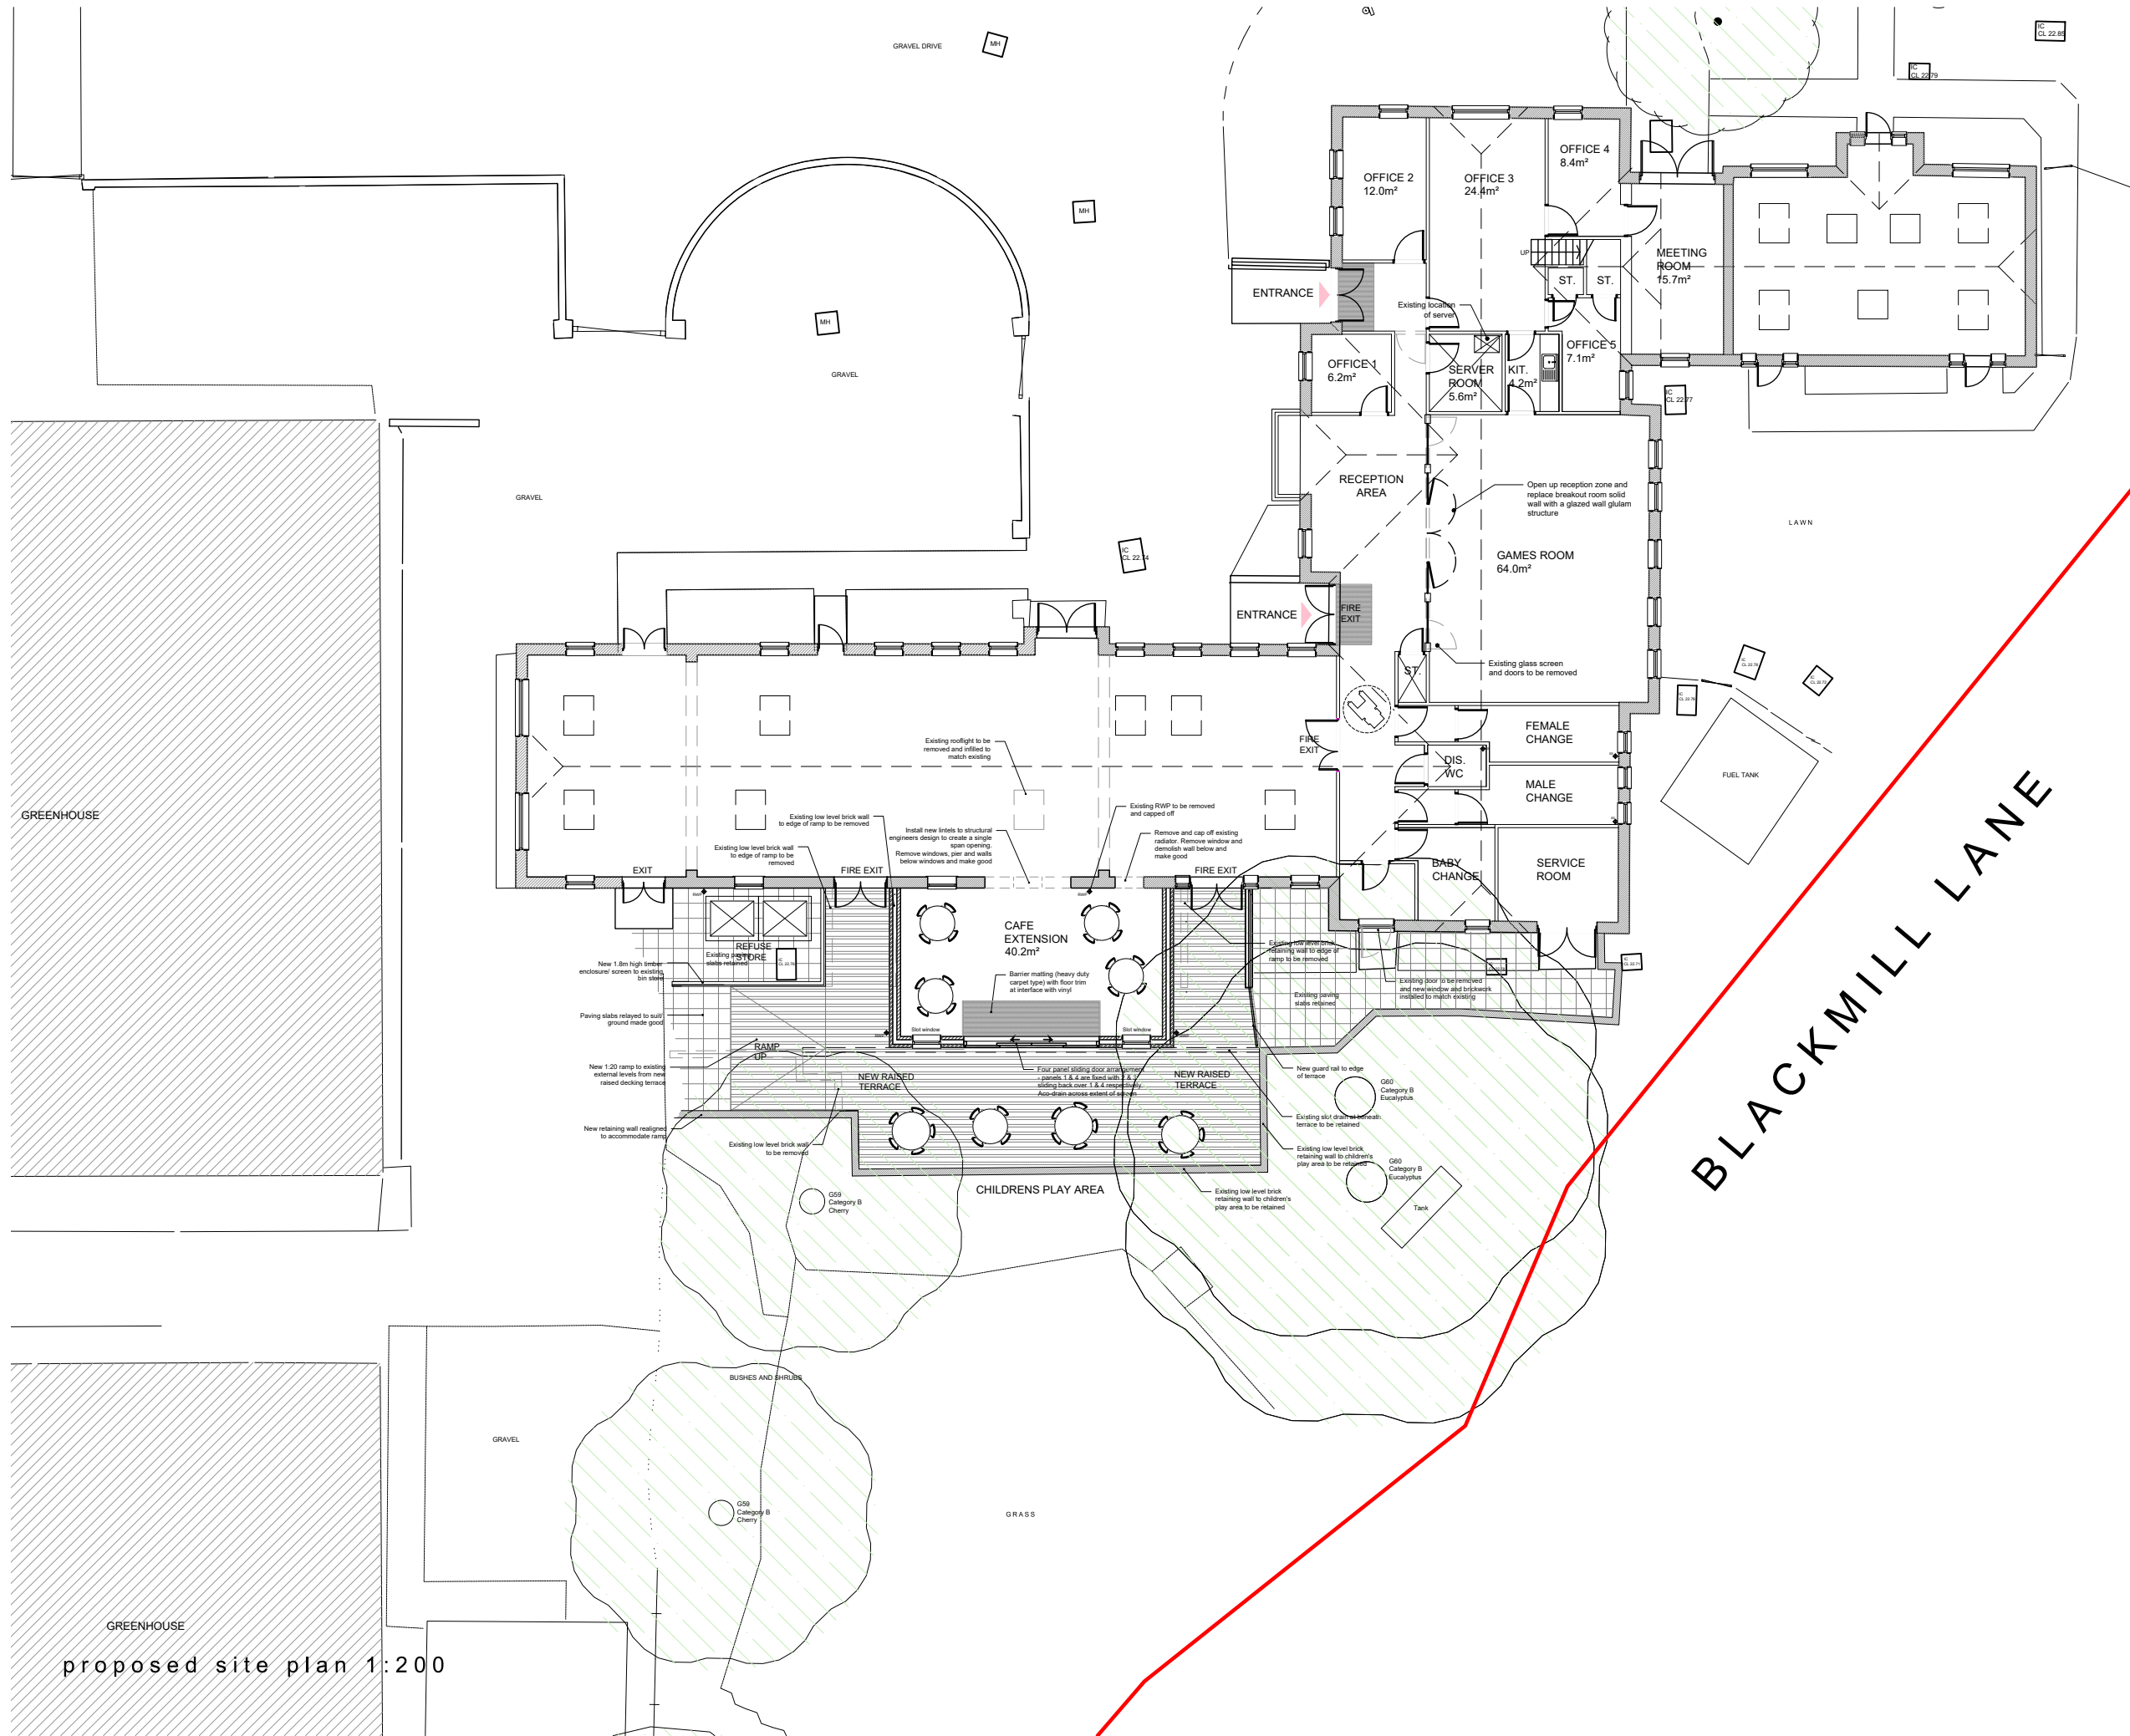

scale 1:200



Do not scale this drawing except for planning application purposes
All dimensions must be verified on site prior to construction
This drawing is copyright of Cover Storey Architects LLP

landscape finishes:

- Timber decking to terrace area
- 450 x 450mm concrete paving slabs to match existing
- Existing trees - various sizes and types retained
- Root Protection Areas (RPAs)

- Refer to:
- Planning Approval ref: AL/110/12 approved April 2013, consultants Information Eco Urban Ltd:
 - ECO 3 Tree Constraints Plan
 - Tree Schedule

proposed site plan 1:200

Project name: The Aldingbourne Country Centre, Blackmill Lane, Arun PO18 0JP		Drawing name: Proposed Site Plan - Cafe/ Reception Building		Scale @ A3 1:200		Drawn / Checked: JB / DJS		Date: MARCH 2020		Status: PLANNING		Project no: 19016		Drawing no: P220		Revision: -	
---	--	--	--	---------------------	--	------------------------------	--	---------------------	--	---------------------	--	----------------------	--	---------------------	--	----------------	--