




scale 1:100

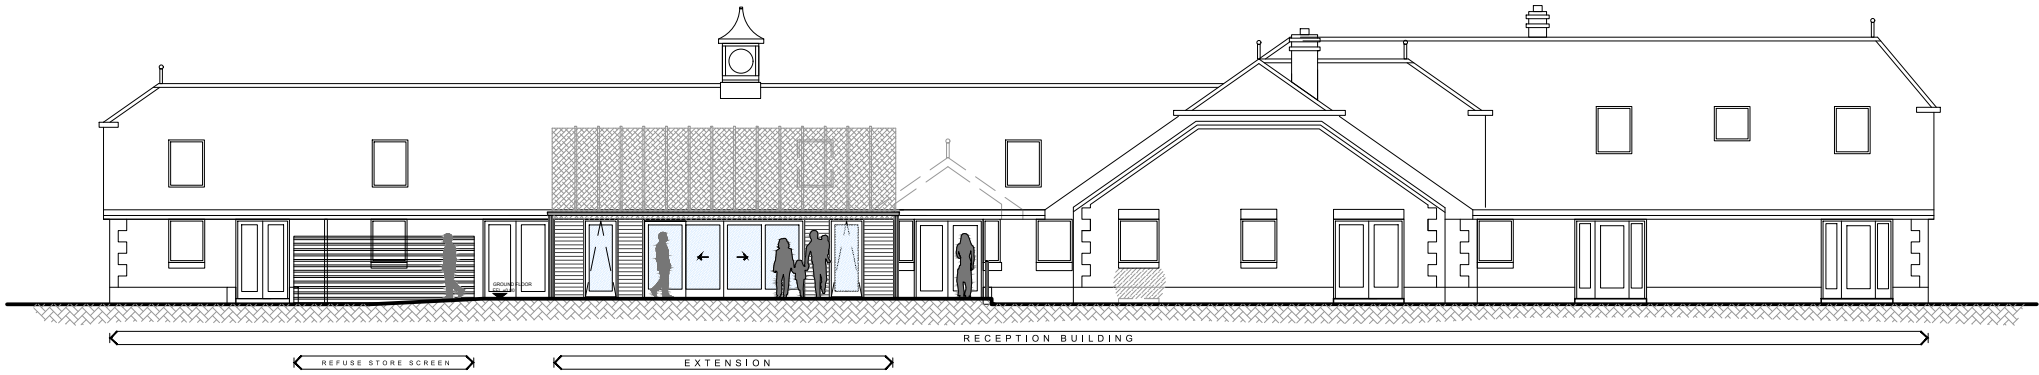


Do not scale this drawing except for planning application purposes
All dimensions must be verified on site prior to construction
This drawing is copyright of Cover Storey Architects LLP

 

2-2 proposed south elevation 1:200

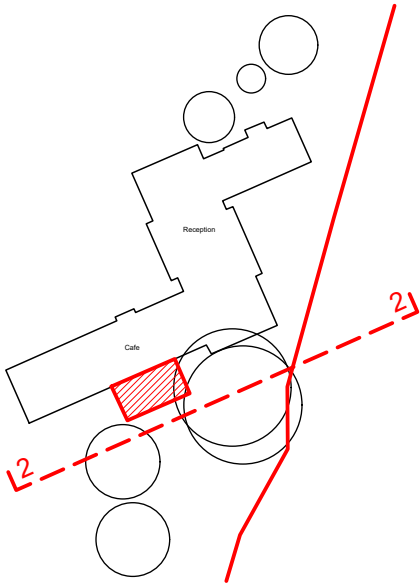

key plan 1:1000

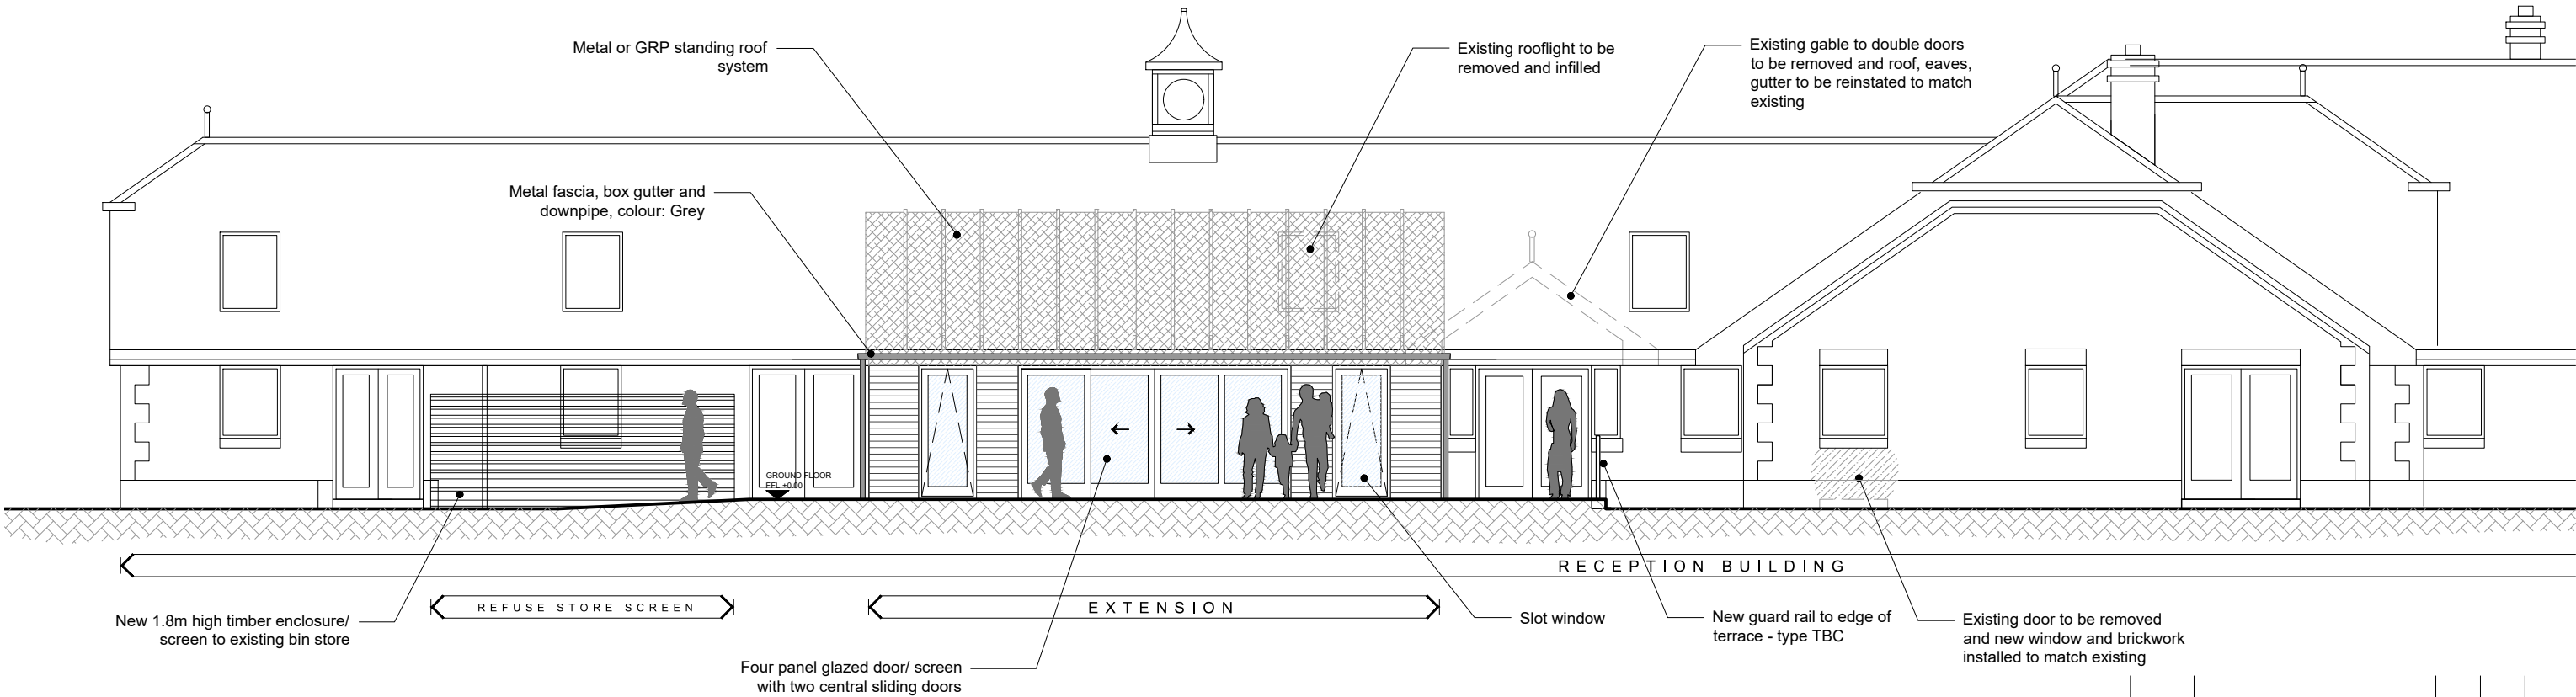

2-2 proposed south elevation 1:100

REV	DESCRIPTION	BY	CHK	DATE

Cover Storey

Architects

Cover Storey Architects LLP The Studio, 18 St Georges Avenue, Havant PO9 2RX
Tel. 02392 006266 info@coverstorey.co.uk www.coverstorey.co.uk

Project name:	Drawing name:	Scale @ A3	Drawn / Checked:	Date:	Status:	Project no:	Drawing no:	Revision:
The Aldingbourne Country Centre, Blackmill Lane, Arun PO18 0JP	Proposed South Elevation - Cafe/ Reception Bldg.	1:100	JB / DJS	MARCH 2020	PLANNING	19016	P231	-