


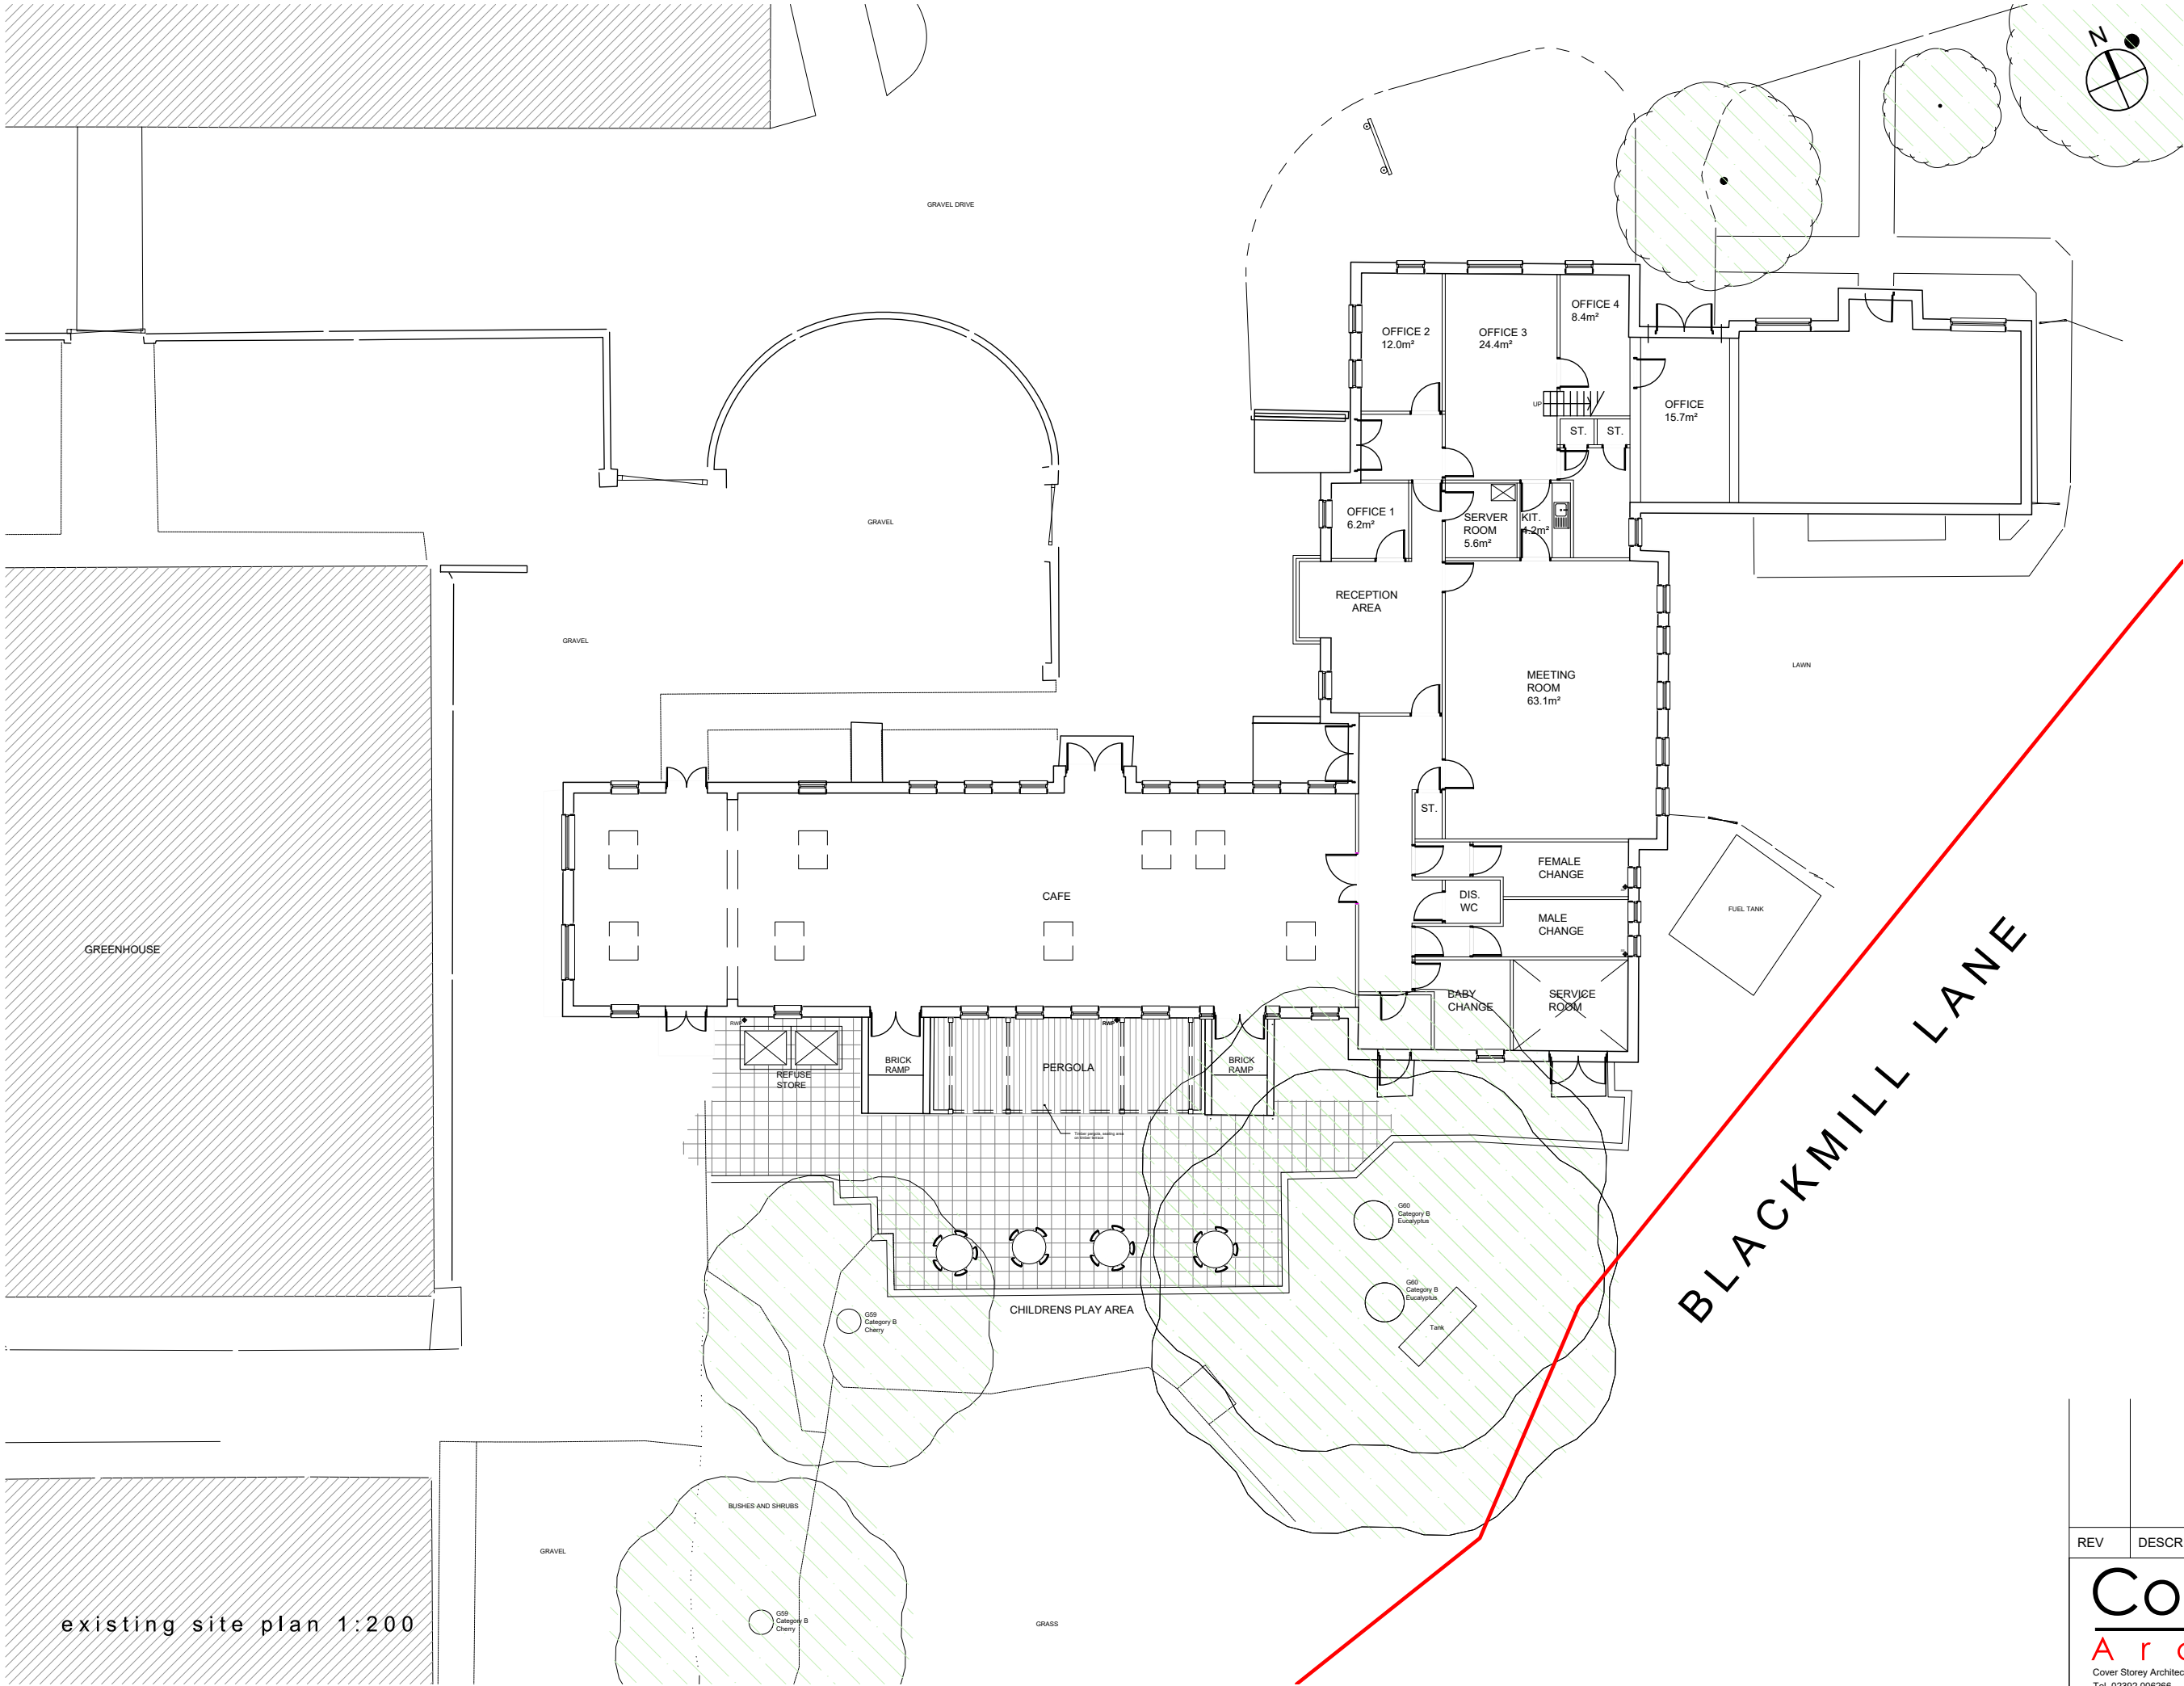

scale 1:200



Do not scale this drawing except for planning application purposes
All dimensions must be verified on site prior to construction
This drawing is copyright of Cover Storey Architects LLP

REV	DESCRIPTION	BY	CHK	DATE
-----	-------------	----	-----	------

Cover Storey
Architects

Cover Storey Architects LLP The Studio, 18 St Georges Avenue, Havant PO9 2RX
Tel. 02392 006266 info@coverstorey.co.uk www.coverstorey.co.uk

Project no:	Drawing no:	Revision:
19016	P120	-

Project name:
The Aldingbourne Country Centre, Blackmill Lane, Arun PO18 0JP

Drawing name:
Existing Site Plan - Cafe/ Reception Building

Scale @ A3
1:200

Drawn / Checked:
JB / DJS

Date:
MARCH 2020

Status:
PLANNING