


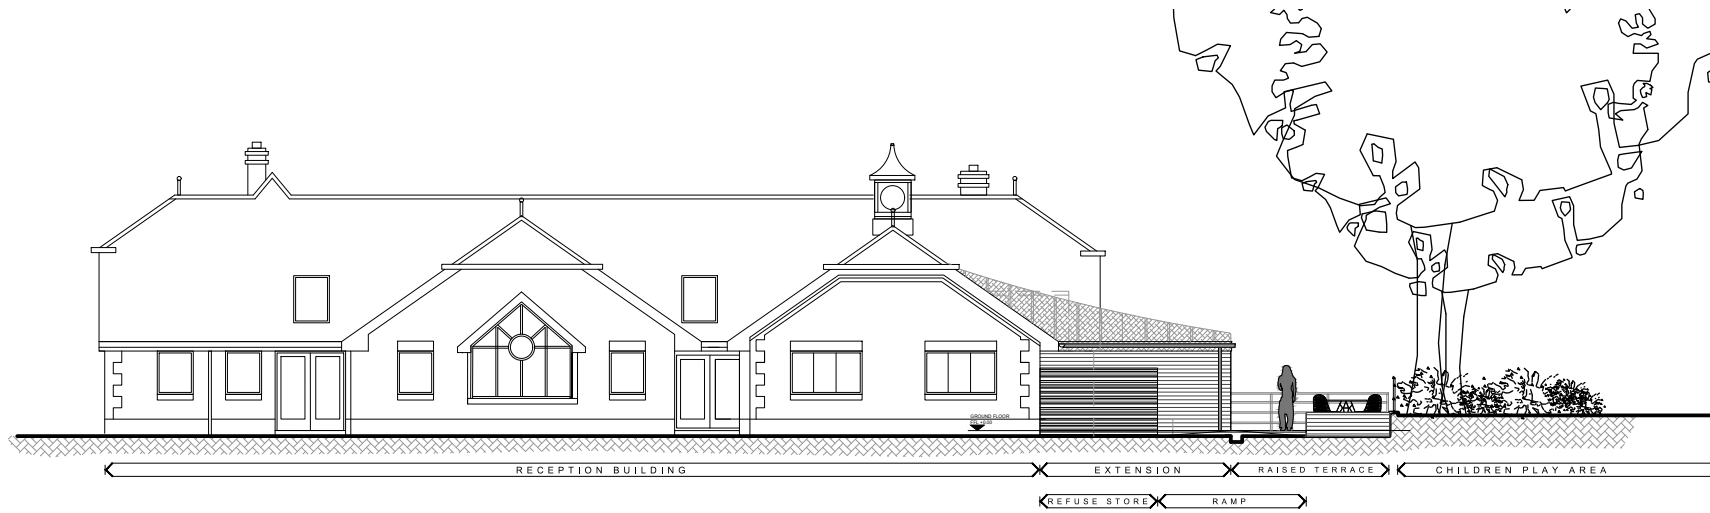


4-4 proposed west elevation 1:200


scale 1:100

0m500mm1m2.5m5m

Do not scale this drawing except for planning application purposes
All dimensions must be verified on site prior to construction
This drawing is copyright of Cover Storey Architects LLP

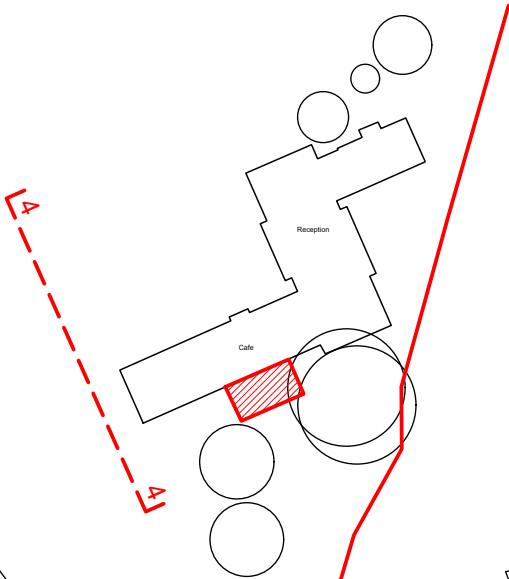

key plan 1:1000

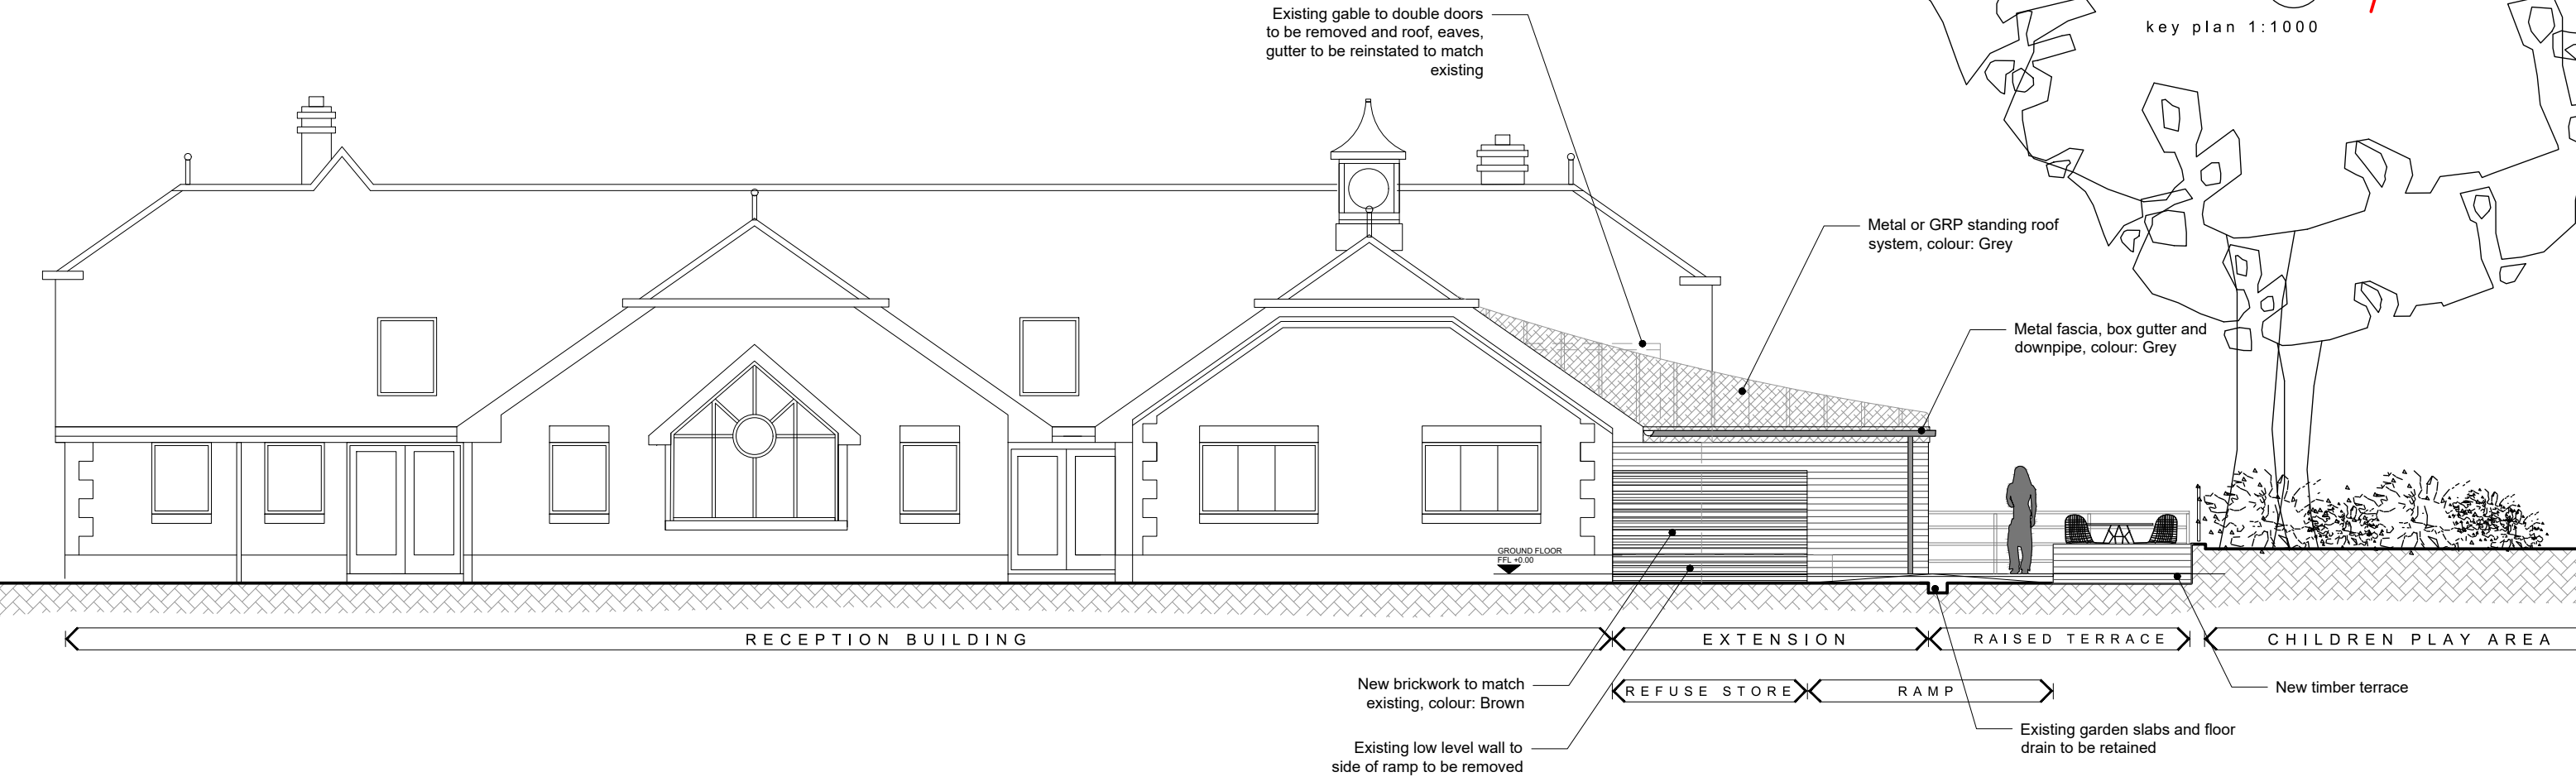

4-4 proposed west elevation 1:100

P1	Existing fenetration corrected	DS	SS	12.05.20
REV	DESCRIPTION	BY	CHK	DATE

Cover Storey

Architects

Cover Storey Architects LLP
Tel. 02392 006266

The Studio, 18 St Georges Avenue, Havant
info@coverstorey.co.uk

PO9 2RX
www.coverstorey.co.uk

Project no:	Drawing no:	Revision:
19016	P233	P1