


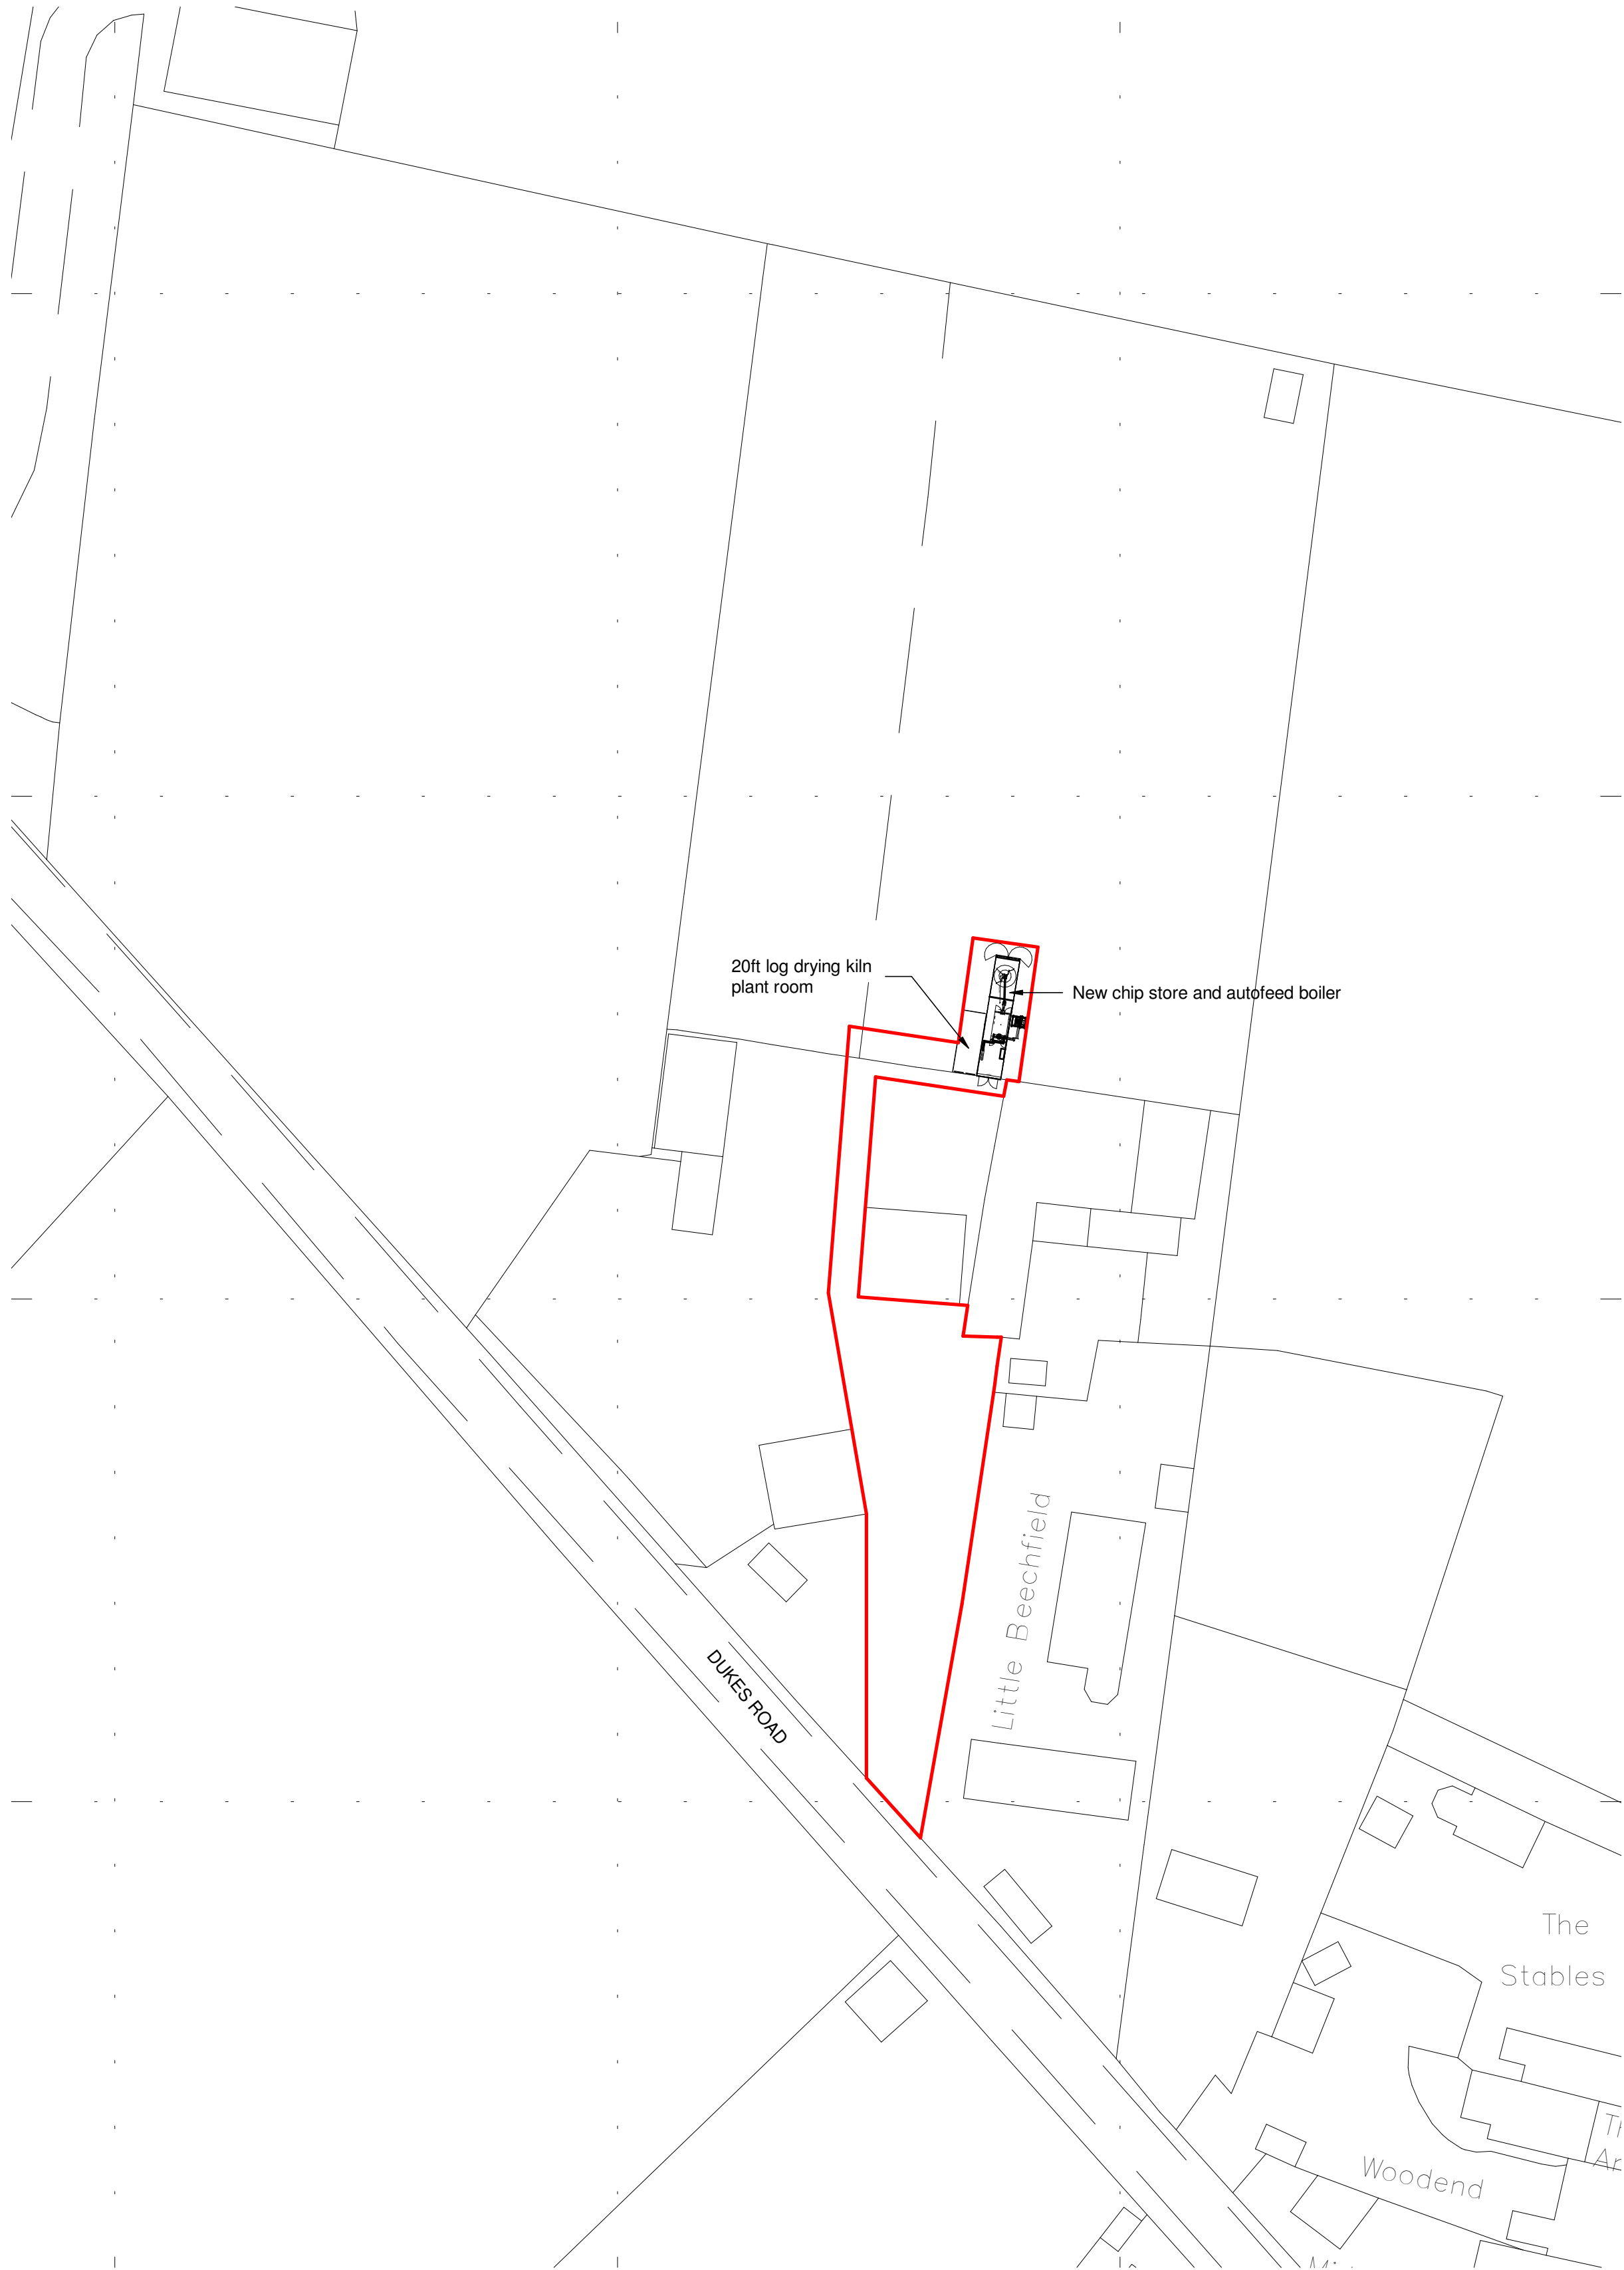


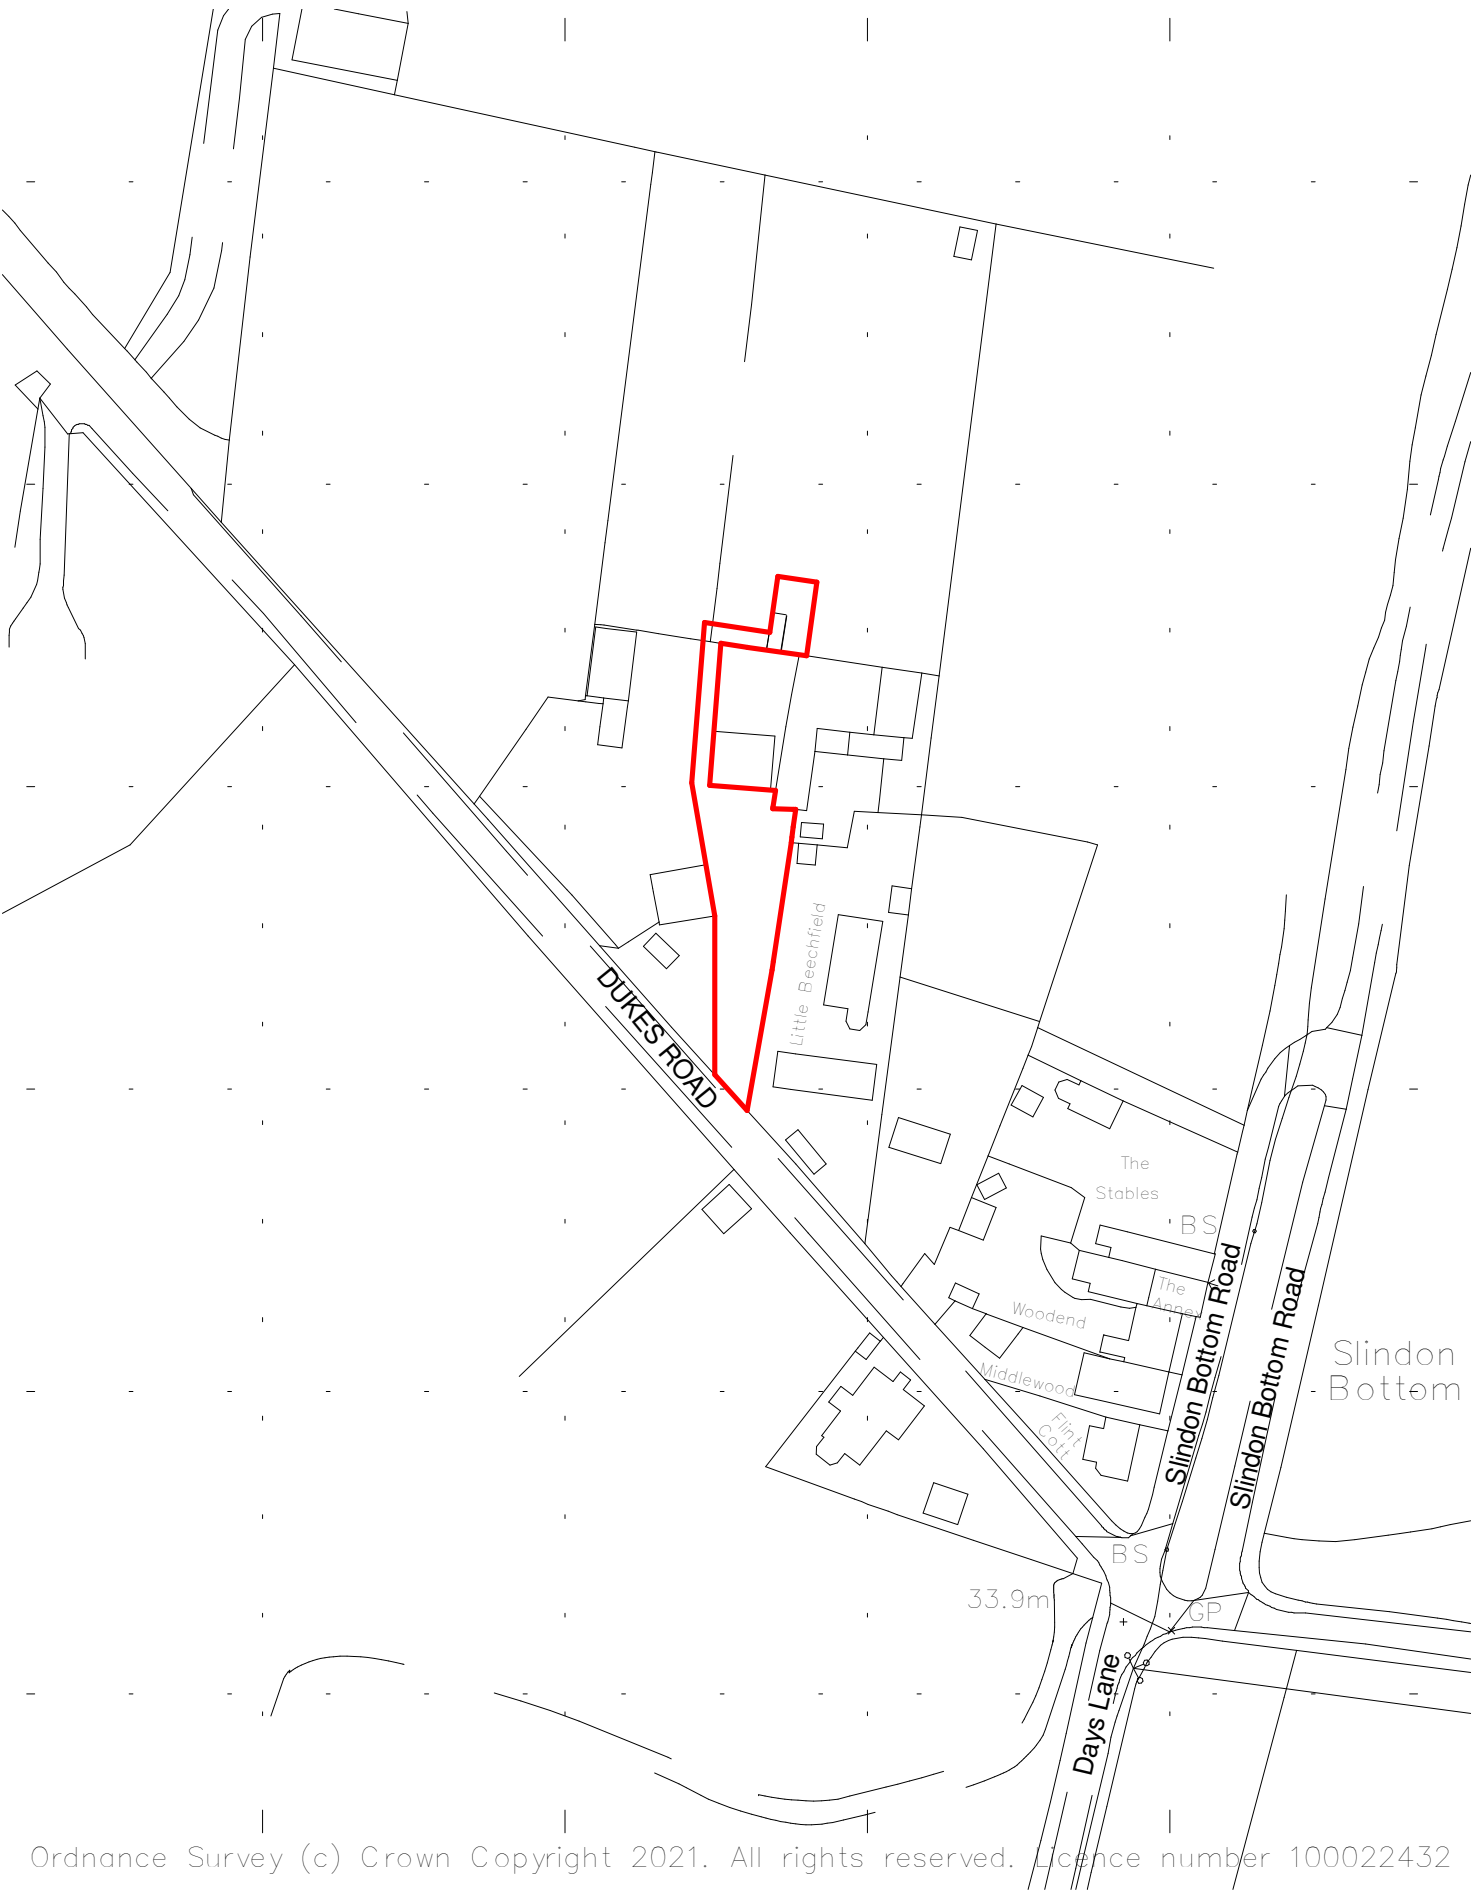


Site Plan 1:500

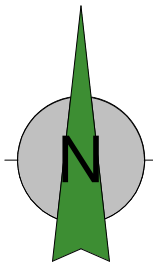

Location Plan 1:1250

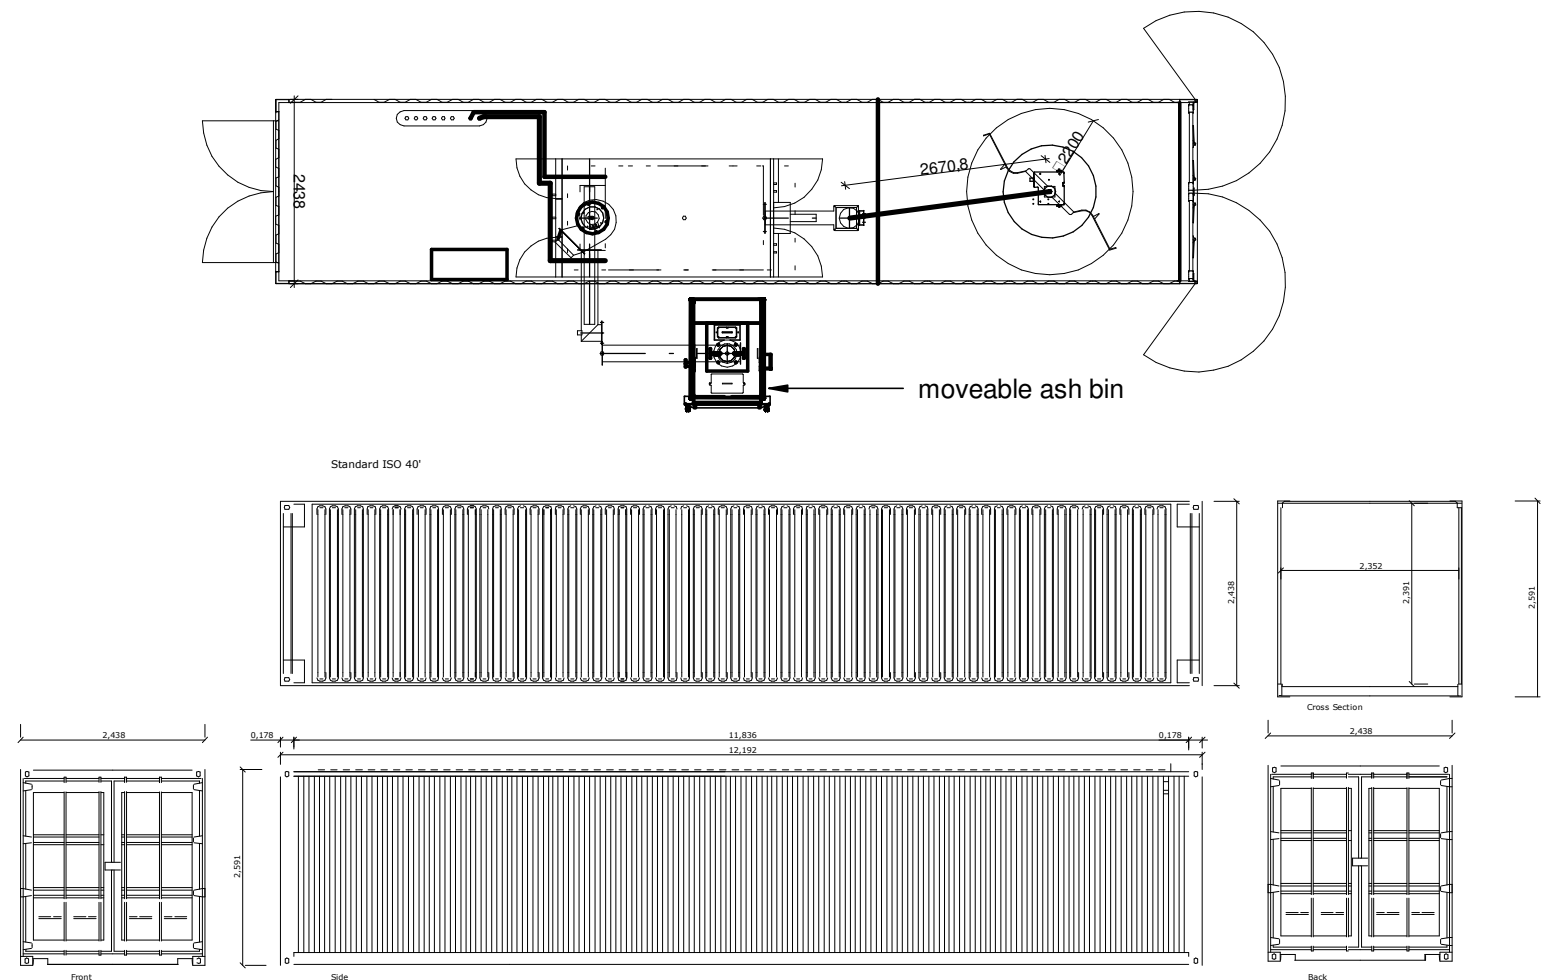

Container for autofeed boiler 1:100

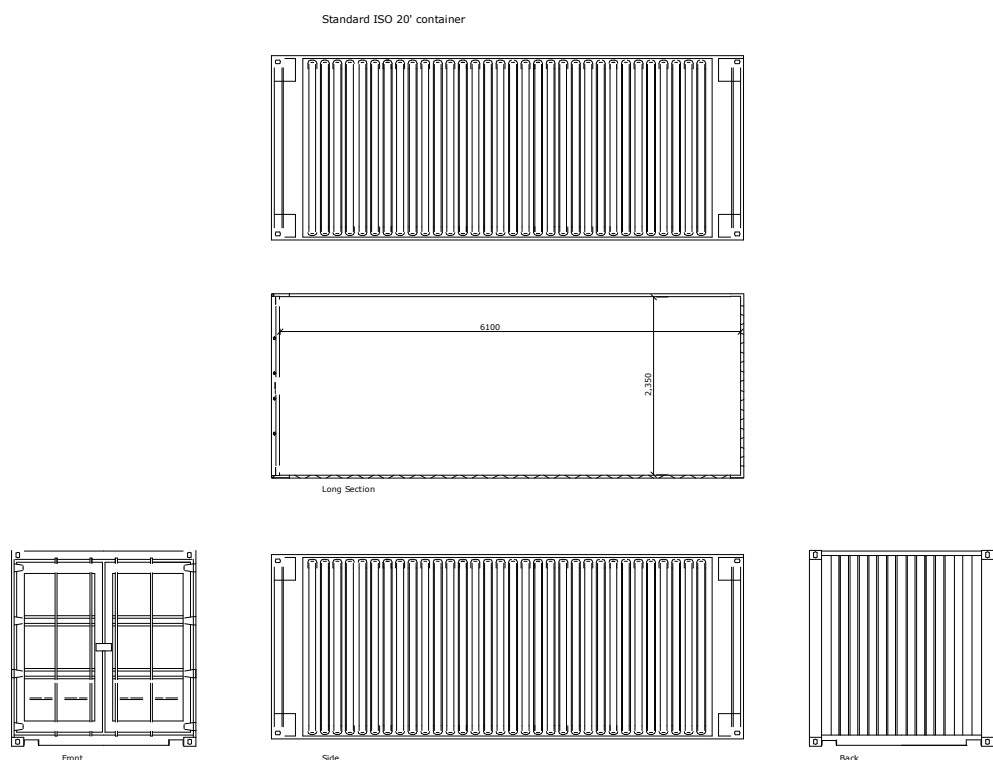

Container Plant room 1:100

hayward
ARCHITECTS LTD

19 Station Road
Hinckley
Leicestershire
LE10 1AW

Tel: 01455 635 665
Fax: 01455 618 971

www.hayward-architects.co.uk

Client				Glen Farrow	
Project Title					
Peter Pitman Ltd Dukes Rd Fontwell					
Drawing Title					
Replacement Biomass Boiler					
Scale		Date		Sheet	
Various		Mar 2021		A1	
Author		Checked by			
LJW					
Job No.			Drawing No.		
21/44			01		
Status					
PLANNING					

THE COPYRIGHT OF THIS DRAWING IS VESTED IN HAYWARD ARCHITECTS LTD.
REPRODUCTION IN ANY FORM, EITHER IN WHOLE OR IN PART IS FORBIDDEN WITHOUT
THE PRIOR WRITTEN PERMISSION OF THE COPYRIGHT HOLDER. DO NOT SCALE FROM
DRAWING AND ONLY FIGURED DIMENSIONS ARE TO BE USED