


NEW IC

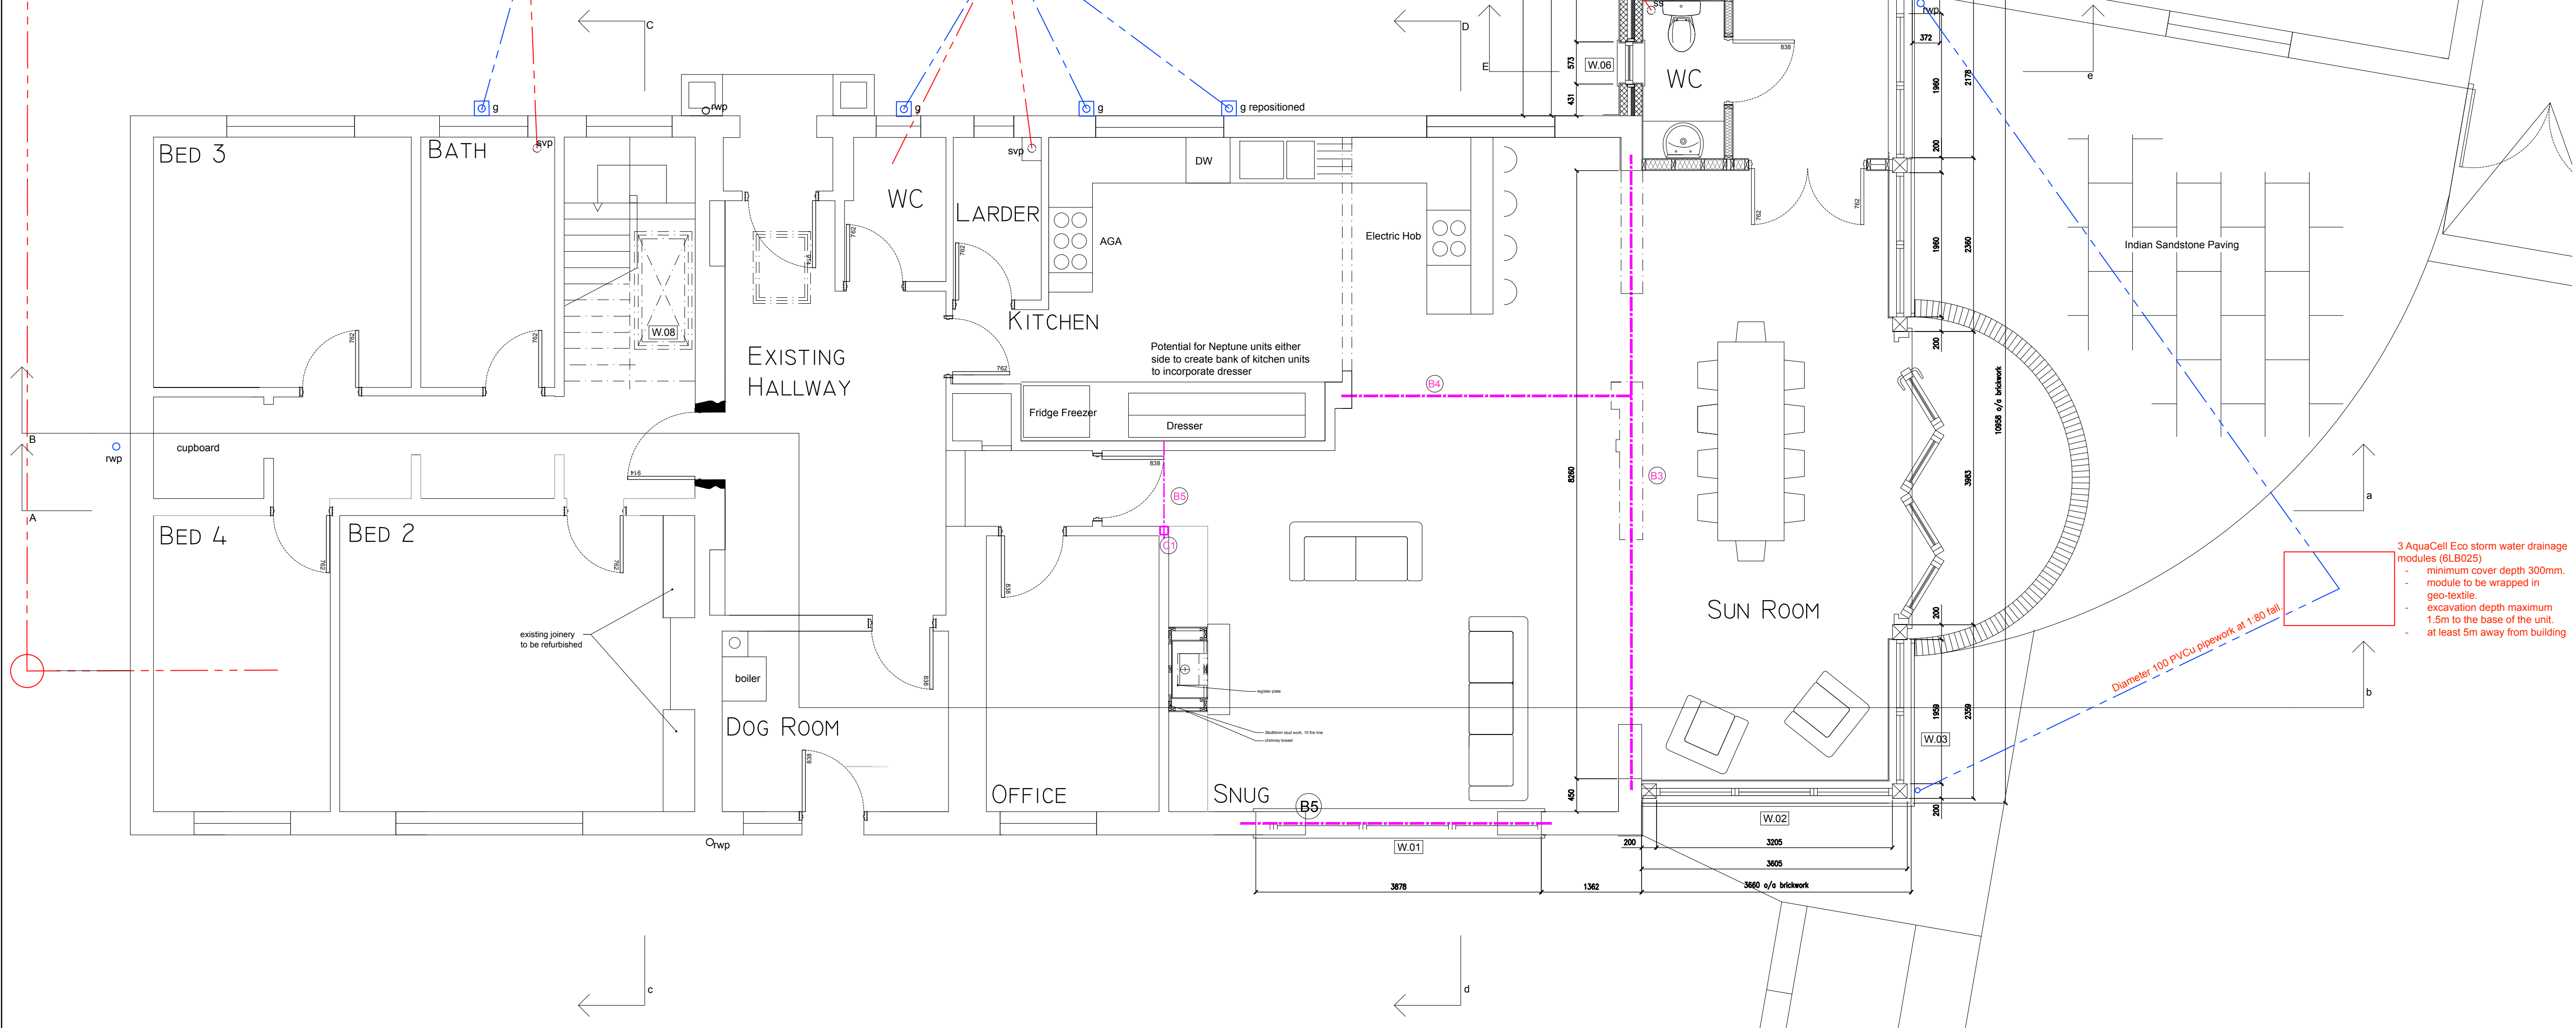

© jbarchitecture, all rights reserved.
Use figured dimensions only.
All dimensions are to be checked on site
before any work is carried out. Please
contact the Architect immediately regarding
any discrepancies discovered on site.

Rev.	Notes	Date						
 JB ARCHITECTURE The Bricks, Manor Farm Barns Chichester, West Sussex, PO20 7PL T: 01243 785342 E: admin@jbarch.co.uk W: www.jbarch.co.uk Project The Coach House Norton Lane PO20 3NH Drawing Ground Floor Plan Drainage Condition <table><tr><td>Drawn By IC</td><td>Scale 1:50</td></tr><tr><td>Date 10.01.18</td><td>Revision</td></tr><tr><td colspan="2">Drawing No. 20037 - BR - 110</td></tr></table>			Drawn By IC	Scale 1:50	Date 10.01.18	Revision	Drawing No. 20037 - BR - 110	
Drawn By IC	Scale 1:50							
Date 10.01.18	Revision							
Drawing No. 20037 - BR - 110								

GROUND FLOOR PLAN 1:50 @ A1
PROPOSED