




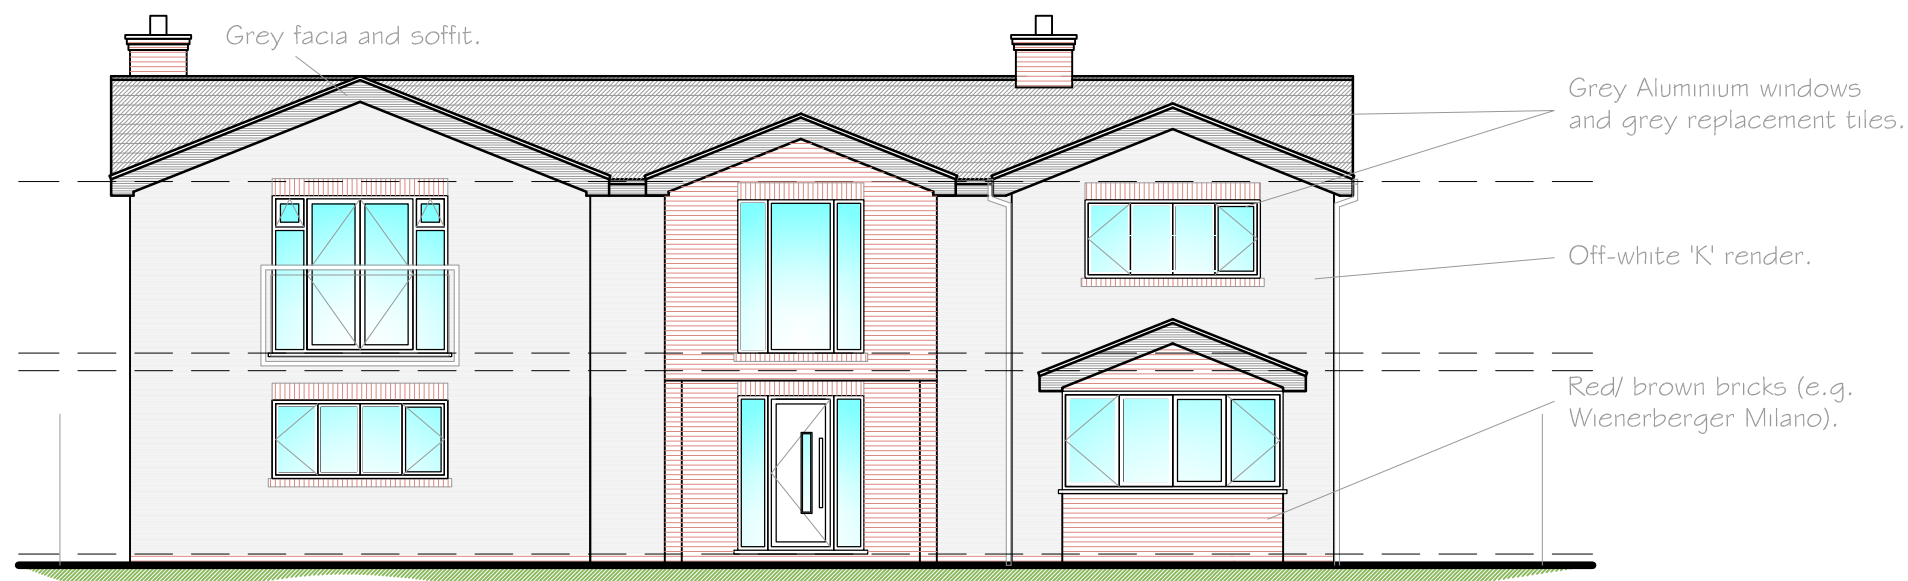

Proposed Front Elevation

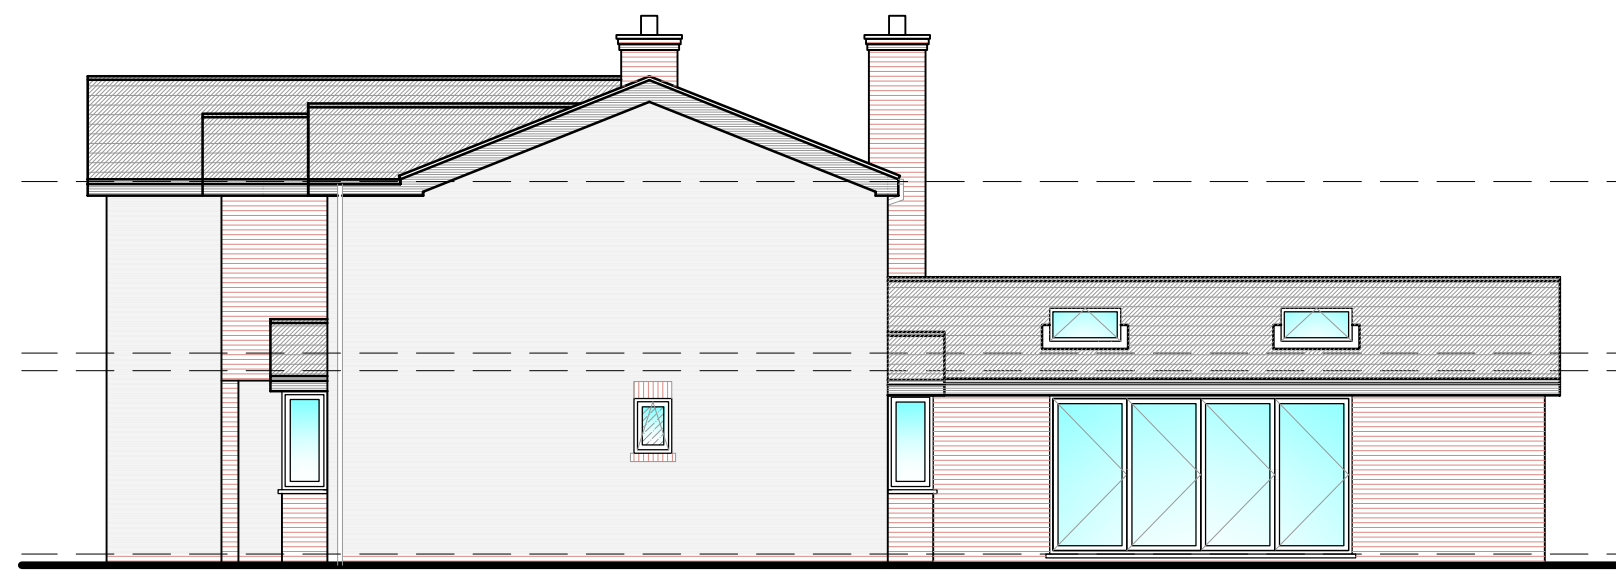


Proposed Side Elevation

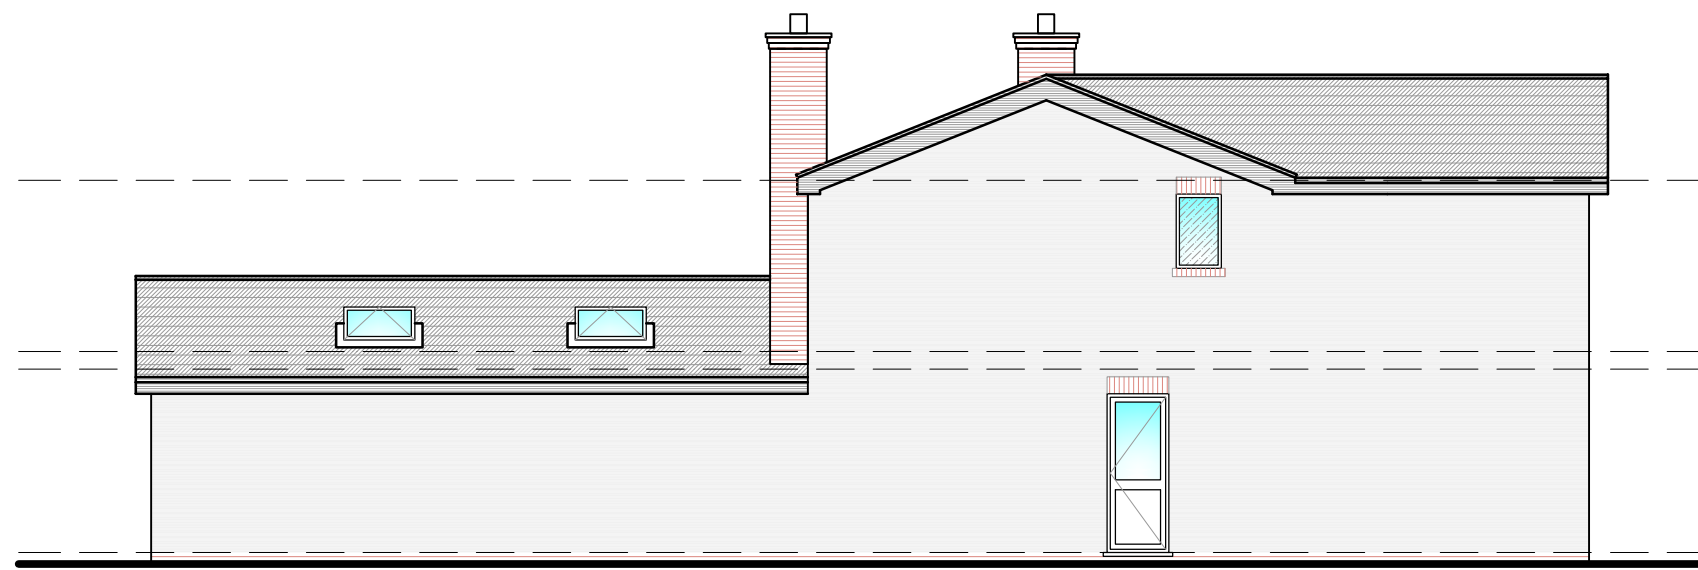


Proposed Side Elevation




Proposed Rear Elevation

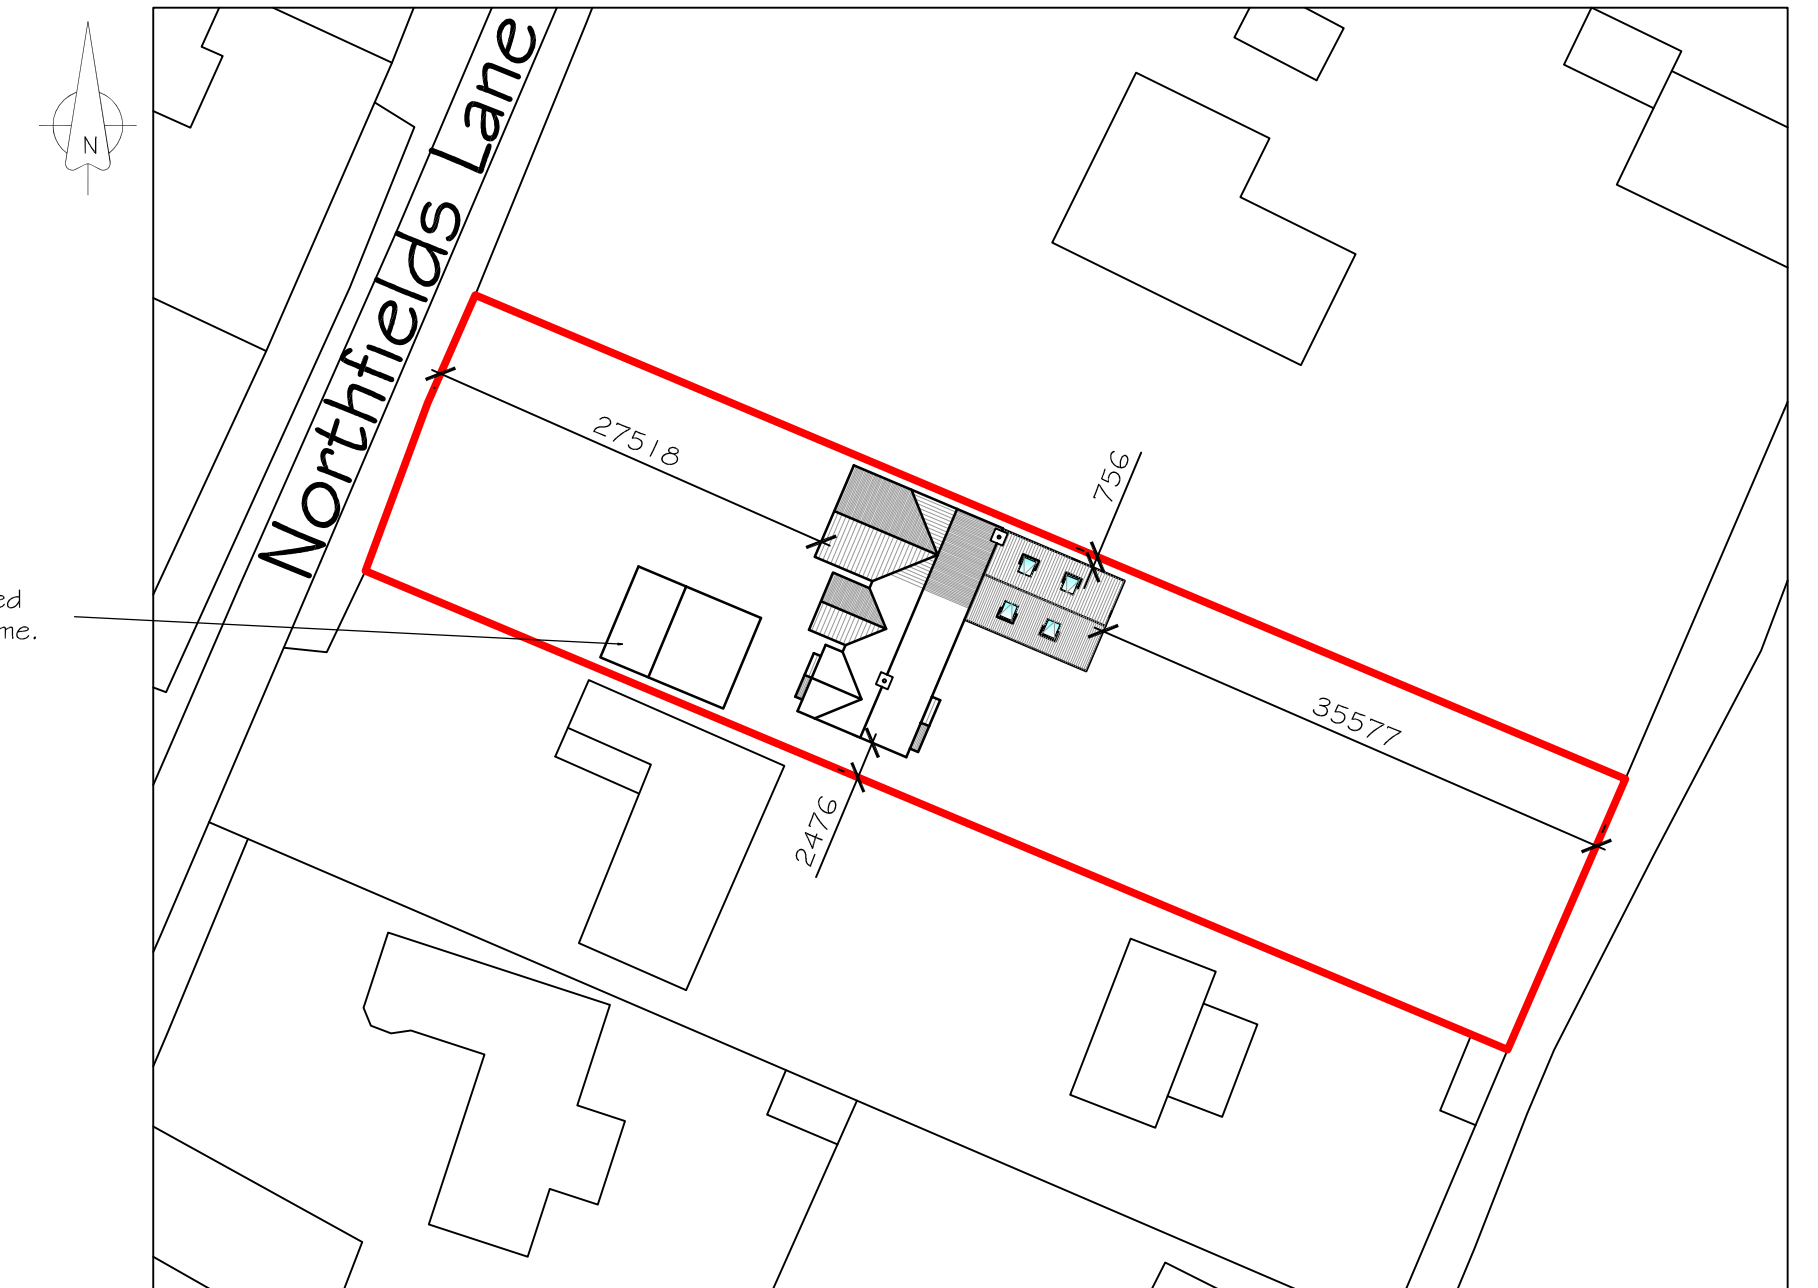


Block Plan 1:500

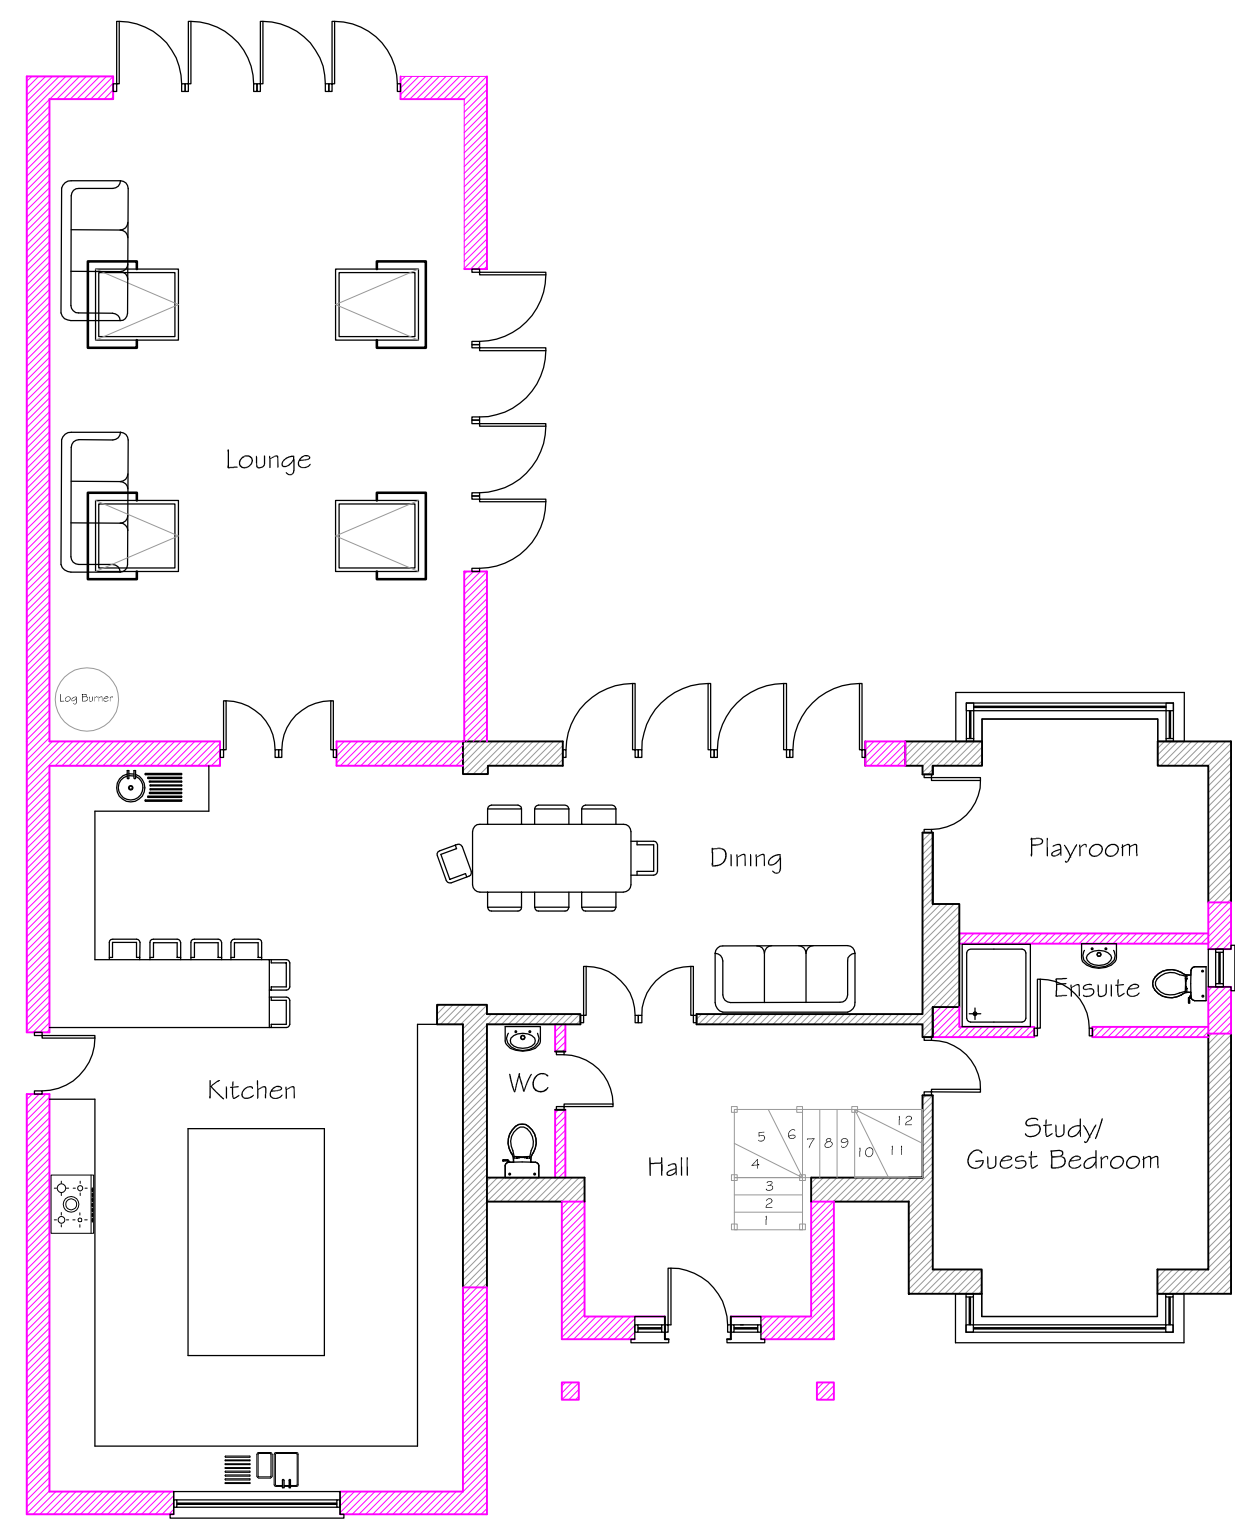


Proposed Ground Floor Plan

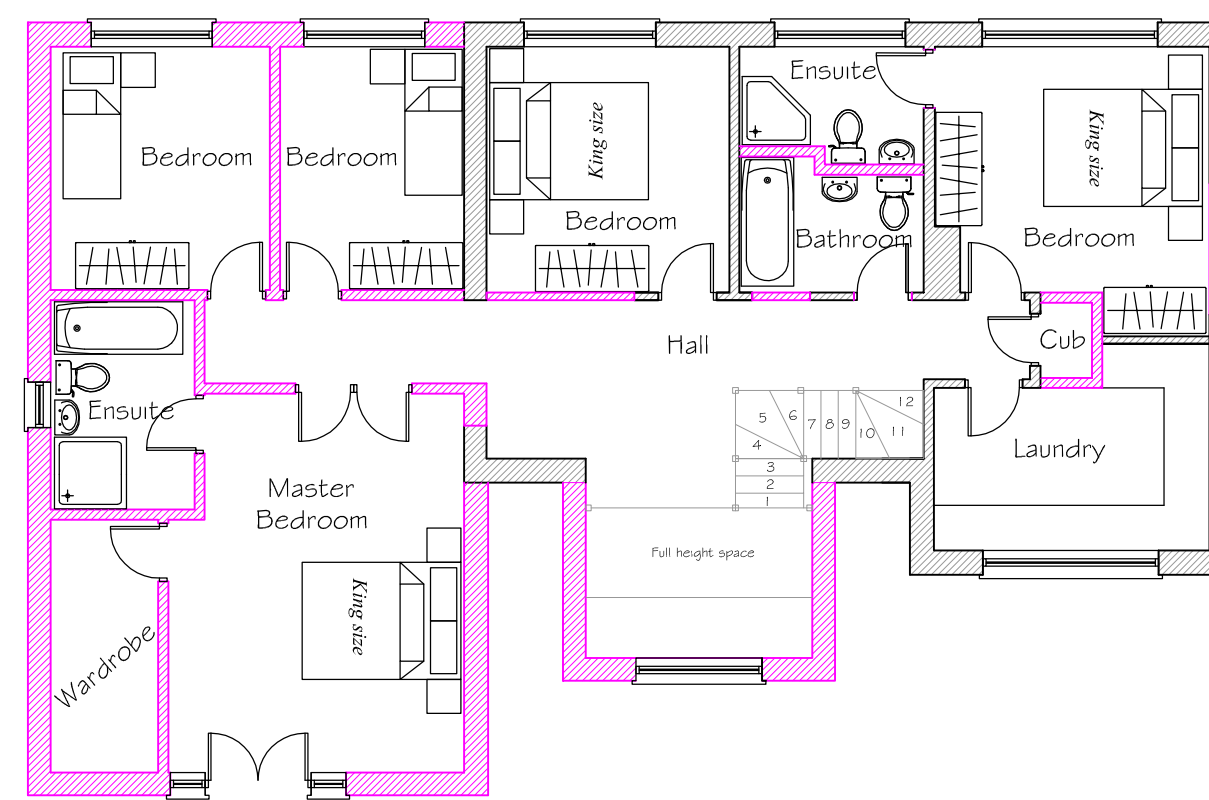

Proposed First Floor Plan

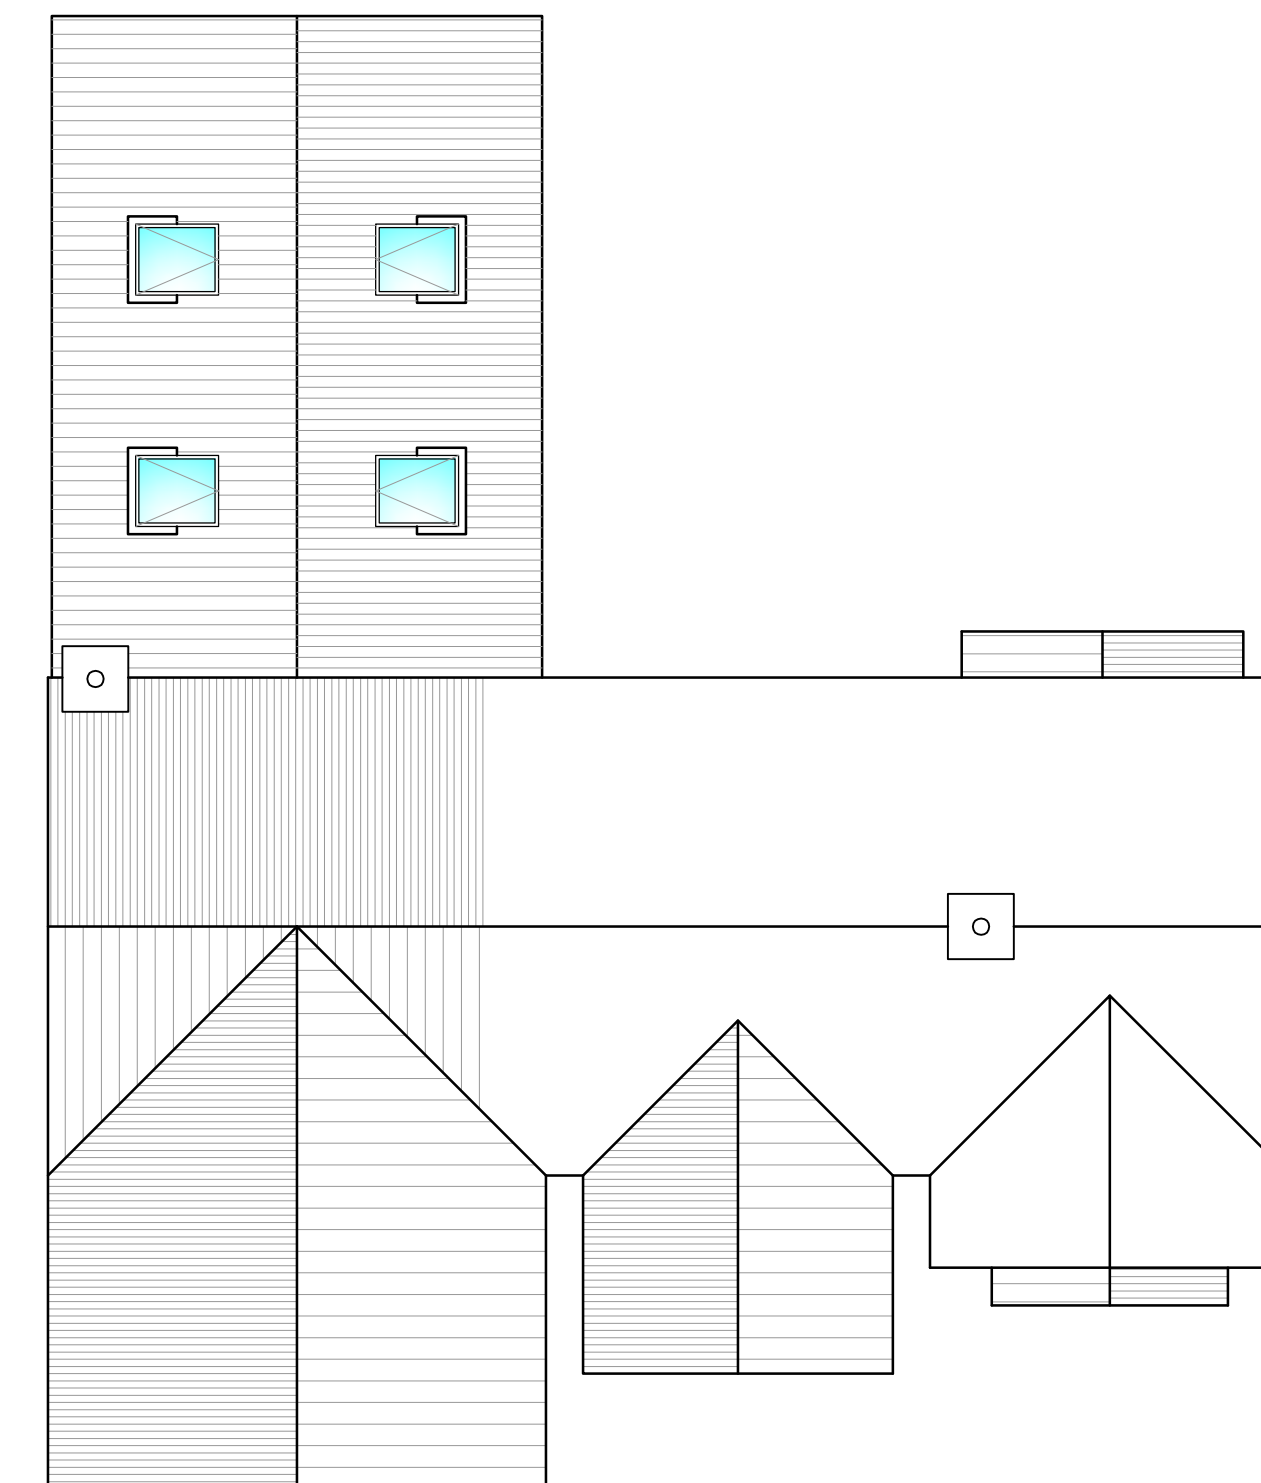

Proposed Roof Plan

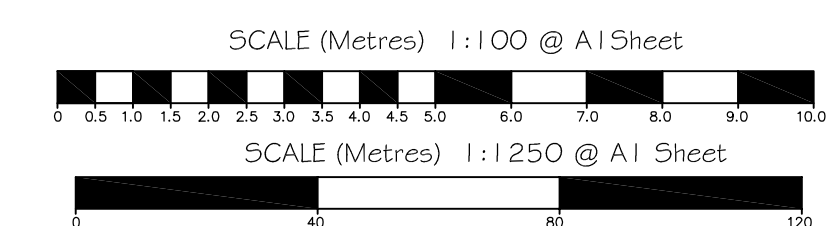

Drawing Notes:

The copyright of this drawing belongs solely with BPS Design Consultants Ltd, it should not be copied or reproduced without their written consent.

Written dimensions to take precedent over scaling the drawing however all dimensions to be checked and verified on site prior to commencing works. The Contractor shall take all responsibility for setting out. Any discrepancies should be clarified prior to proceeding with work.

All workmanship and materials shall comply with BS 8000 Parts 1-15.

Issued for
Planning

BPS Design Consultants Ltd Architectural Services and Structural Engineers Seafields, Dodwell lane, Bursledon, Southampton, SO31 1DJ Tel: 023 8040 4017 robert@bpsdesign.co.uk colin@bpsdesign.co.uk Mobile: 07915 604 293 Mobile: 07886 855 897 www.bpsdesign.co.uk			
Project:		Stanwick Northfields Lane Westergate Chichester PO20 3UH	
Client:		Mr and Mrs Vos	
Dwg Title:		Proposed	
Dwg No:	PL/02	Revision:	A
Date:	March 2019	By:	rjn
		Scale:	As Shown
The Copyright of this drawing belongs solely to BPS Design Consultants Ltd. It should not be copied or reproduced without consent from BPS Design Consultants Ltd. Original drawing at A1 size.			

Proposed Elevations and Plans 1:100