



Proposed Elevations

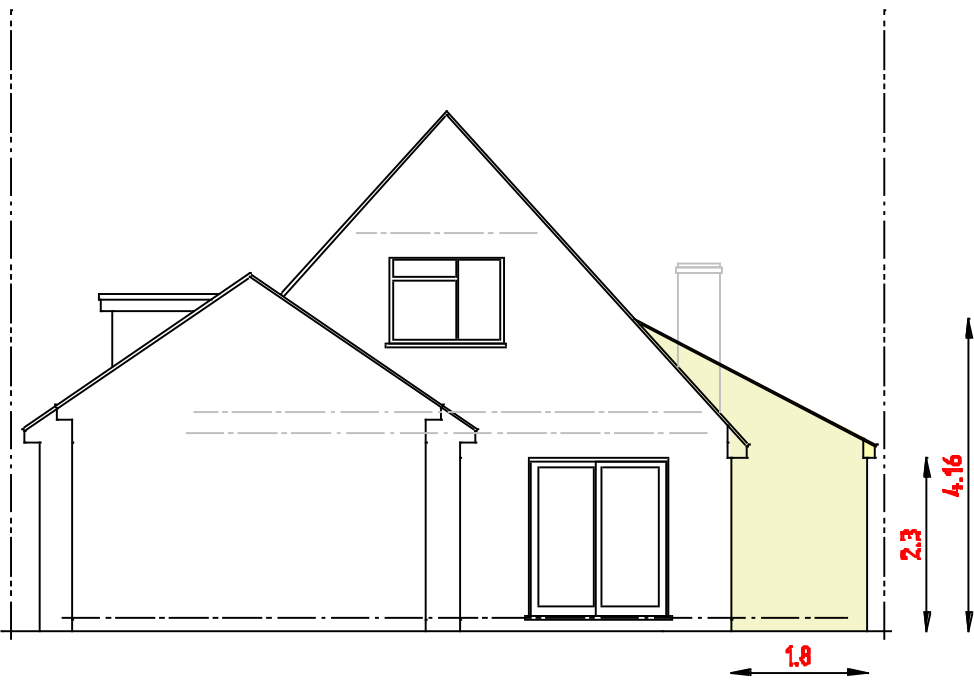

South Elevation






North Elevation

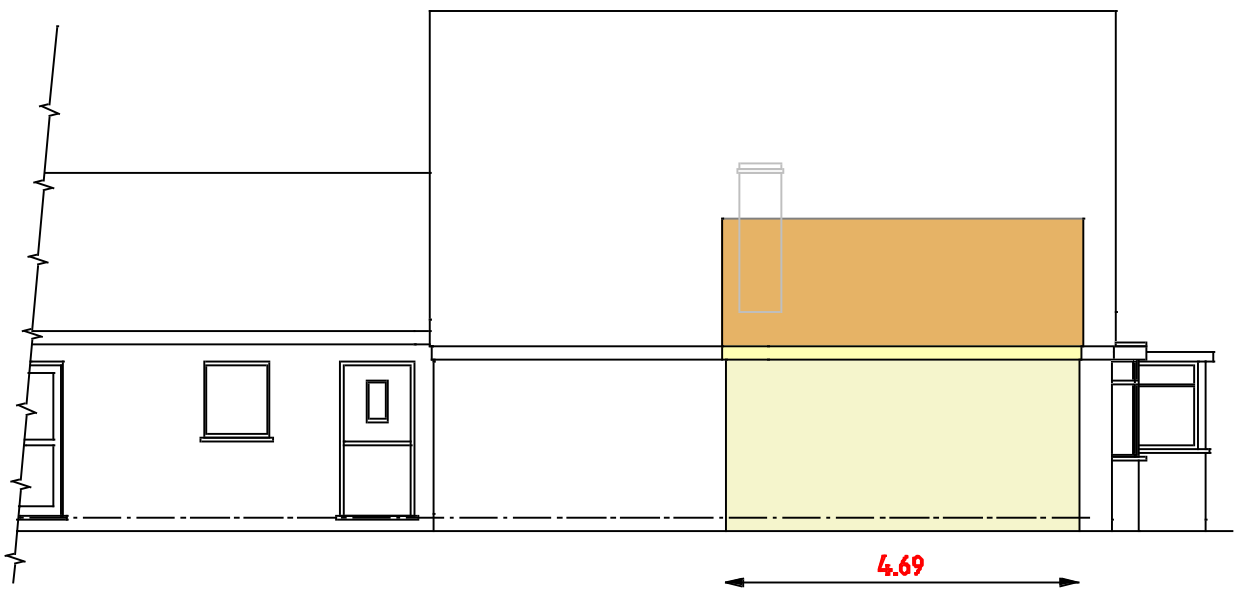

West Elevation (Side)

Planning Notes
Materials of new structure to match those of existing.

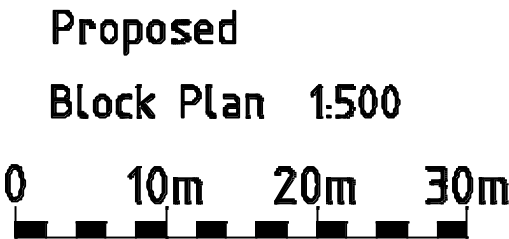 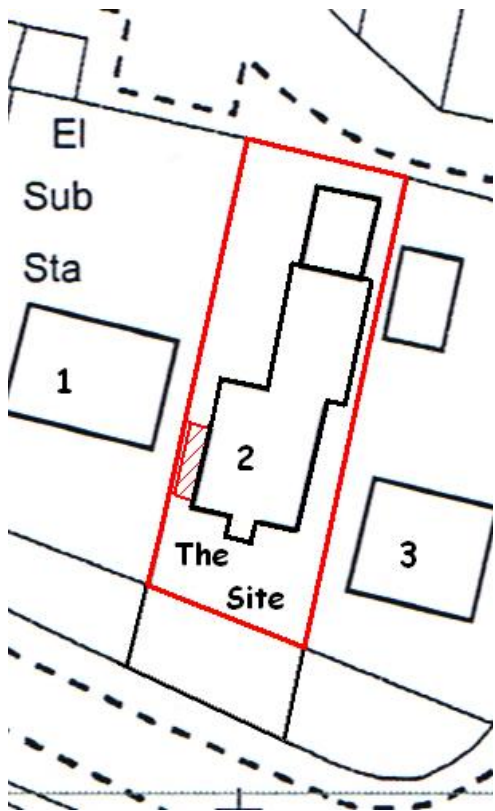

PROJECT Proposed erection of pitched roof single storey extension at side of 2 Hook Cottages, Hook Lane, Aldingbourne. PO20 2TB CLIENT Mr C Tinley	Scales 1:50, 1:100 1:500, 1:1250	Revisions	
	Date Aug 2014		
	Drawn srb	Drawing No 15/14/18	1


Existing Elevations





South Elevation



North Elevation

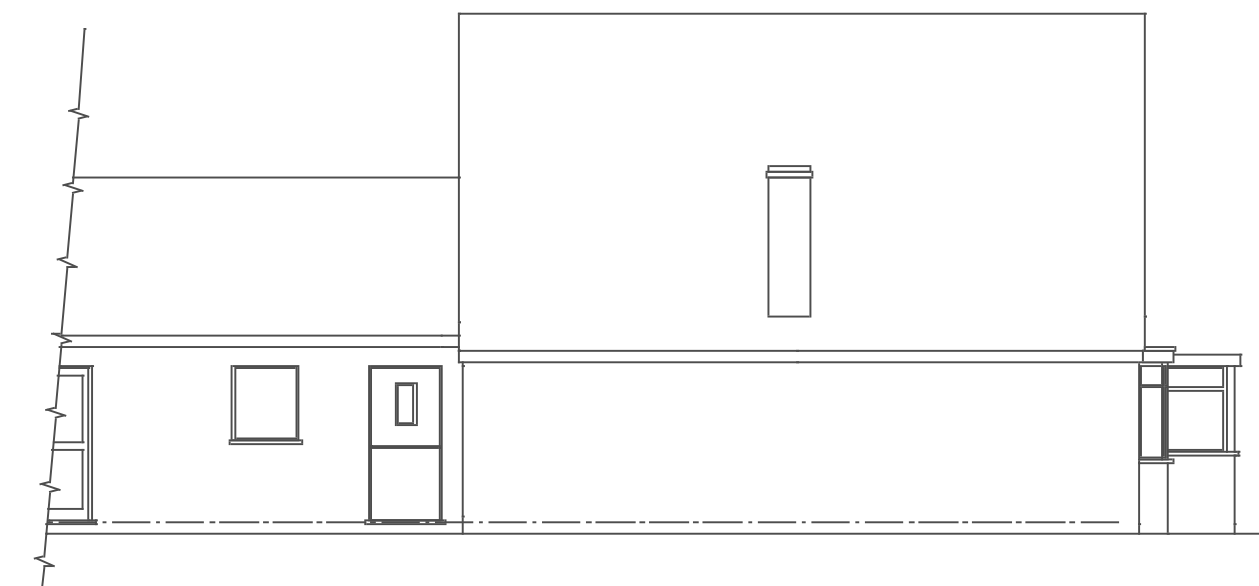

West Elevation (Side)

 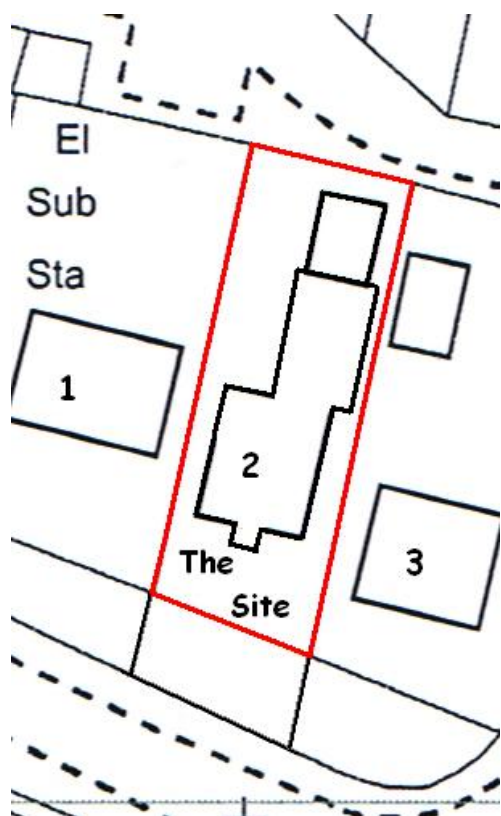

Existing
Block Plan 1:500



PROJECT
Proposed erection of pitched roof
single storey extension at side of
2 Hook Cottages, Hook Lane,
Aldingbourne. PO20 2TB

CLIENT Mr C Tinley


Scales
1:50, 1:100
1:500, 1:1250

Date
Aug 2014

Drawn
srb

Revisions

Drawing No 15/14/18

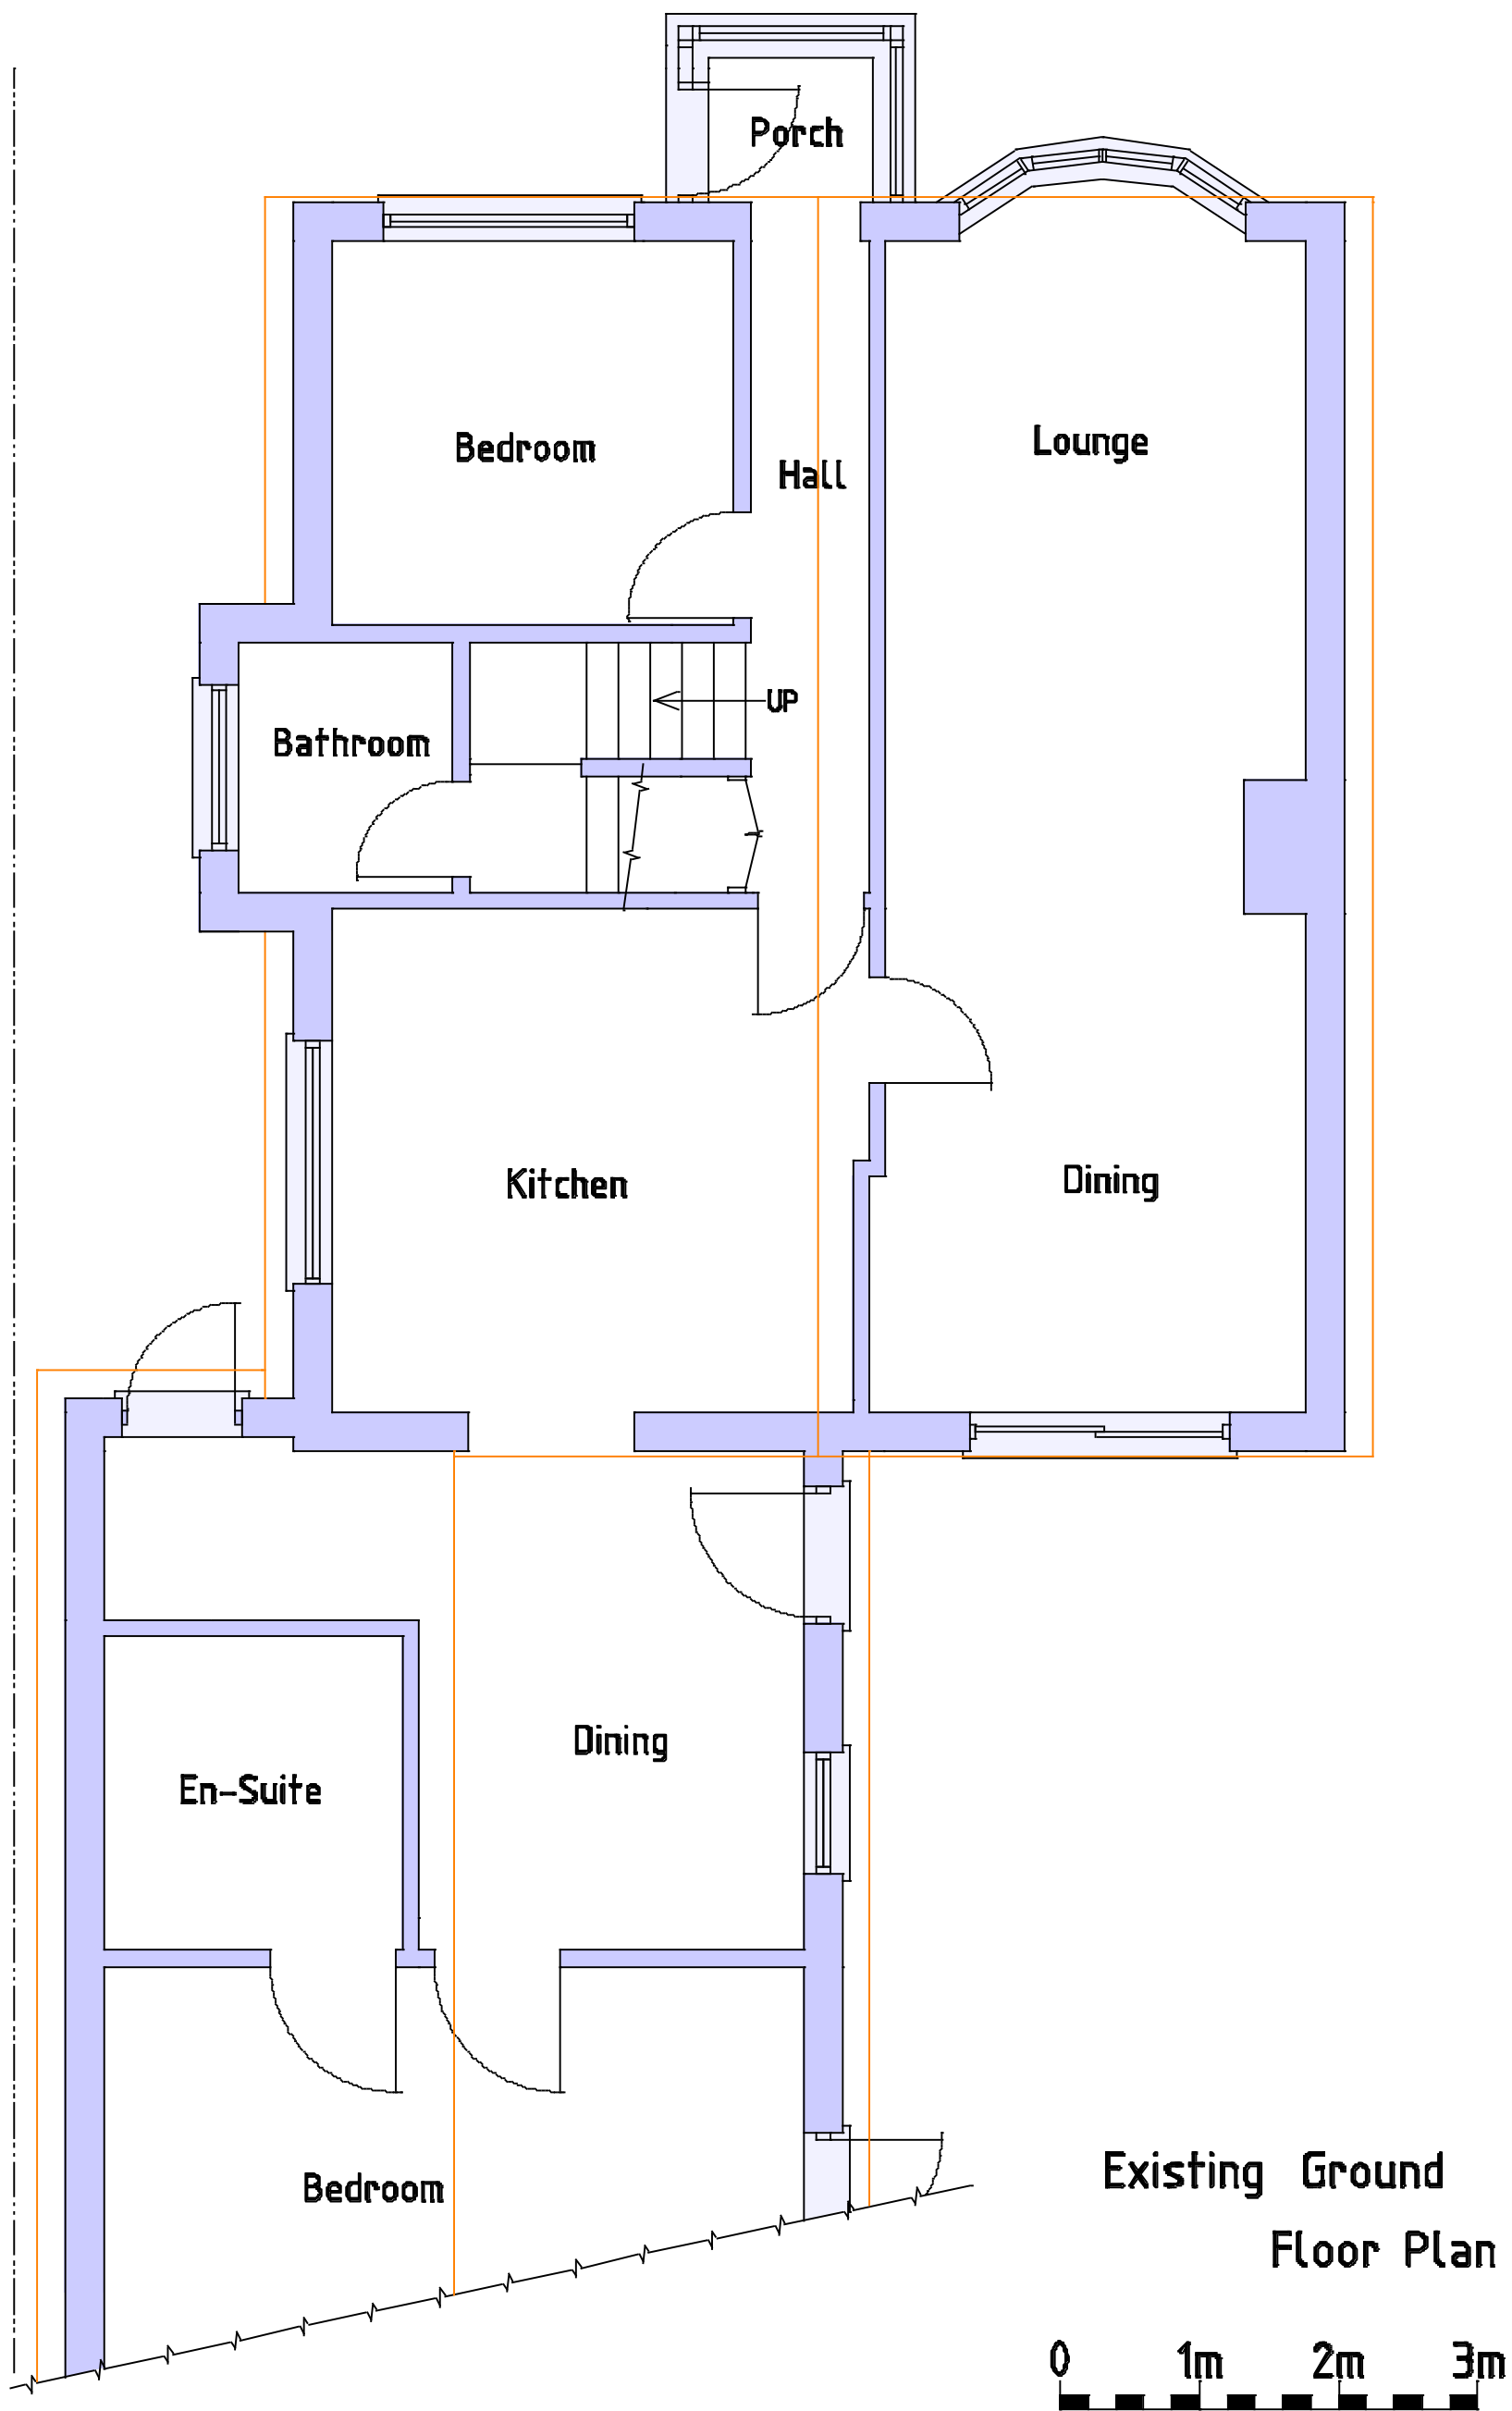

PROJECT
Proposed erection of pitched roof
single storey extension at side of
2 Hook Cottages, Hook Lane,
Aldingbourne. PO20 2TB

CLIENT Mr C Tinley


Scales
1:50, 1:100
1:500, 1:1250

Date
Aug 2014

Drawn
srb

Revisions

Drawing No 15/14/18	3
----------------------------	----------

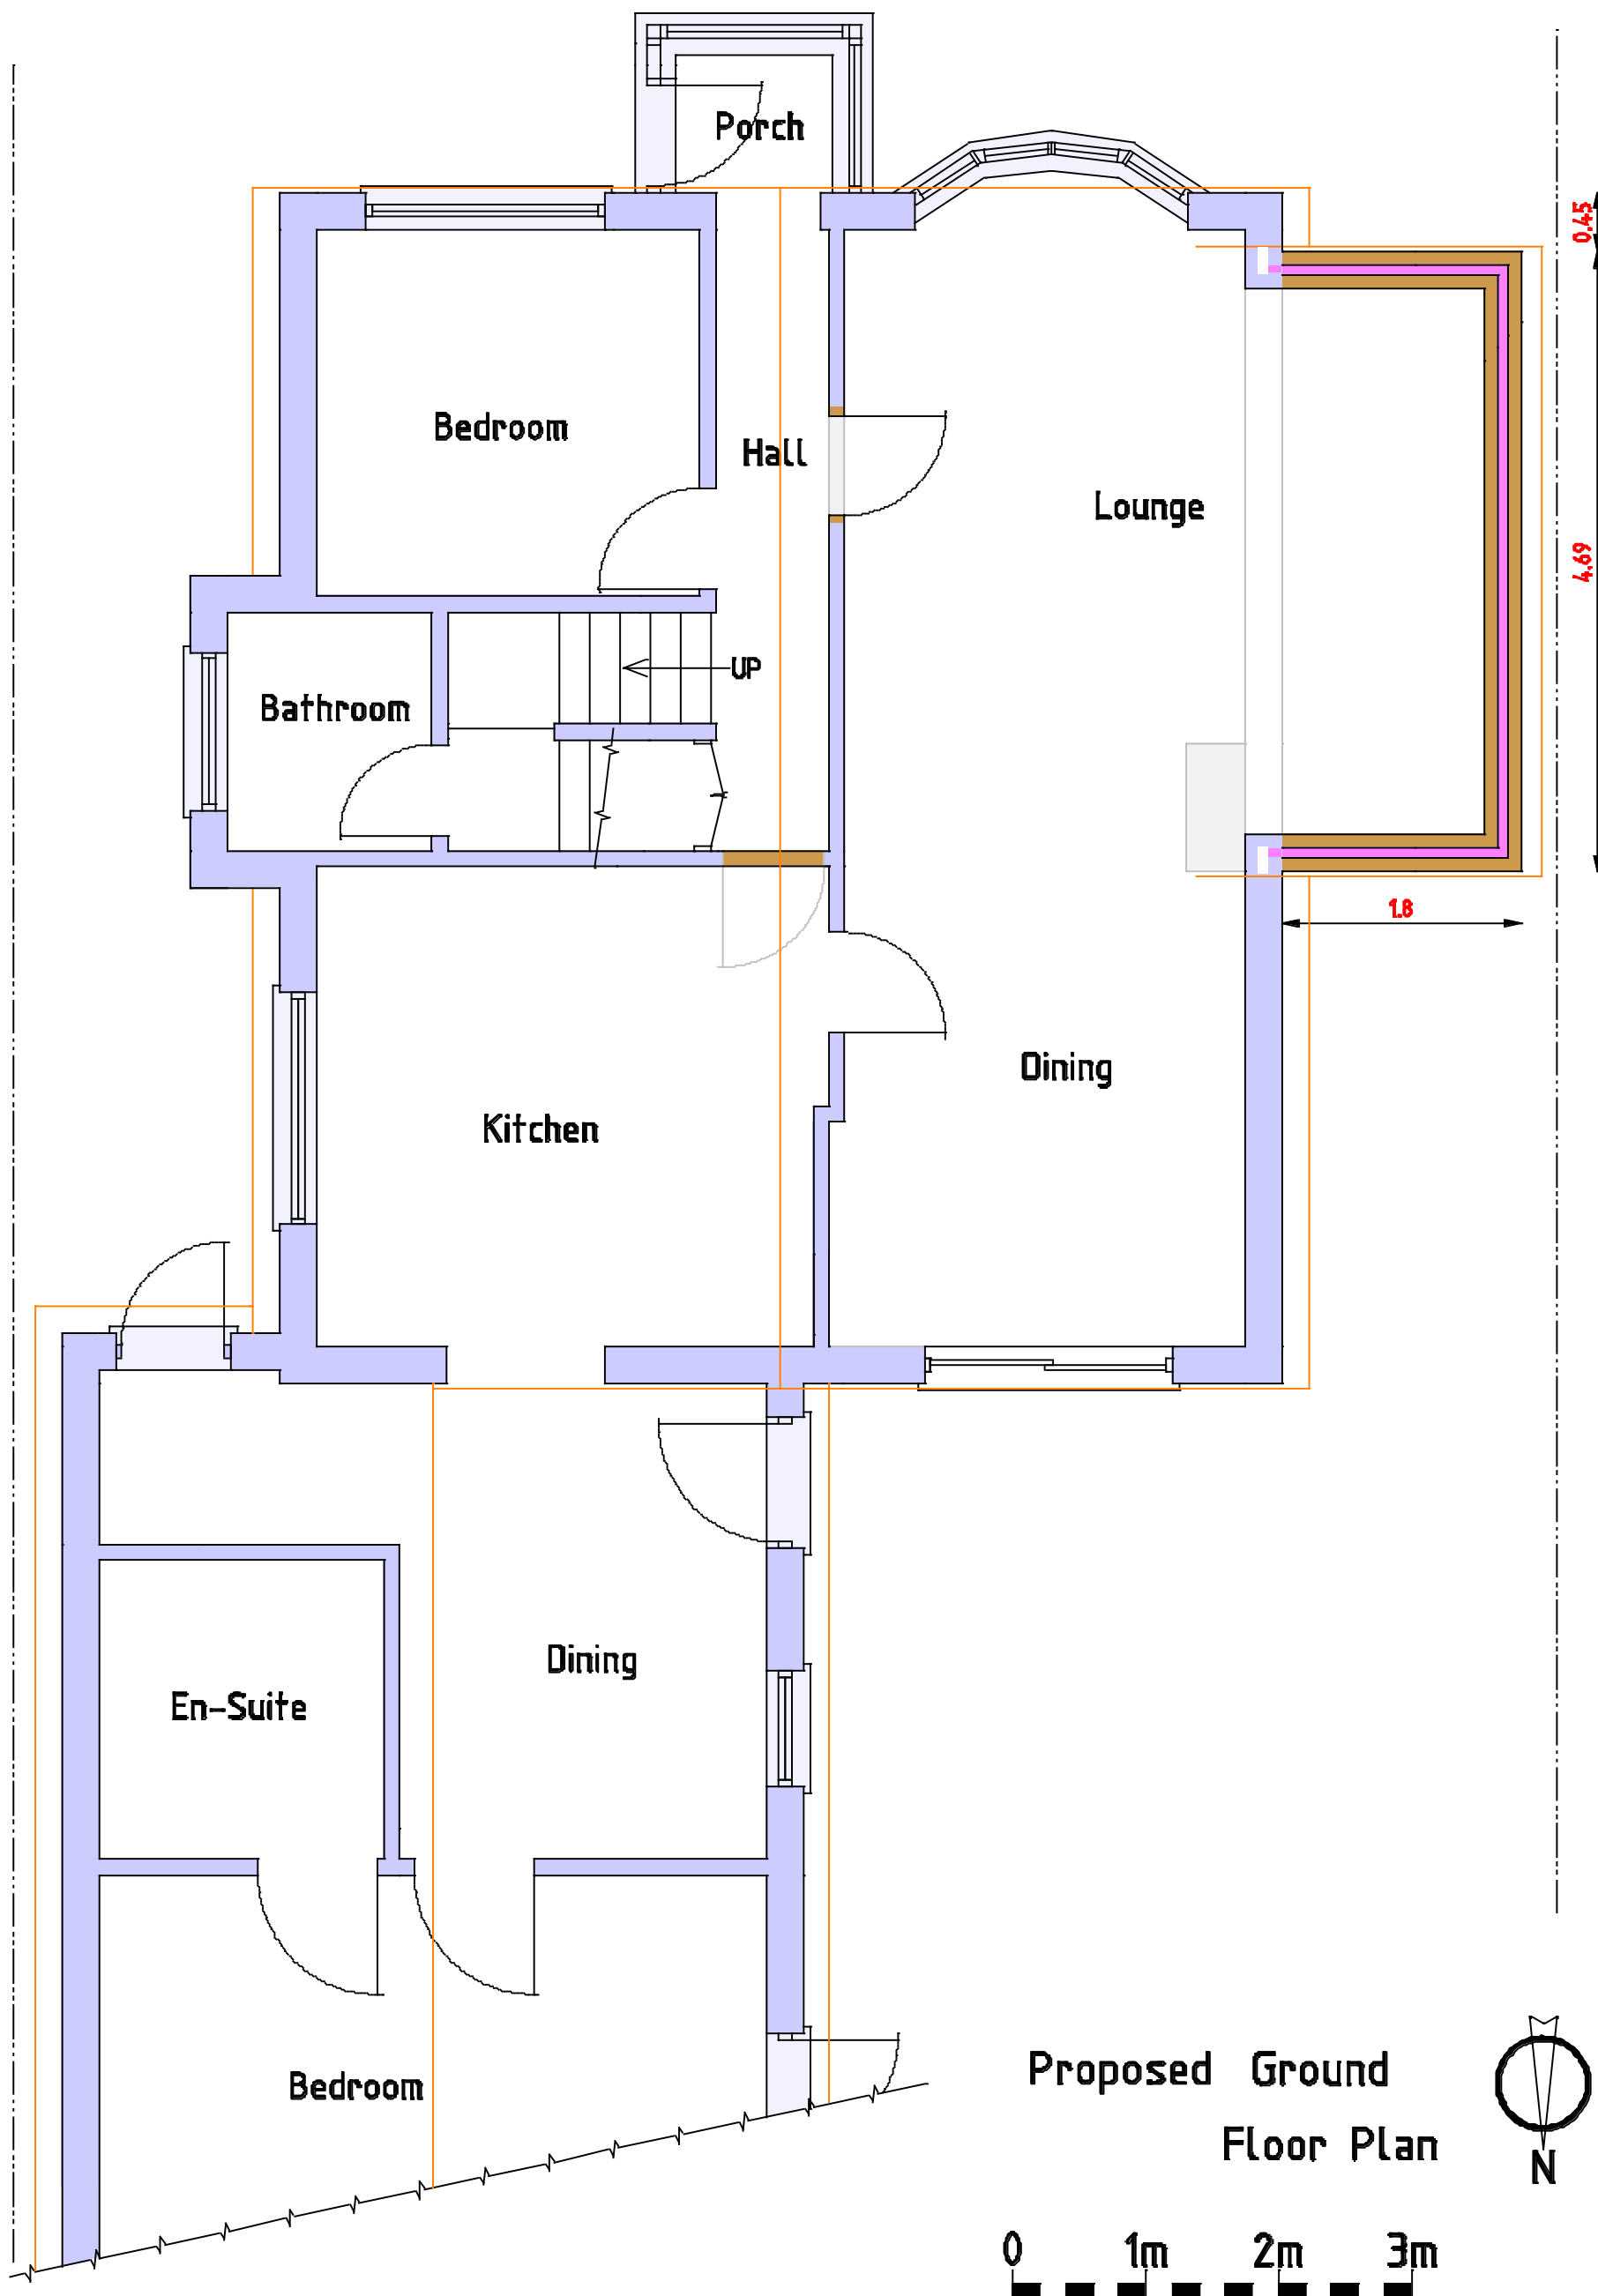

PROJECT
Proposed erection of pitched roof
single storey extension at side of
2 Hook Cottages, Hook Lane,
Aldingbourne. PO20 2TB

CLIENT Mr C Tinley

Scales
1:50, 1:100
1:500, 1:1250

Date
Aug 2014

Drawn
srb

Revisions

Drawing No 15/14/18

4