

Notes

1. This drawing is the copyright of MH Architects Ltd.


2. Do not scale this drawing except for Local Authority planning purposes

3. All dimensions must be checked on site by the contractor prior to commencement of the works.


Rev.	Revision	By	Date	Check	Date
A	Minor amendments to street scene. Wall hatch added.	CHS	18.01.18.	NKS	25.01.18.
B	Redesign for 2no. 2 bedroom units.	CHS	20.02.18.		
C	Cycle stores added.	CHS	20.02.18.		

Materials Key:


- ① Red brown facing brick multi stock, type to be approved.
- ② Fibre cement slate roof tiles, colour dark grey.
- ③ Rainwater goods, black.
- ④ High performance windows, colour dark grey.
- ⑤ Front doors to be SBD compliant with painted timber effect finish.

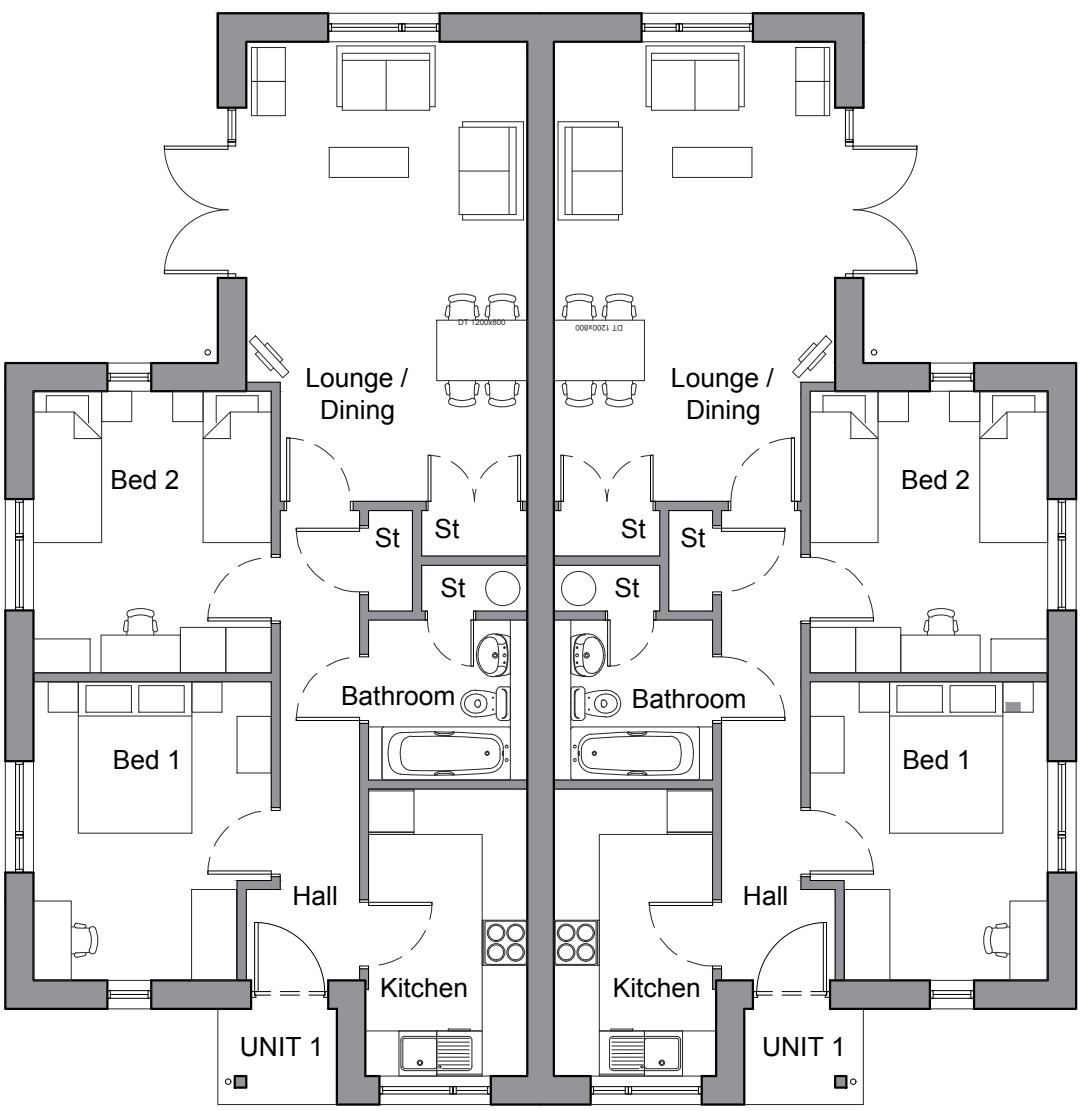

Ground floor plan

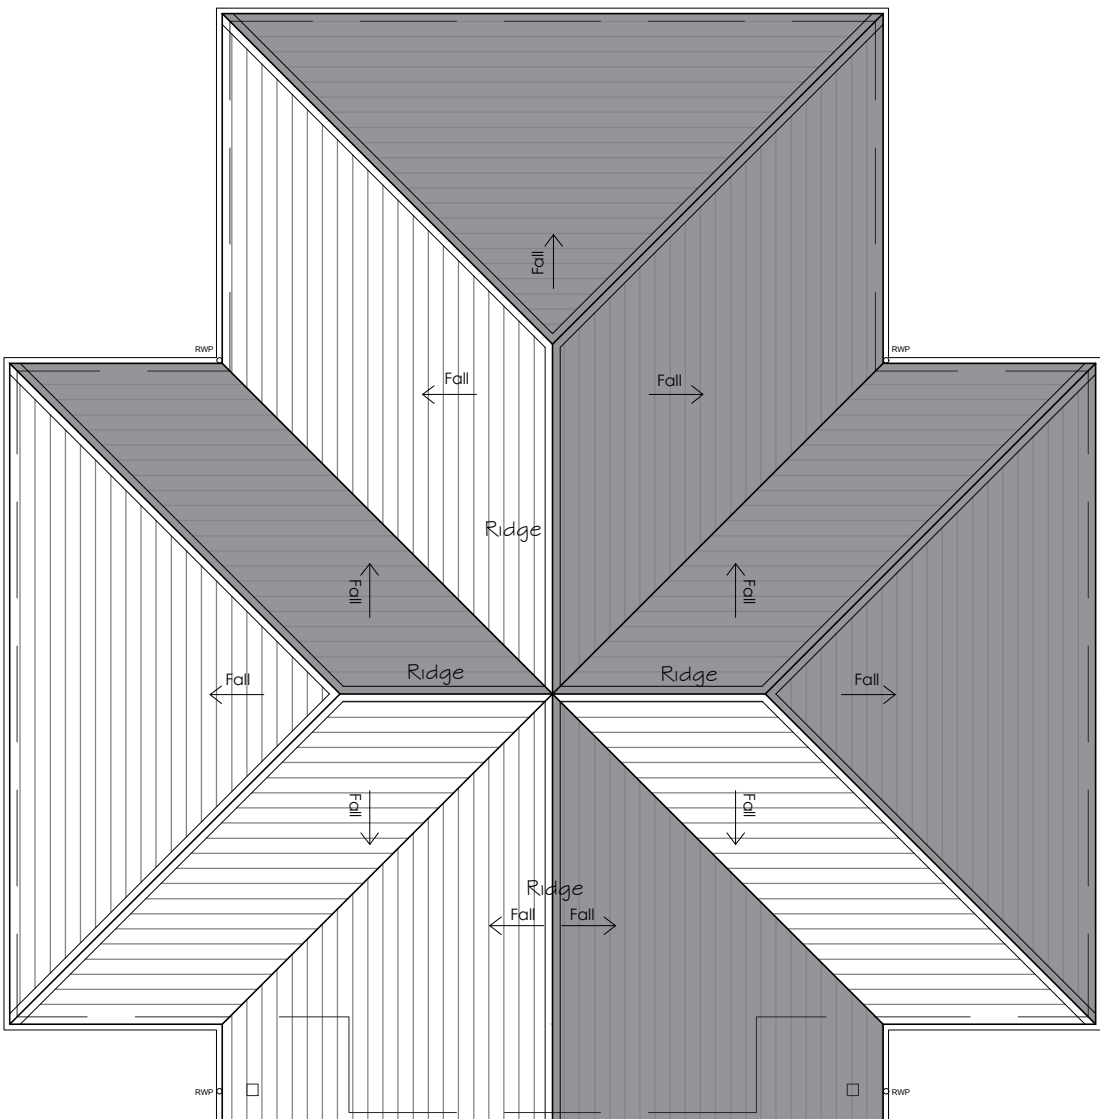


Roof plan

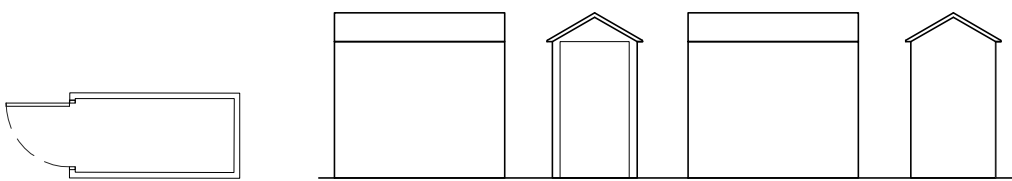


Plans and elevations of cycle stores


Plans

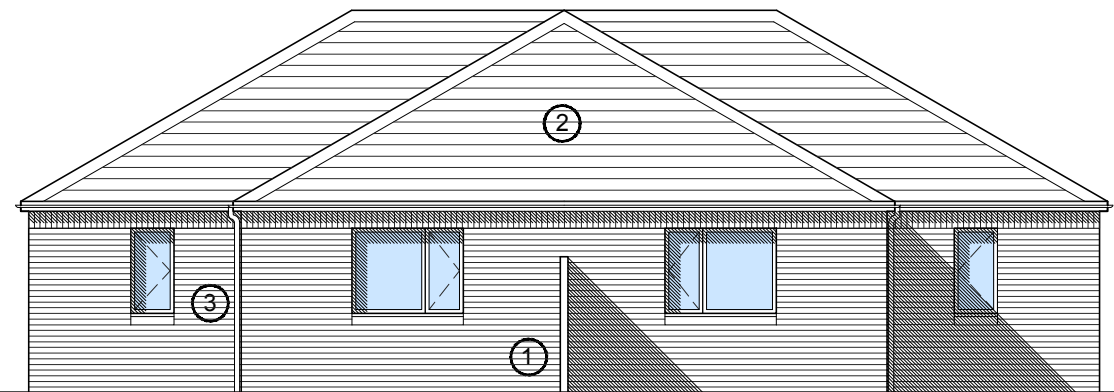


West elevation

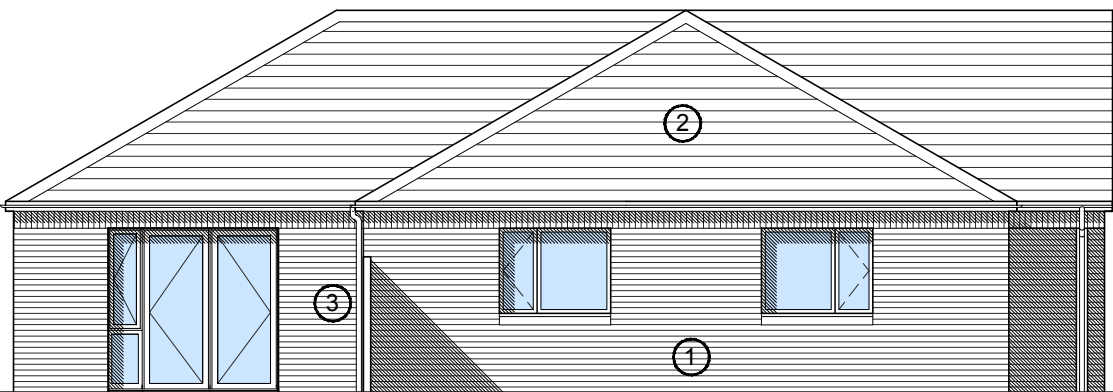

South elevation

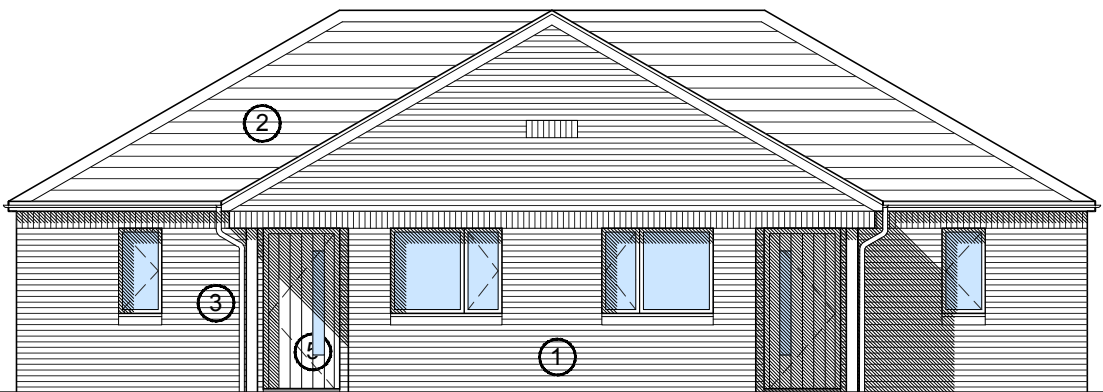


East elevation

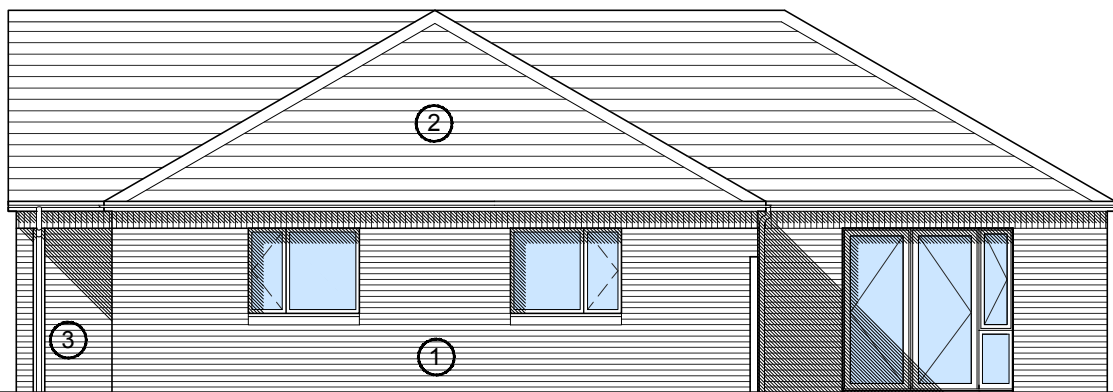

North elevation

Elevations

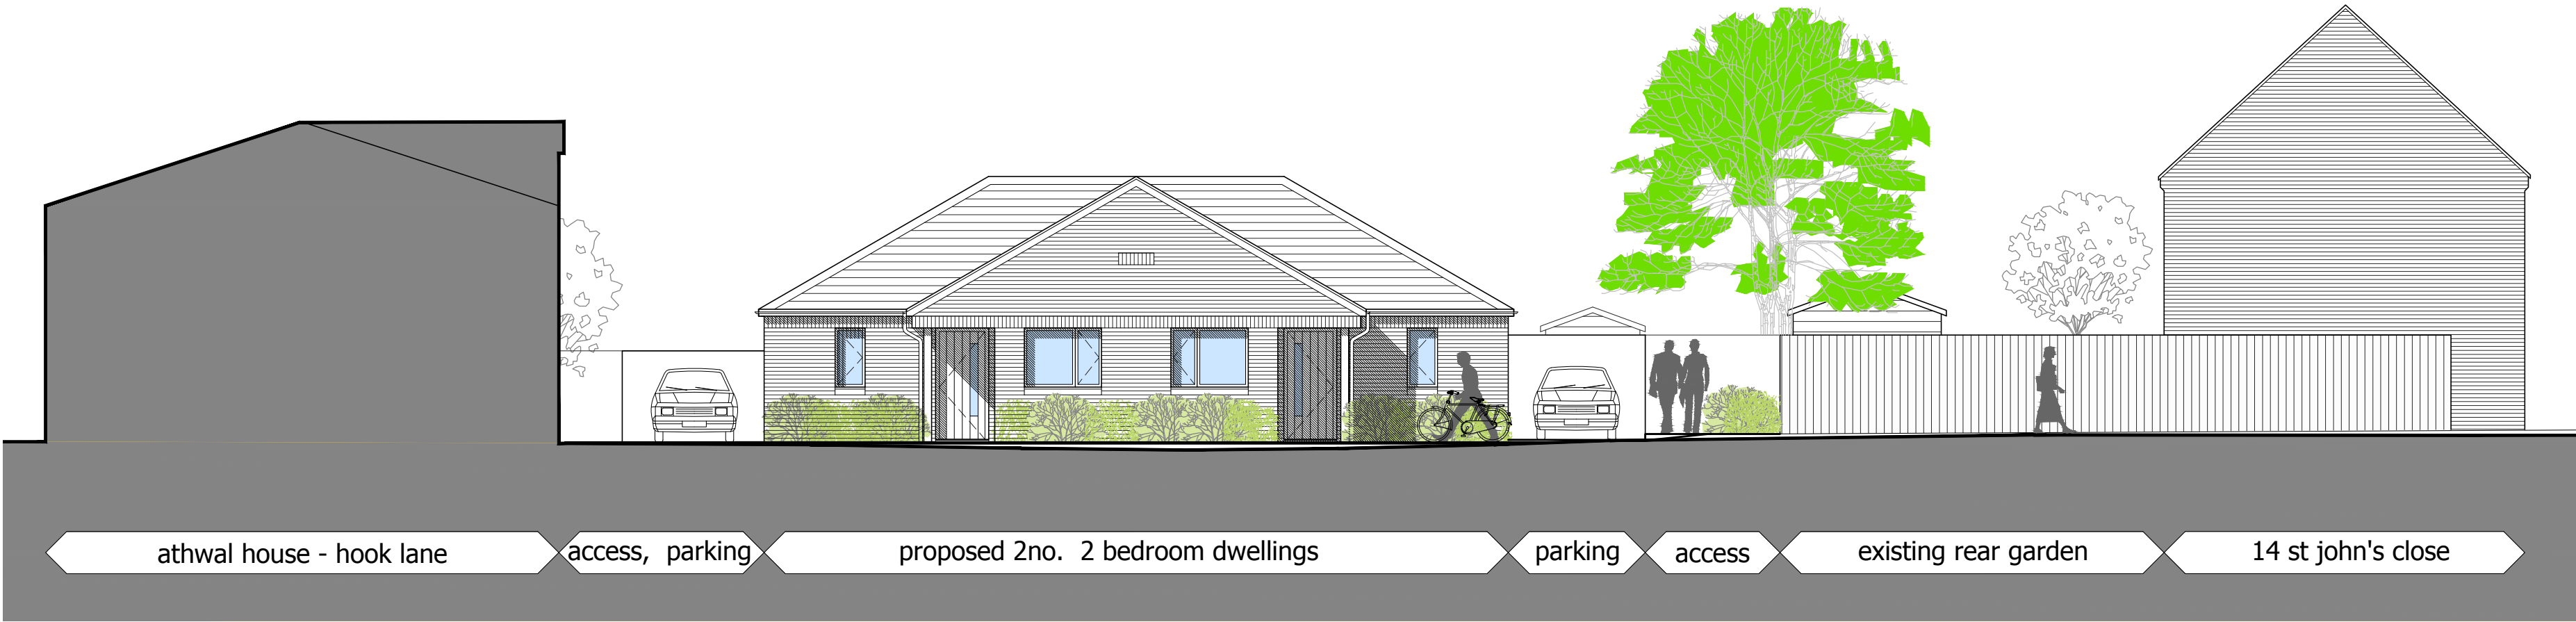

Site Section

Residential Re-development

St Johns Close
Westergate
Arun District Council

Project & Drawing title

Proposed plans & elevations and site section

Drawn	Date	Checked	Date	Scale at A1
TGM	03/11/16	NKS	03/11/16	1:100
Job N°	16/021	Drawing N°	21	Rev. C
Status	PLANNING			

Ground Floor | Bicentennial Building
Southern Gate | Chichester
West Sussex | PO19 8EZ

t: 01243 774748
e: admin@mharchitects.co.uk
www.mharchitects.co.uk

Limited Company
Registered in England No. 0994539