
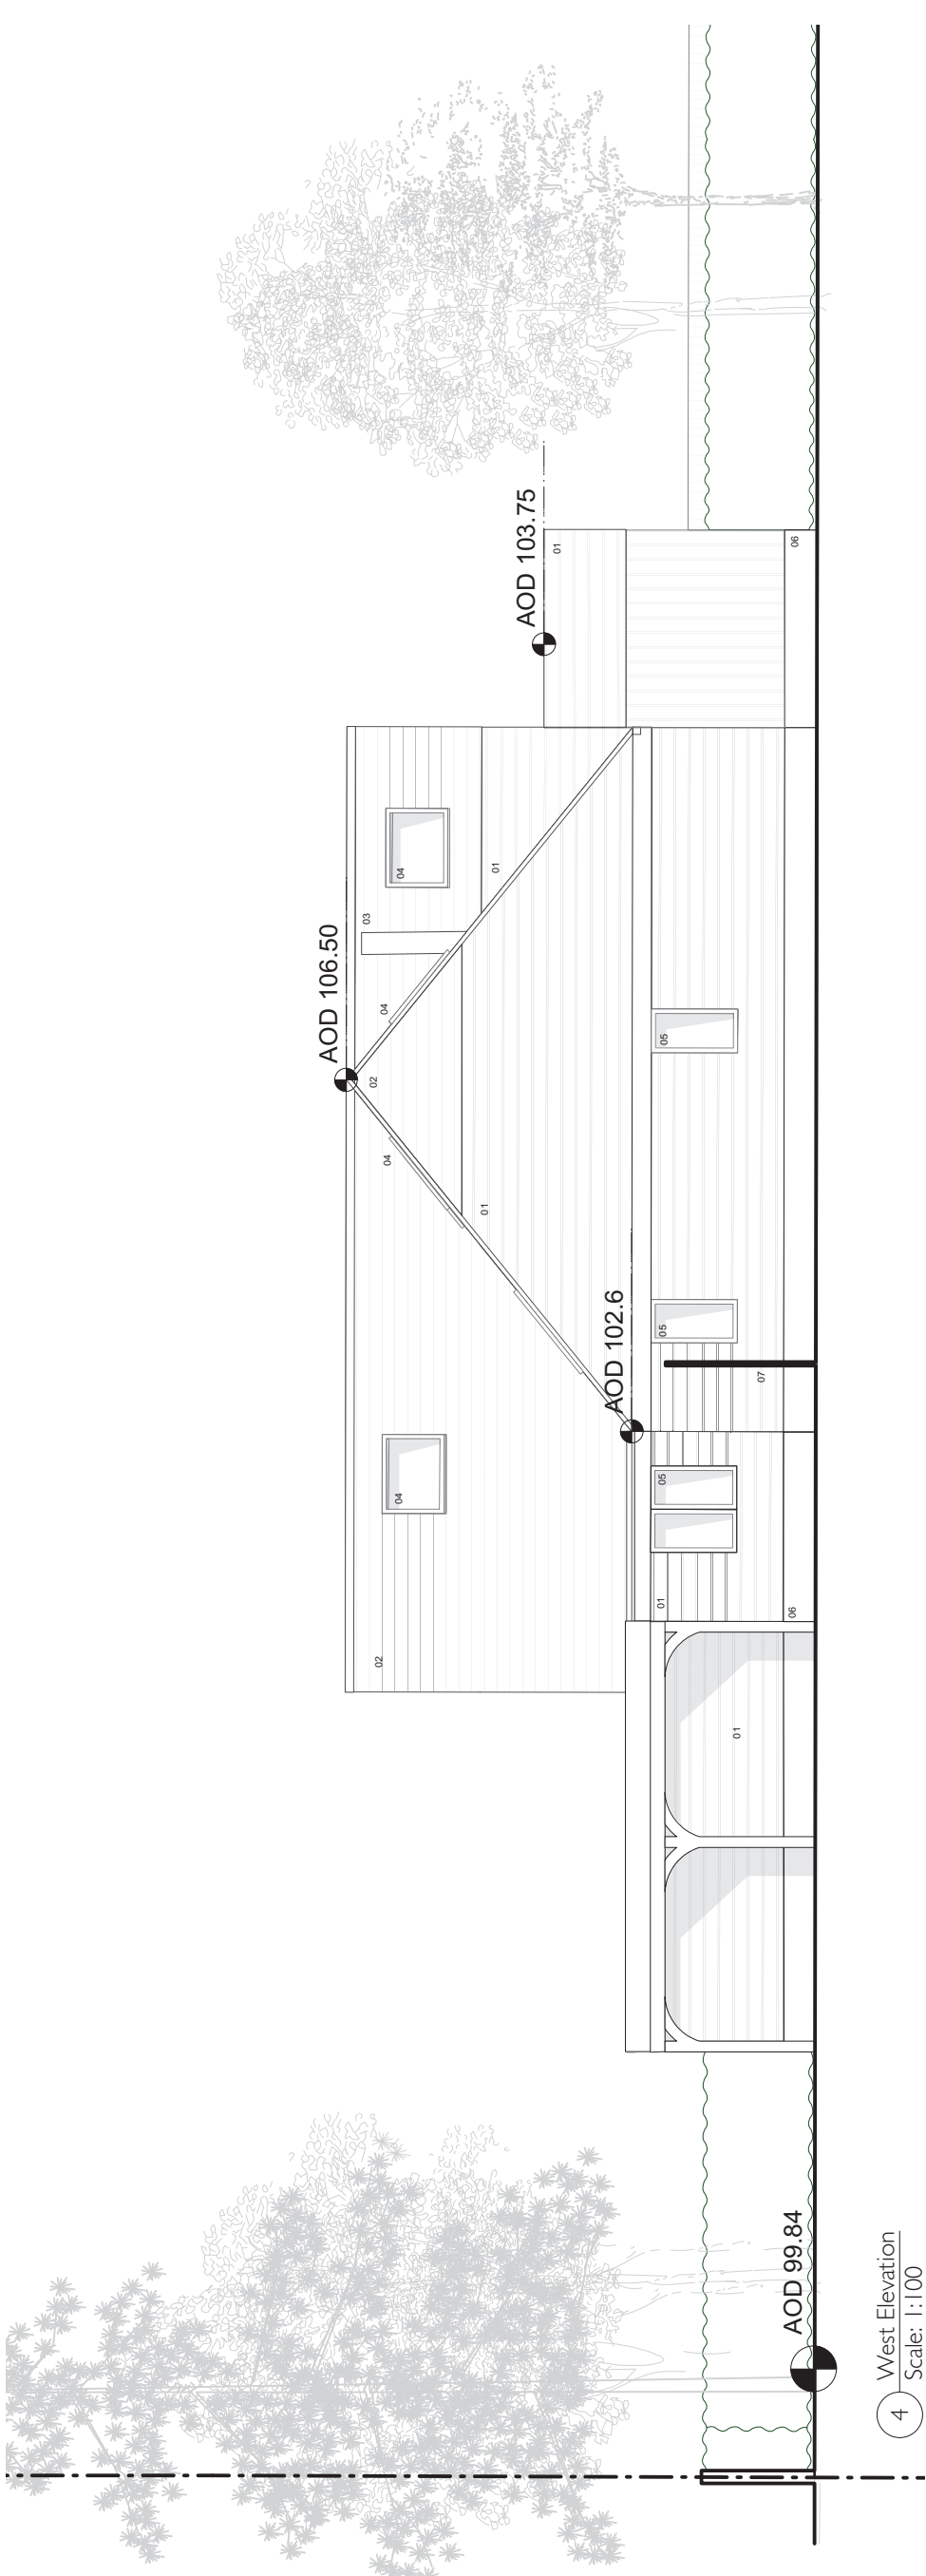


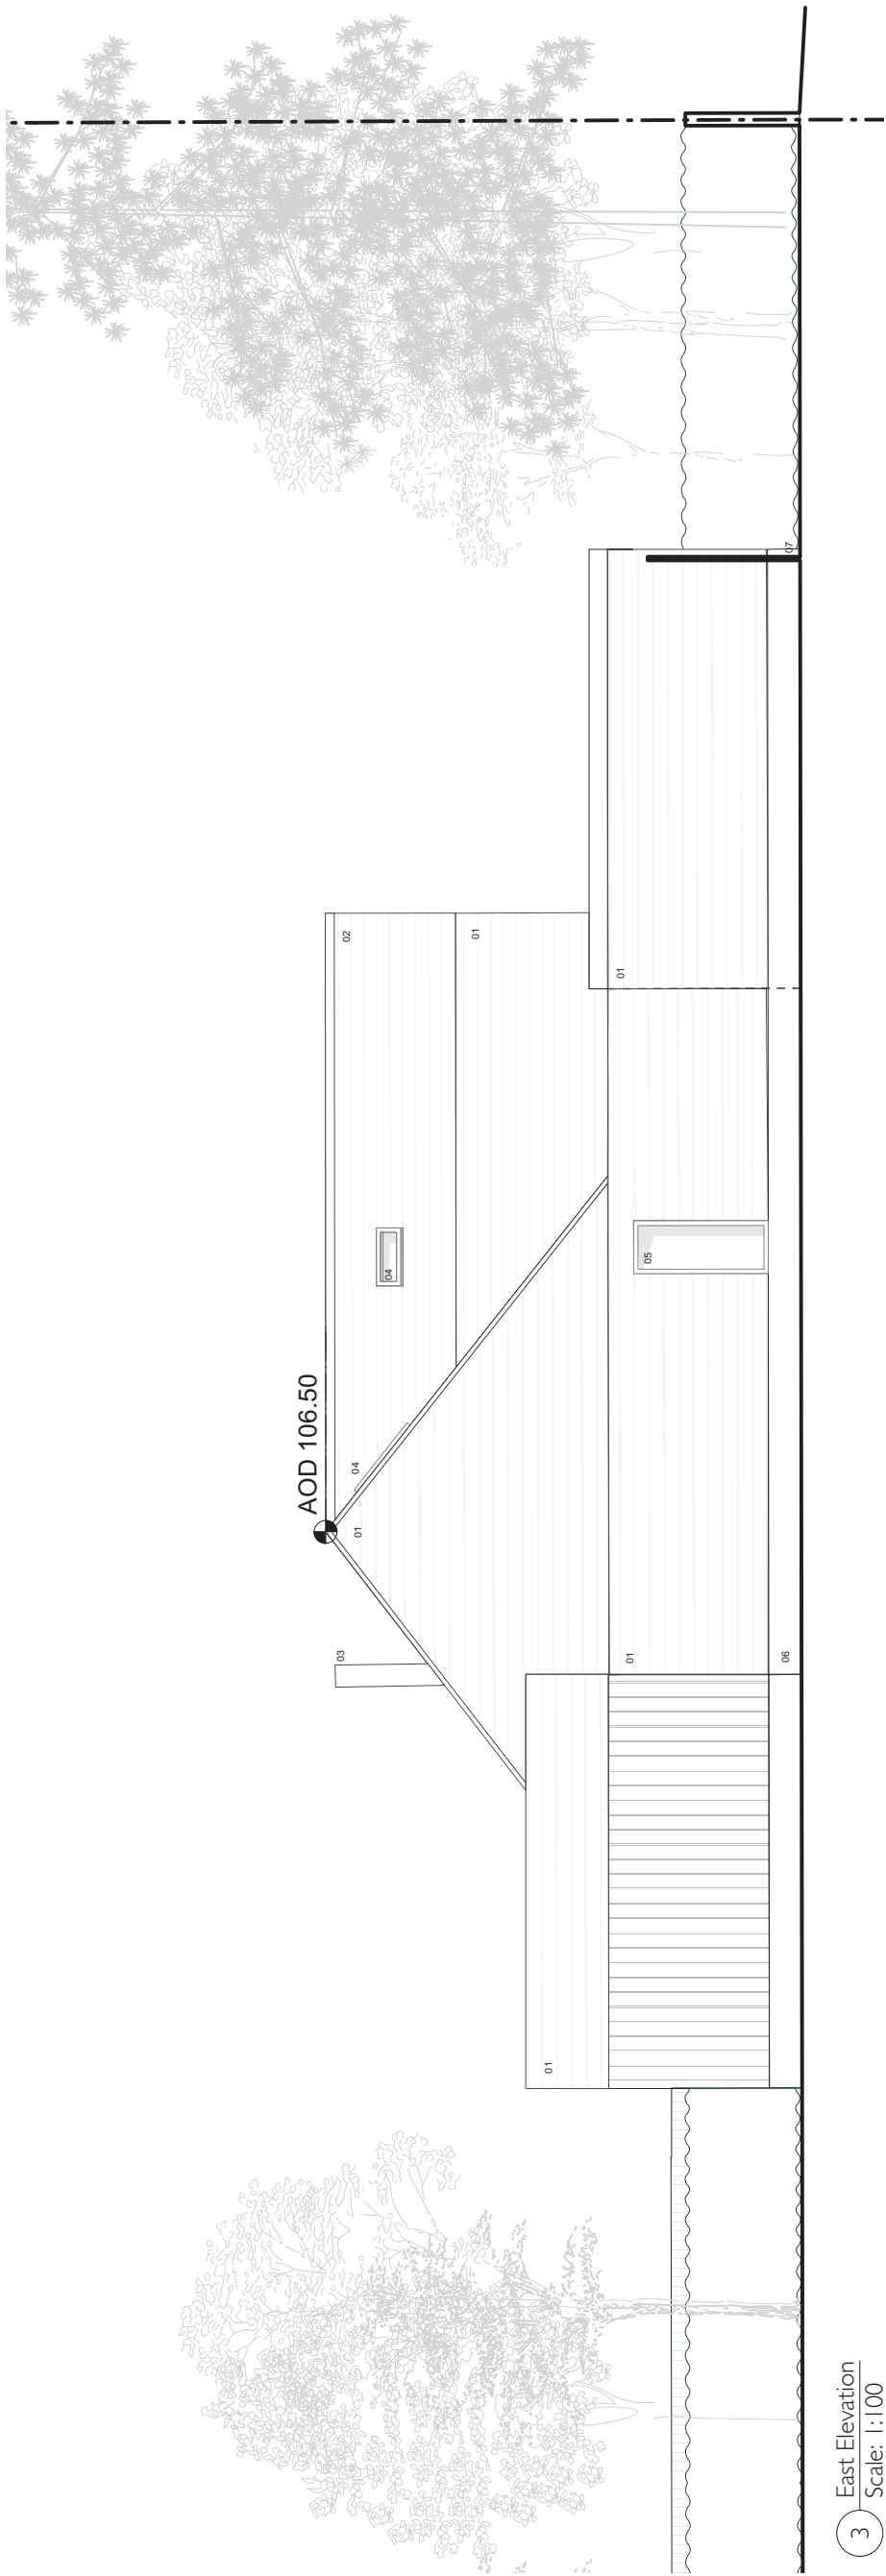


01  
02  
03  
04  
05  
06  
07

Please refer to Design and Access Statement for further information on materials and form

[illegible]

## KEY PLAN

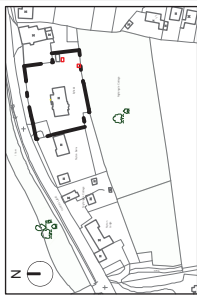

AUTHOR

TITLE

EAST &amp; WEST ELEVATIONS\_PROPOSED

|                                 |          |      |
|---------------------------------|----------|------|
| PROJECT                         | SCALE    | SIZE |
| 8YFIELDS_NYTON ROAD<br>PO20 3US | 1:100    | A3   |
| DRAWING No                      | REVISION |      |
| 104-BYF-ZZ-ZZELE-A-3002         | PP       |      |