


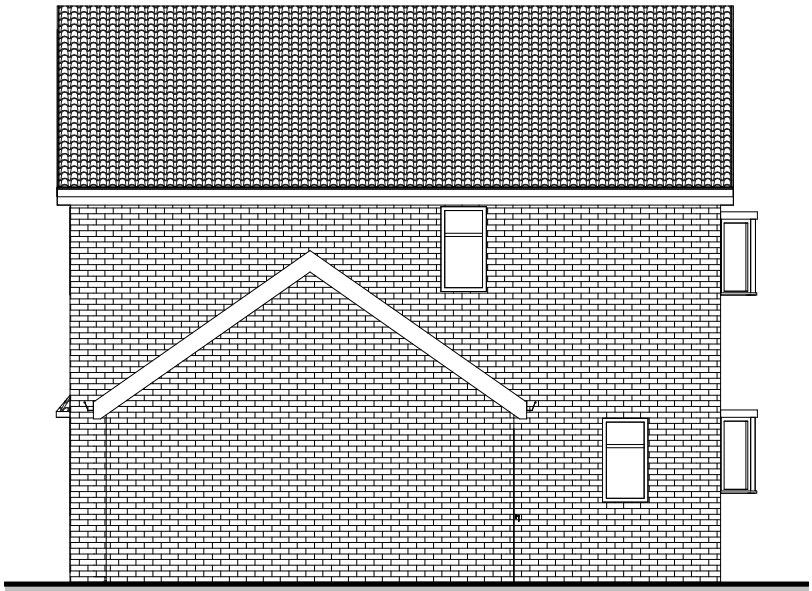


Existing South Elevation
1 : 100




Existing West Elevation
1 : 100



Existing North Elevation
1 : 100

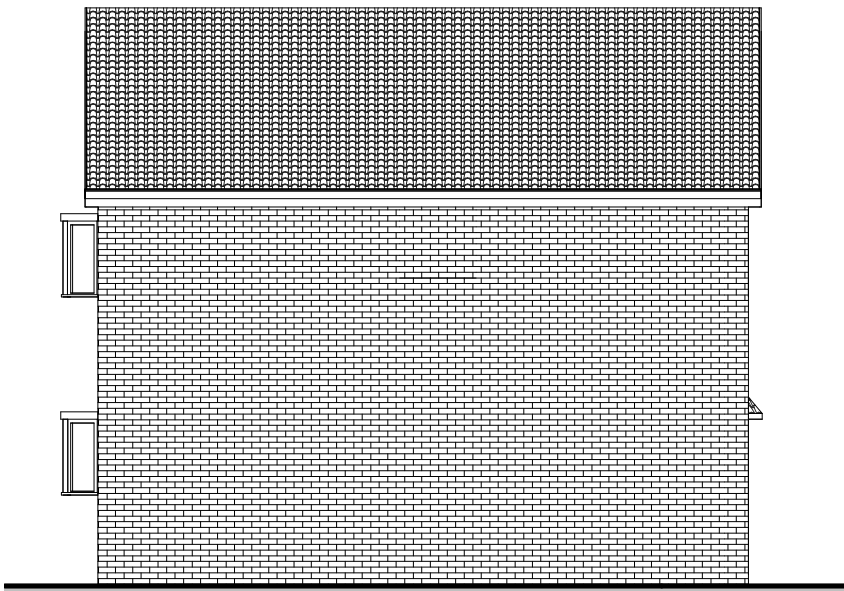

Existing East Elevation
1 : 100

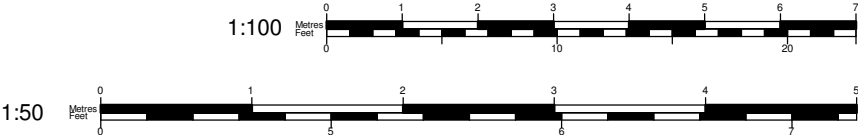

www.yourhomeplans.co.uk

Tel: 0800 6127 664

Your Home Plans



These drawings are for approval purposes. Materials and products should not be ordered based on dimensions of drawings as errors may occur along existing building lines. All measurements are to be checked on site.


Mr Reed
9 Elmcroft Place
Westergate
Chichester
West Sussex
PO20 3XL

Existing Elevations


Project number	9ELM-14
Date	29th December 2014
Drawn by	June Grinstead
Checked by	Checker

A101


Scale 1 : 100

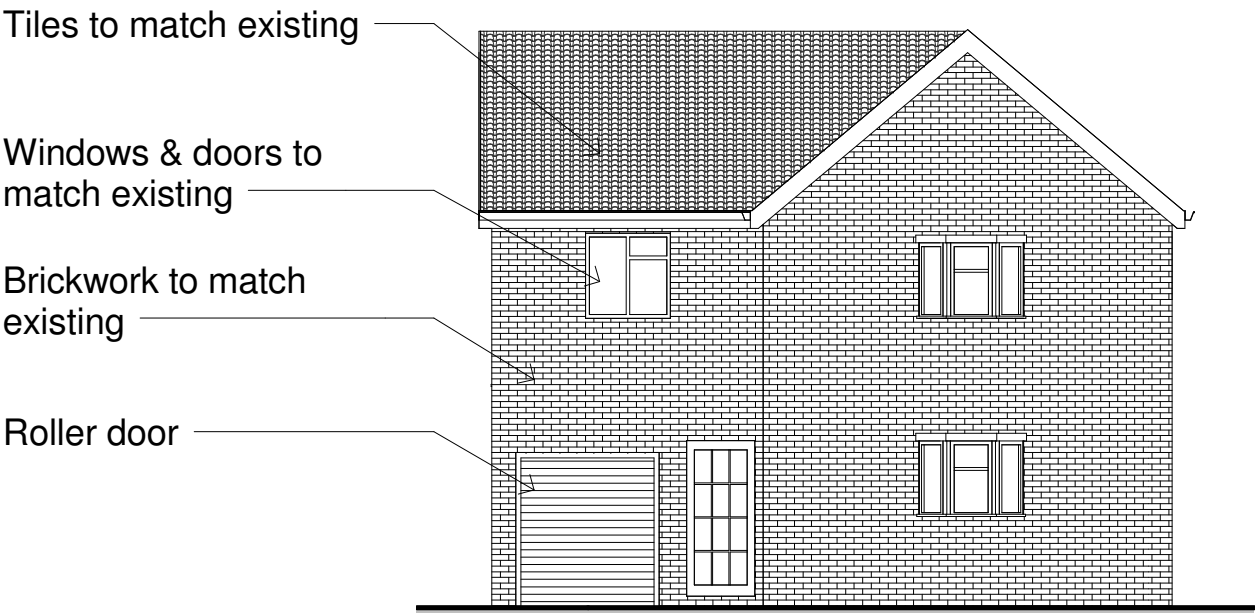


Proposed South Elevation
1 : 100

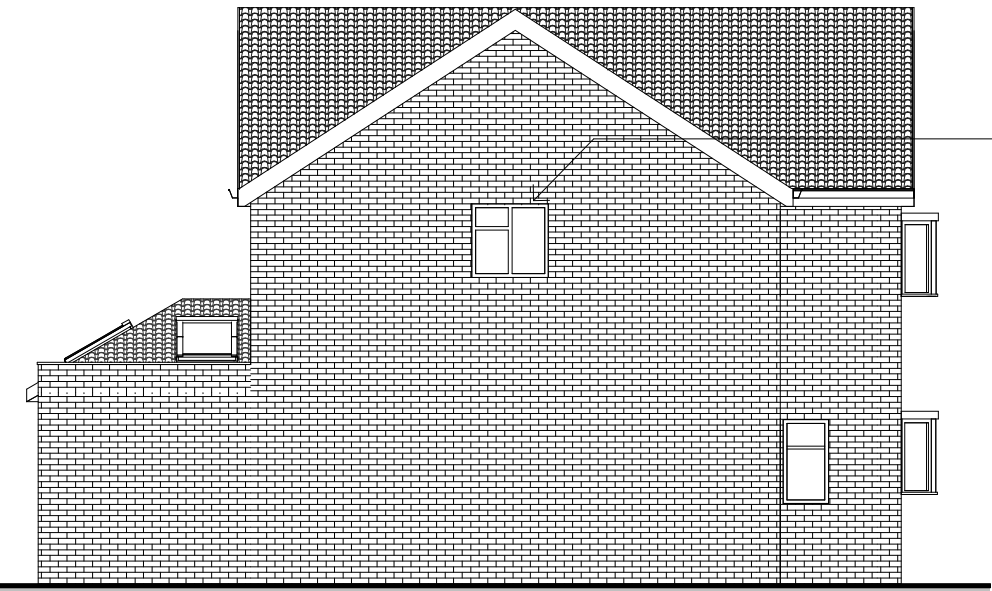


Proposed West Elevation
1 : 100

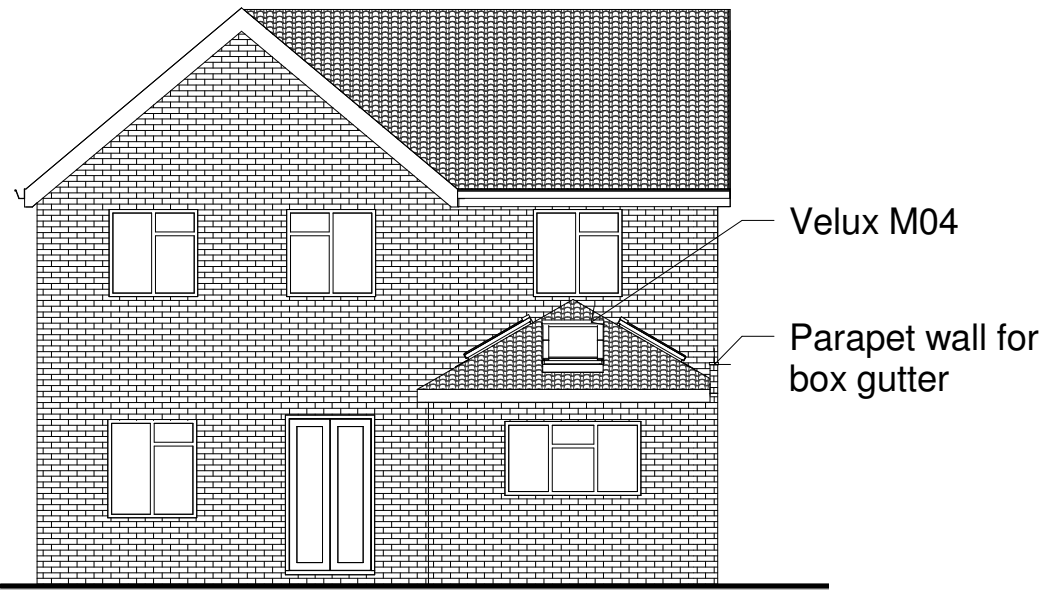

Proposed North Elevation
1 : 100

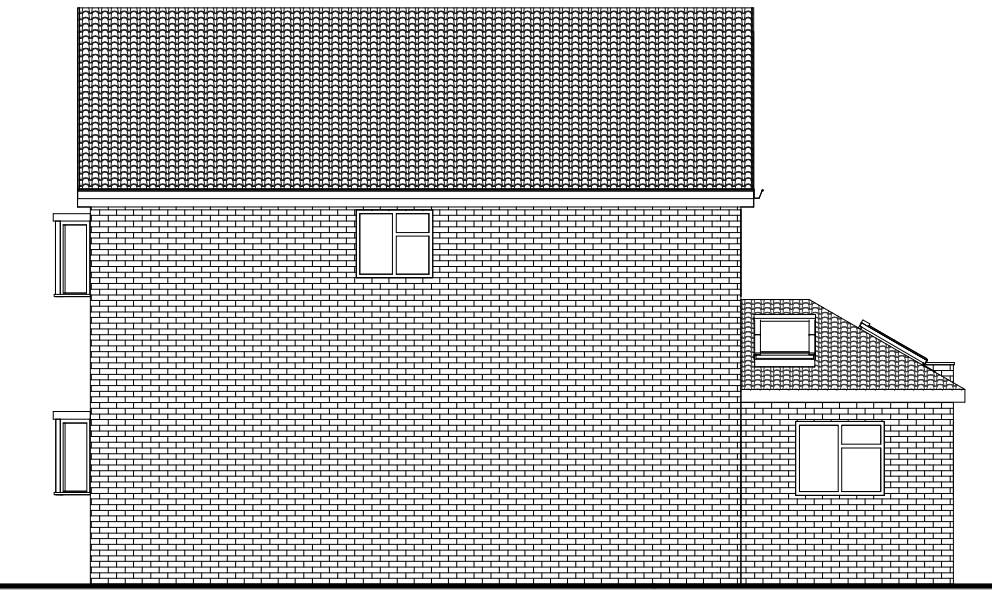

Proposed East Elevation
1 : 100

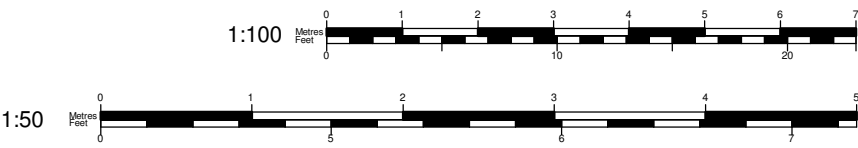

www.yourhomeplans.co.uk

Tel: 0800 6127 664 Your Home Plans




These drawings are for approval purposes. Materials and products should not be ordered based on dimensions of drawings as errors may occur along existing building lines. All measurements are to be checked on site.


Mr Reed
9 Elmcroft Place
Westergate
Chichester
West Sussex
PO20 3XL

Proposed Elevations



Project number	9ELM-14	A102
Date	29th December 2014	
Drawn by	June Grinstead	
Checked by	Checker	Scale 1 : 100

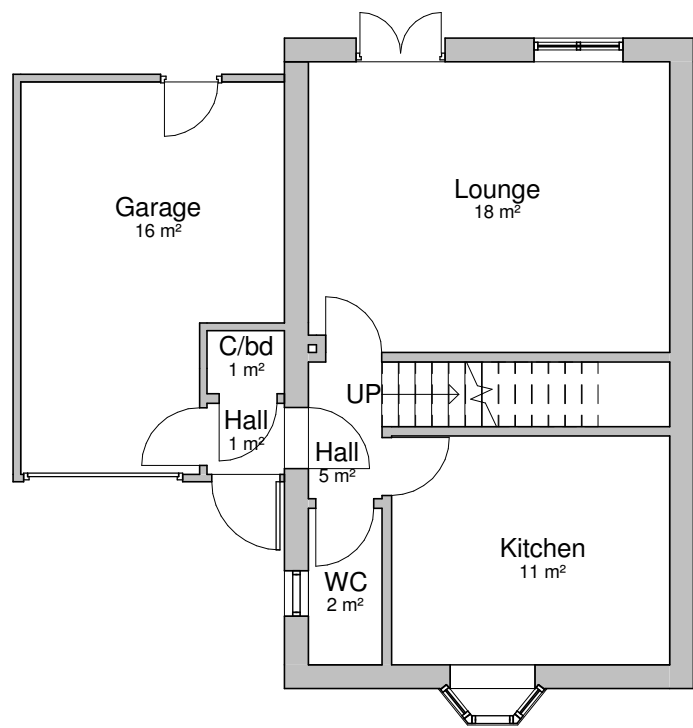

Existing Ground Floor
1 : 100

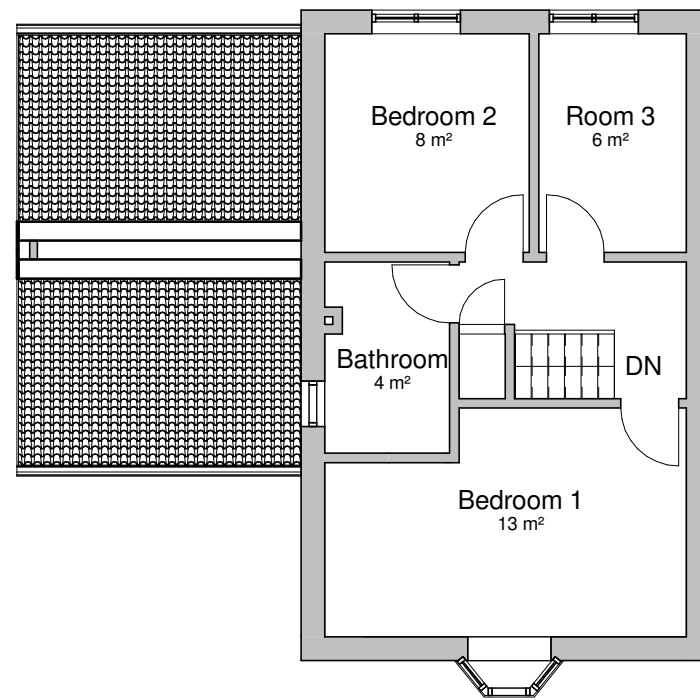

Existing First Floor
1 : 100

  

www.yourhomeplans.co.uk

Tel: 0800 6127 664 Your Home Plans




These drawings are for approval purposes. Materials and products should not be ordered based on dimensions of drawings as errors may occur along existing building lines. All measurements are to be checked on site.


Mr Reed
9 Elmcroft Place
Westergate
Chichester
West Sussex
PO20 3XL

Existing Floor Plans


Project number	9ELM-14	A103
Date	29th December 2014	
Drawn by	June Grinstead	
Checked by	Checker	Scale 1 : 100

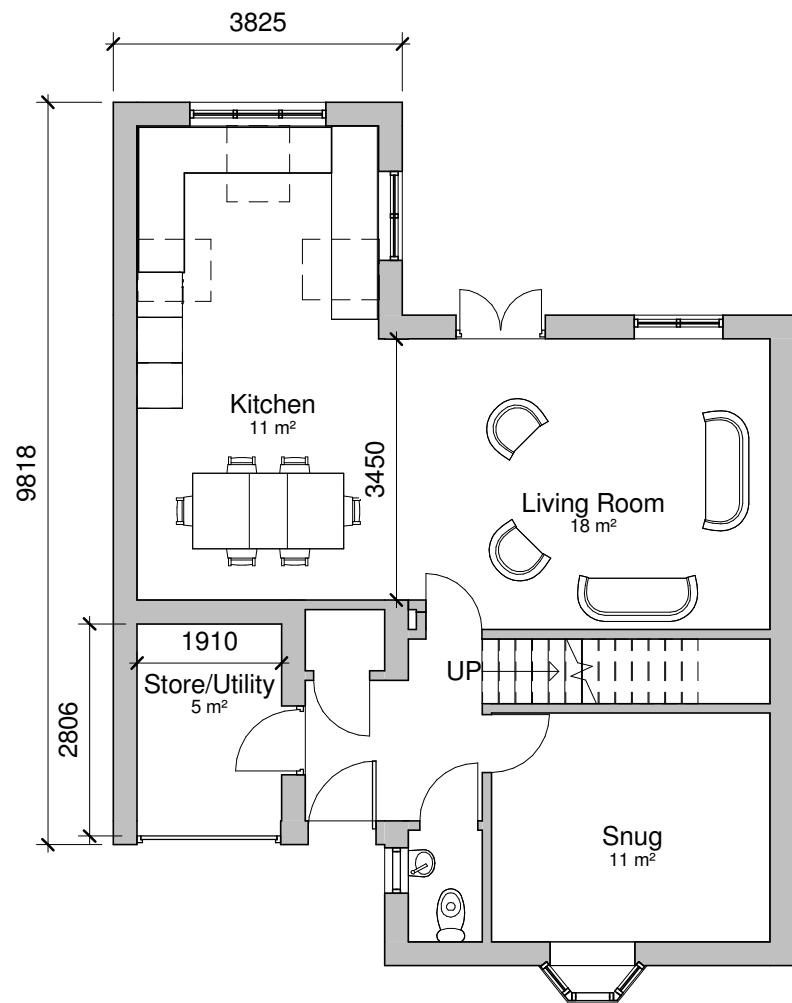

Proposed Ground Floor
1 : 100

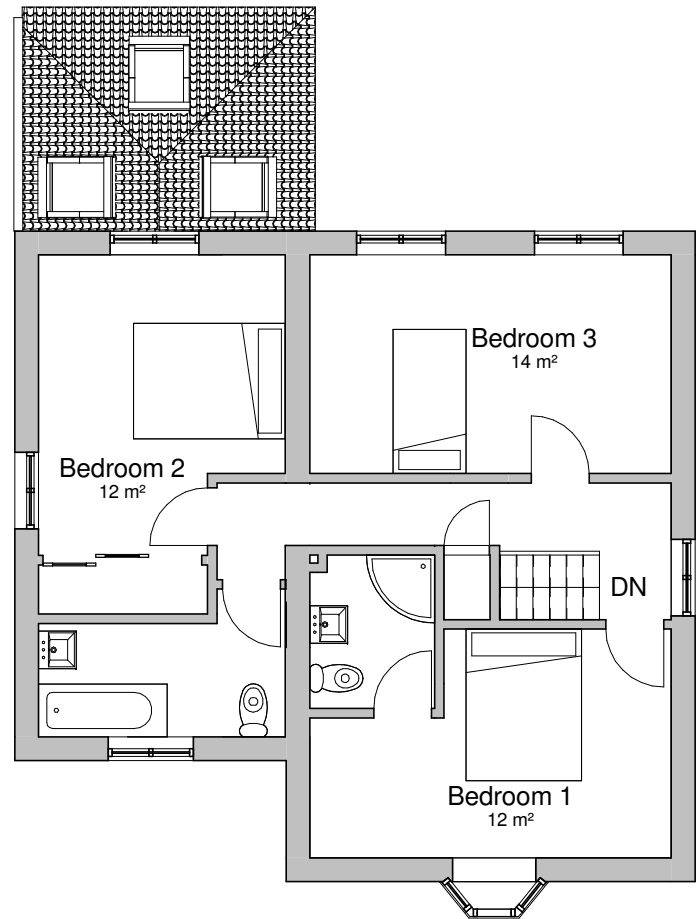

Proposed First Floor
1 : 100

 

www.yourhomeplans.co.uk

Tel: 0800 6127 664 Your Home Plans




These drawings are for approval purposes. Materials and products should not be ordered based on dimensions of drawings as errors may occur along existing building lines. All measurements are to be checked on site.


Mr Reed
9 Elmcroft Place
Westergate
Chichester
West Sussex
PO20 3XL

Proposed Floor Plans



Project number	9ELM-14	A104
Date	29th December 2014	
Drawn by	Author	
Checked by	Checker	Scale
		1 : 100

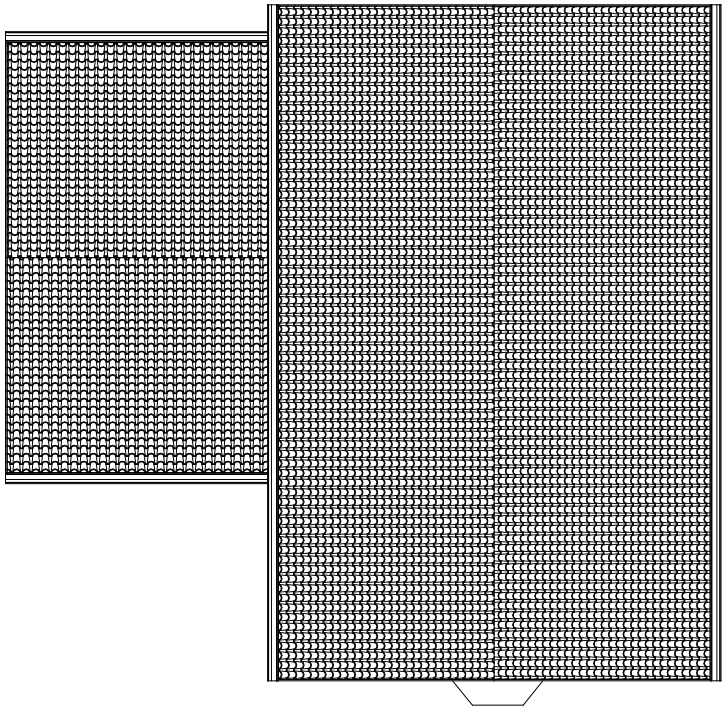

Existing Roof Plan
1 : 100

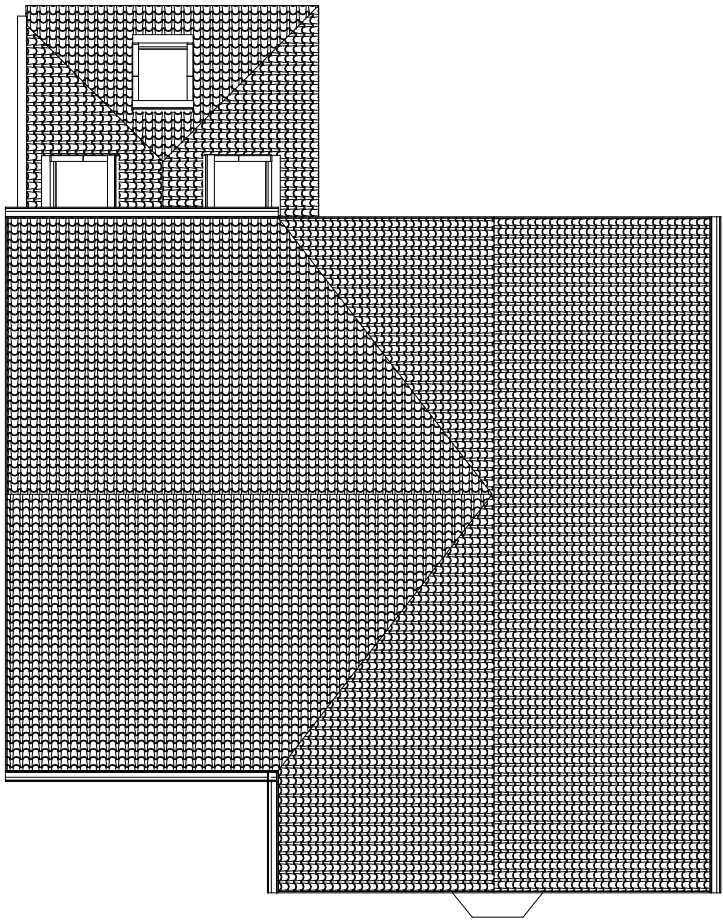

Proposed Roof Plan
1 : 100

  

www.yourhomeplans.co.uk

Tel: 0800 6127 664 Your Home Plans



These drawings are for approval purposes. Materials and products should not be ordered based on dimensions of drawings as errors may occur along existing building lines. All measurements are to be checked on site.

Mr Reed
9 Elmcroft Place
Westergate
Chichester
West Sussex
PO20 3XL

Roof Plans

Project number	9ELM-14	A105
Date	29th December 2014	
Drawn by	June Grinstead	
Checked by	Checker	Scale 1 : 100