




Plans 1:100 @ A1
1 0 1 2 3 4 5 6 7 8 9m
1:100

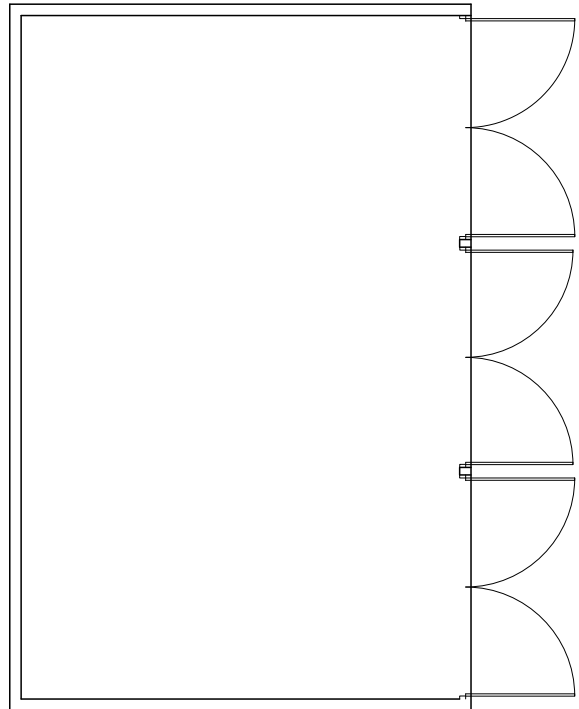


GARAGE
floor plan

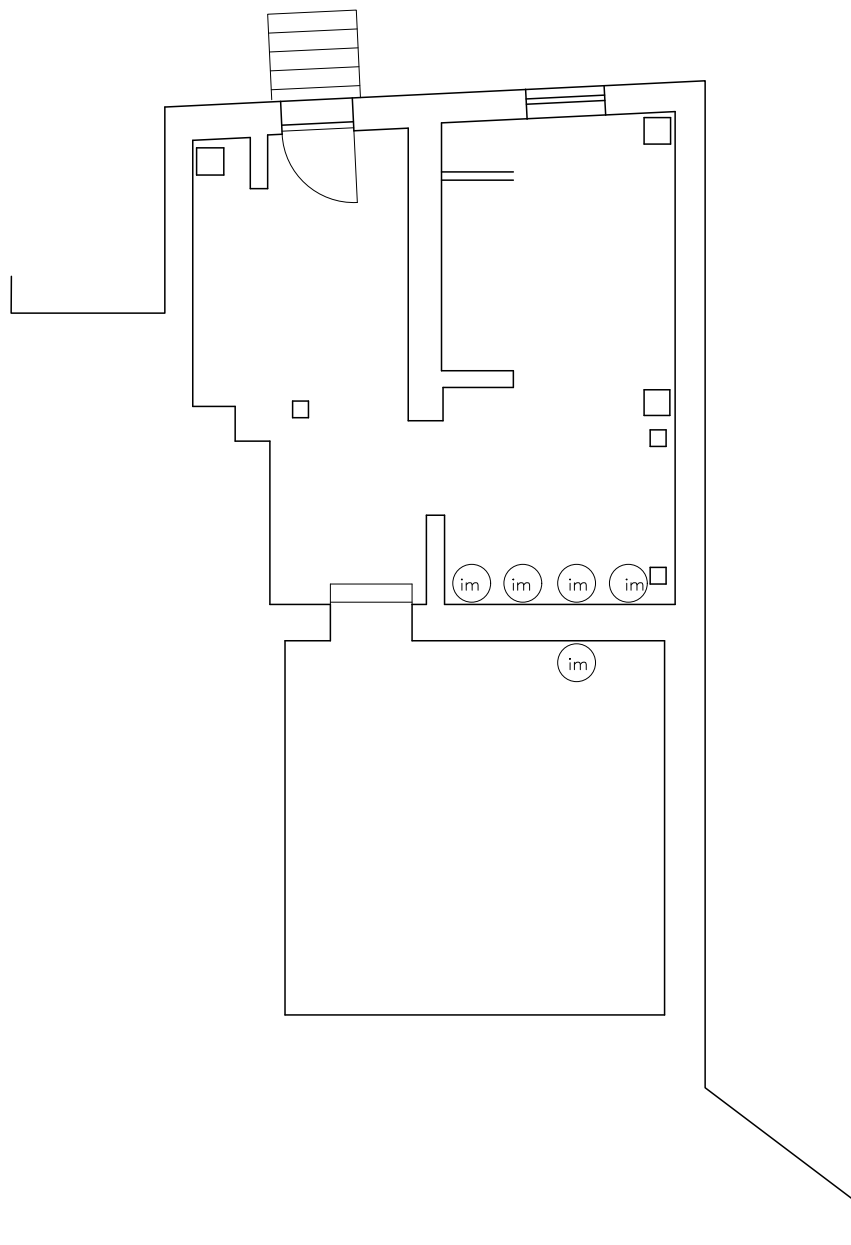


BASEMENT
floor plan

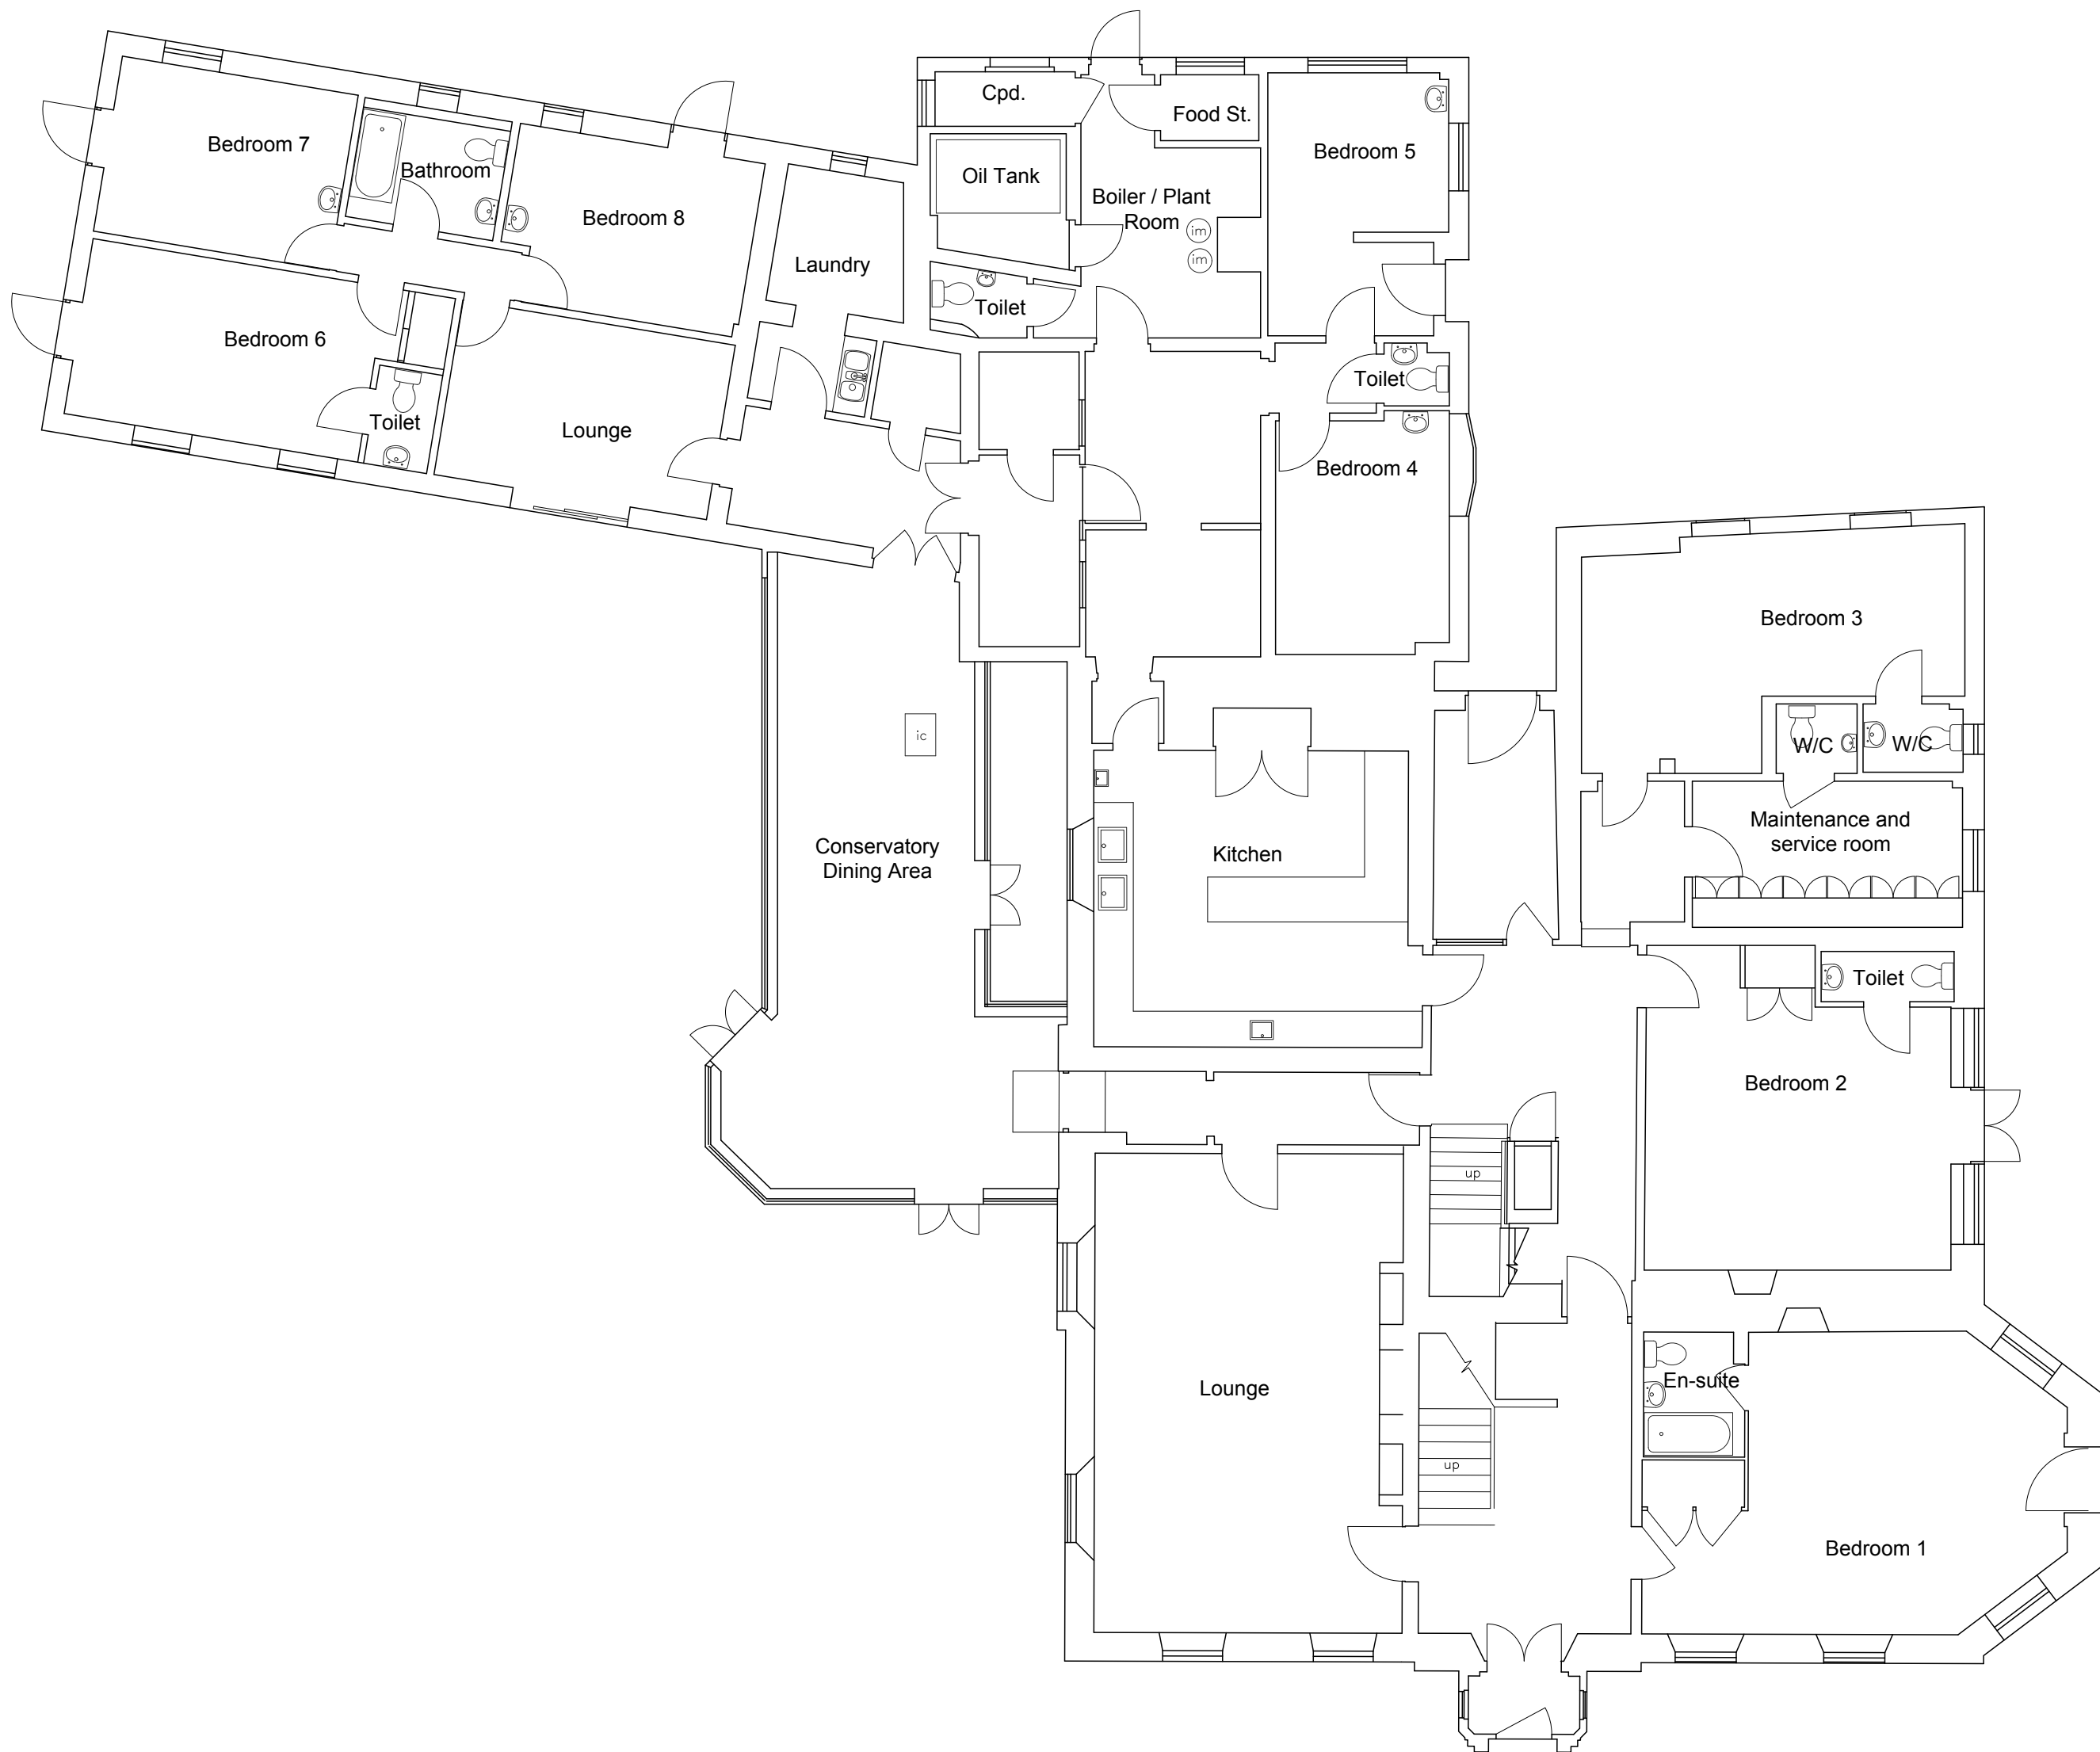

GROUND
floor plan

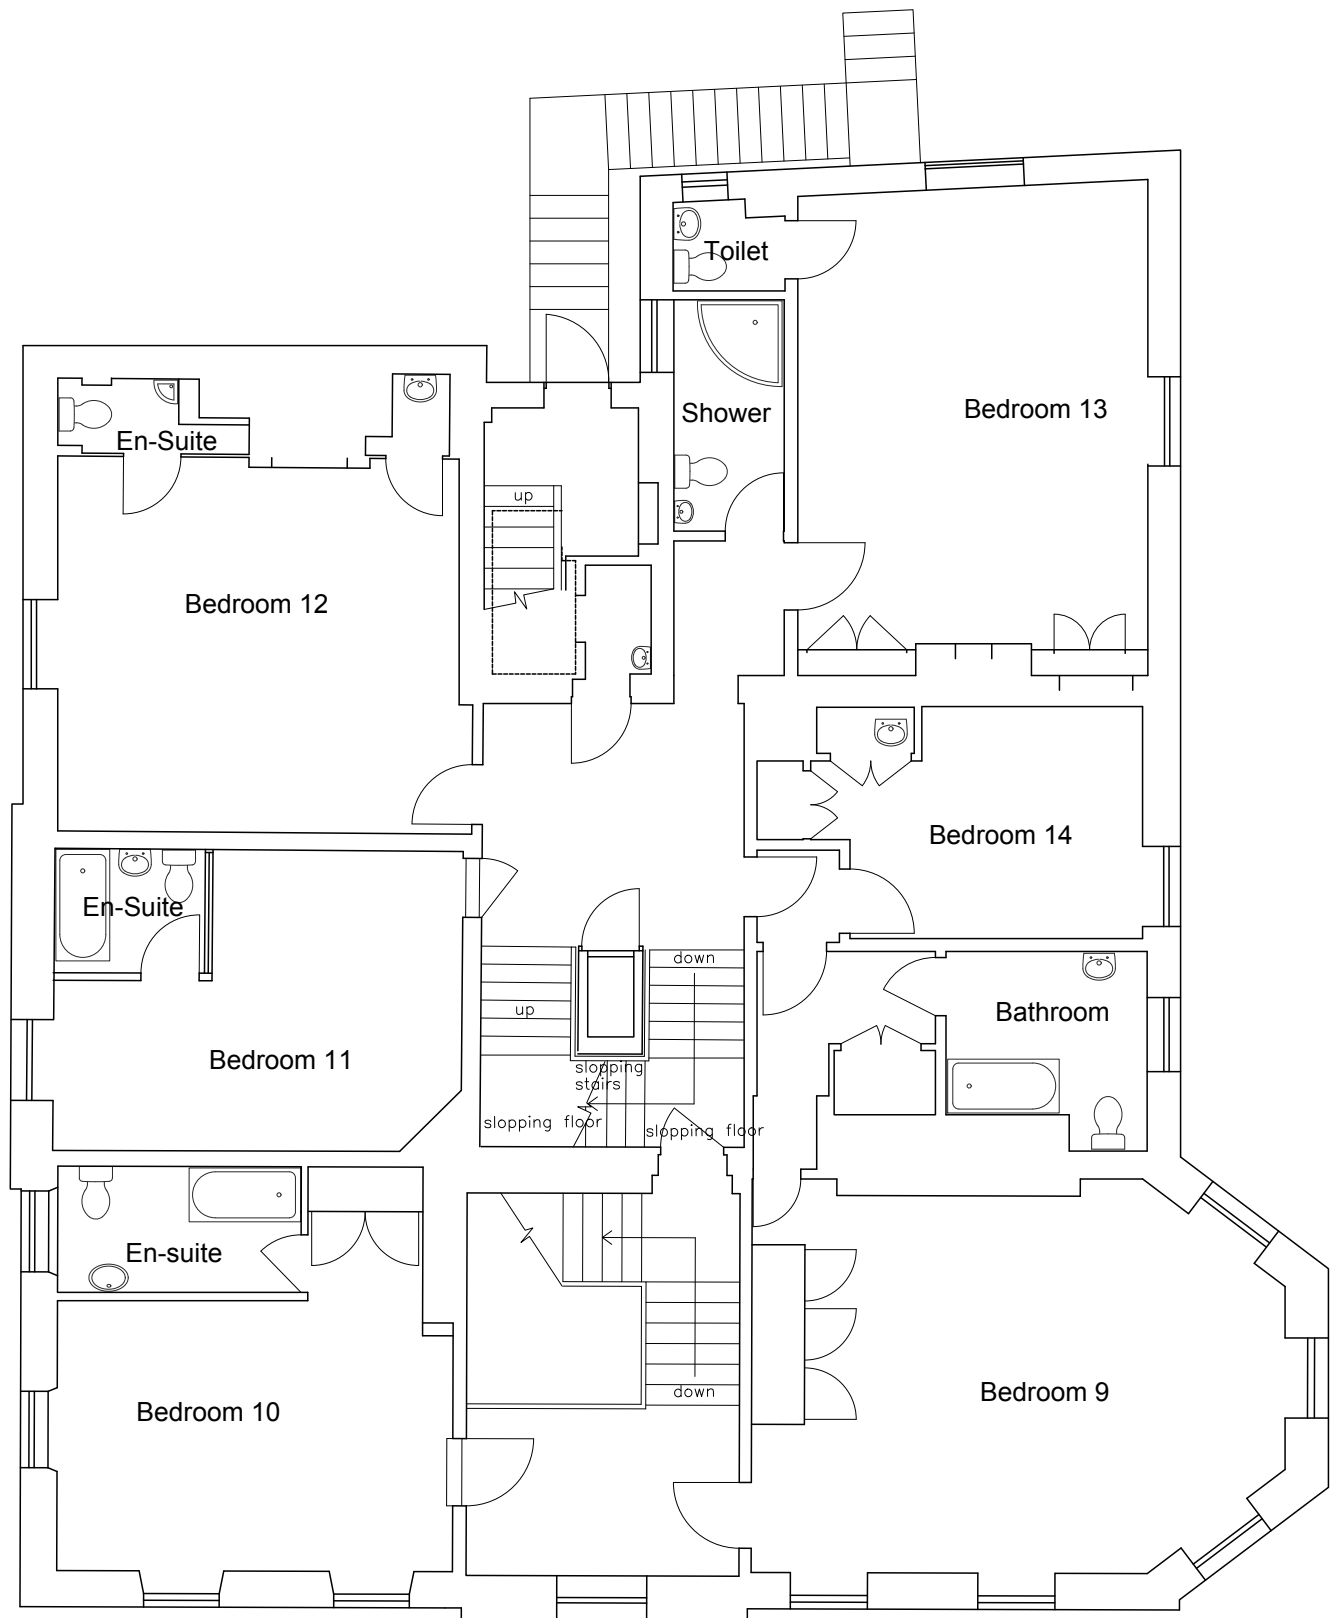

FIRST
floor plan

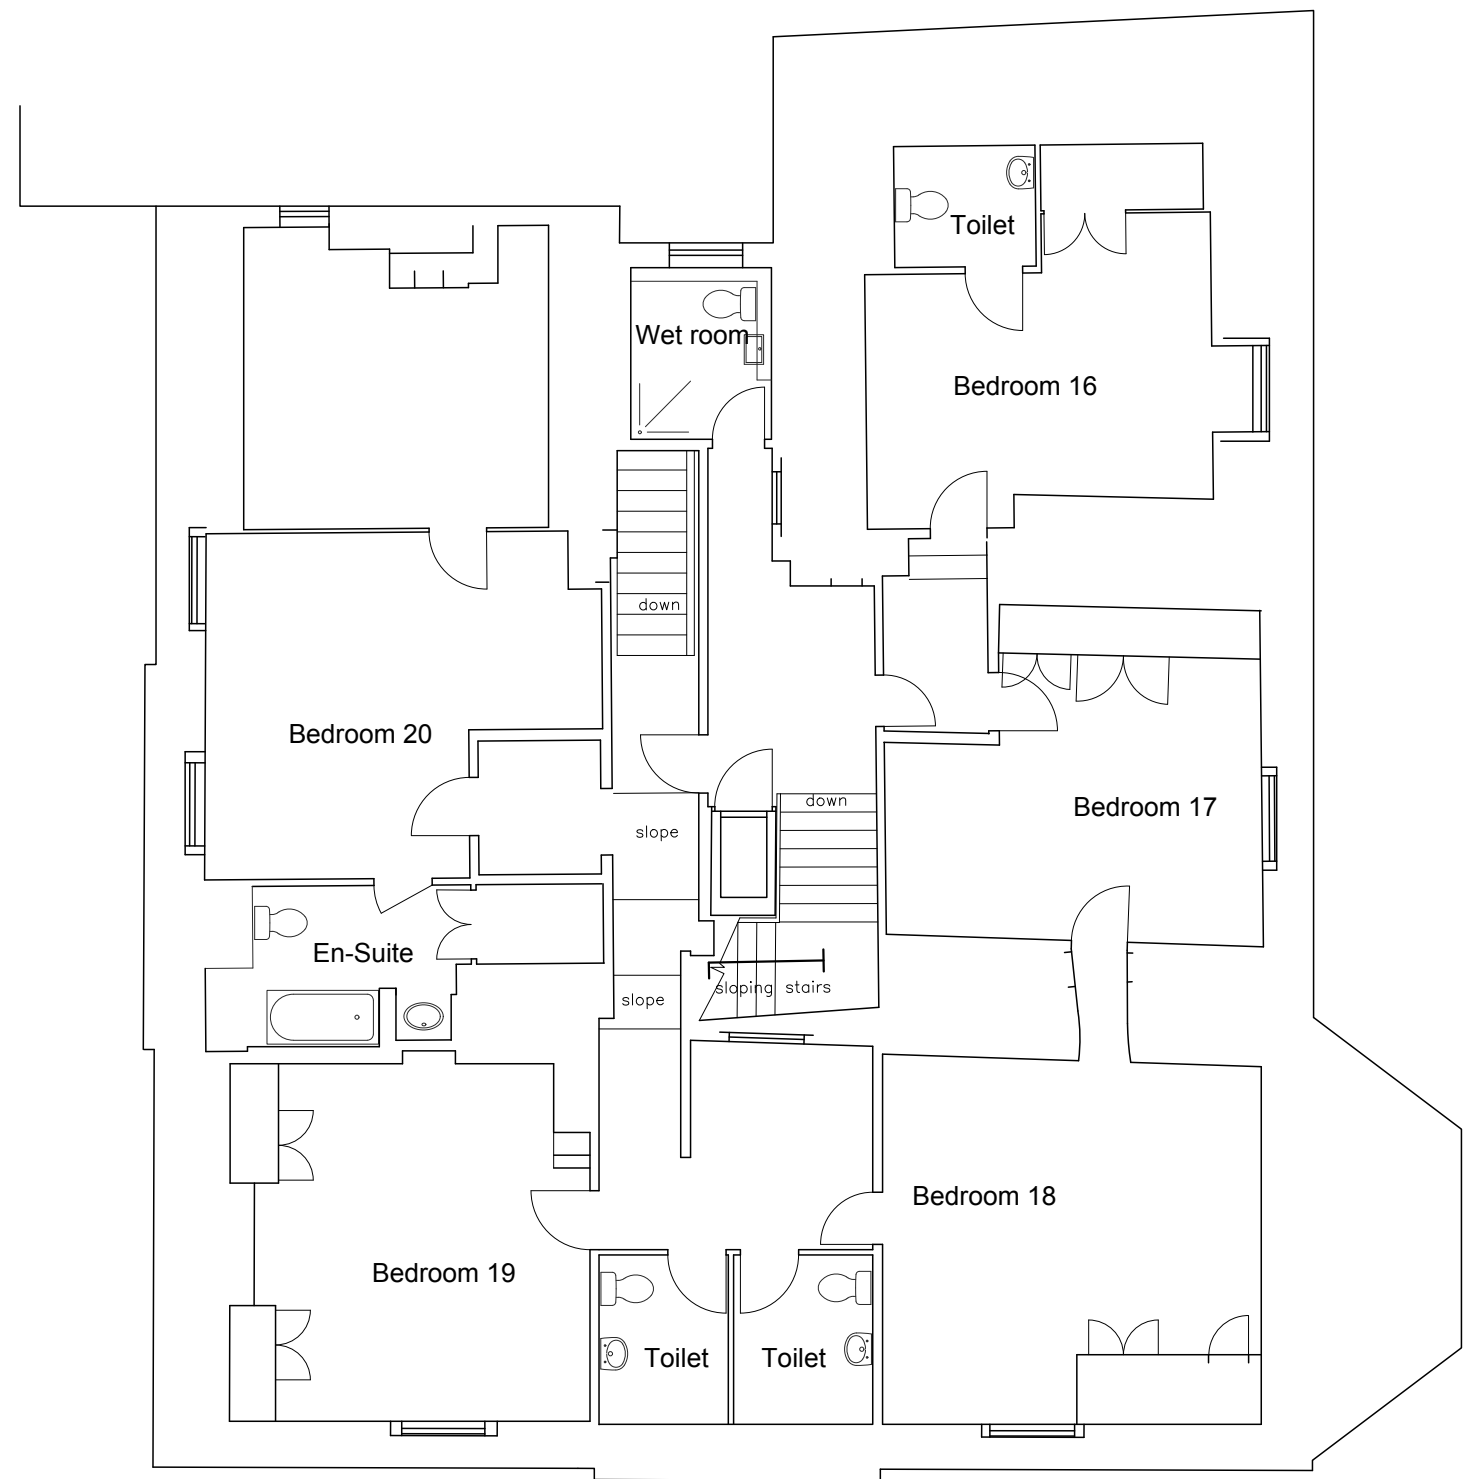

SECOND
floor plan

- Notes
1. This drawing is the copyright of MH Architects Ltd
 2. Do not scale this drawing except for Local Authority planning purposes
 3. All dimensions must be checked on site by the contractor prior to commencement of the works.



Client Approval					
X	A - Approved				
X	B - Approved with comments				
X	C - Do not use				
Rev.	Revision Note/Purpose of Issue	Drw By	Date	Chk By	Date

Development At Nyton House Care Home
Nyton Rd, Westergate
Chichester PO20 3UL
Nyton House Residential Care Home

Drawing title

Existing Floor Plans

Drawn	Date		Checked		Date		Scale at A1	
JK/JL	Aug 2018		HJG		Aug 2018		1:100	
Job No.	Pro.	Org.	Zone	Level	Type	Role	No.	Rev.
18-003	NYT	MHA	00	XX	DR	A	202	P1
Purpose of Issue								
DETAILED & LISTED BUILDING CONSENT								

Ground Floor | Bicentennial Building
Southern Gate | Chichester
West Sussex | PO19 9EZ

t. 01243 774748
e. admin@mharchitects.co.uk
www.mharchitects.co.uk

Limited Company
Registered in England No. 0994233

