





1. View from Knighton Grange (At 1.8m Height)

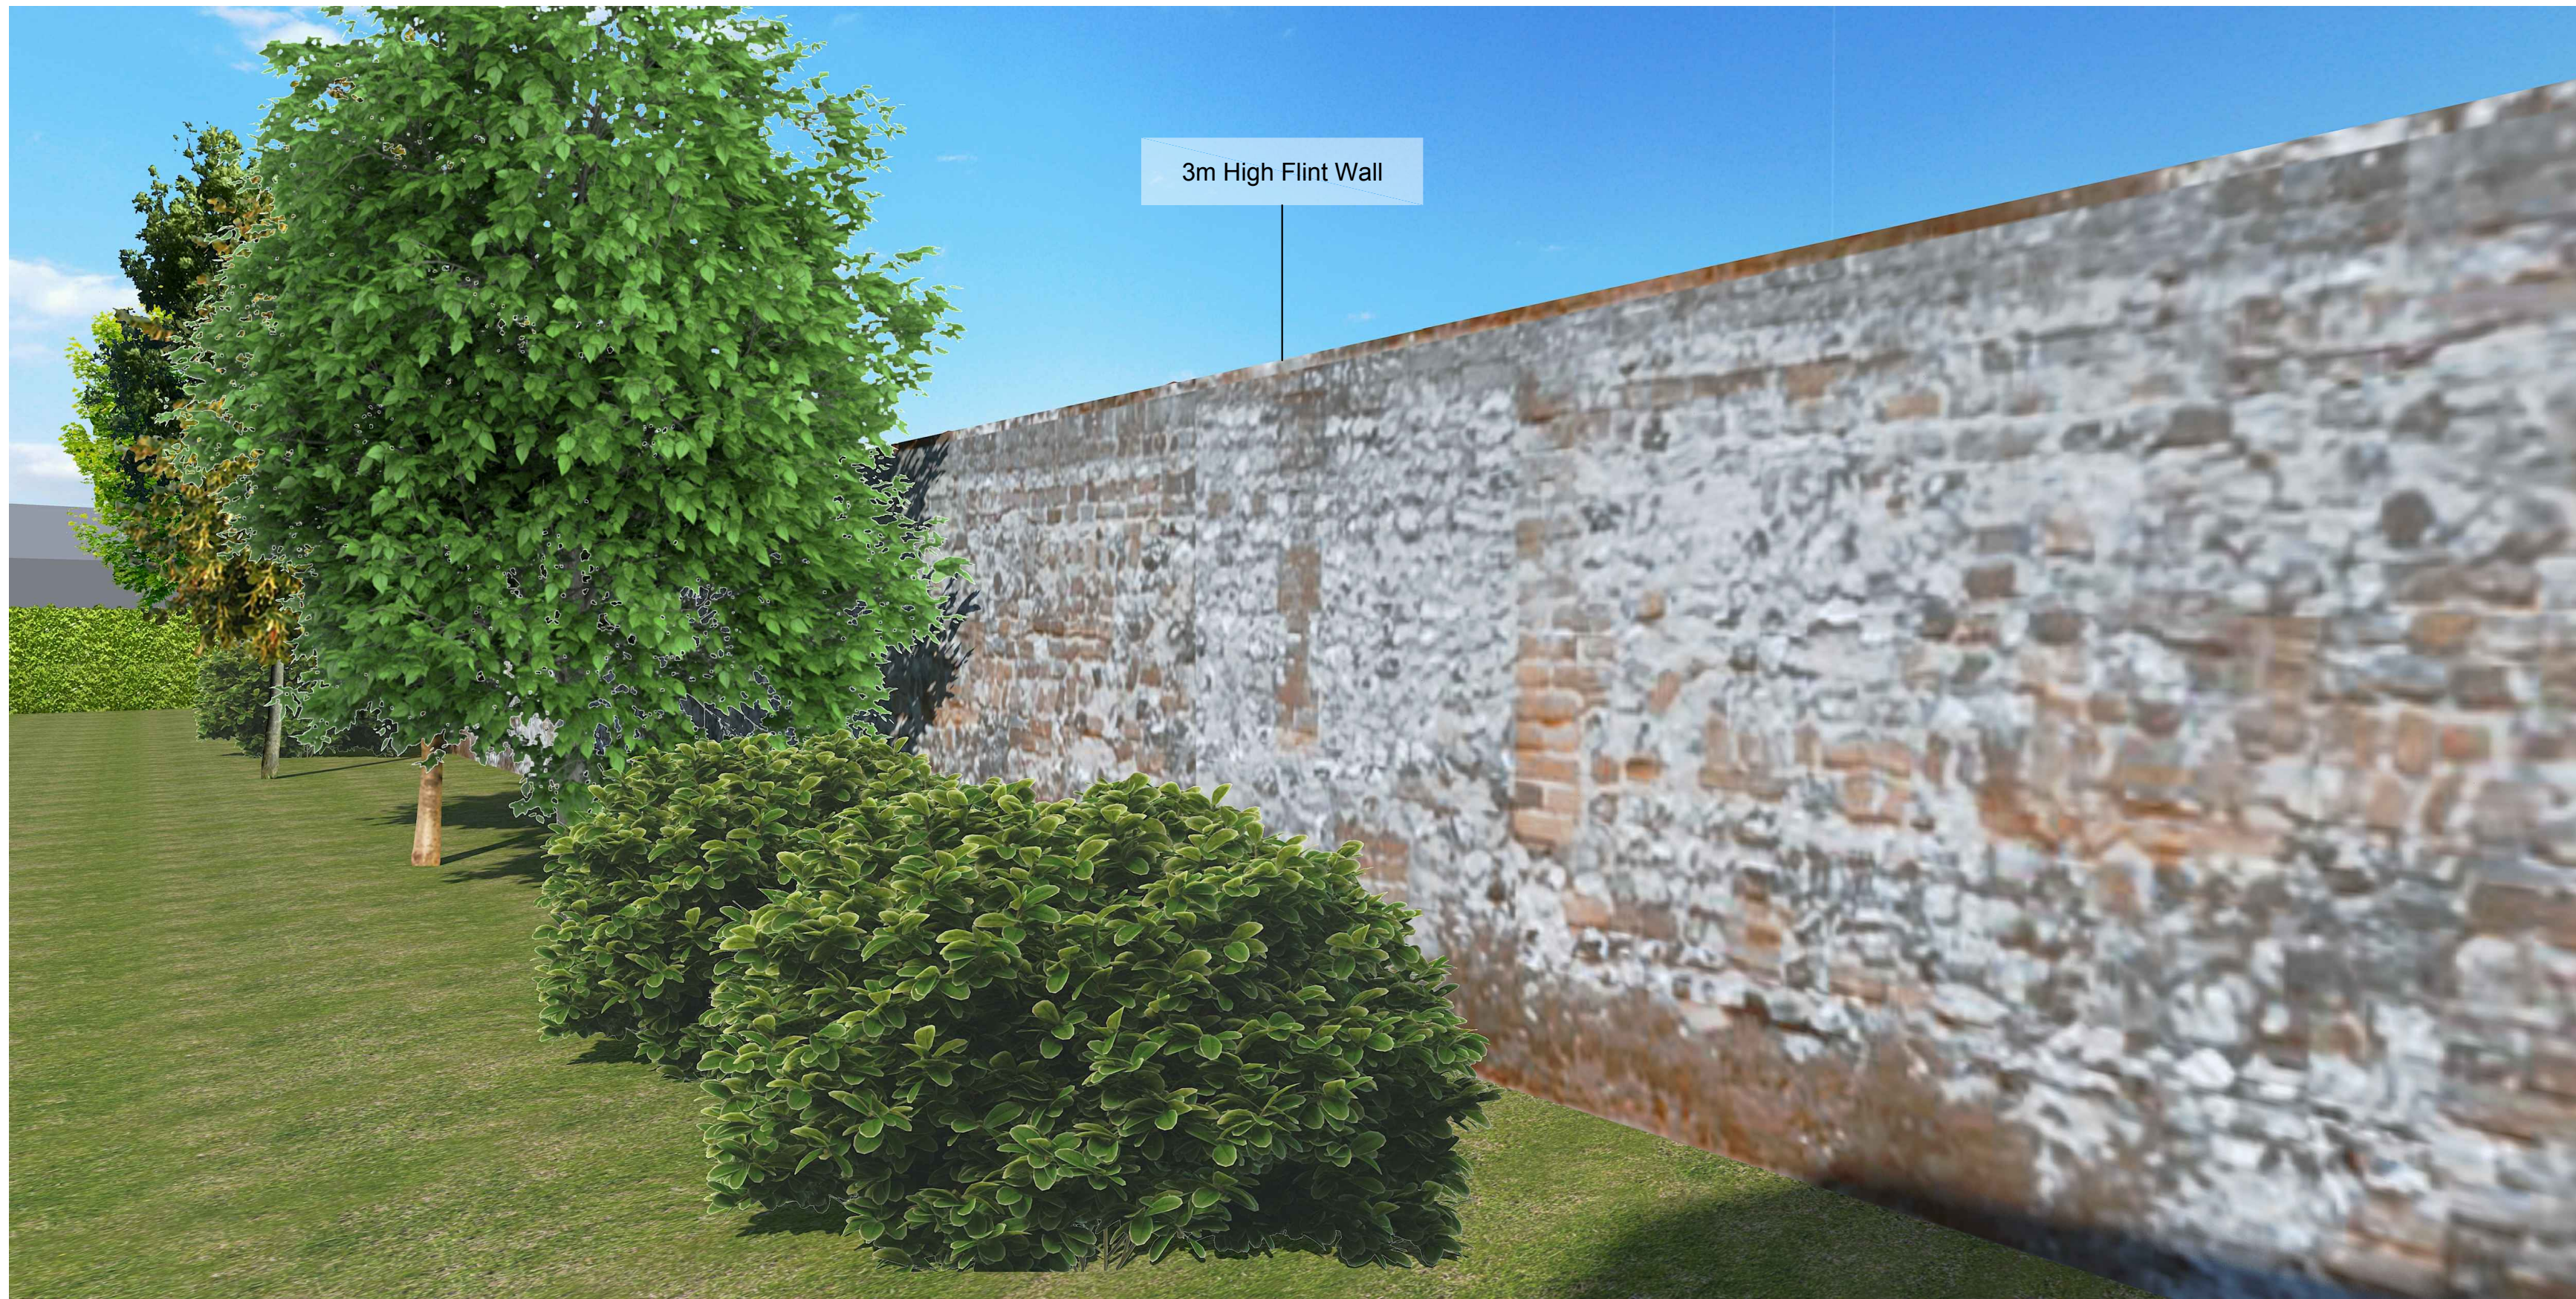

2. View from Knighton Grange (At 1.8m Height)

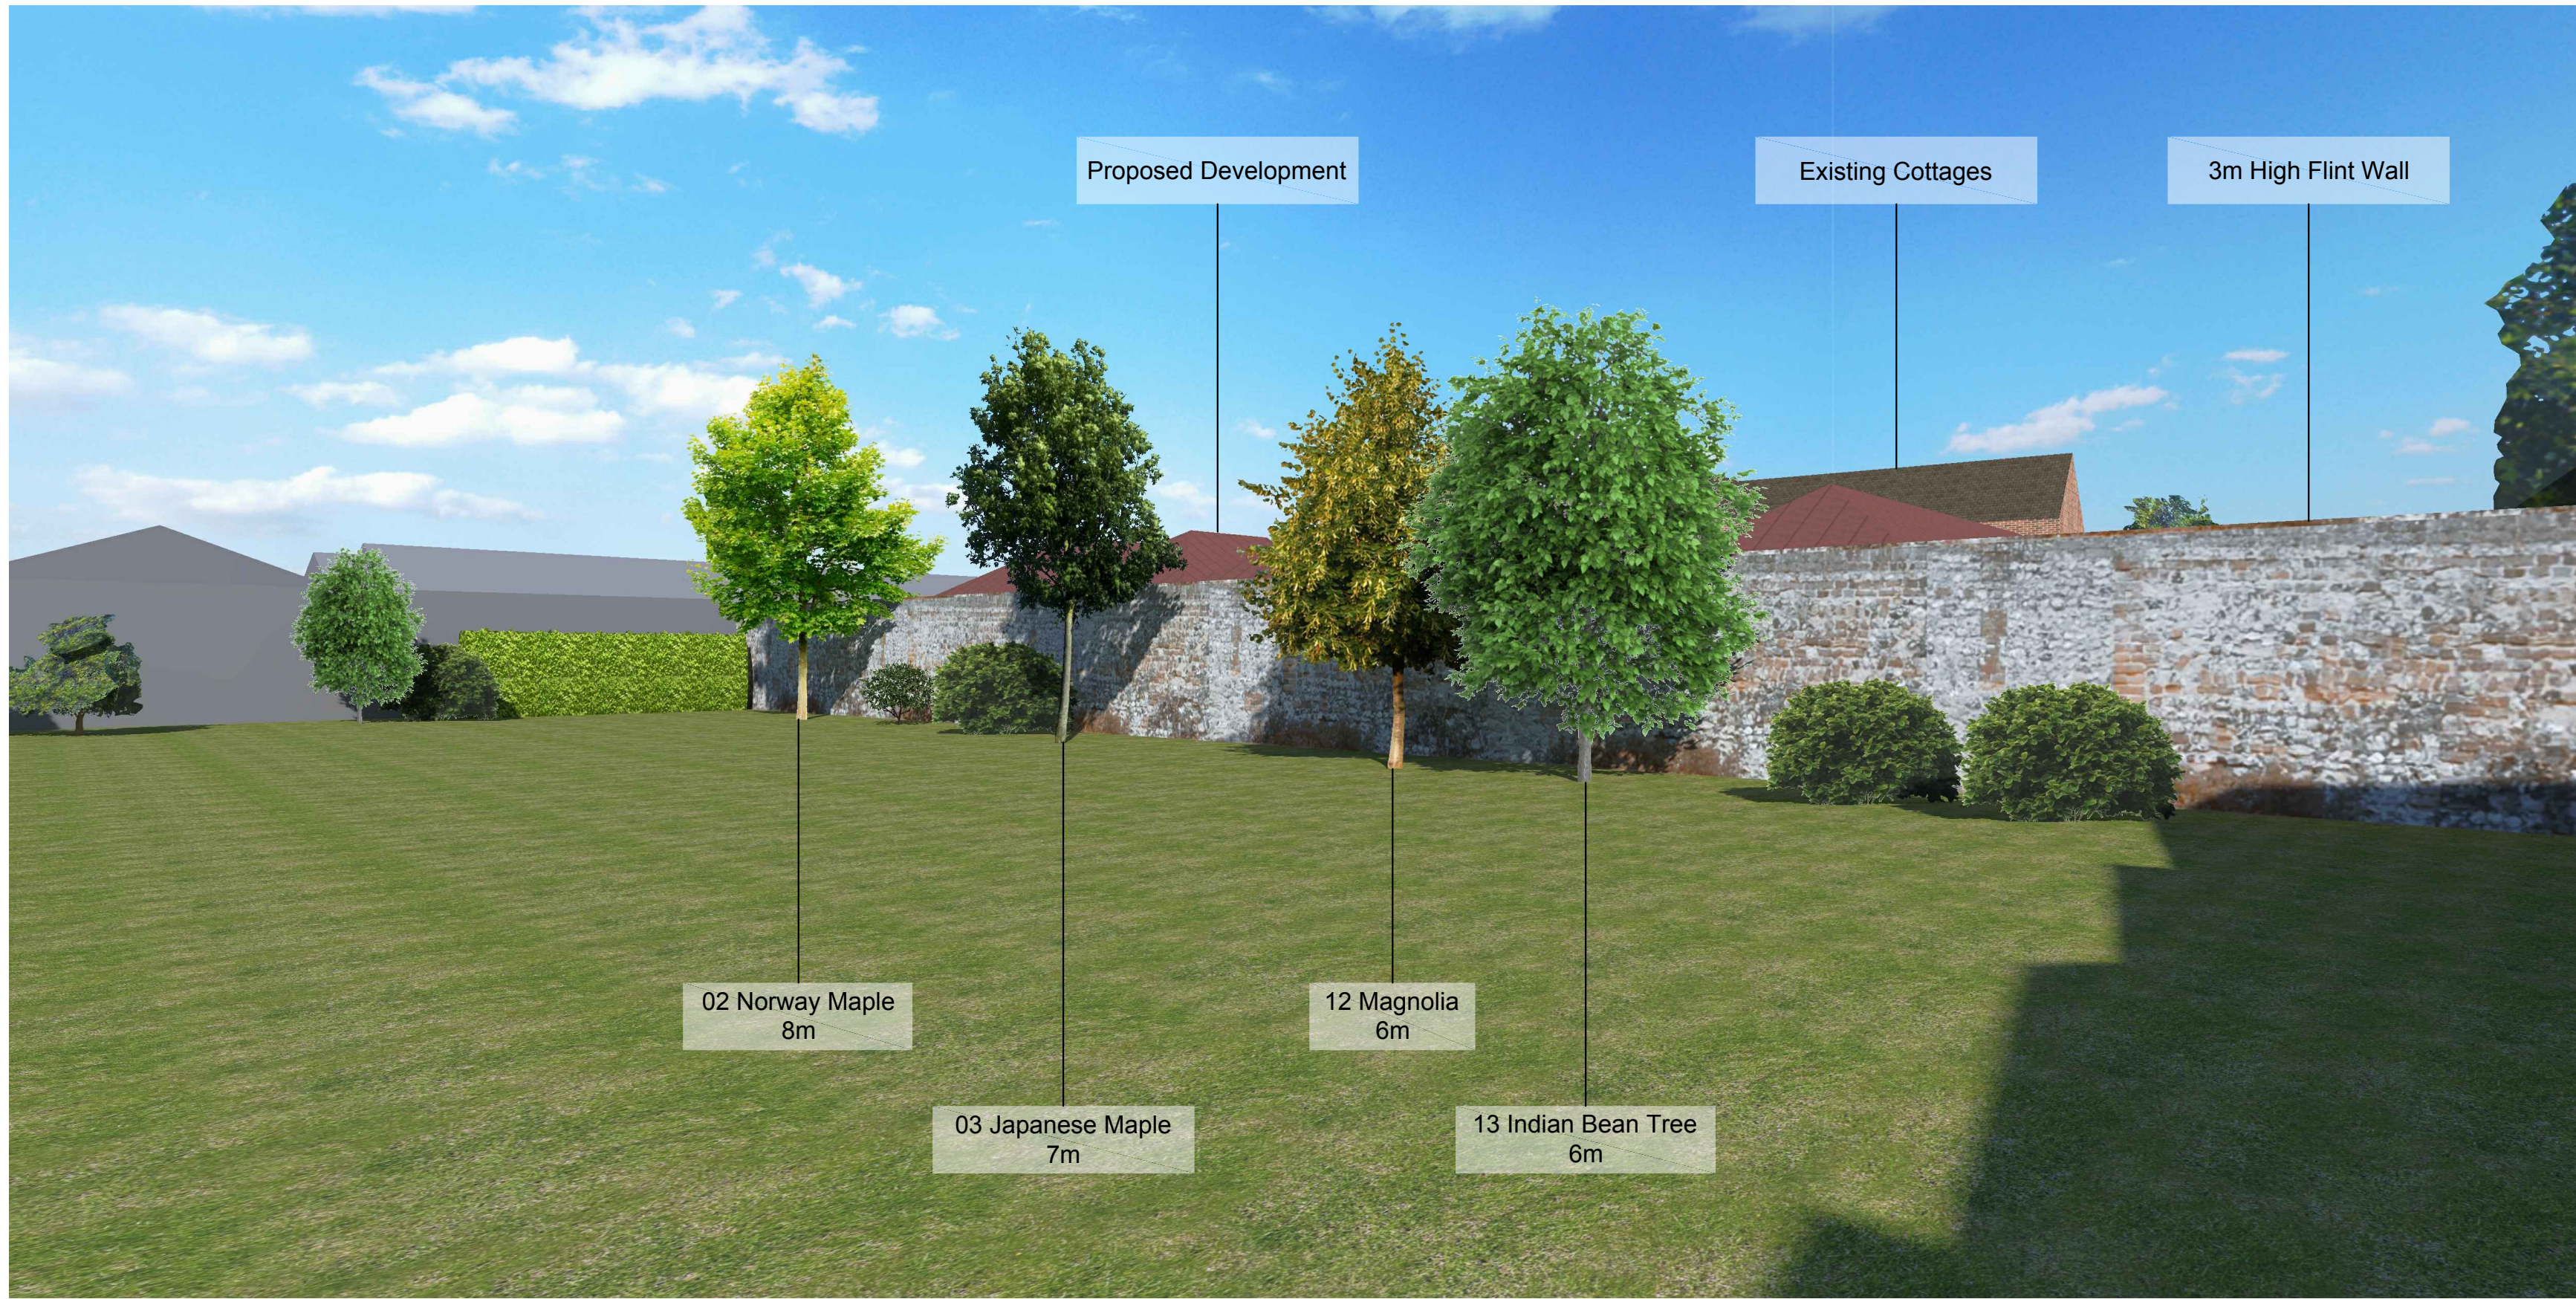

Site Plan

* Tree species, heights and locations taken from arboricultural survey (submitted as drawing ref: DH 330-01-01)



3. View from Knighton Grange (At 1.8m Height)

Development At Nyton House Care Home
 Nyton Rd, Westergate
 Chichester PO20 3UL
 Nyton House Residential Care Home

Drawing title

Analysis of Knighton Grange Impact


Drawn	Date	Checked	Date	Scale at A1				
JL	Aug 2019	CJP	Aug 2019	1:100				
Job No.	Pro.	Org.	Zone	Level	Type	Role	No.	Rev.
18-003	NYT	MHA	00	XX	DR	A	209	P1
Purpose of Issue								
DETAILED & LISTED PLANNING CONSENT								

Ground Floor | Bicentennial Building
 Southern Gate | Chichester
 West Sussex | PO19 8EZ
 t: 01243 774748
 e: admin@mharchitects.co.uk
 www.mharchitects.co.uk
 Limited Company
 Registered in England No.1994233



Notes

1. This drawing is the copyright of MH Architects Ltd
2. Do not scale this drawing except for Local Authority planning purposes
3. All dimensions must be checked on site by the contractor prior to commencement of the works.

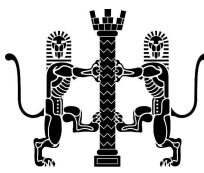

Client Approval

X	A - Approved				
X	B - Approved with comments				
X	C - Do not use				
Rev.	Revision Note/Purpose of Issue	Drw By	Date	Chk By	Date