


LIDSEY STATIC CARAVAN PARK
LIDSEY

Proposed Maintenance Building

Scale: 1:100

DRWG. 2008/15/6

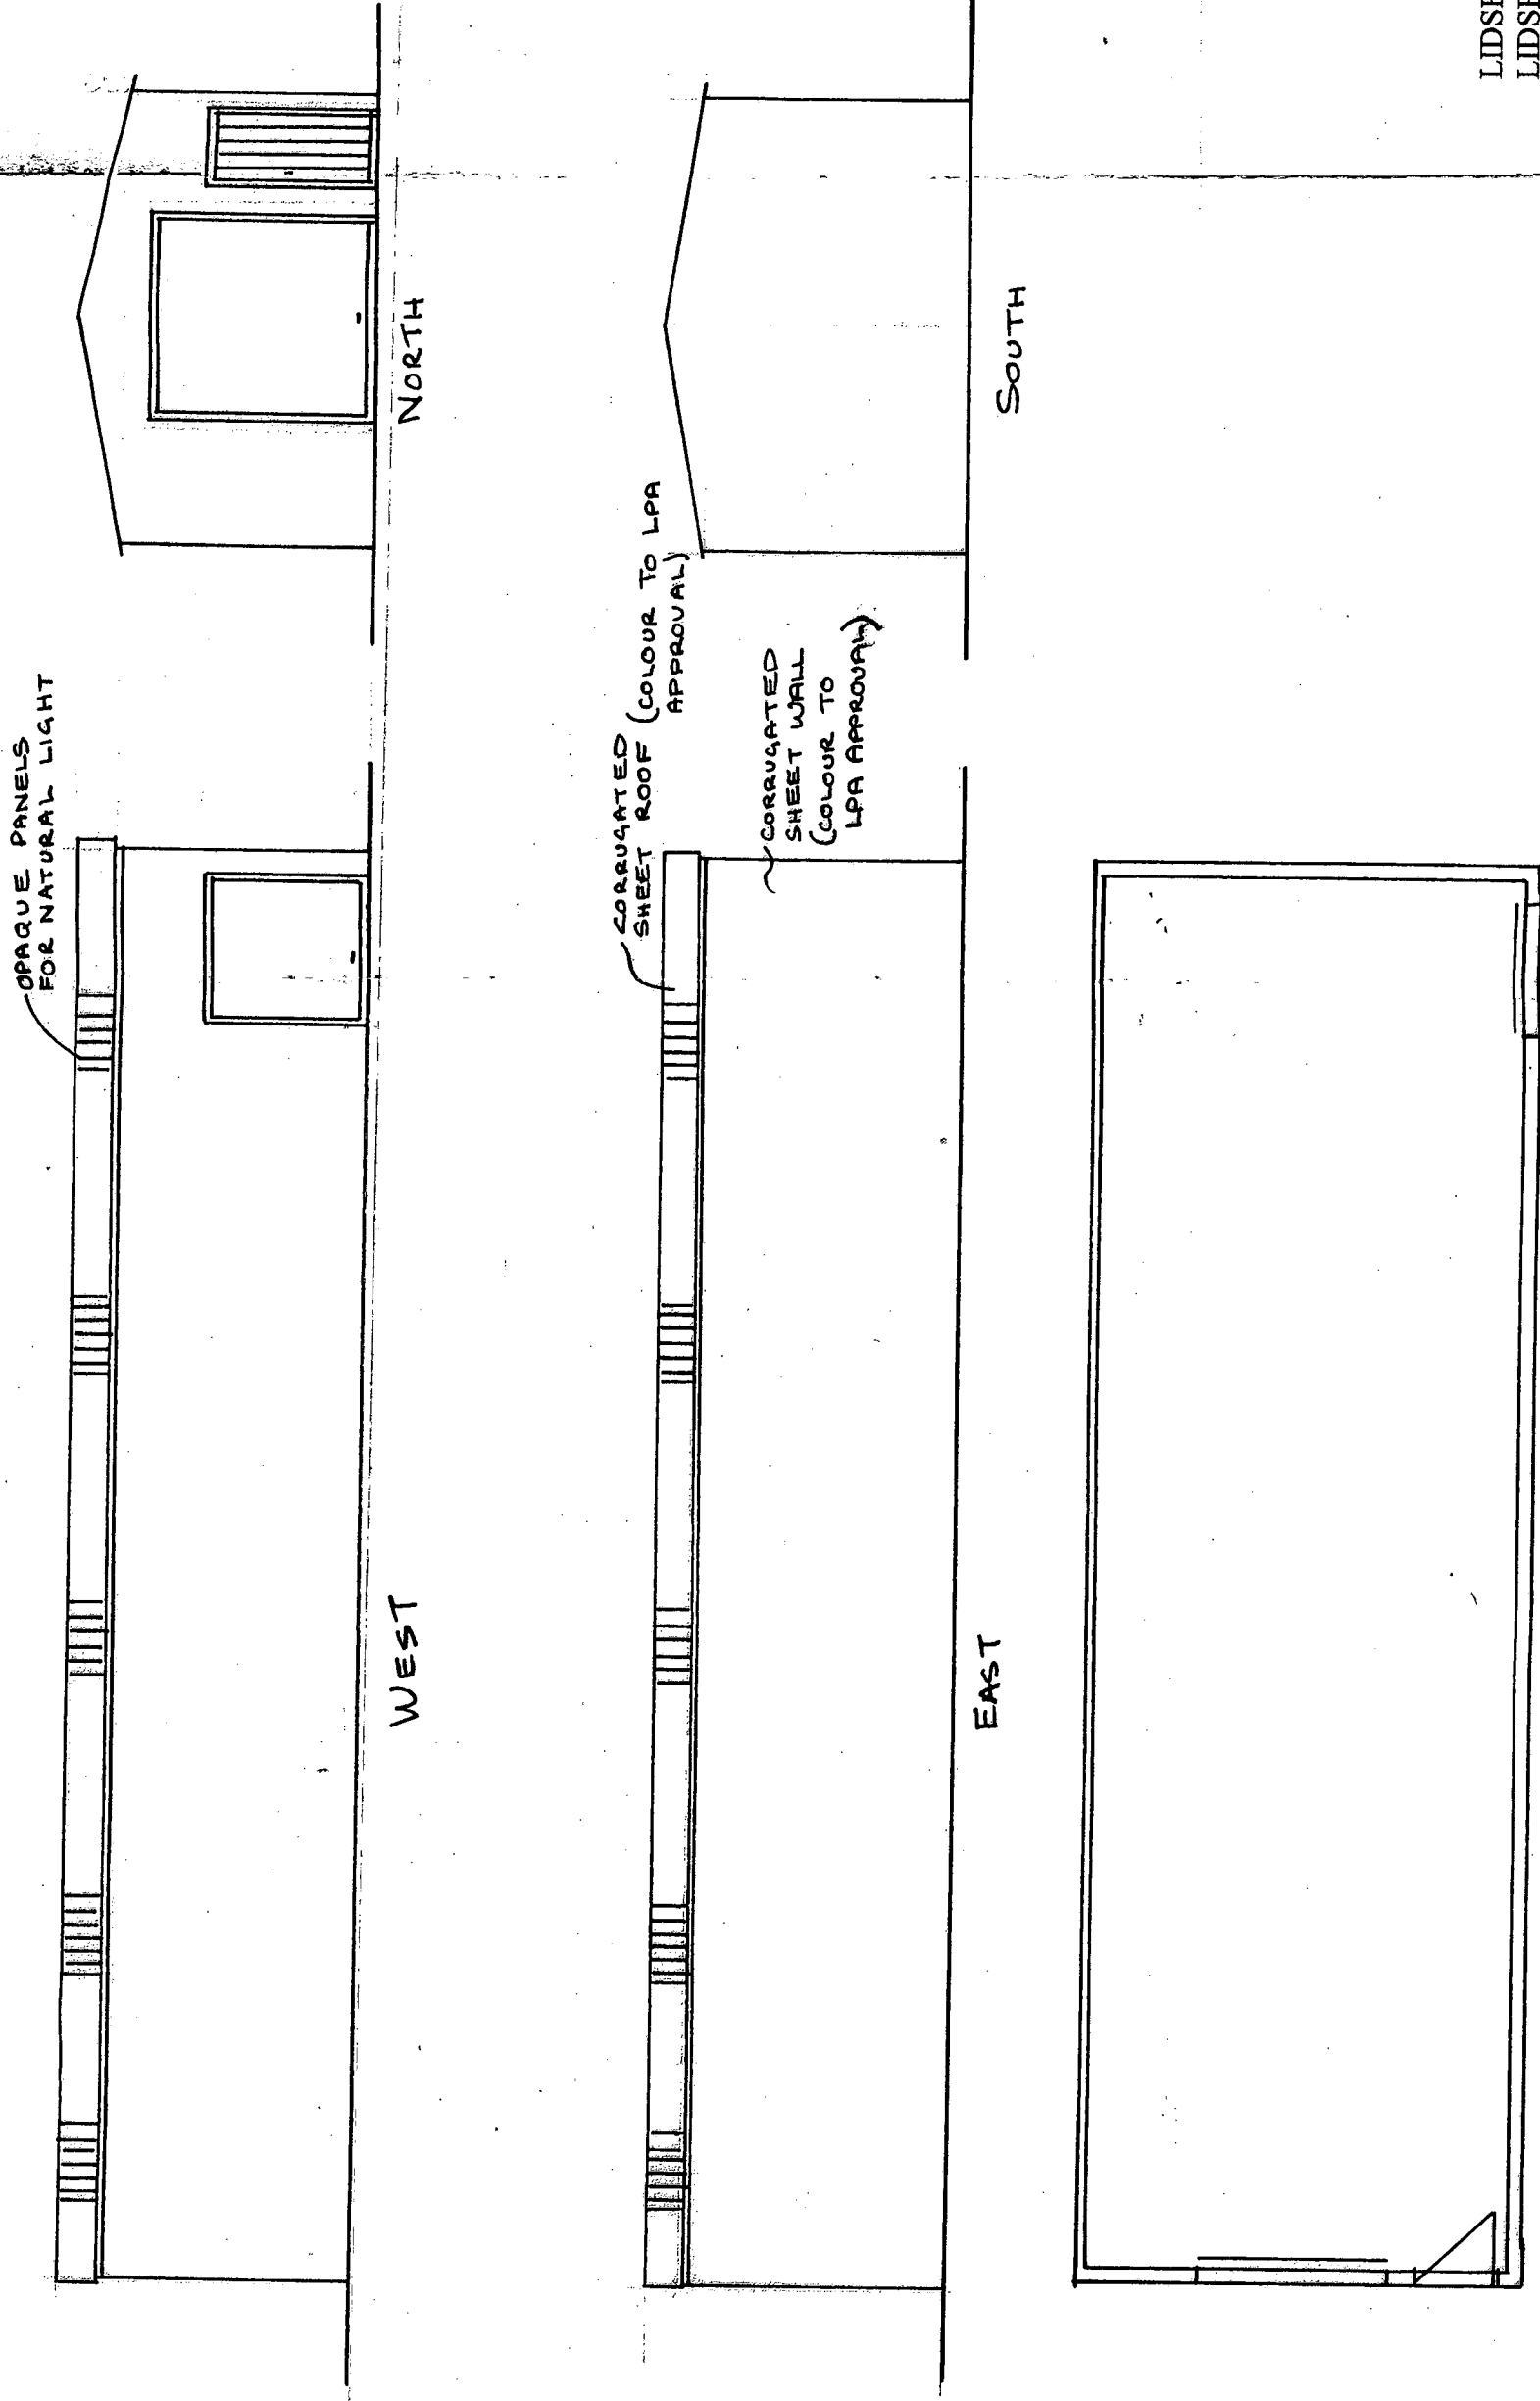

FLOOR PLAN