




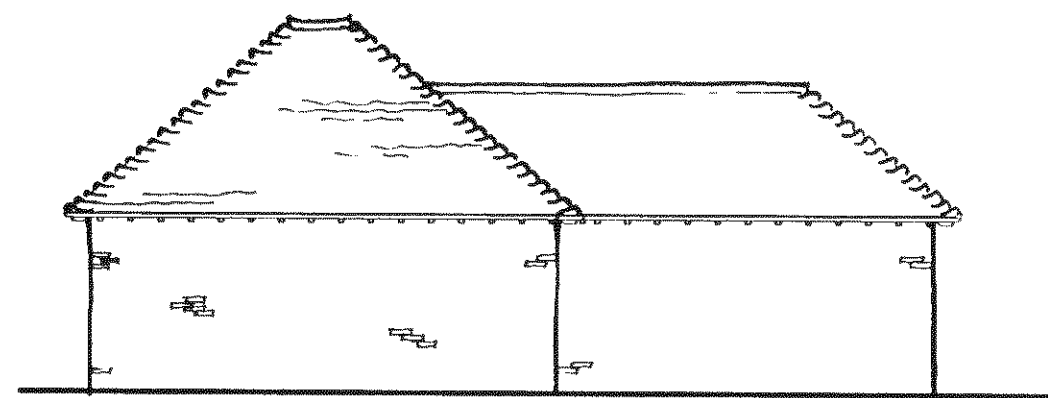


South Elevation

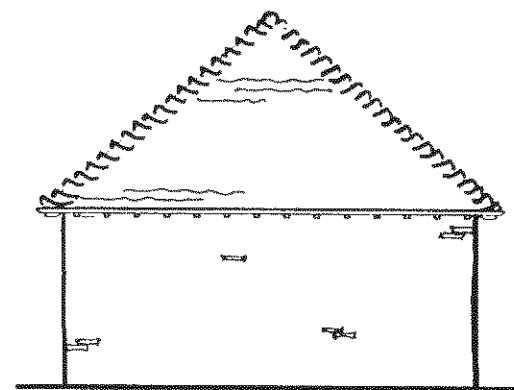

West Elevation

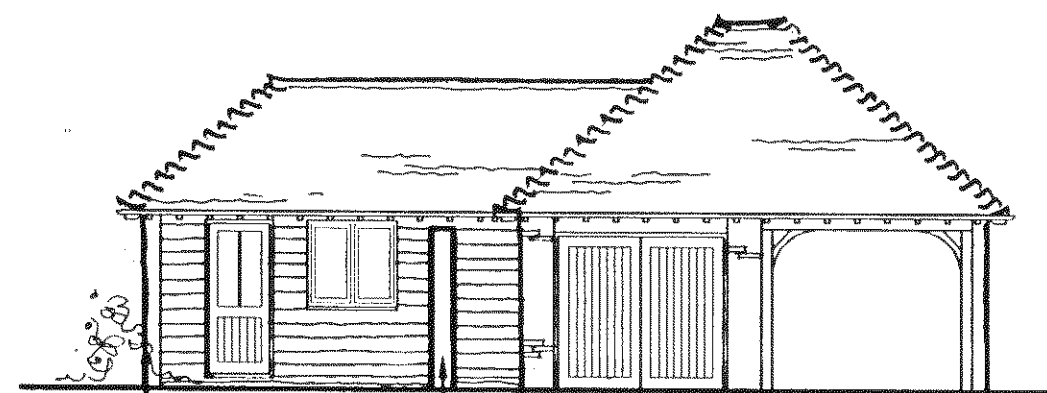

North Elevation

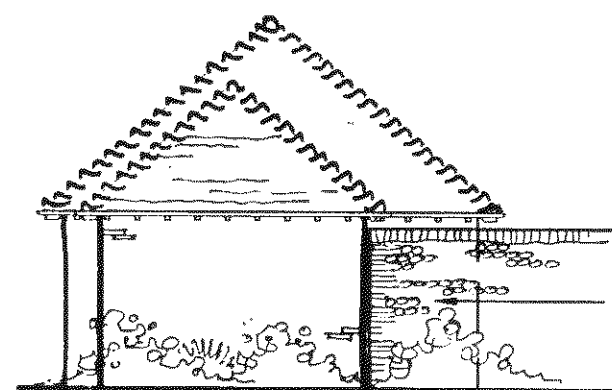

East Elevation

External Materials

Roof


Roof clad with plain clay tiles, with bonnet tiles to hips - to match house

Walls


Walls constructed with stock brick work to match existing brick work to house and garden walls.
Front of workshop to be clad with feather edge boarding

Doors and windows

Doors and windows to be painted timber to match house

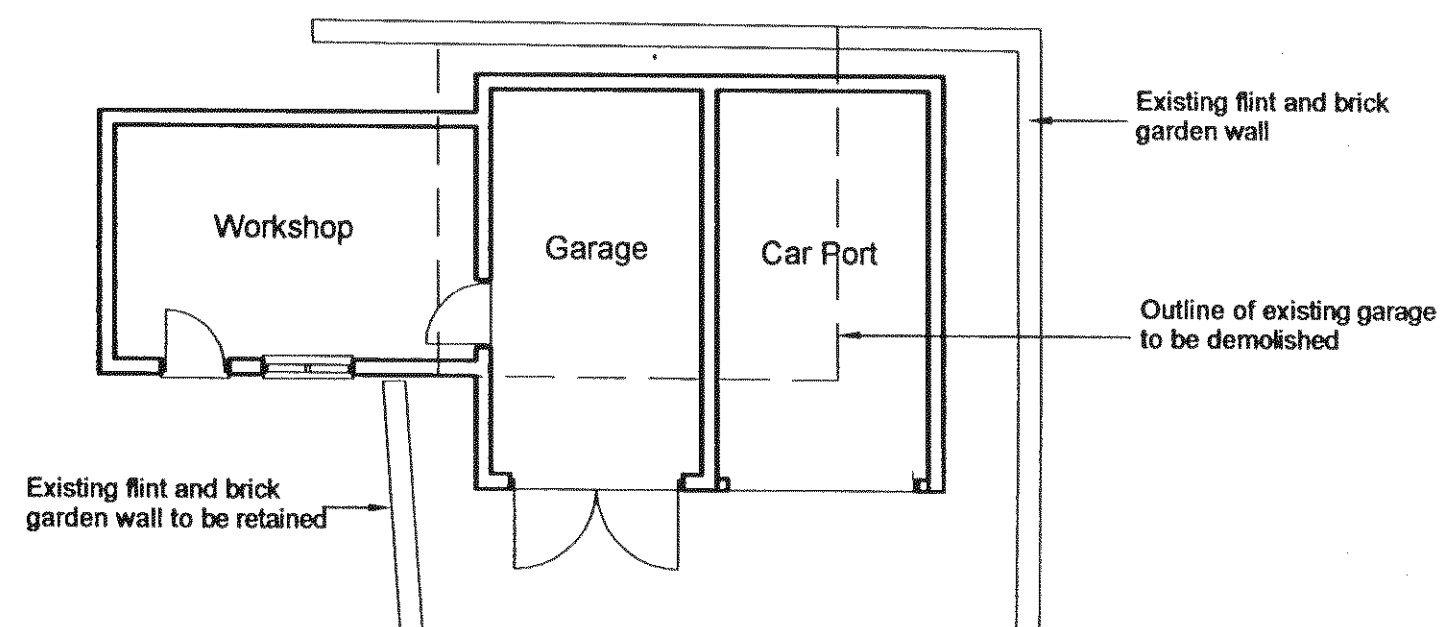

Floor Plan

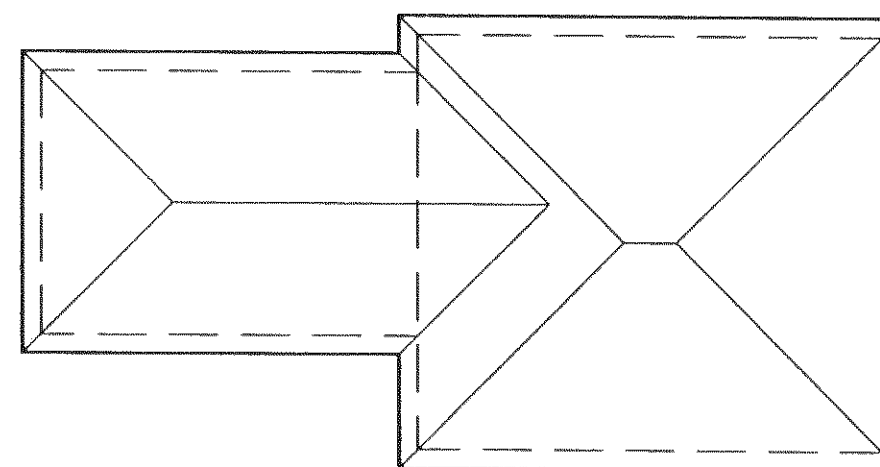

Roof Plan

Garry Mount MCIAT
Chartered Architectural Technologist

4A Elm Grove South
Barnham
West Sussex
PO22 0EL

Tel: 01243 850614
email : garrymount@gmail.com

REVISION

PROJECT		
Proposed replacement garage at Letterbox Cottage, Norton Lane		
SUBJECT		
Proposed Plans and Elevations		
SCALE	DATE	DRAWING No
1:100	June 2013	
DRAWN	CHECKED	2012 / 30 / 05