




Plot 1
Front Elevations 1:100

Plot 2

Plot 3

Plot 4

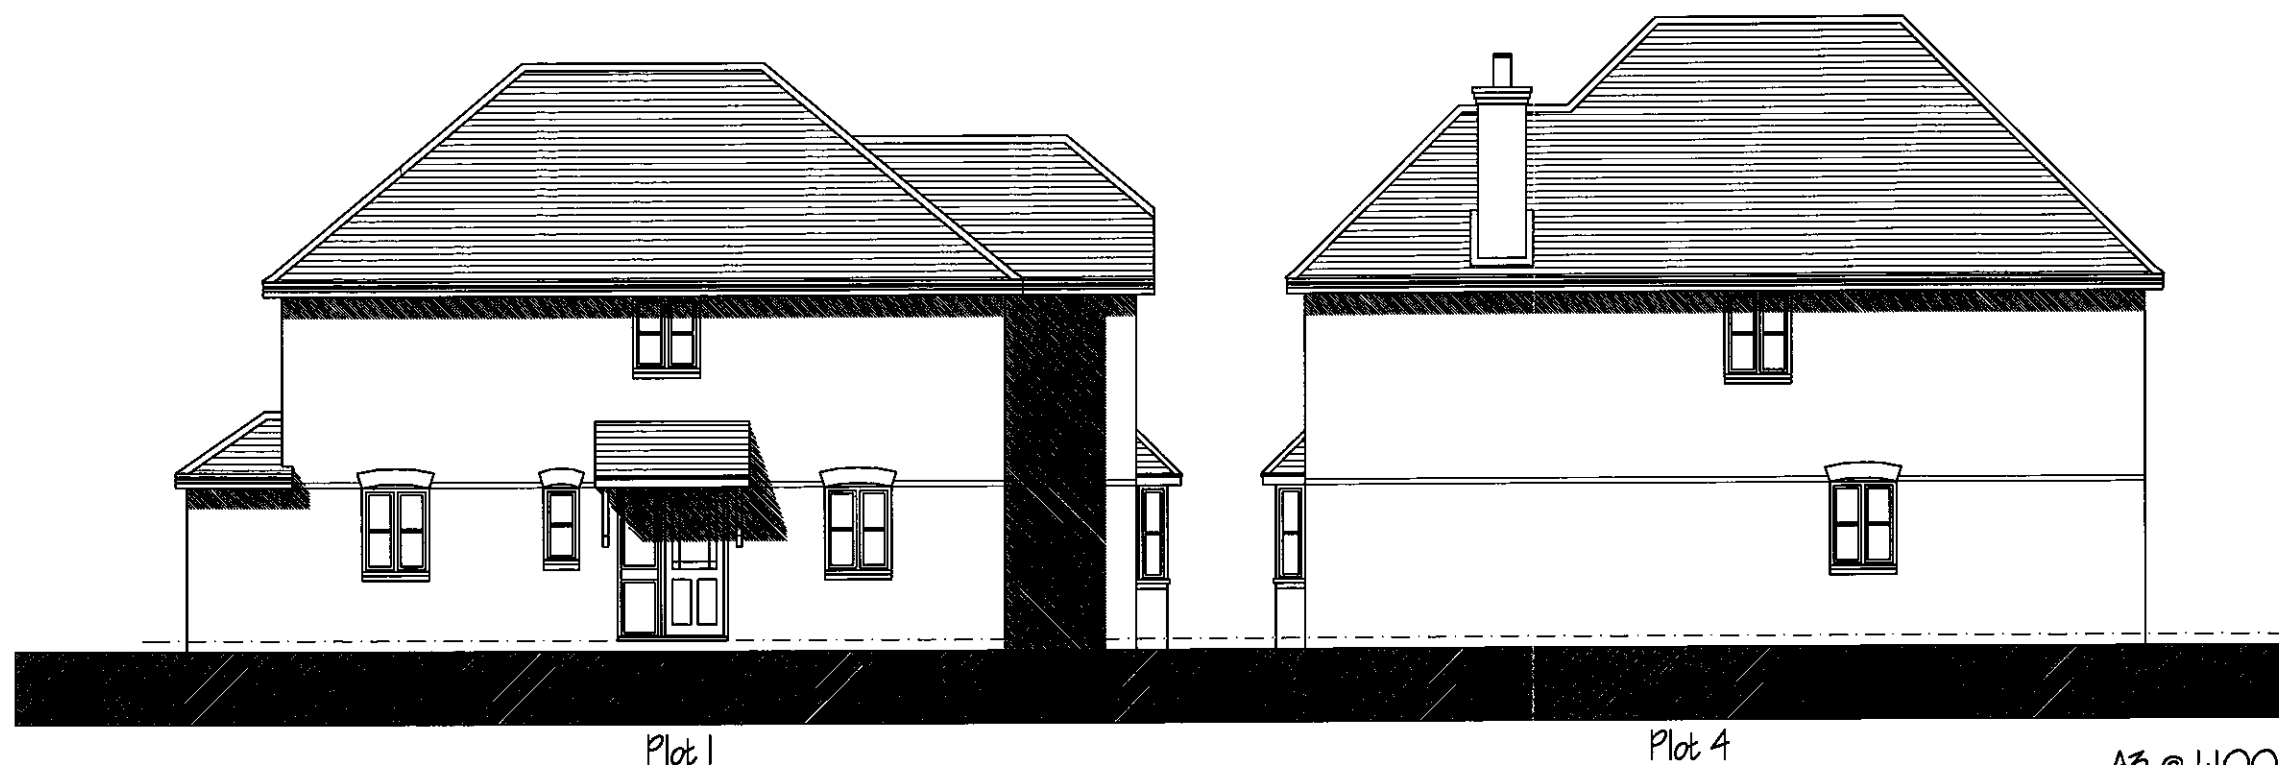

Side Elevations

Plot 1

Plot 4

A3 @ 1:100

ADP ARCHITECTS LTD

Address: Richmond Court, 94 Botley Road, Park Gate,
Southampton, Hampshire SO31 1BA
Telephone/Fax Number: 0845 365 1475
Email Address: design@adparchitects.fsnet.co.uk

Project Name/Address:

**Residential Development
The Homestead
Westergate Street
Westergate PO20 3AX**

Client Name:

Hampshire Developments Ltd

Drawing Title:

Elevations - Plots 1-4

Job Number:	Drawing No:	Revision:
1388	24	
Drawing Scale:	Date:	Drawn: Checked:
1:100	Apr 08	PJL