


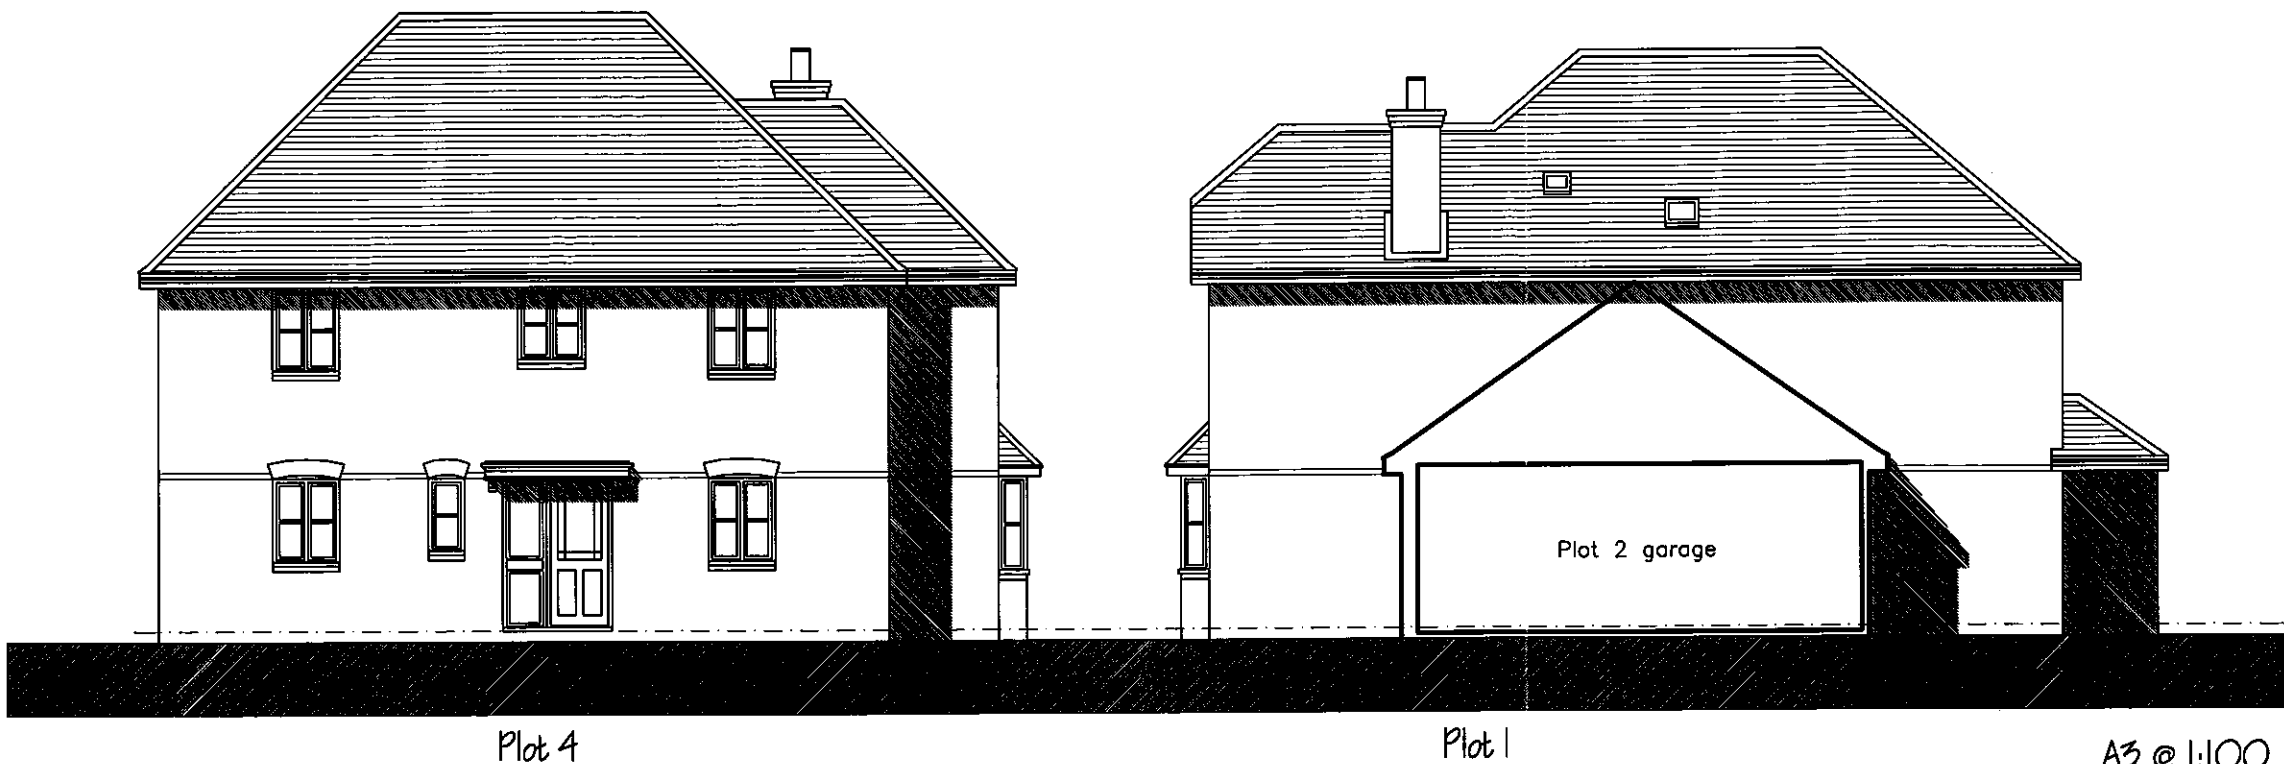

Rear Elevations 1:100



Side Elevations

A3 @ 1:100

 ADP ARCHITECTS LTD									
Address: Richmond Court, 94 Botley Road, Park Gate, Southampton, Hampshire SO31 1BA Telephone/Fax Number: 0845 365 1475 Email Address: design@adparchitects.fsnet.co.uk									
Project Name/Address: Residential Development The Homestead Westergate Street Westergate PO20 3AX									
Client Name: Hampshire Developments Ltd									
Drawing Title: Elevations – Plots 1–4									
Job Number:	Drawing No:	Revision:							
1388	25	<table border="1"> <tr><td> </td><td> </td><td> </td></tr> <tr><td> </td><td> </td><td> </td></tr> </table>							
Drawing Scale:	Date:	Drawn:	Checked:						
1:100	Apr 08	PJL							