





EXISTING ELEVATION
SOUTH ELEVATION

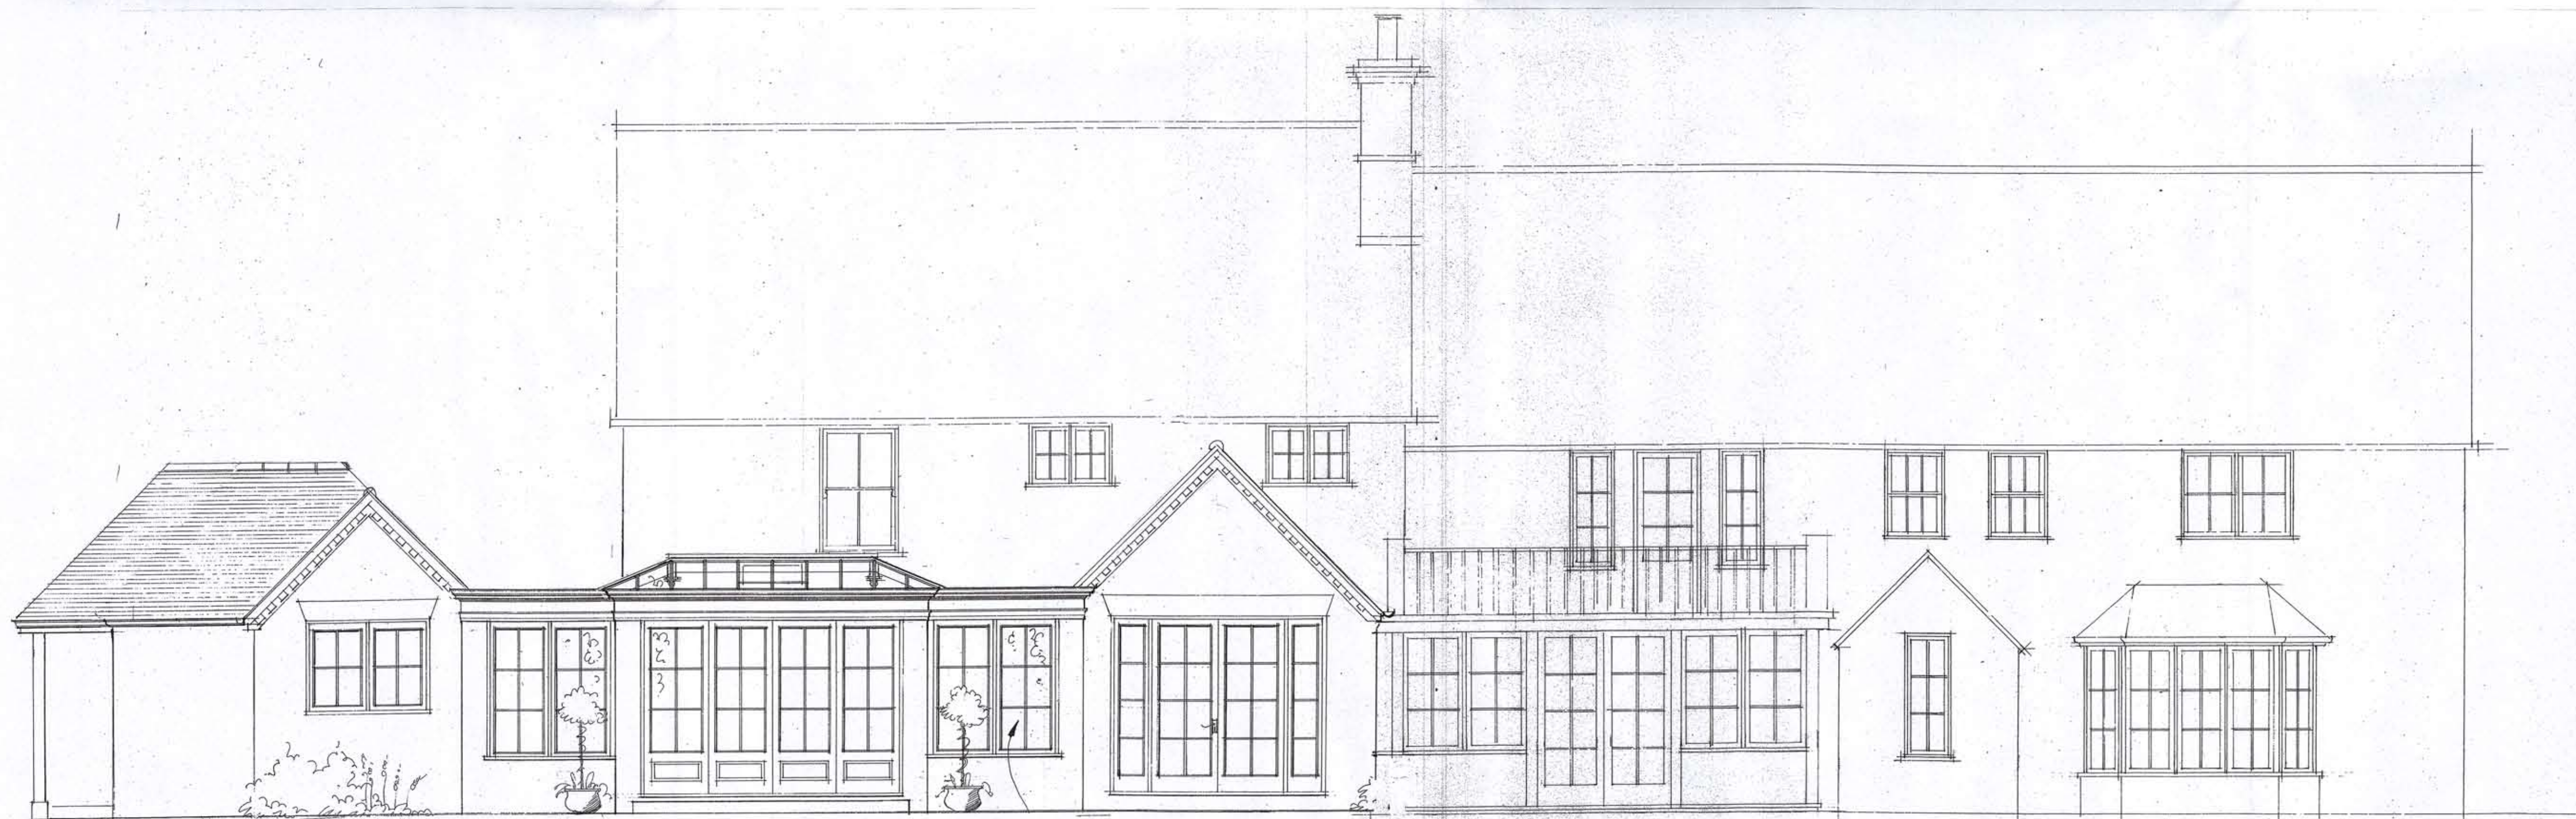

PROPOSED ELEVATION
SOUTH ELEVATION

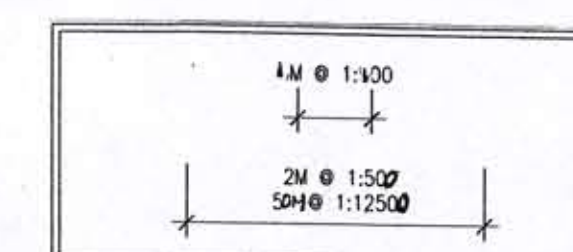

VALE
GARDEN
HOUSES
LTD

LONDONTHORPE ROAD
GRANTHAM
LINCOLNSHIRE, NG31 9SJ
TEL: 01476 564433 FAX: 01476 578555

NOTE:
BASEWORKS ARE TO BE SET OUT ONLY TO
FOUNDATION DRAWINGS. CONTRACTORS AND
ERECTORS MUST VERIFY ALL DIMENSIONS ON
SITE BEFORE WORK COMMENCES.

THIS DRAWING, ITS DESIGN AND APPLICATION
TO SITE, AND ITS COMPONENTS REMAINS THE
PROPERTY OF VALE GARDEN HOUSES LTD.
AND MAY NOT BE REPRODUCED IN ANY WAY
WITHOUT PRIOR CONSENT

Rev	Date	Details

Client: 27556
Mr & Mrs. A.
DUNN

Address:
Manor House,
Park Lane,
Aldingbourne,
Chichester,
WEST SUSSEX
PO20 3TU

Scale: A1 @ 1:50	Date: 24 April 2015
---------------------	------------------------

Drawn By: K. Kelly	Checked By: S. Buxton
-----------------------	--------------------------

Drawing:
Planning: Existing &
proposed elevations

Drawing No.
A1Q 9685 (P)