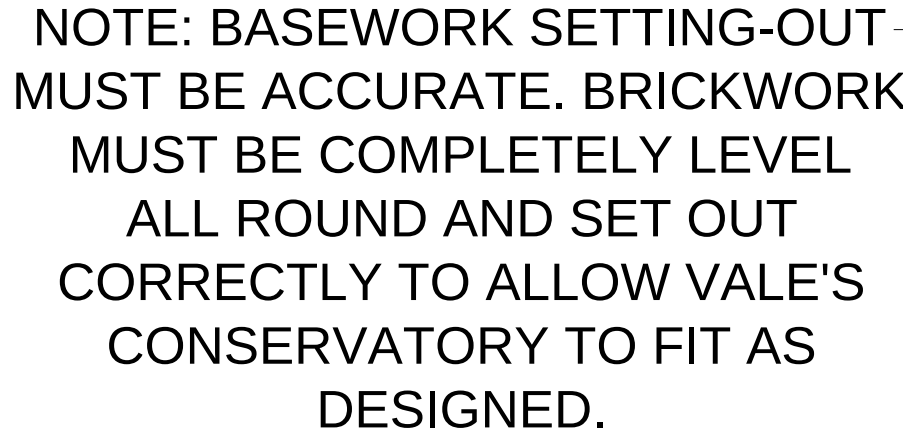


DO NOT SCALE - IF IN DOUBT ASK

BI-FOLD DOUBLE DOOR
CILL SECTION:

BUILDER IS TO ALLOW FOR THE FLOOR FINISH (i.e. TIMBER/TILE/CARPET) WHEN WORKING OUT THE HEIGHT OF THE SCREED. ALLOWANCE AND PREPARATION MUST ALSO BE MADE FOR UNDERFLOOR HEATING SYSTEMS WHEN REQUIRED. DETAILS SHOULD BE OBTAINED DIRECTLY FROM THE CLIENTS CHOSEN UNDERFLOOR HEATING SUPPLIER. (i.e. DEVU)

TYPICAL BASEWORK/FOUNDATION CONSTRUCTION SHOWN BELOW, ACTUAL CONSTRUCTION DETAILS ARE LEFT TO THE BUILDERS DISCRETION BUT MUST COMPLY WITH CURRENT REGULATIONS AND REGULATIONS OF LOCAL AUTHORITIES

±0000 = FROM CFFL
+#### = FROM DATUM
CONSERVATORY FINISHED FLOOR
LEVEL (CFFL)
TOP OF FLOOR TILES



VALE
GARDEN
HOUSES
LTD

LONDONTHORPE ROAD
GRANTHAM
LINCOLNSHIRE, NG31 9SJ
TEL: 01476 364483 FAX: 01476 378555

NOTE:
BASEWORKS ARE TO BE SET OUT ONLY TO FOUNDATION DRAWINGS. CONTRACTORS AND ERECTORS MUST VERIFY ALL DIMENSIONS ON SITE BEFORE WORK COMMENCES.

THIS DRAWING, ITS DESIGN AND APPLICATION TO SITE, AND ITS COMPONENTS REMAINS THE PROPERTY OF VALE GARDEN HOUSES LTD. AND MAY NOT BE REPRODUCED IN ANY WAY WITHOUT PRIOR CONSENT

Rev	Date:	Details:

Client:	Mr & Mrs Dunn
Address:	Manor House Park lane Aldingbourne Chichester West Sussex, PO20 3TJ

Title: Planning Cill & Low Wall Section

Scale: 1 : 2	Date: 26/11/2014
Drawn By: S.H.	Checked By:


[illegible]

RIDGE DETAIL:
 (22.5° ROOF PITCH)

DO NOT SCALE - IF IN DOUBT ASK

HIP DETAIL:
 (16.32° ROOF PITCH)

GLAZE BAR
 DETAIL:

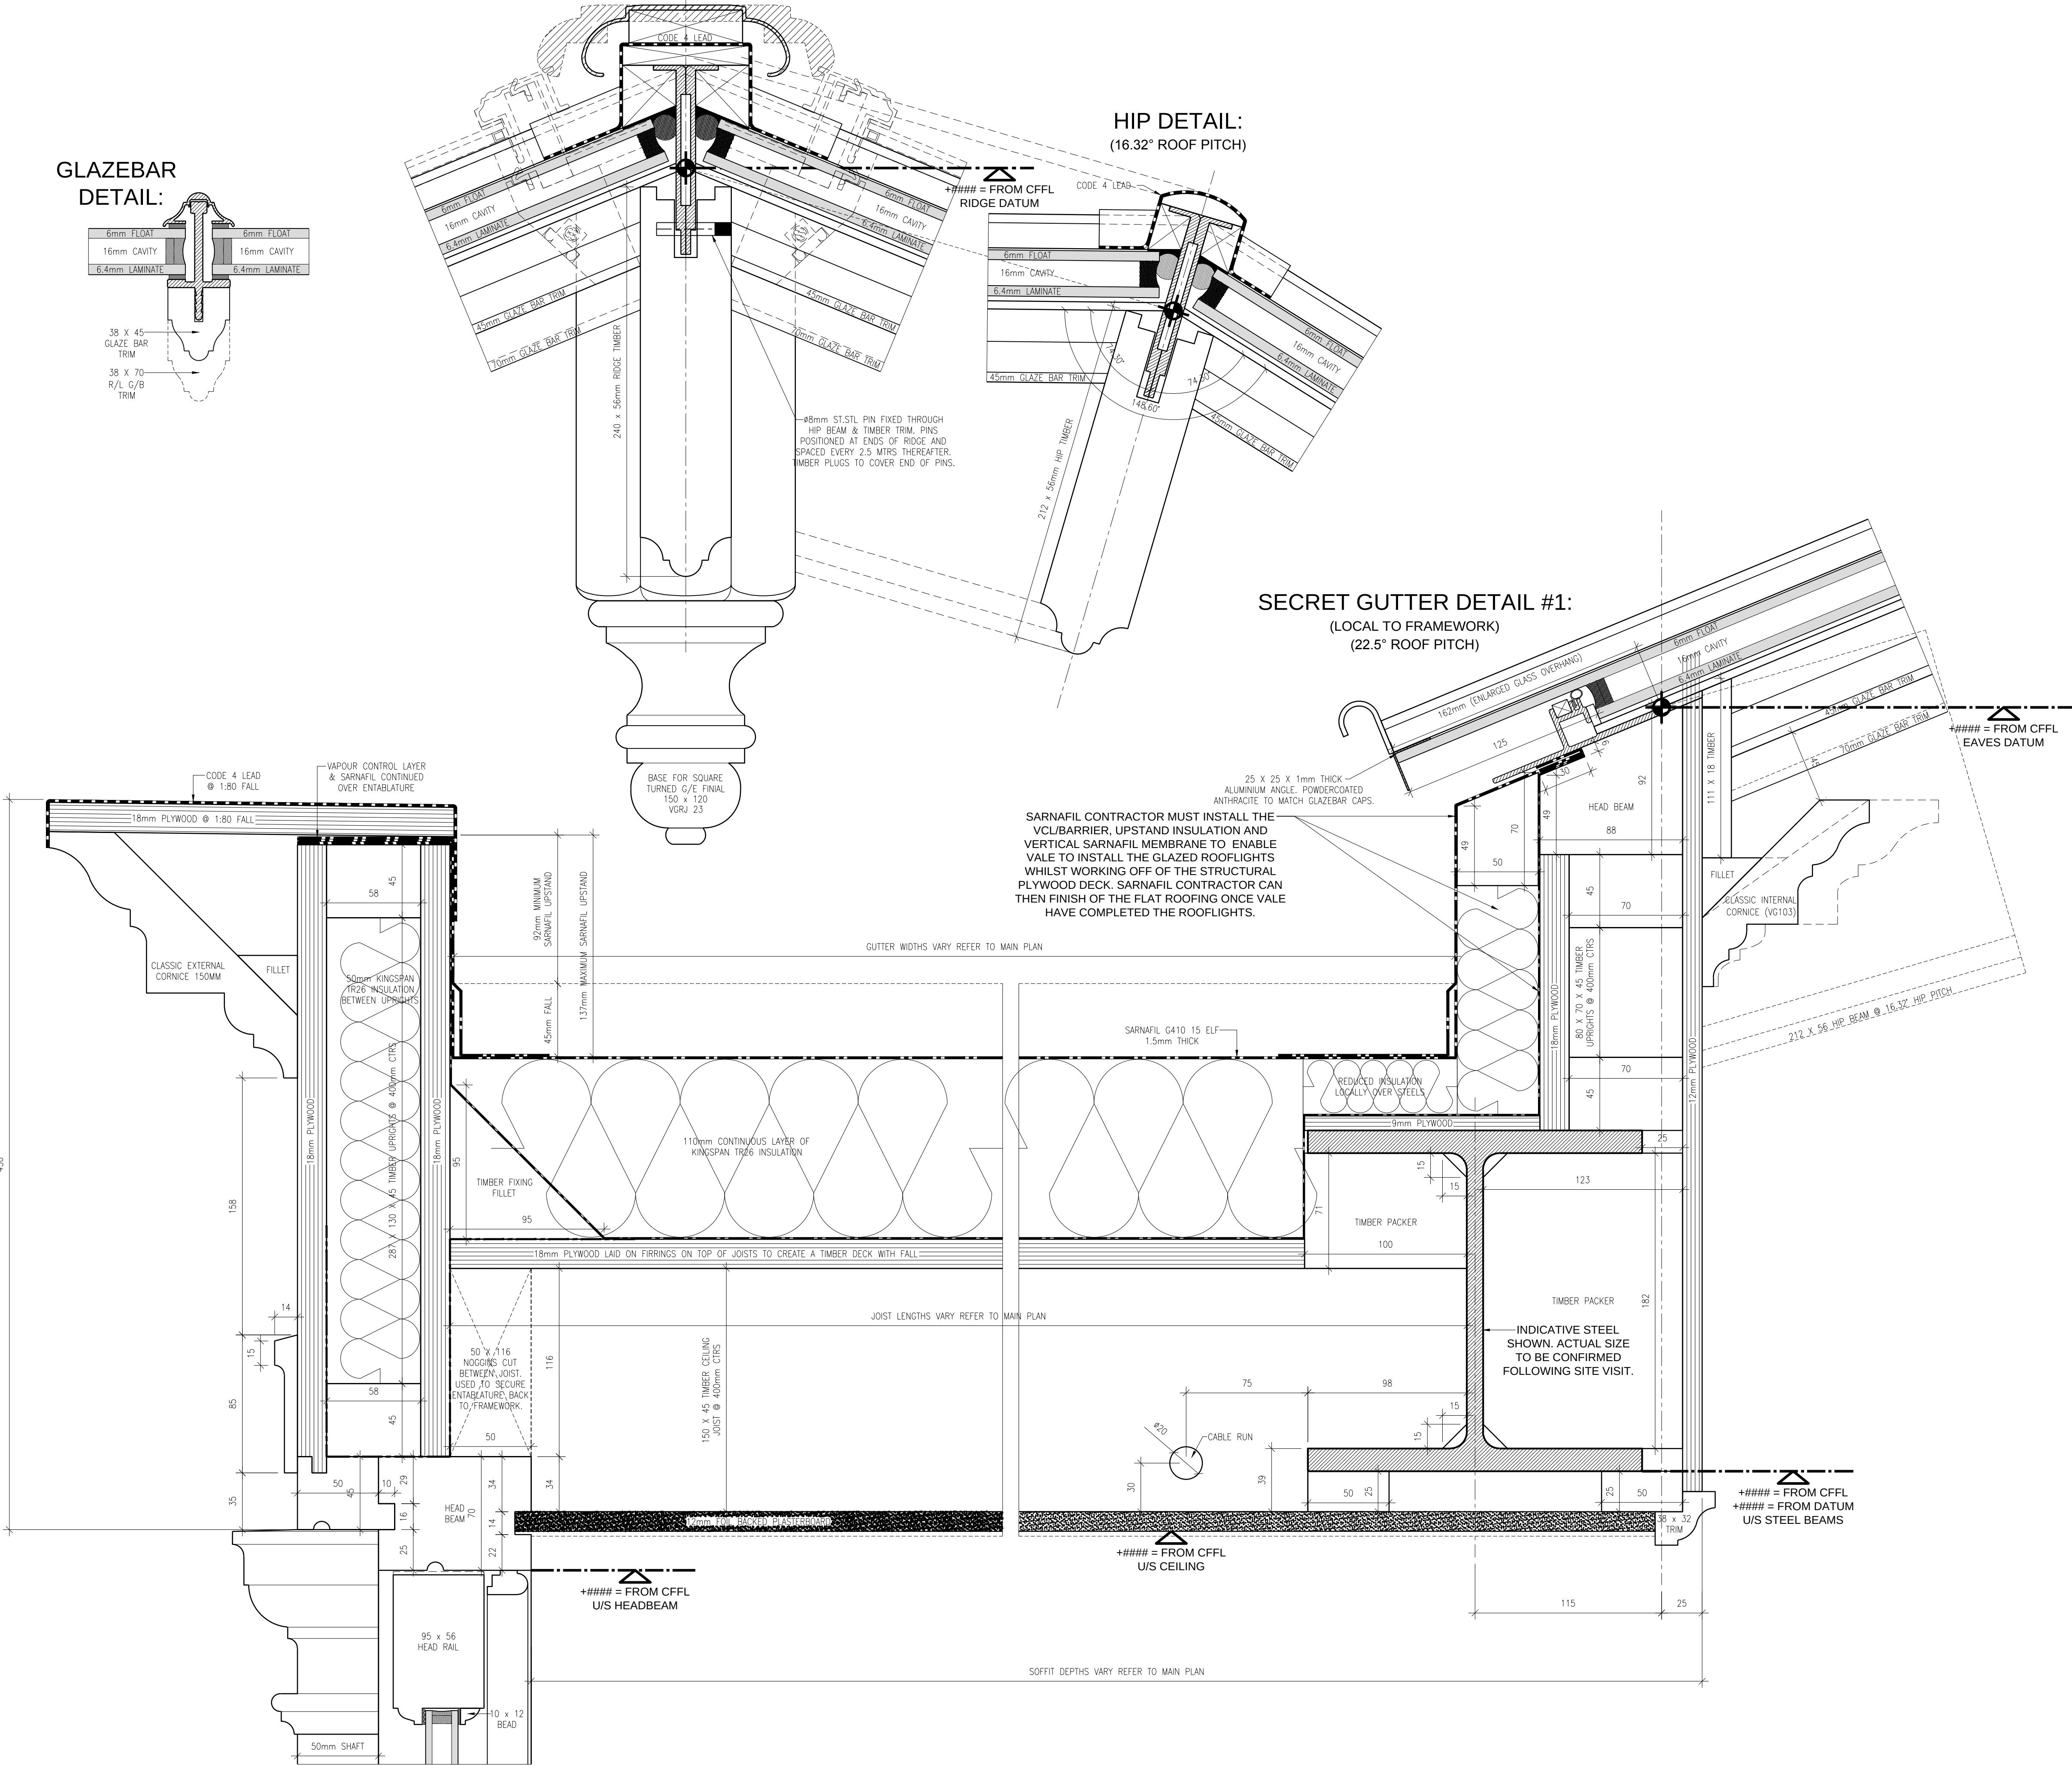


VALE
 GARDEN
 HOUSES
 LTD
 LONDONTHORPE ROAD
 GRANTHAM
 LINCOLNSHIRE, NG31 9SJ
 TEL: 01476 564433 FAX: 01476 578555

NOTE:
 BASEWORKS ARE TO BE SET OUT ONLY TO FOUNDATION DRAWINGS. CONTRACTORS AND ERECTORS MUST VERIFY ALL DIMENSIONS ON SITE BEFORE WORK COMMENCES.
 THIS DRAWING, ITS DESIGN AND APPLICATION TO SITE, AND ITS COMPONENTS REMAINS THE PROPERTY OF VALE GARDEN HOUSES LTD. AND MAY NOT BE REPRODUCED IN ANY WAY WITHOUT PRIOR CONSENT

Rev	Date	Details


Client: **Mr & Mrs Dunn**
 Address: Manor House
 Park lane
 Aldingbourne
 Chichester
 West Sussex, PO20 3TJ

Title: **Planning Roof & Eaves Construction Details**


Scale: 1 : 2 Date: 26/11/2014
 Drawn By: S.H. Checked By:

Drawing No. **DUN1777/21**
 Revision:


DO NOT SCALE - IF IN DOUBT ASK

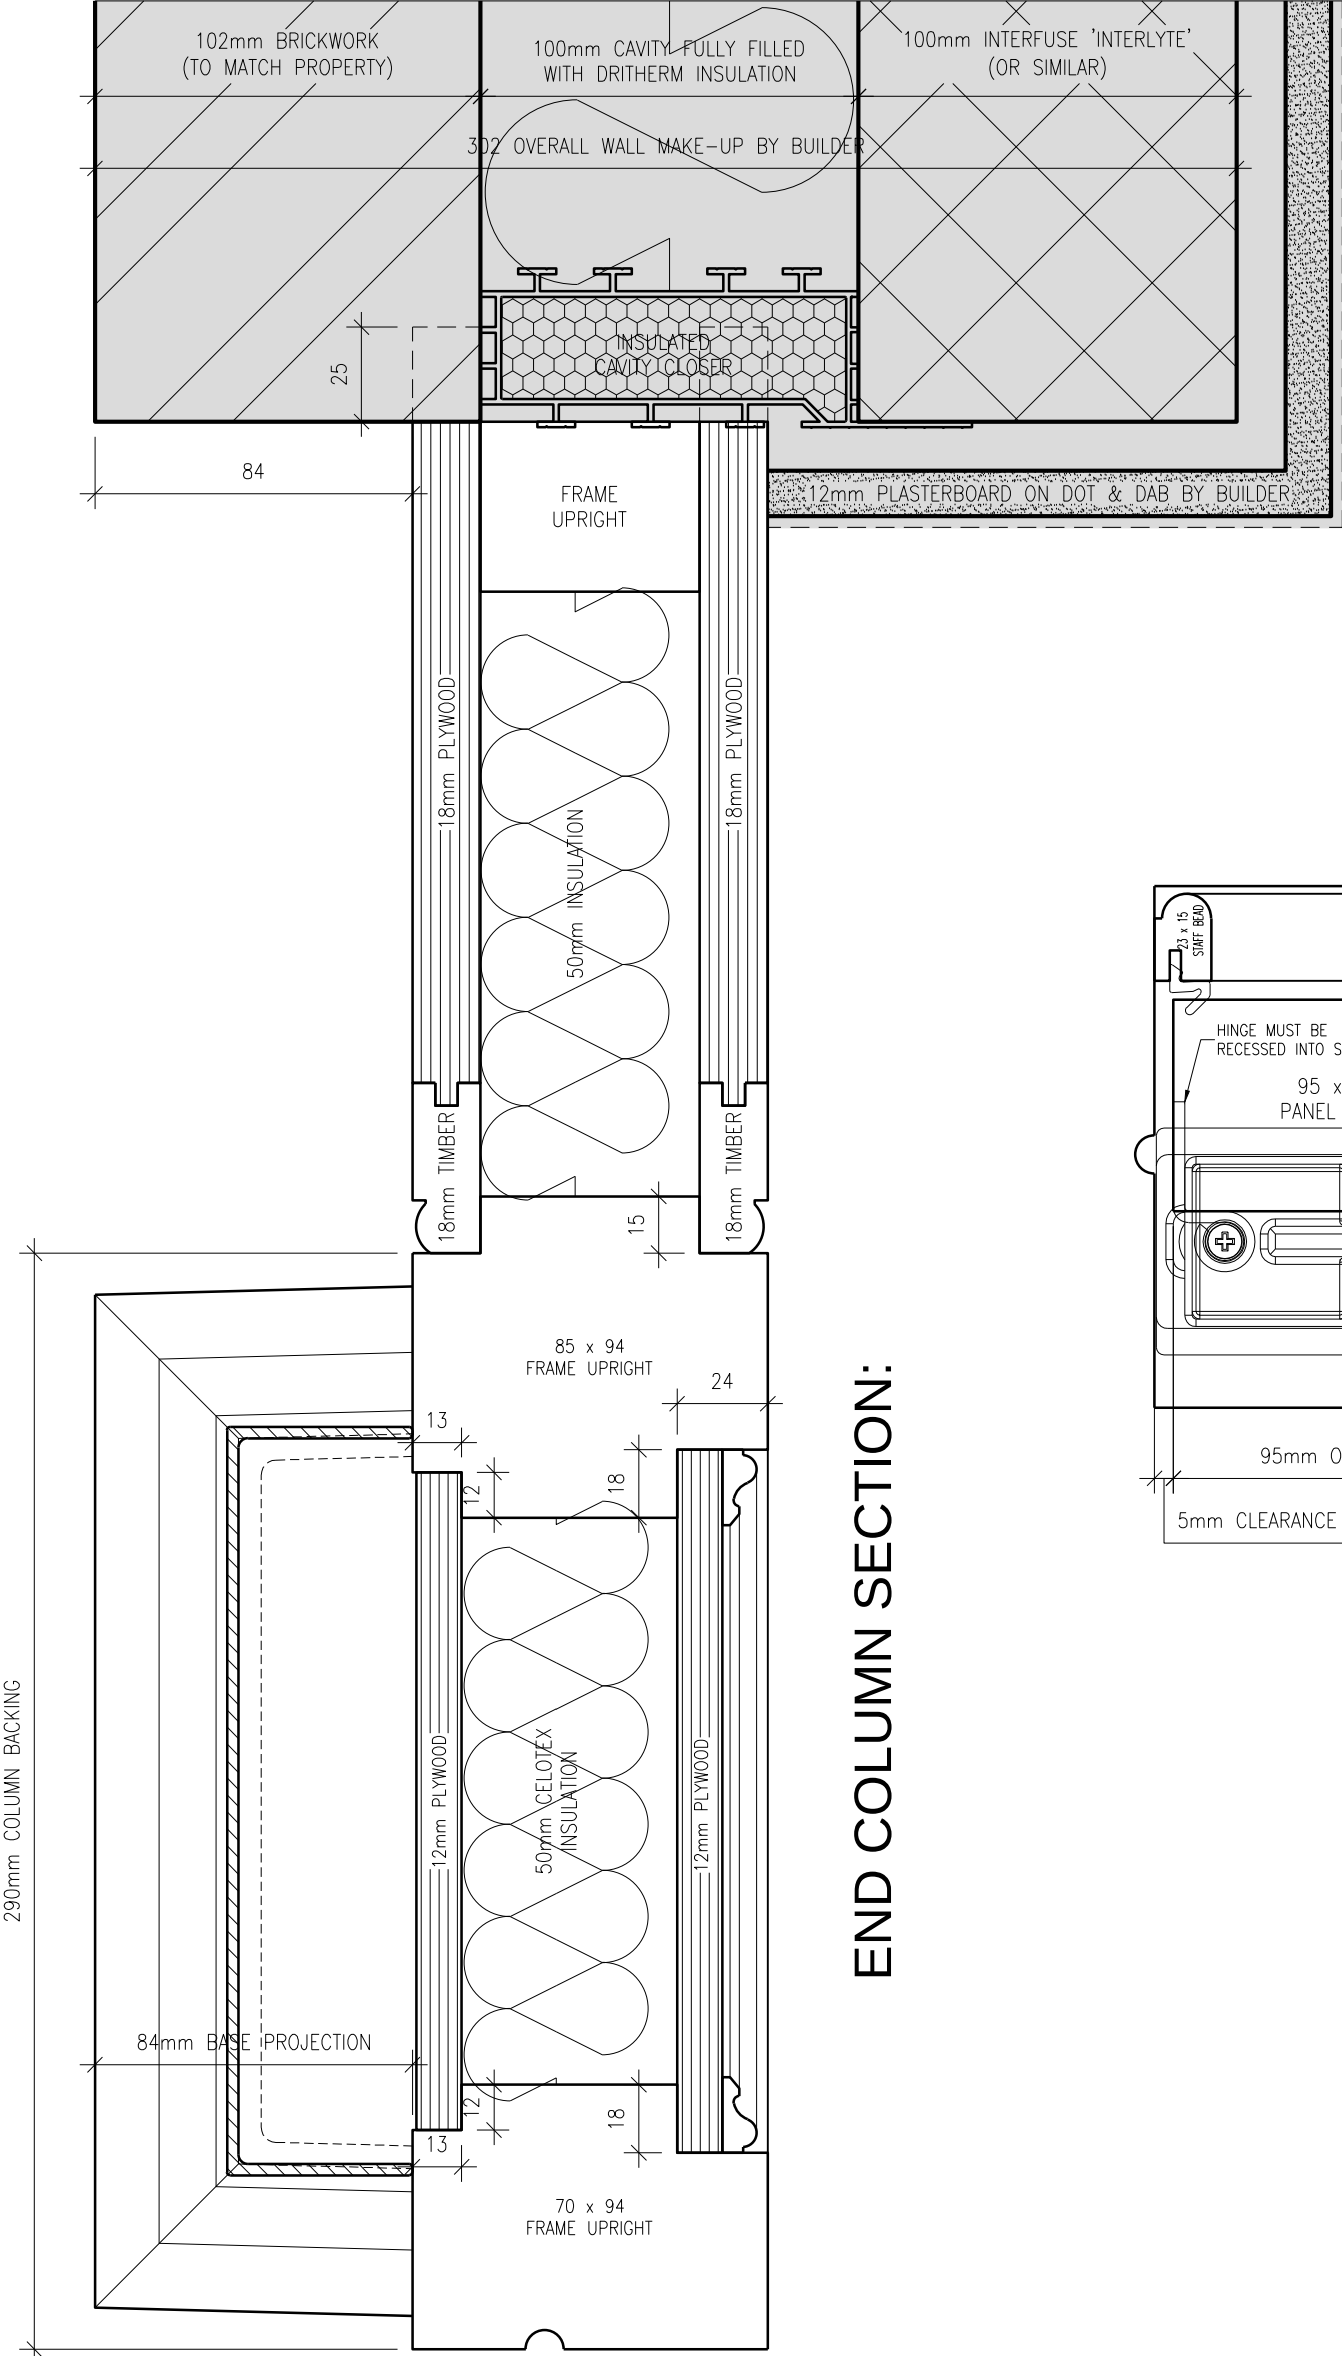


END COLUMN SECTION:

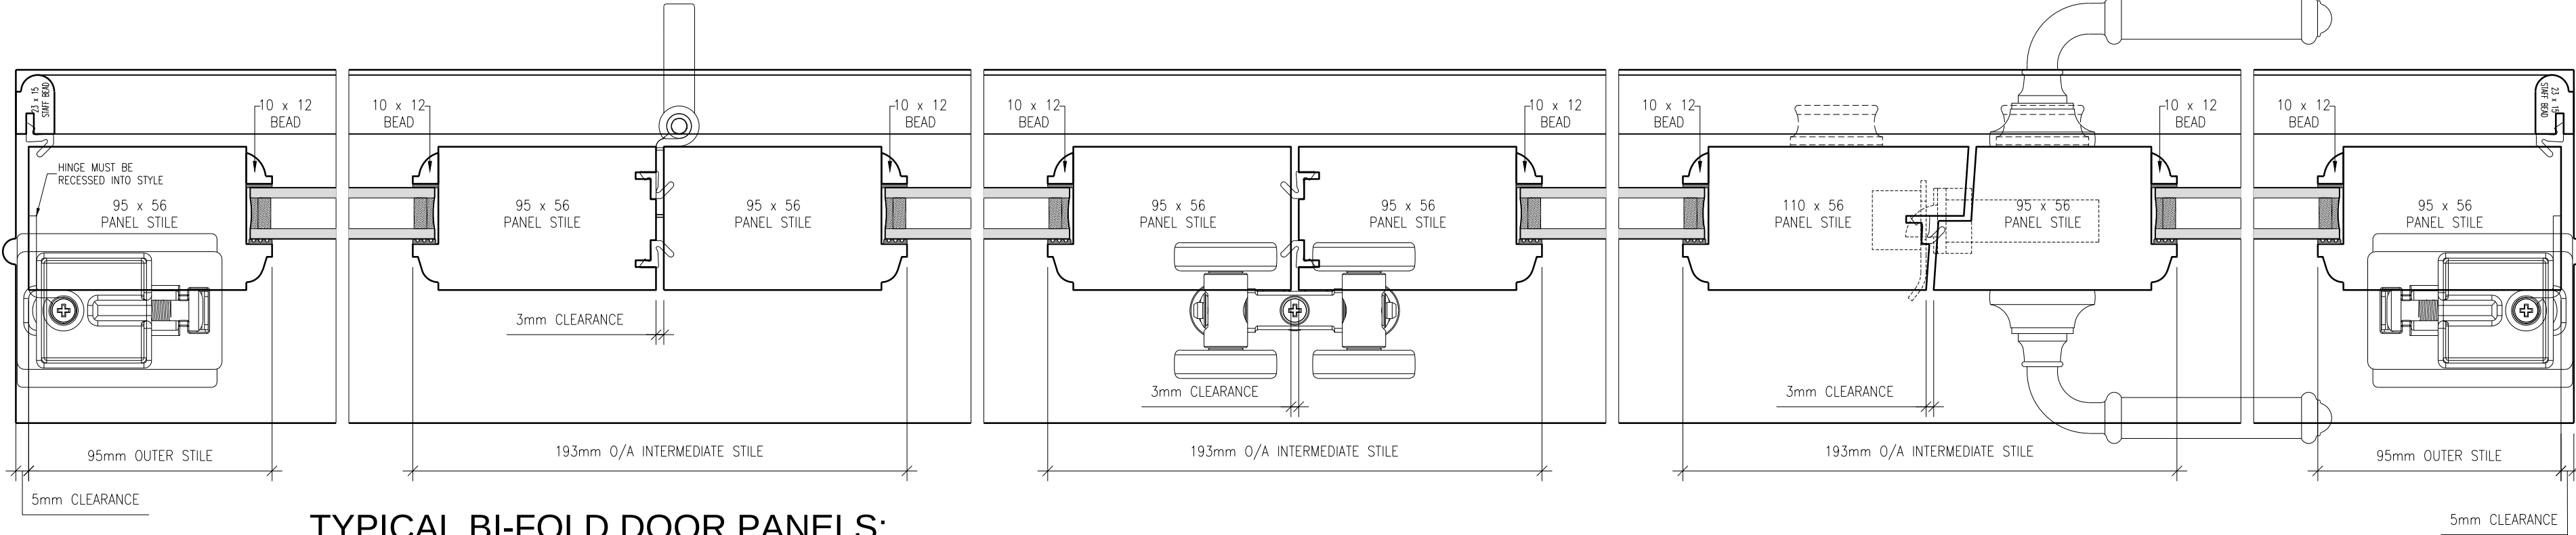


TYPICAL BI-FOLD DOOR PANELS

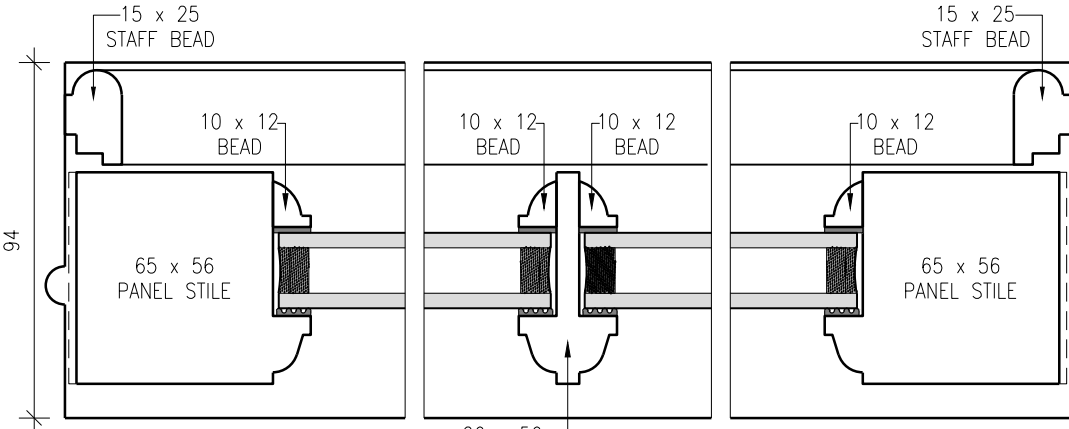


TYPICAL WINDOW PANEL

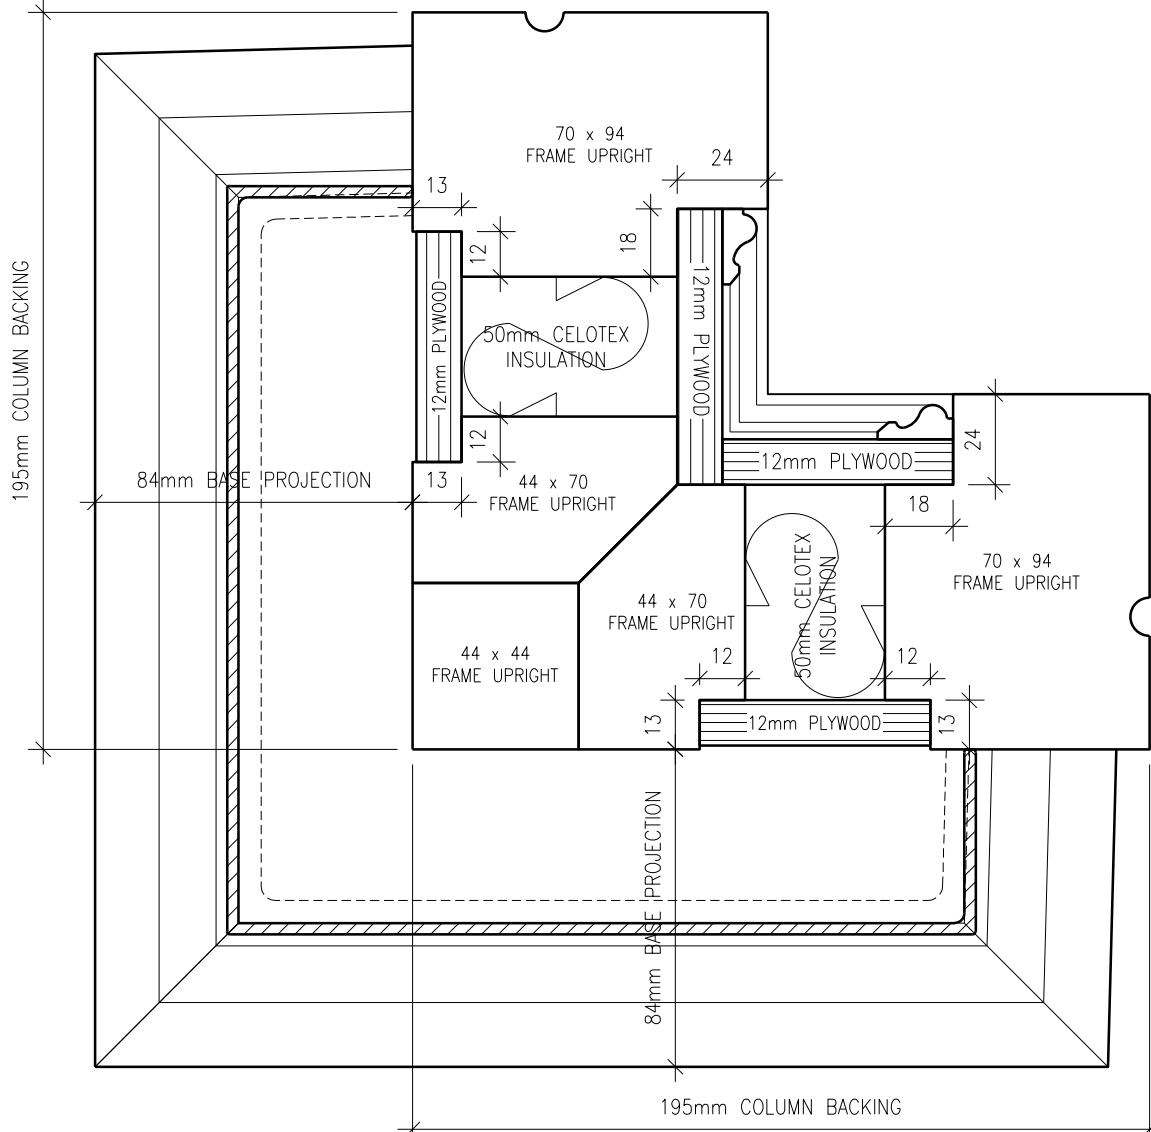


CORNER COLUMN SECTION

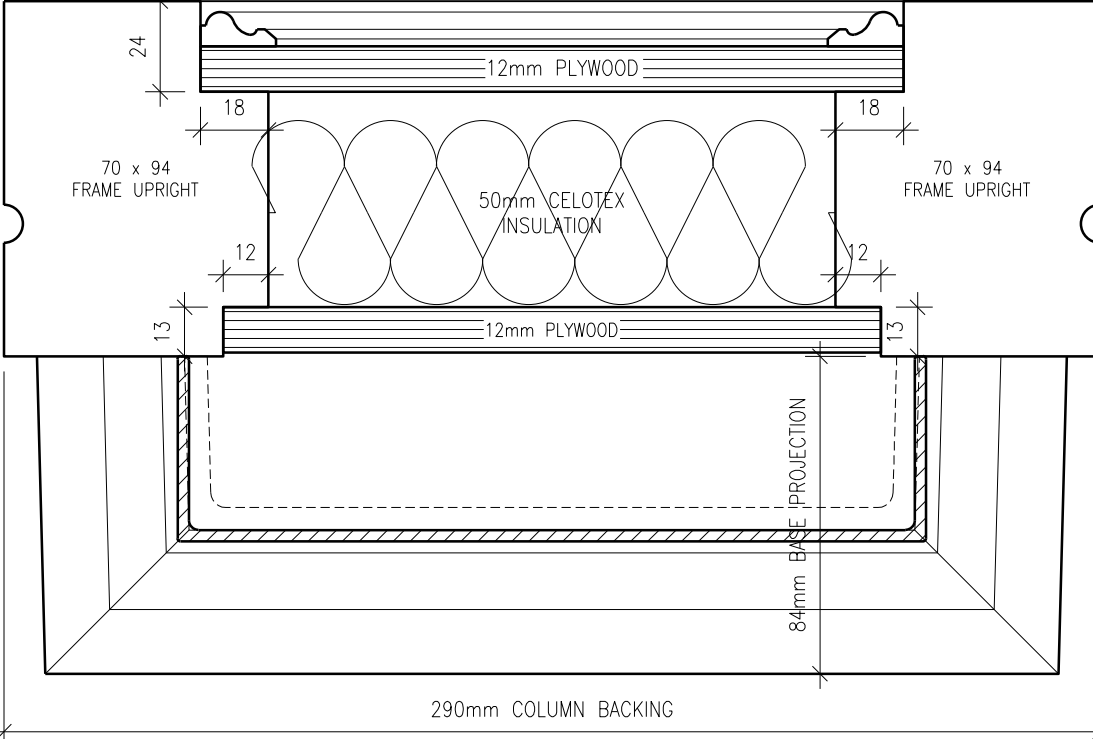

INLINE COLUMN SECTION

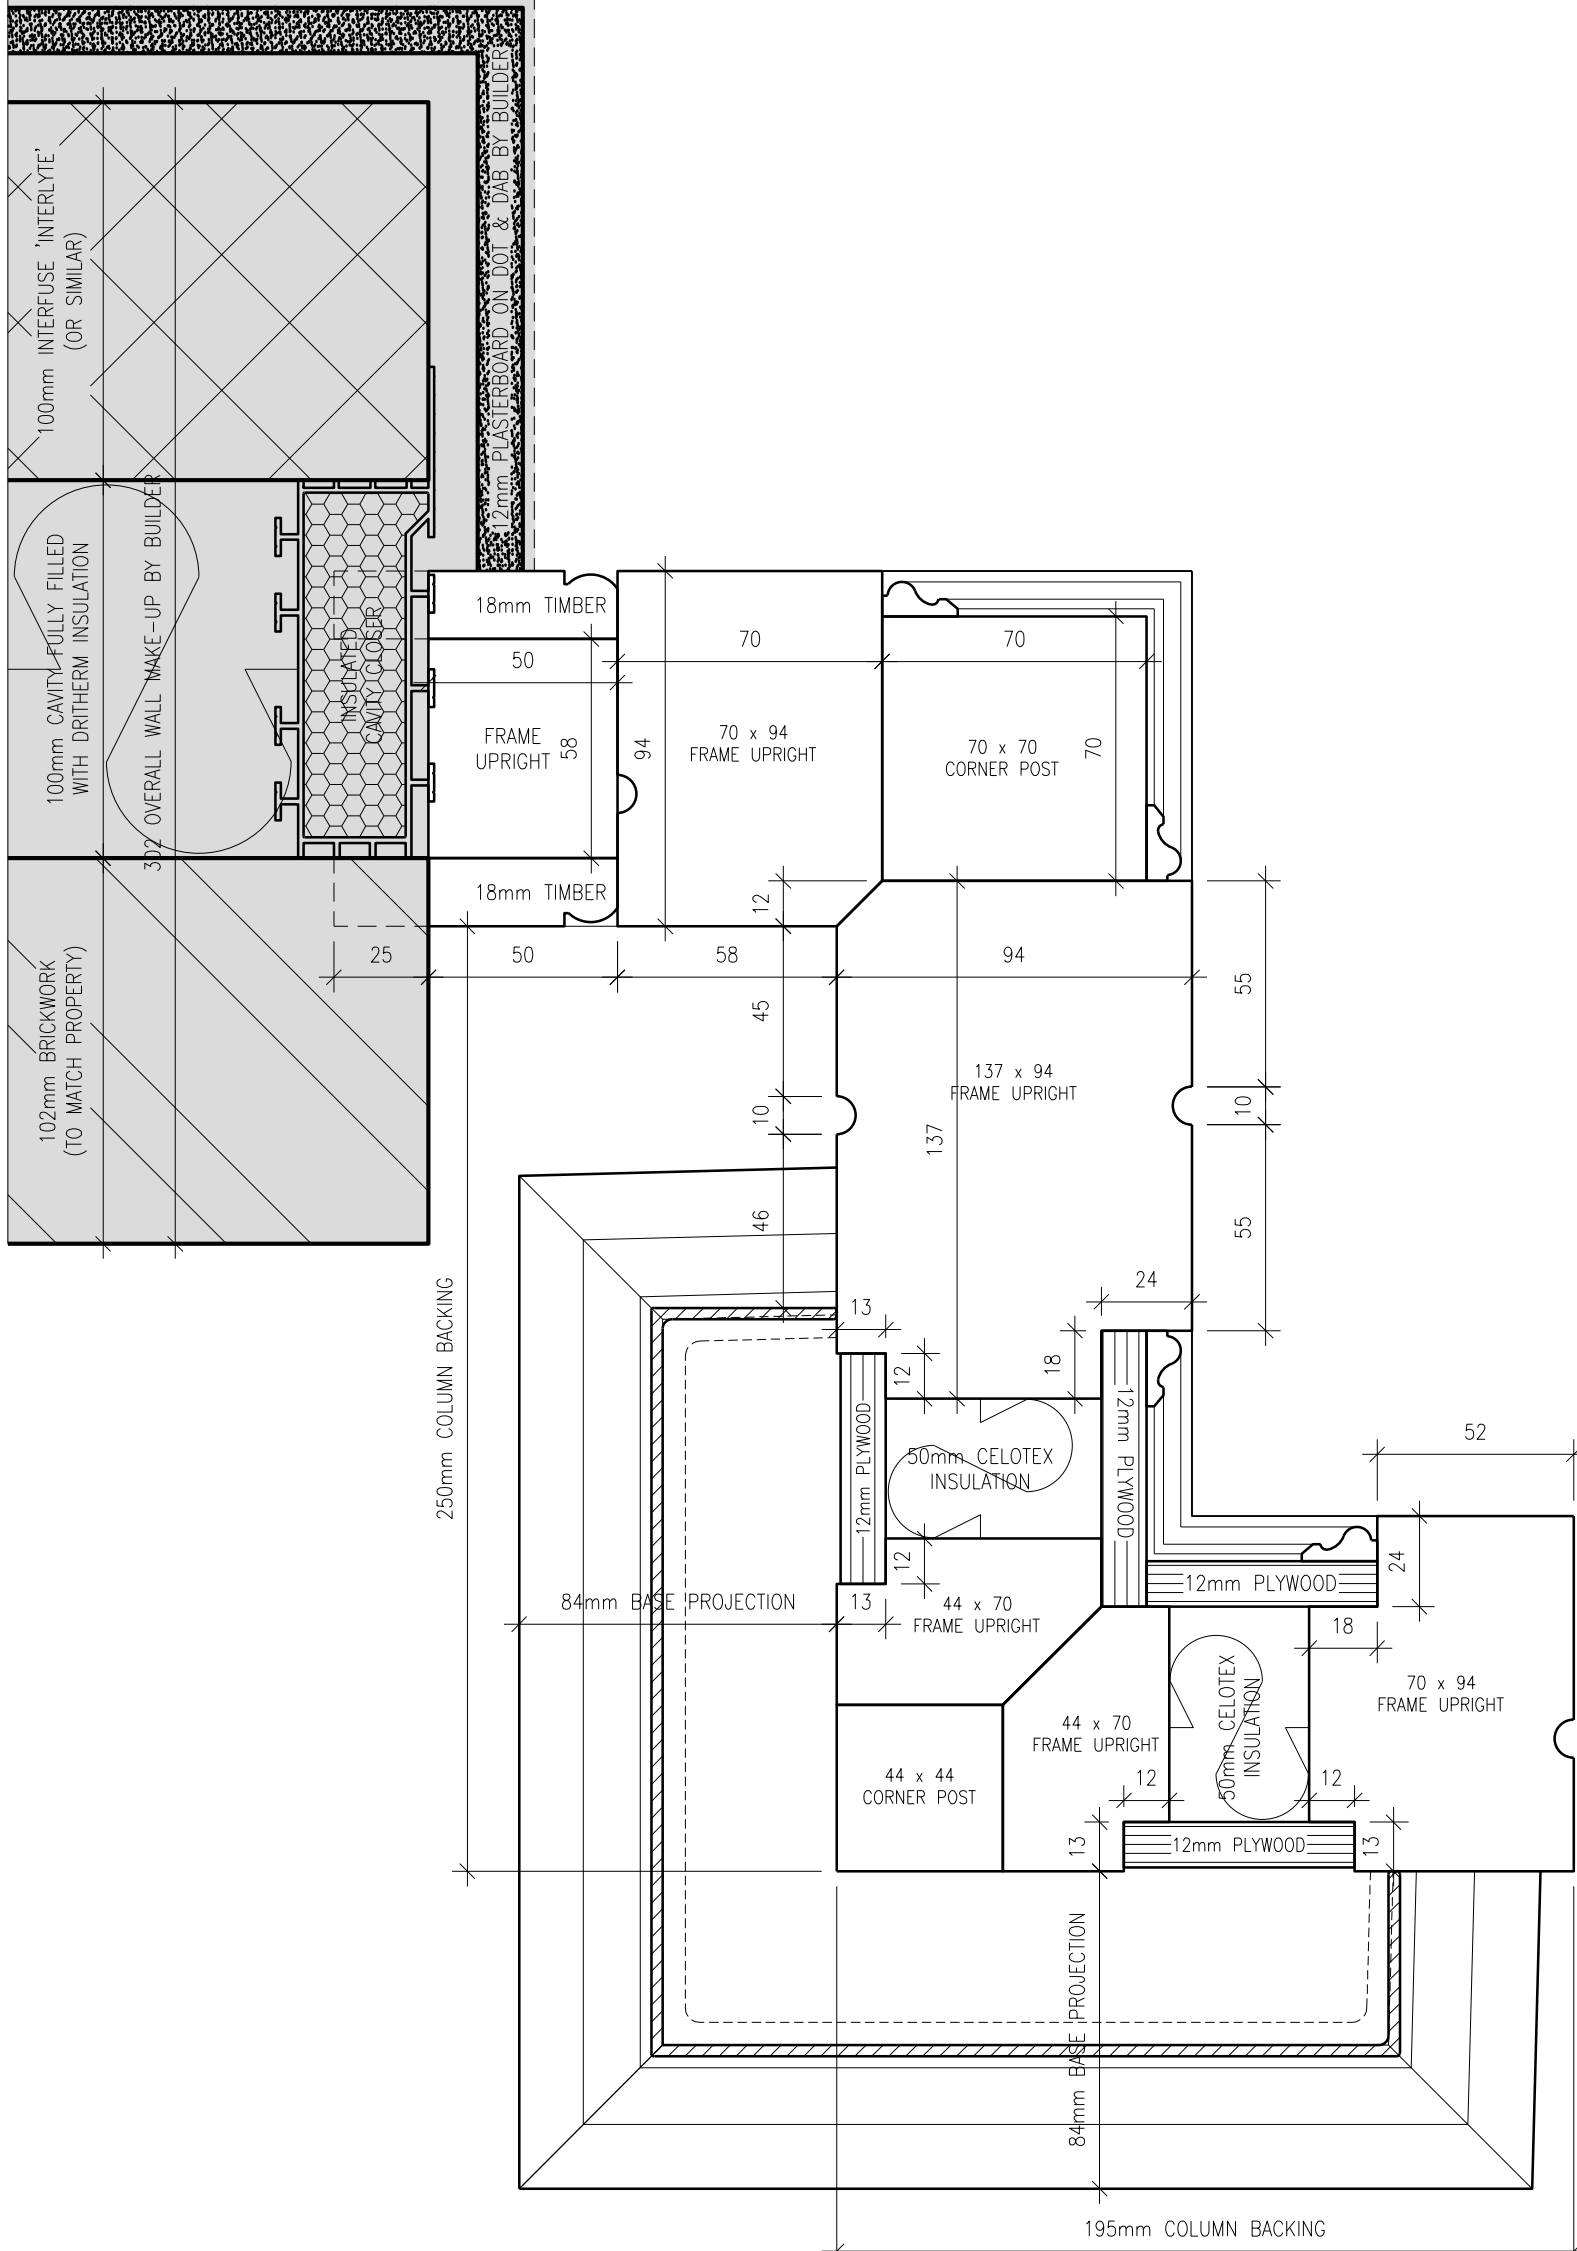

BREAKFRONT COLUMN SECTION

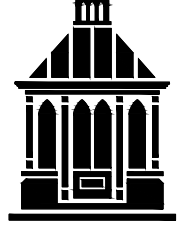

VALE
GARDEN
HOUSES
LTD

LONDONTHORPE ROAD
 GRANTHAM
 LINCOLNSHIRE, NG31 9SJ
 01476 564433 FAX: 01476 578555

NOTE:
BASEWORKS ARE TO BE SET OUT ONLY TO FOUNDATION DRAWINGS. CONTRACTORS AND RECTORS MUST VERIFY ALL DIMENSIONS ON SITE BEFORE WORK COMMENCES.

THIS DRAWING, ITS DESIGN AND APPLICATION TO SITE, AND ITS COMPONENTS REMAINS THE PROPERTY OF VALE GARDEN HOUSES LTD. AND MAY NOT BE REPRODUCED IN ANY WAY WITHOUT PRIOR CONSENT

Rev	Date:	Details:

Client: Mr & Mrs Dunn

Address: Manor House
Park lane
Aldingbourne
Chichester
West Sussex, PO20 3TJ

Title: Planning Column Plan

Scale: 1 : 2	Date: 26/11/2014
Drawn By: S.H.	Checked By:

Drawing No. **DUN1777/22**

Revision:

--	--	--	--	--	--	--