



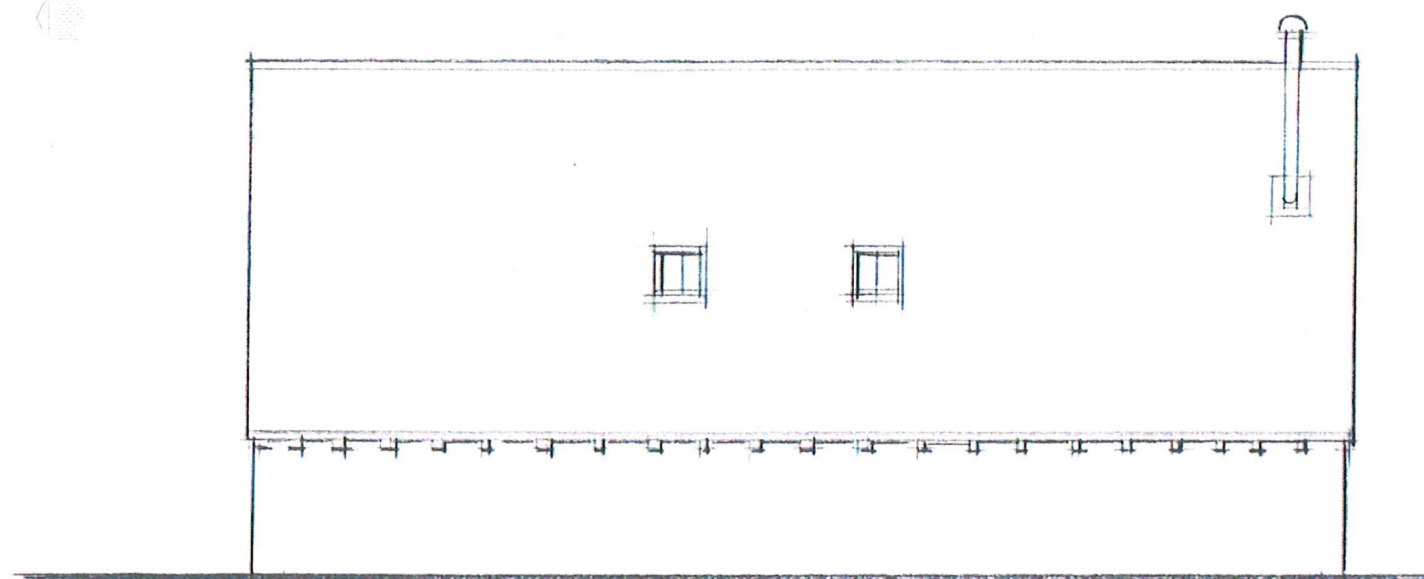


East elevation


SCALE 1:100 AT A3

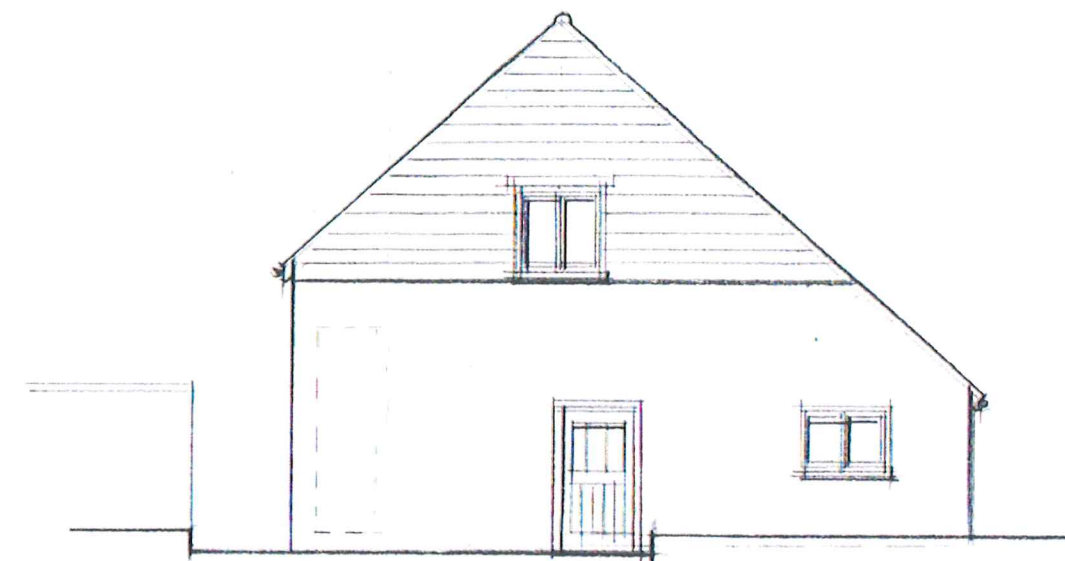

South elevation

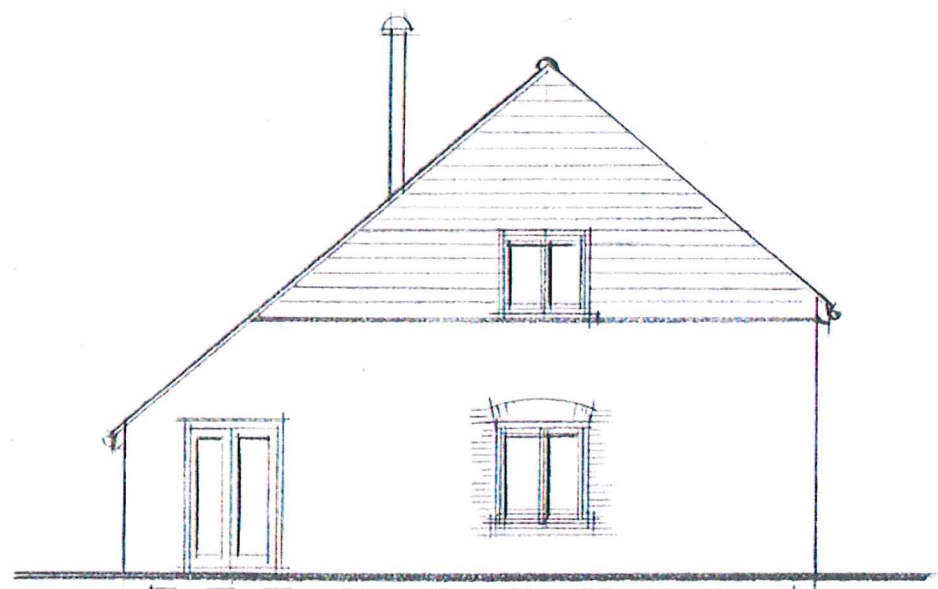

North elevation

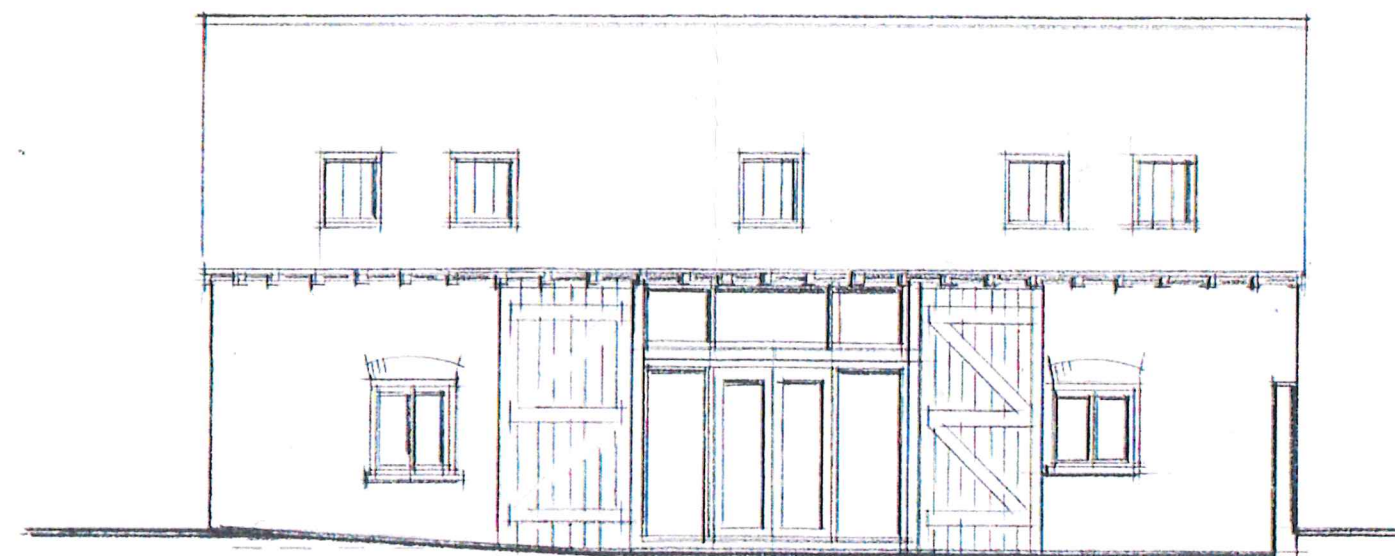

West elevation

RJCA Chartered Architects

The White House, 2 Lavant Road
Chichester, West Sussex PO19 5RQ

Tel: 01243 779600

Mobile: 07973435493

Email: rjcatkinson@btinternet.com

Project Name: Barn at Polsons Dairy

Drawing: Proposed elevations (1:100 @ A3)

Drawing Number: 2016/26/04 **Rev.**