


When printed correctly, at A2, this line will measure 75mm at full size

When printed correctly, at A2, this line will measure 75mm at full size

• CHECK PRINTED SIZE

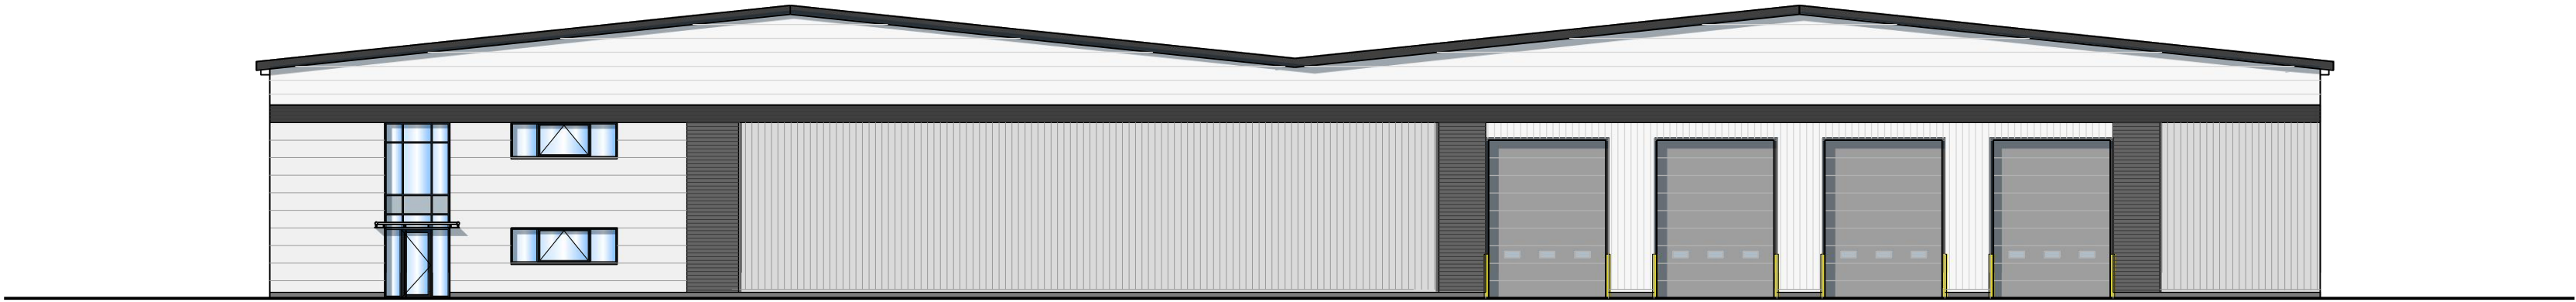

FRONT ELEVATION



REAR ELEVATION



SIDE ELEVATION



SIDE ELEVATION

Davies Landscape Architects

The Carriage Building, Bruton Way, Gloucester, GL1 1DG
T: 03333 405 500 E: mail@robertslimbrick.com
This drawing is the copyright of Roberts Limbrick Ltd and should not be reproduced in whole or in part or used in any manner whatsoever without their written permission

Oldlands Farm

Elevations Unit 1

Date: 09-03-2018

Scale: 1:200
Subject to correct printing. See top left

Dwg No: 7999 SK105

Roberts Limbrick
ARCHITECTS