



01 - North Elevation

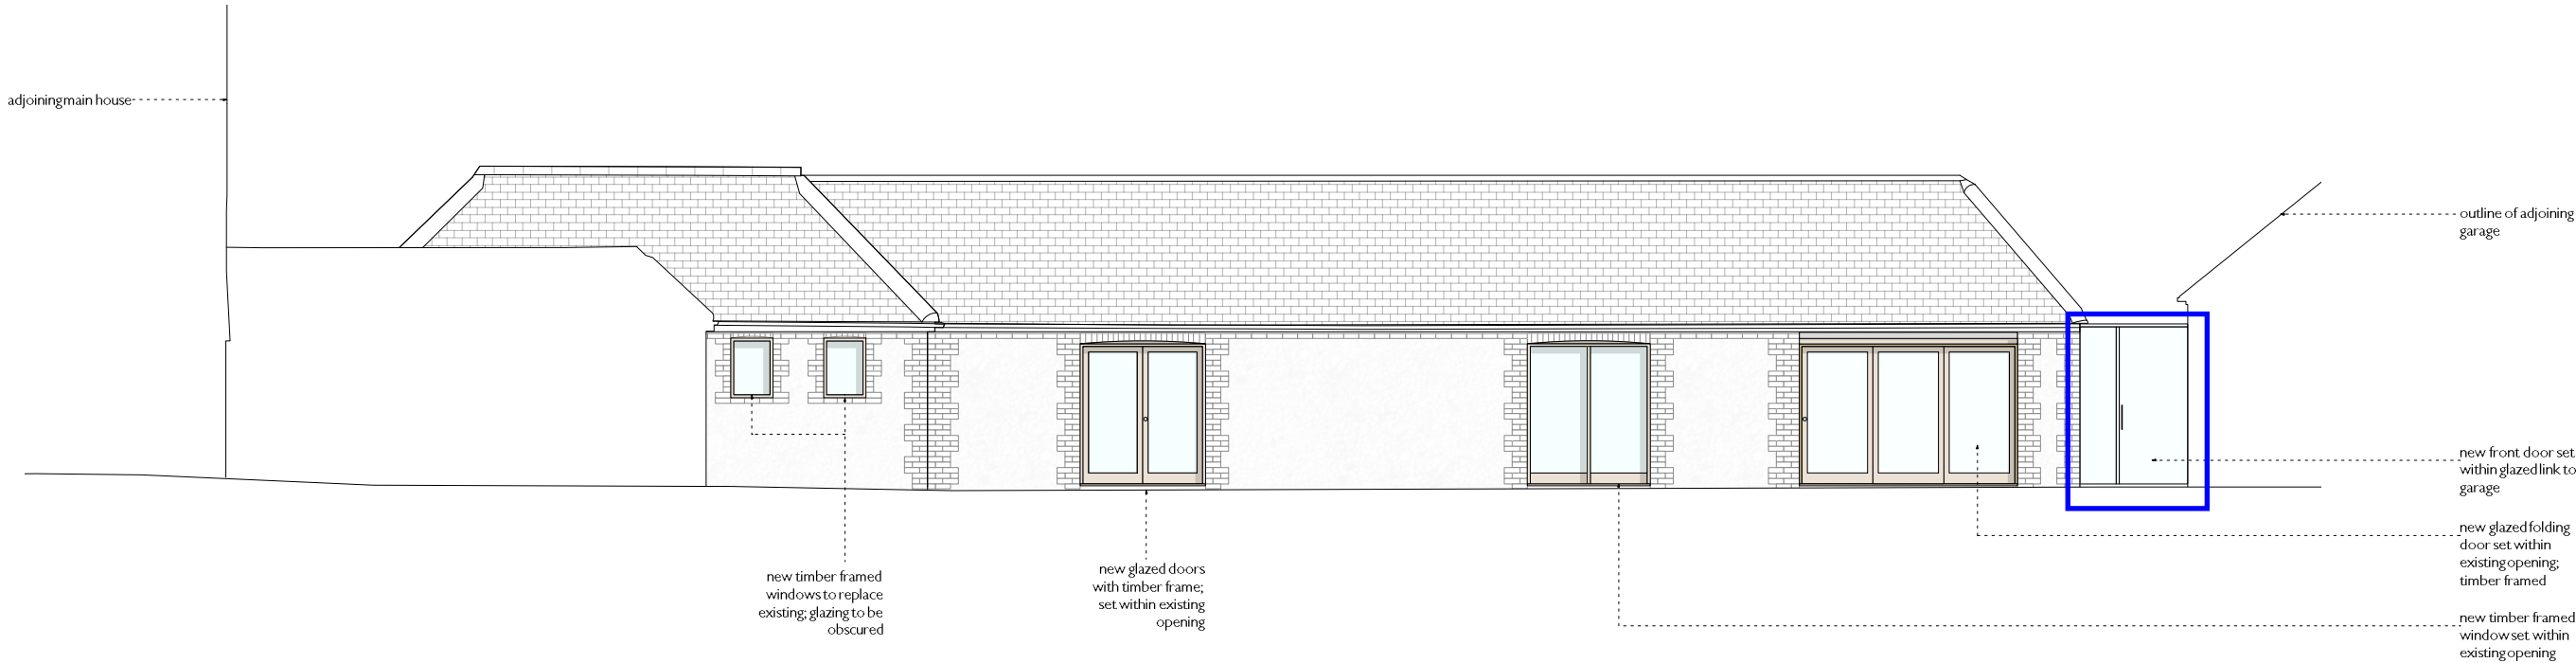

02 - East Elevation

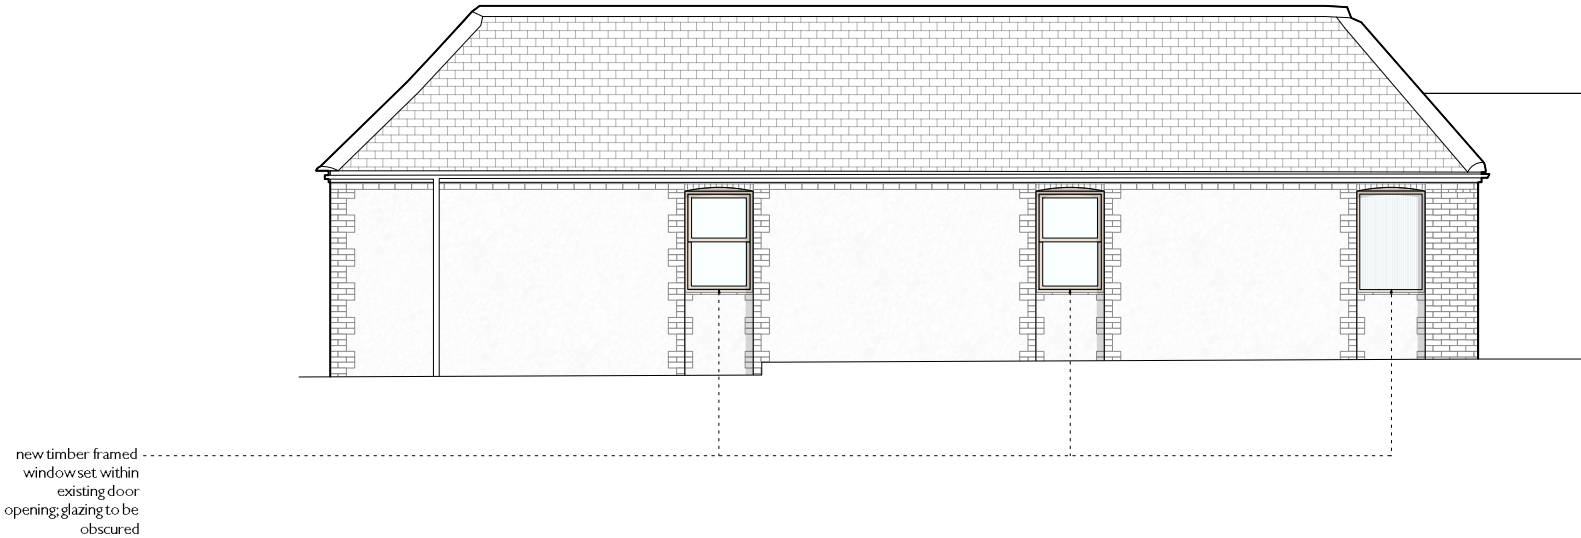

Notes

To be read in conjunction with drawing series:

- 2122-OPDS-EX-000 series
- 2122-OPDS-EX-100 series
- 2122-OPDS-EX-200 series
- 2122-OPDS-00-000 series
- 2122-OPDS-00-100 series
- 2122-OPDS-00-200 series

Material Key

- Existing brick quion
- Existing flint
- Existing clay roof tiles
- Proposed oak framed glazed fenestration
- Frameless glazed link

- P-RL PITCHED ROOF LIGHT (OPENABLE)
- F-RL FLAT ROOF LIGHT (FIXED)



PLANNING

Stage	Planning
Project	Norton Conversion
Client	Open Design Studio
Drawing No.	2206-00-200
Title	Pr Elevations 01 & 02
Scale	1:100
Drawn	JRB

Rev	
Description	
Issue Date	

Open Design Studio

Drawings remain copyright of Open (Creative) Ltd and may not be reproduced without written consent or license.