




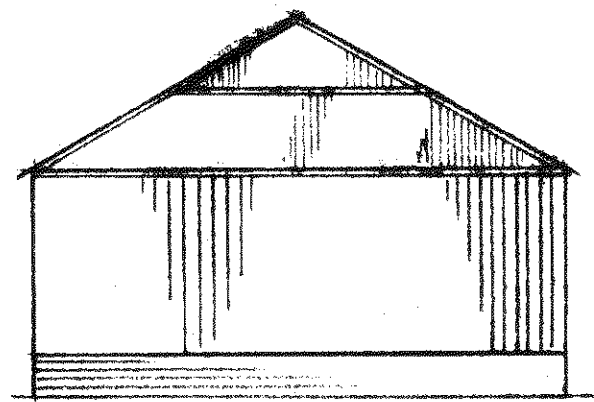

NORTH ELEVATION SOUTH AS NORTH

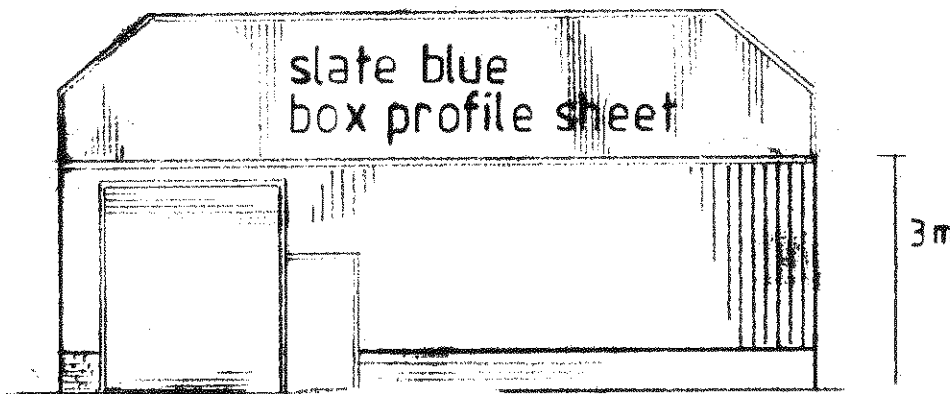


WEST ELEVATION

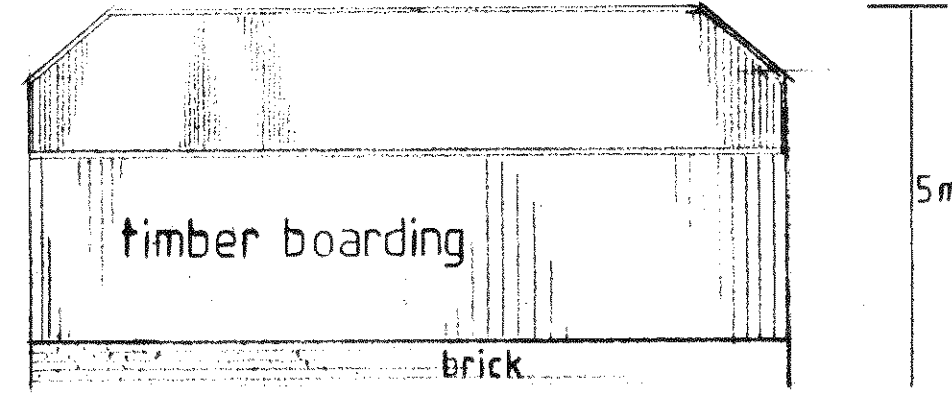

EAST ELEVATION

AL/45/11

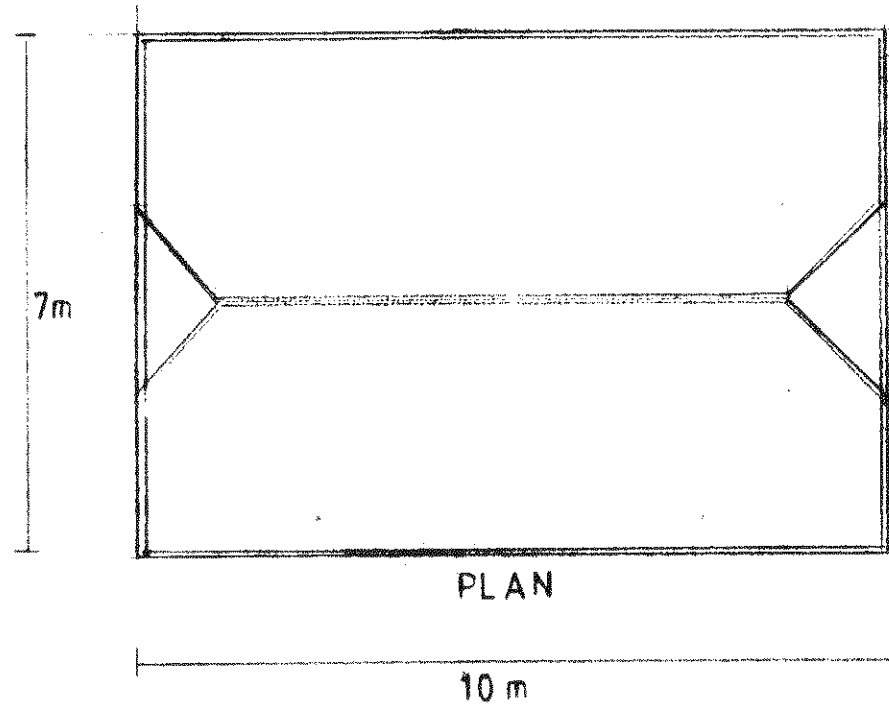

PLAN

Rural Associates
 Project Co-ordination
 Yapton Lodge North End Road
 Yapton West Sussex BN18 0DT
 Tel 01243 555420 Fax 01243 555421 e-mail ruralass@freenet.co.uk

Title Proposed Tractor and Machinery store and workshop at Fernfield Arundel Road Norton Chichester West Sussex PO18 0JX		Client Mr and Mrs D Singleton Fernfield Arundel Road Norton Chichester West Sussex PO18 0JX
Scale 1:100	Date 02/11/10	Drawing No RA/10/1132rev A