




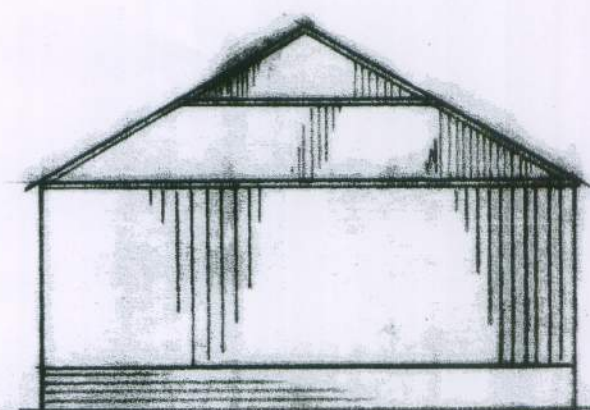


NORTH ELEVATION SOUTH AS NORTH

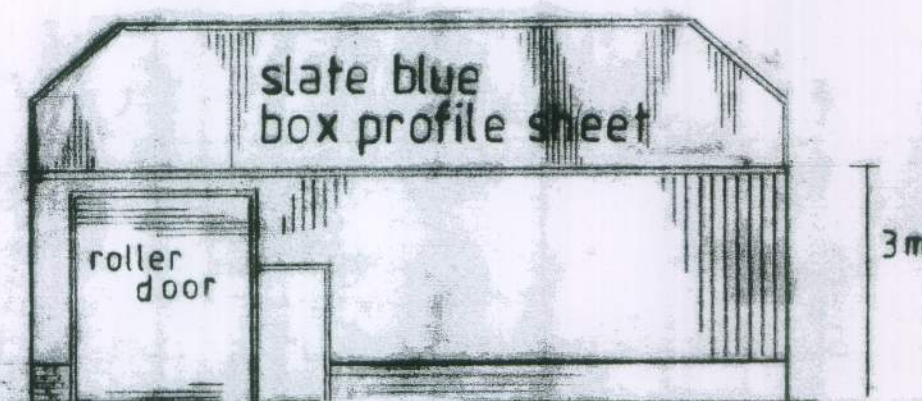

WEST ELEVATION

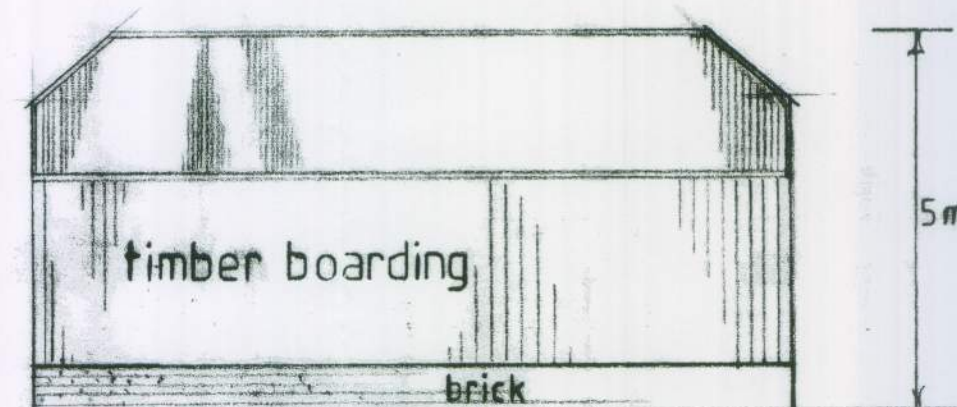

EAST ELEVATION

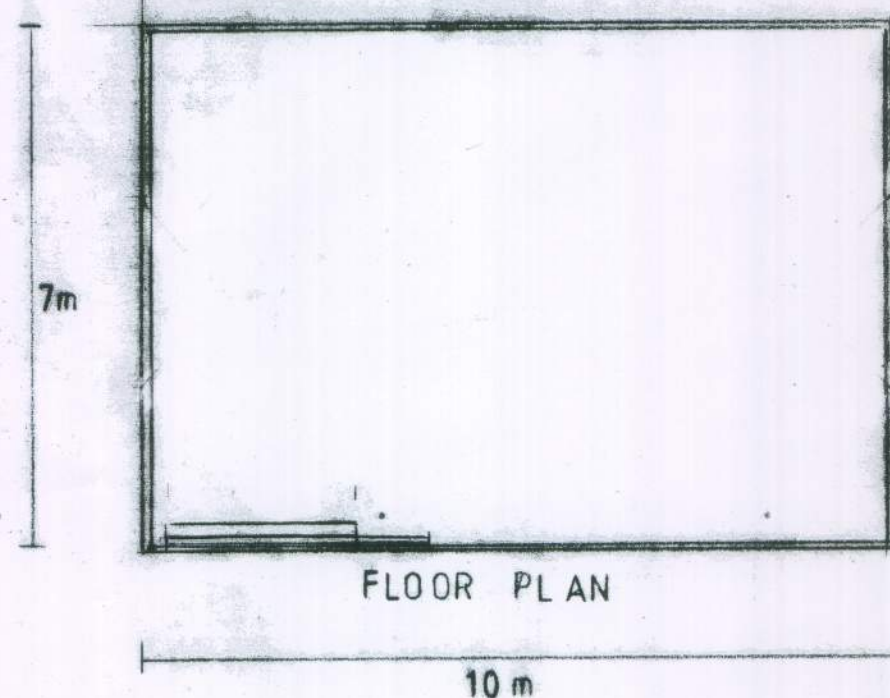

FLOOR PLAN

AY 4S/11

Rural Associates
Project Co-ordination
Yapton Lodge North End Road
Yapton West Sussex BN18 0DT
Tel 01243 666420 Fax 01243 666421 e-mail ruralass@freenet.co.uk

Title
Proposed Tractor and Machinery store and workshop at Fernfield Arundel Road Norton Chichester West Sussex PO18 6JX

Client
Mr and Mrs D Singleton
Fernfield
Arundel Road
Norton Chichester
West Sussex PO18 6JX

Scale 1:100

Date 02/11/10

Drawing No RA/10/1132rev A