


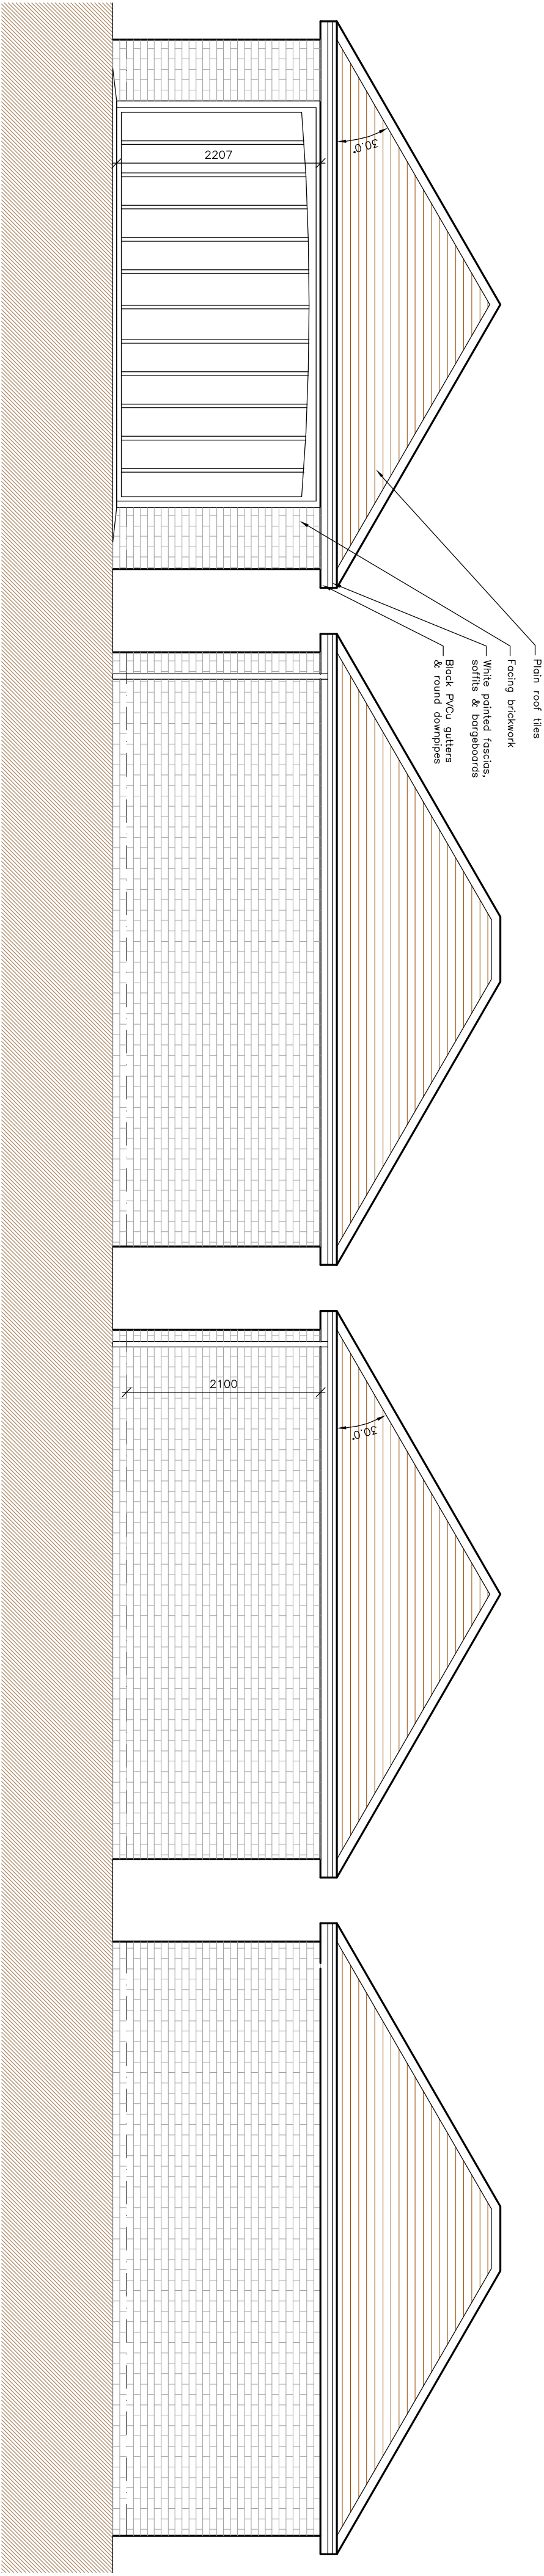


FRONT ELEVATION 1:50


SIDE ELEVATION

REAR ELEVATION

SIDE ELEVATION

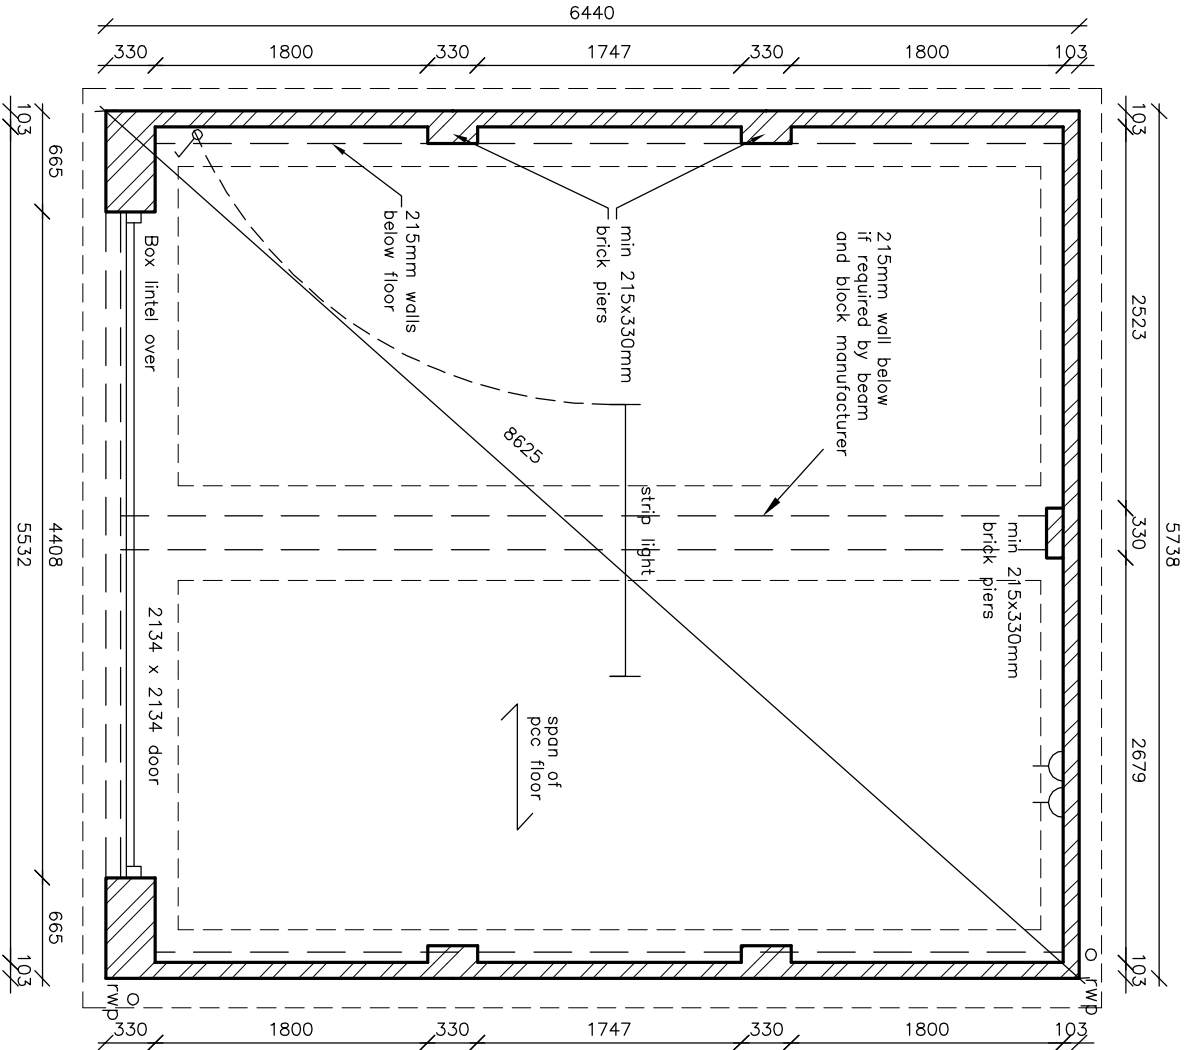

PLAN 1:50

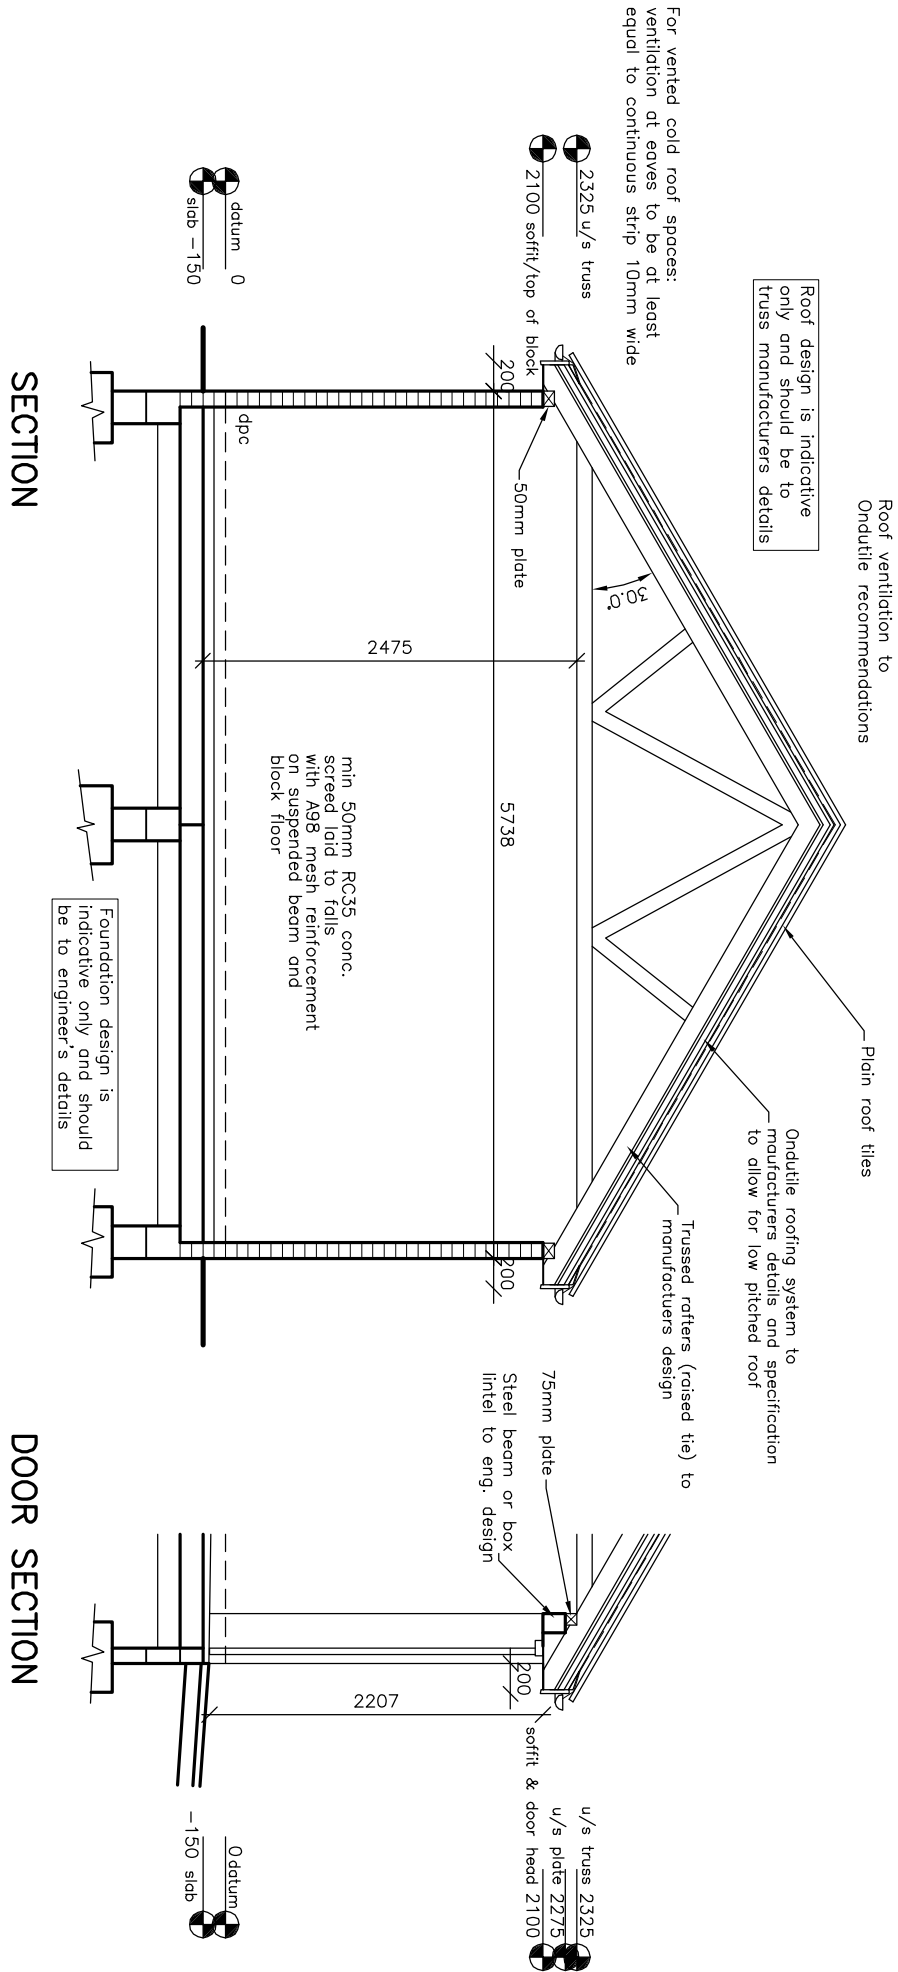

SECTION


DOOR SECTION

STEELWORK IS PRELIMINARY AND IS TO BE
CONSIDERED AND DESIGNED BY STRUCTURAL
ENGINEER AND STEELWORK FABRICATOR

These drawings to be read in conjunction with the approved Building Notes & CDM statement for this project (separate A4 sheets & product information).

All dimensions & detail shown on this drawing to be checked on site by the contractor. All dimensions are given in millimetres unless otherwise stated. All dimensions are to be carried out with proper materials which are appropriate for the circumstances in which they are used & in a workmanlike manner in accordance with the Building Regulations, British & EU Standards, NBS Standards (if applicable) and Manufacturers recommendations.

- D 9.05.14 Job no/name change
C 01.07.11 General Update
B 24.06.11 Main garage doors revised to single large door
A 11.08.10 Amended to double garage

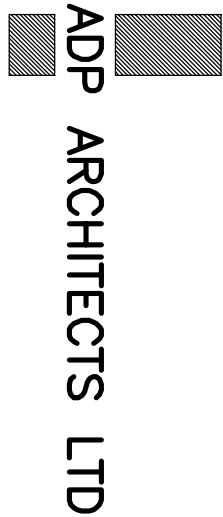

Address: Richmond Court, 94 Botley Road, Park Gate,
Southampton, Hampshire SO31 1BA
Telephone/Fax Number: 0845 365 1475
Email Address: mail@adp-ltd.co.uk

Project Name/Address:

Residential Development
Pine Close
Westergate Street
Westergate

Client Name:

Wilson Developments Ltd

Drawing Title:

Double Garage (Plot 1)

Job Number:		Drawing No:		Revision:			
1643		13		A	B	C	D
Drawing Scale:	1 : 50	Date:	June 11	Drawn:	MJP	Checked:	