


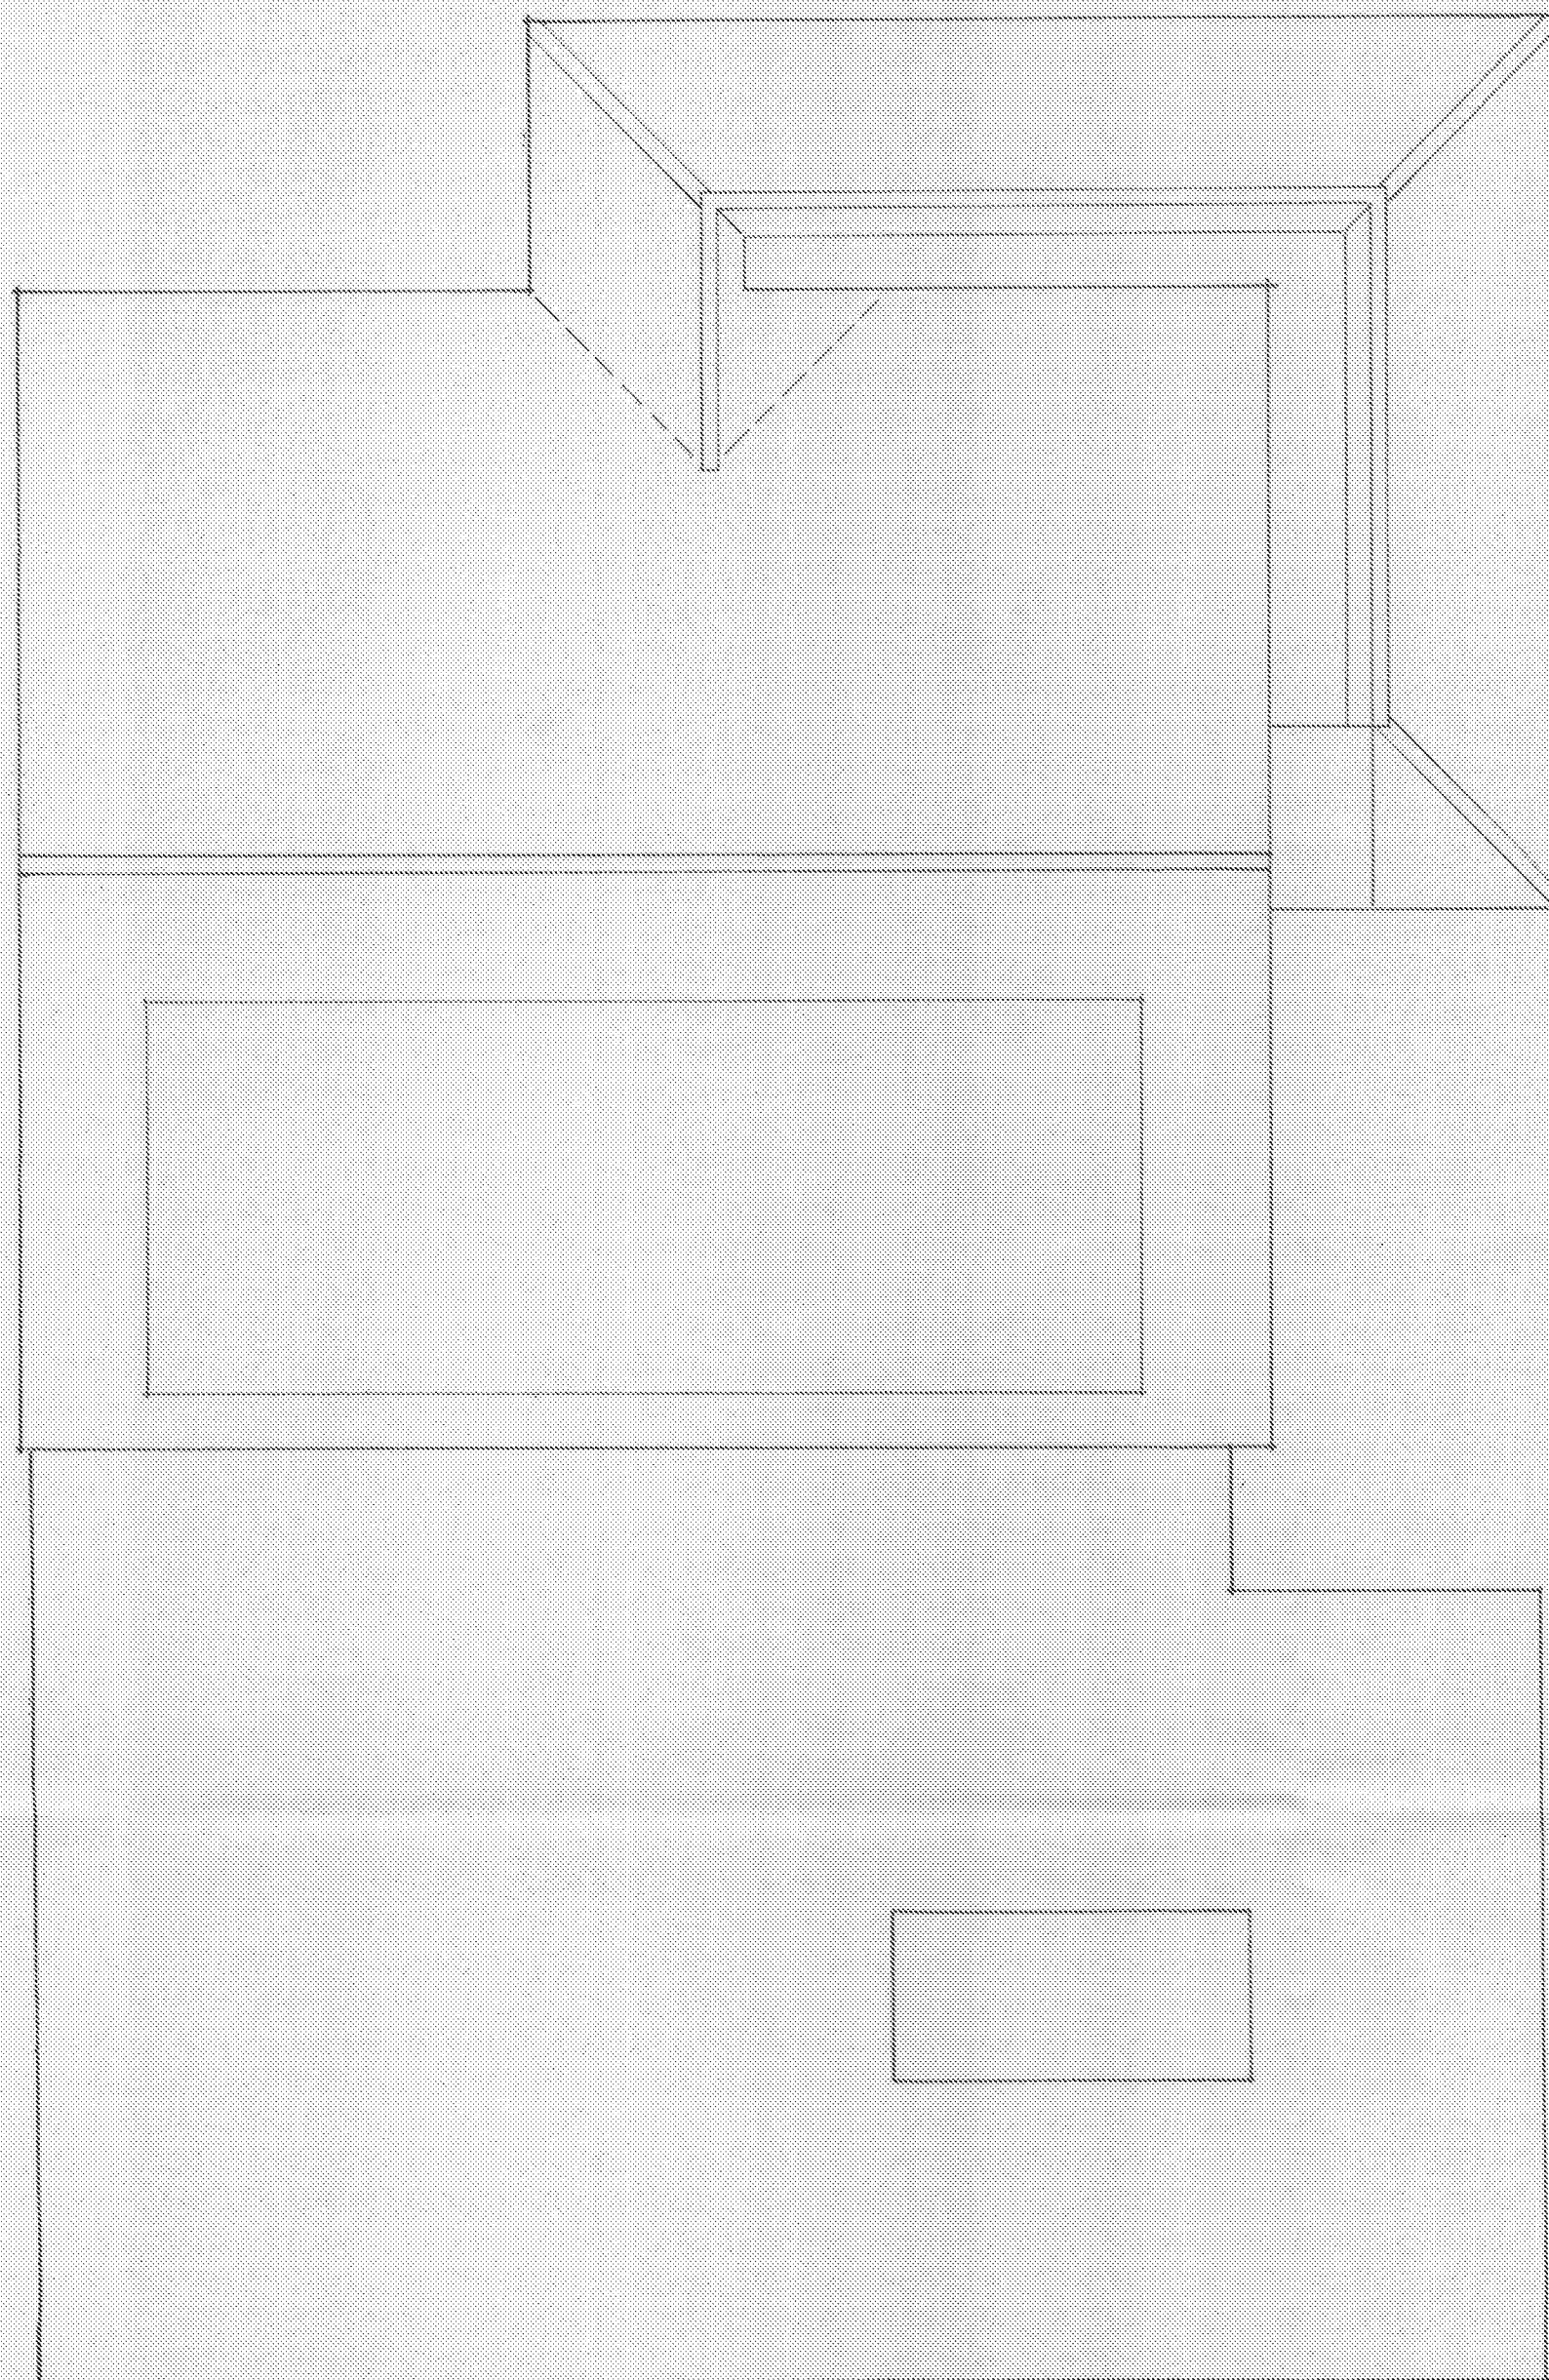

11, Lidsey Road, Woodgate, Chichester

Mr & Mrs West

Scale 1 : 50 January 2017 No. 51/17/04

Clive Fish Building & Design Consultant
'Cenarth', 17 Nimbus Close, Beaumont Park,
Littlehampton, West Sussex BN17 6RX



Roof Plan ~ As Proposed