


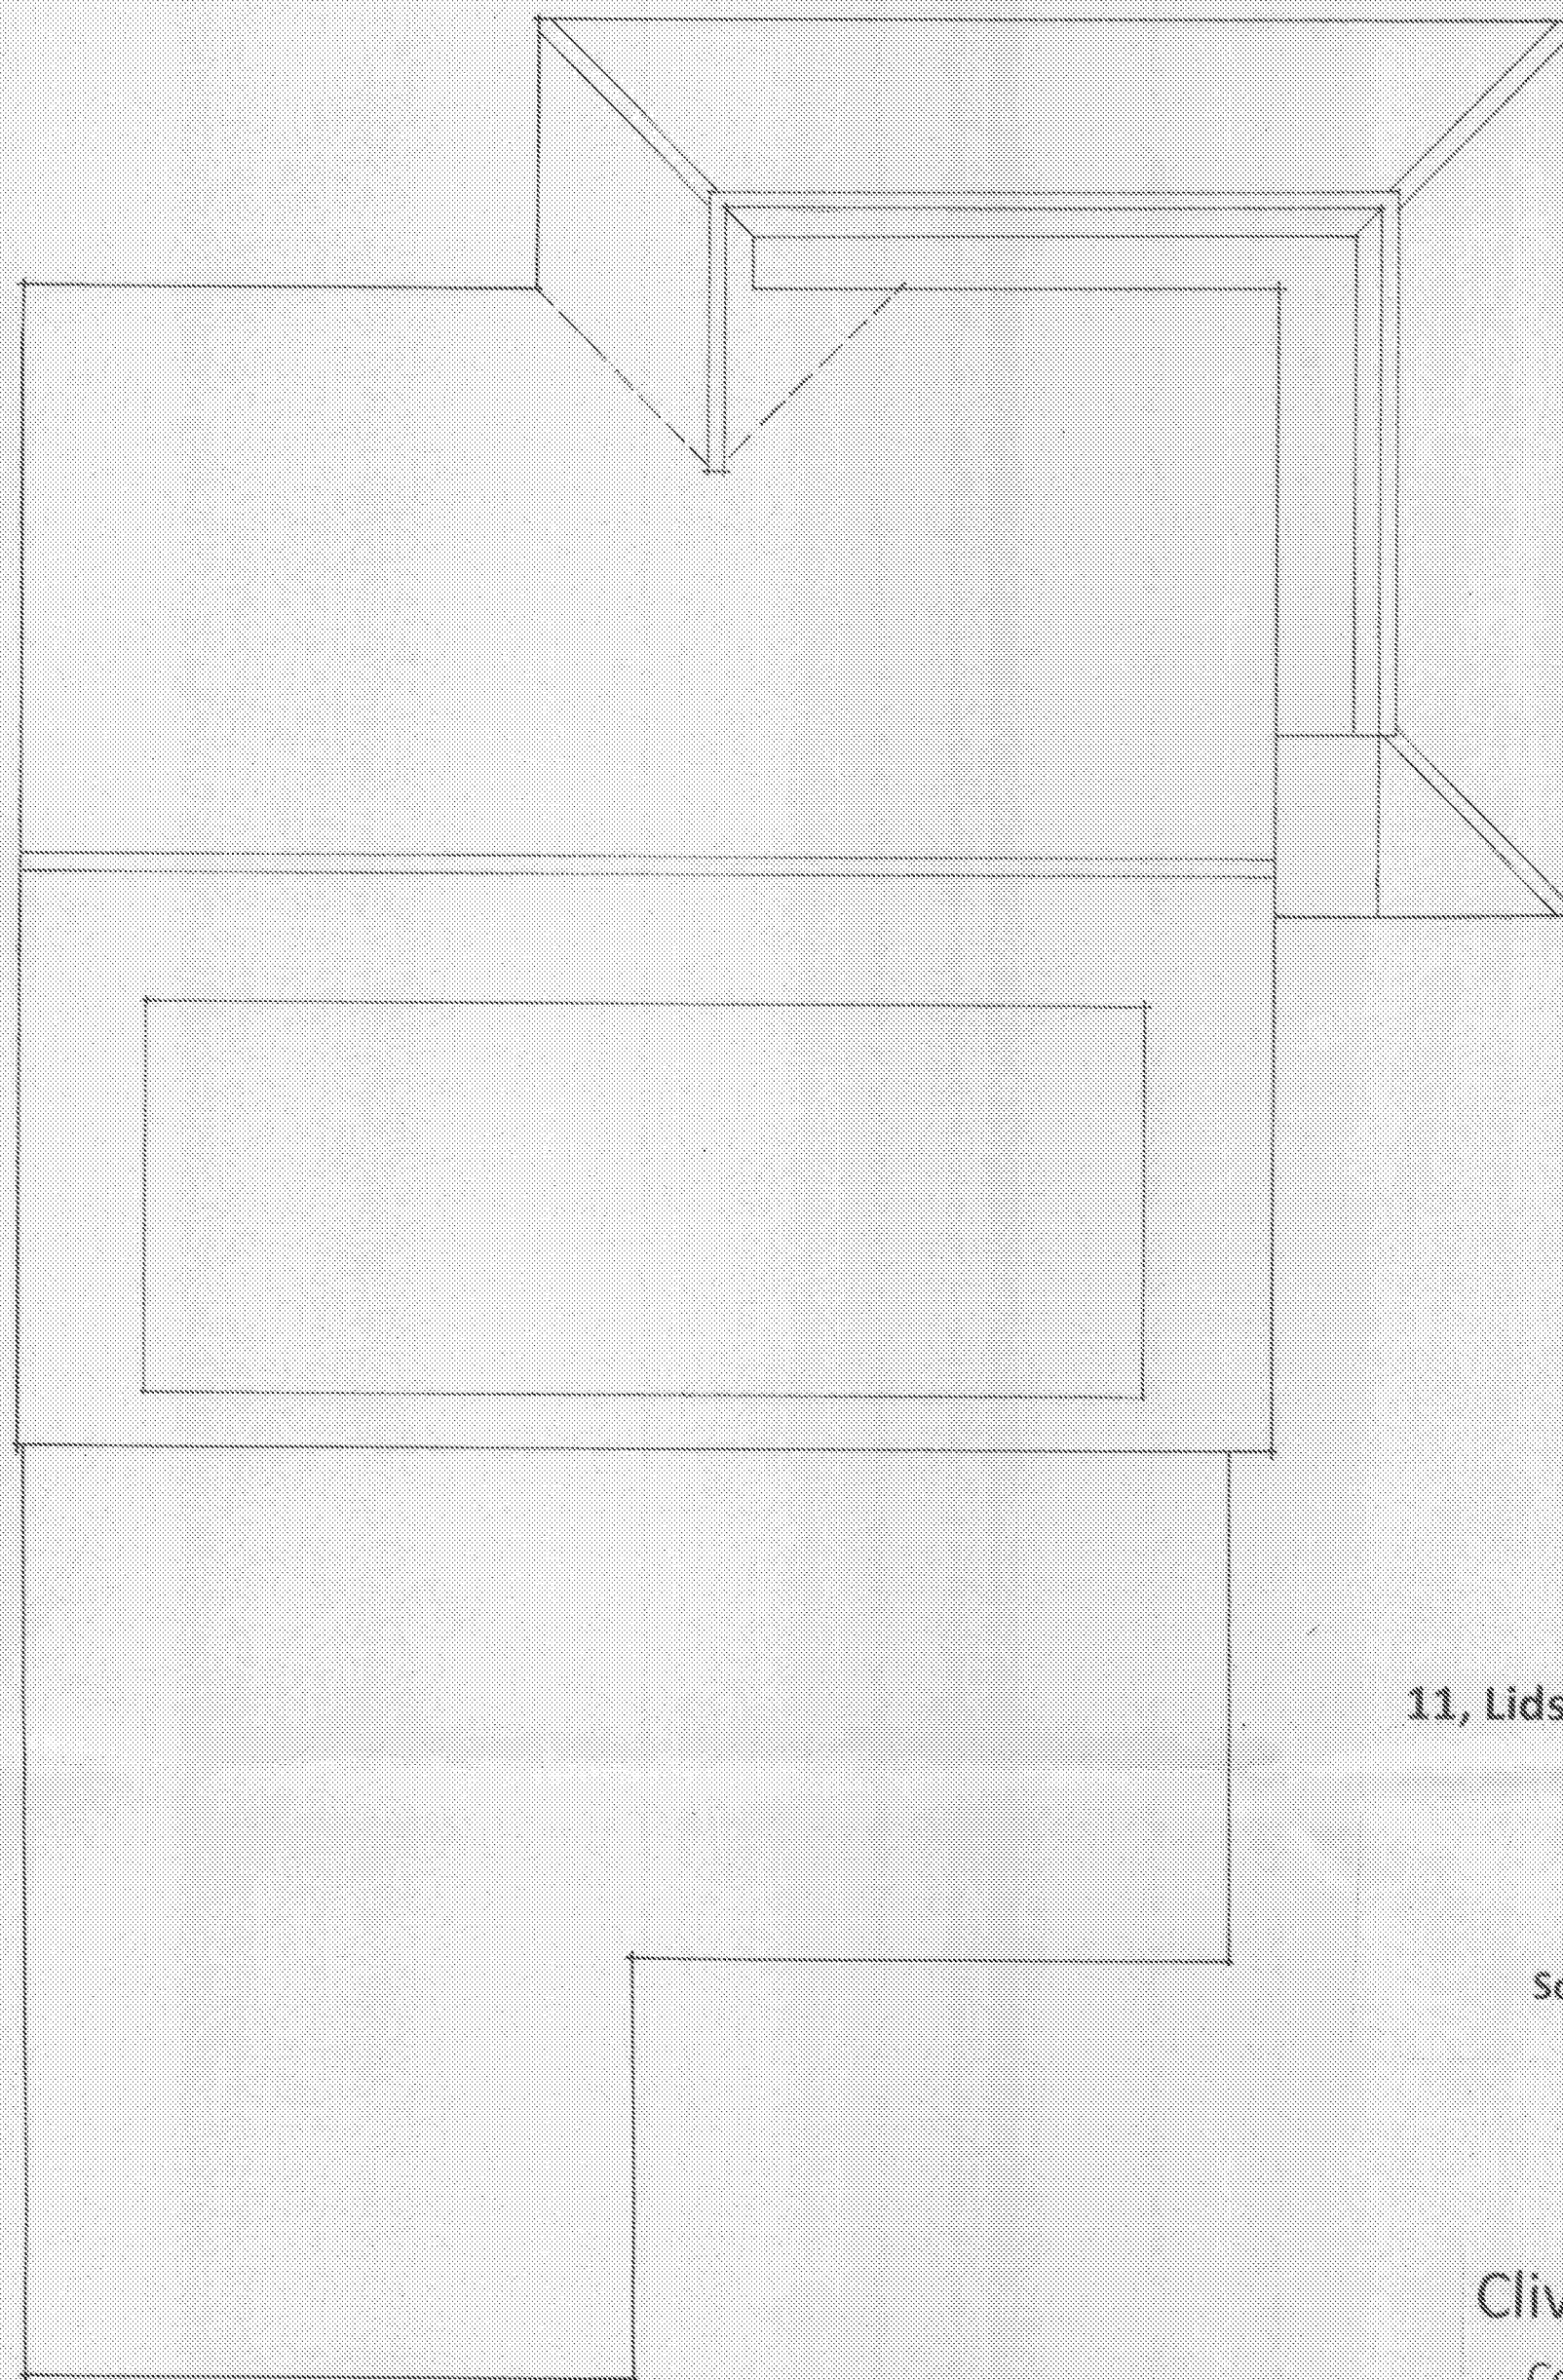

Roof Plan ~ As Existing

11, Lidsey Road, Woodgate, Chichester, West Sussex

Mr & Mrs West

Scale 1 : 50

January 2017

No. 51/17/03

Clive Fish Building & Design Consultant

Cenarth, 17 Nimbus Close, Beaumont Park

Littlehampton, West Sussex, BN17 6RX

