


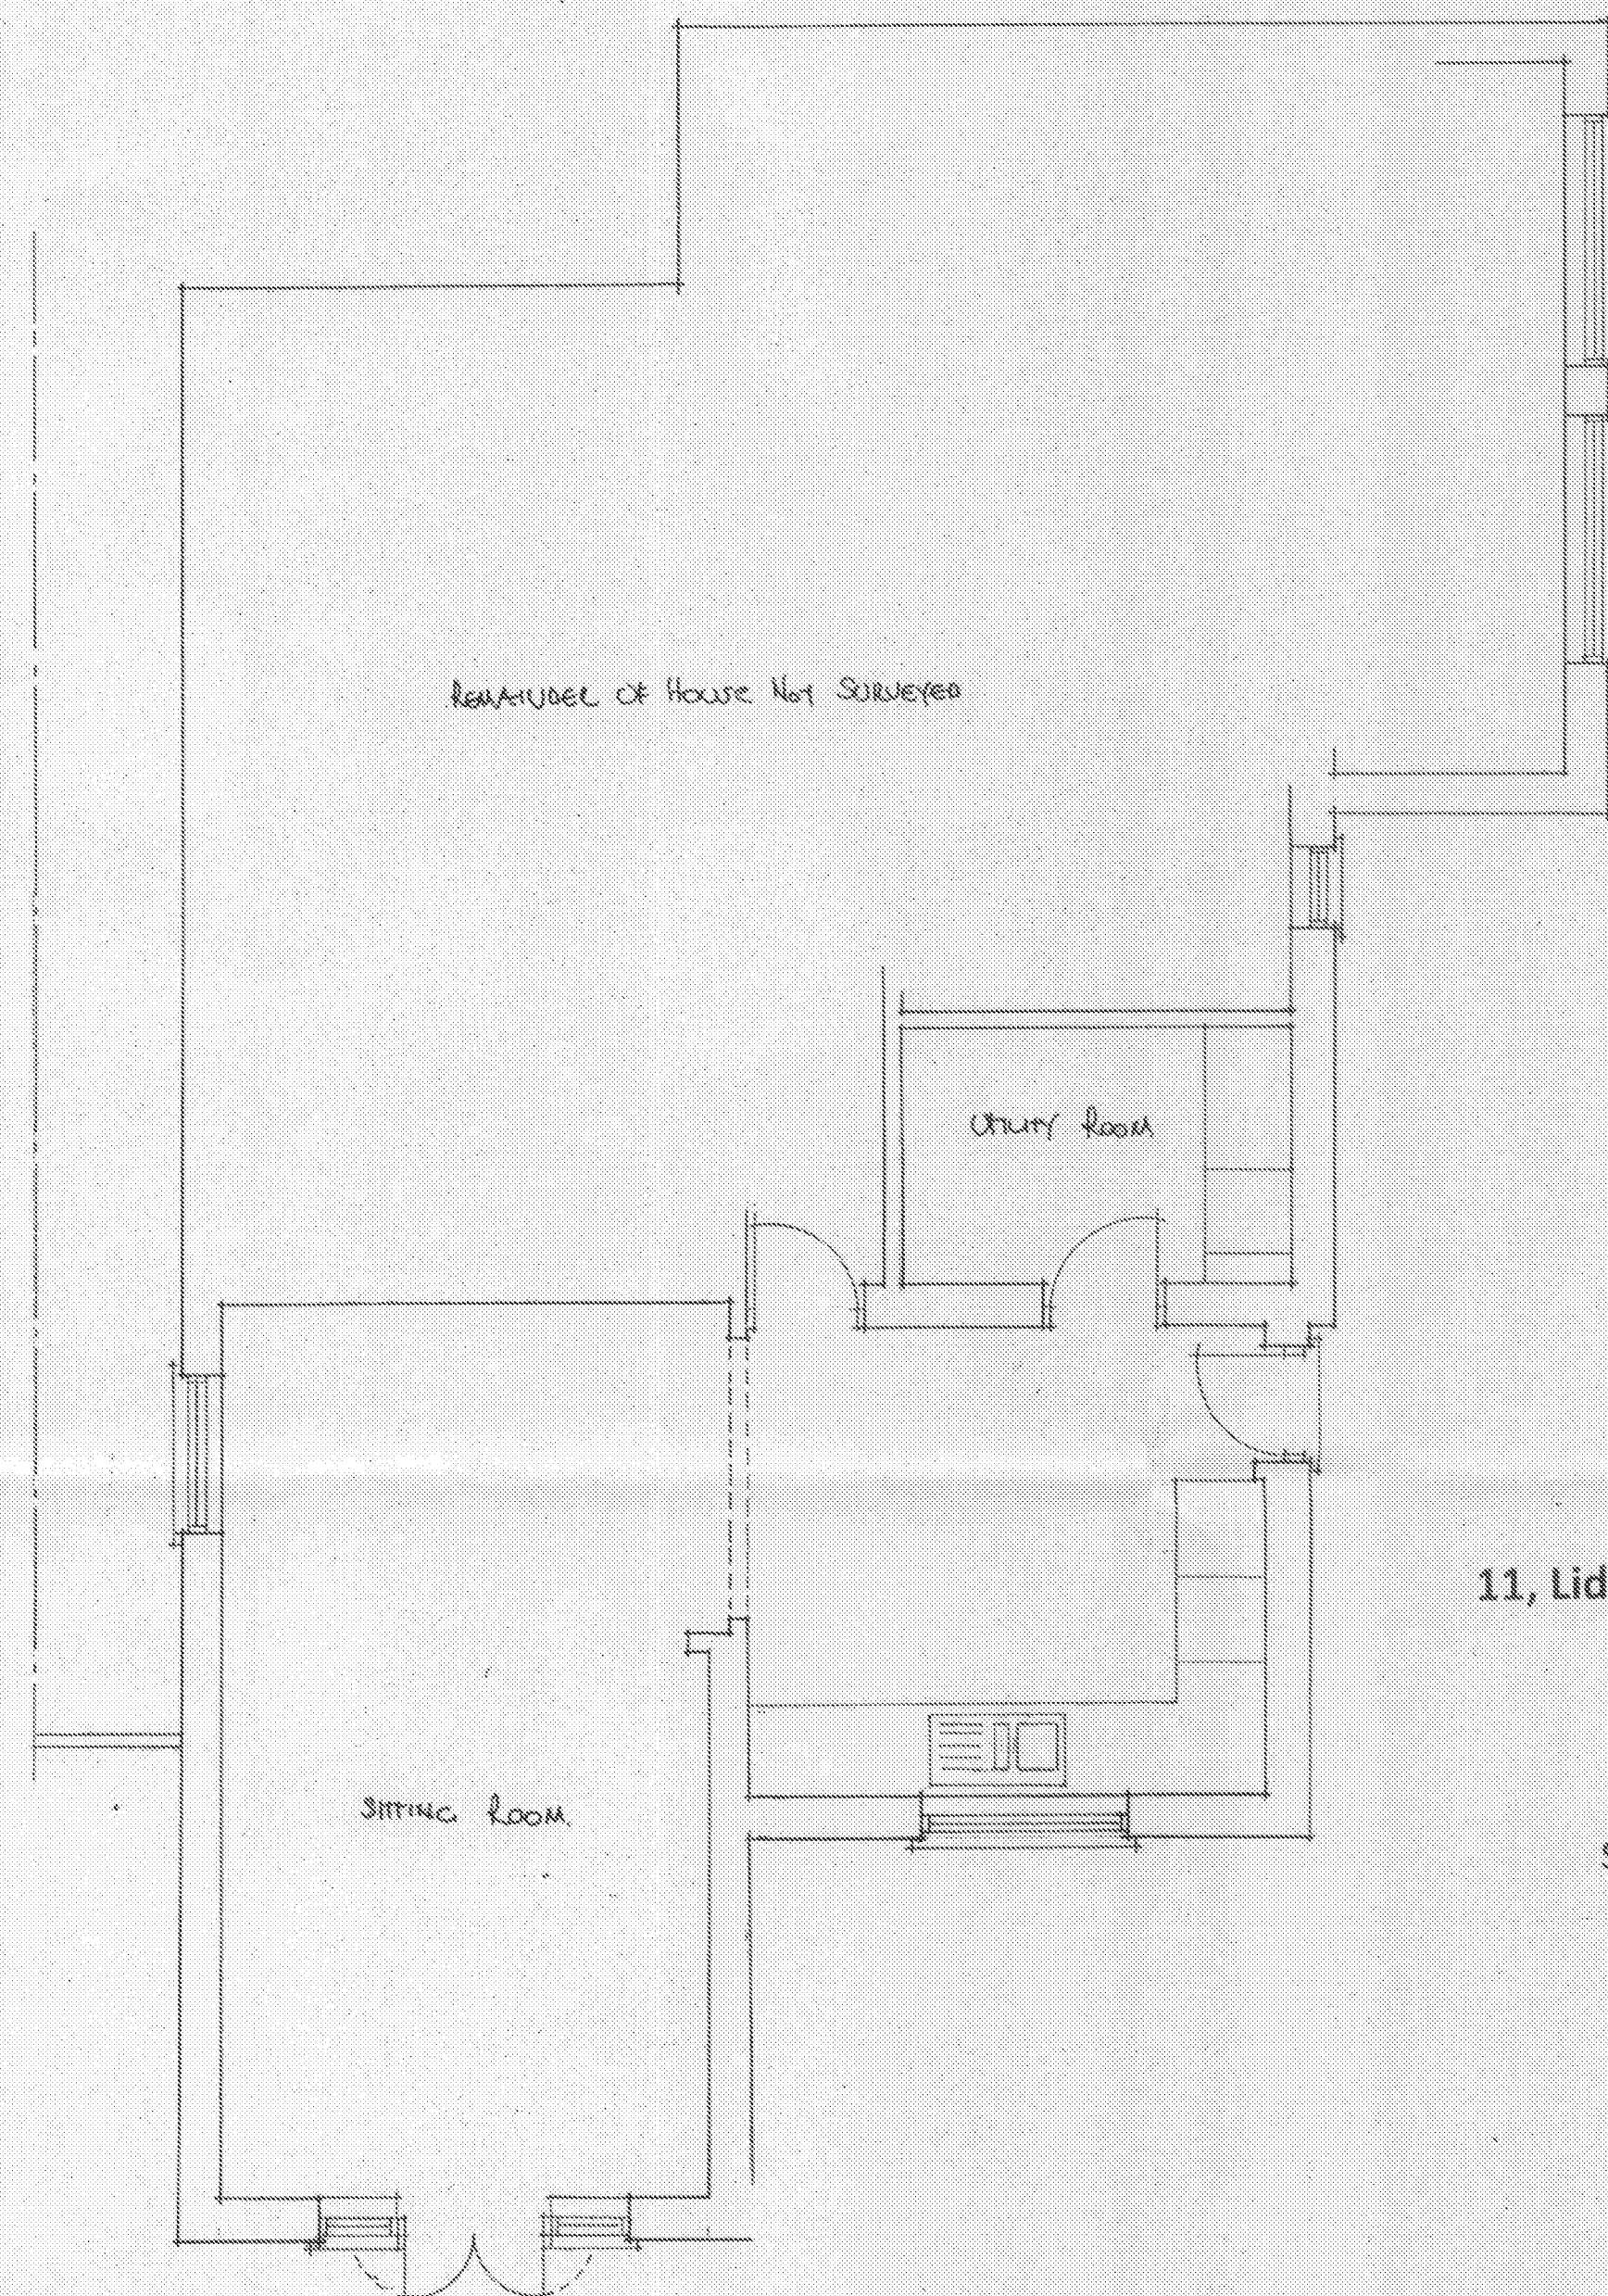

REMAINDER OF HOUSE NOT SURVEYED

CHIMNEY ROOM

SITTING ROOM

Ground Floor Plan ~ As Existing

11, Lidsey Road, Woodgate, Chichester, West Sussex


Mr & Mrs West

Scale 1 : 50

January 2017

No. 51/17/01

Clive Fish Building & Design Consultant
Cenarth, 17 Nimbus Close, Beaumont Park
Littlehampton, West Sussex, BN17 6RX

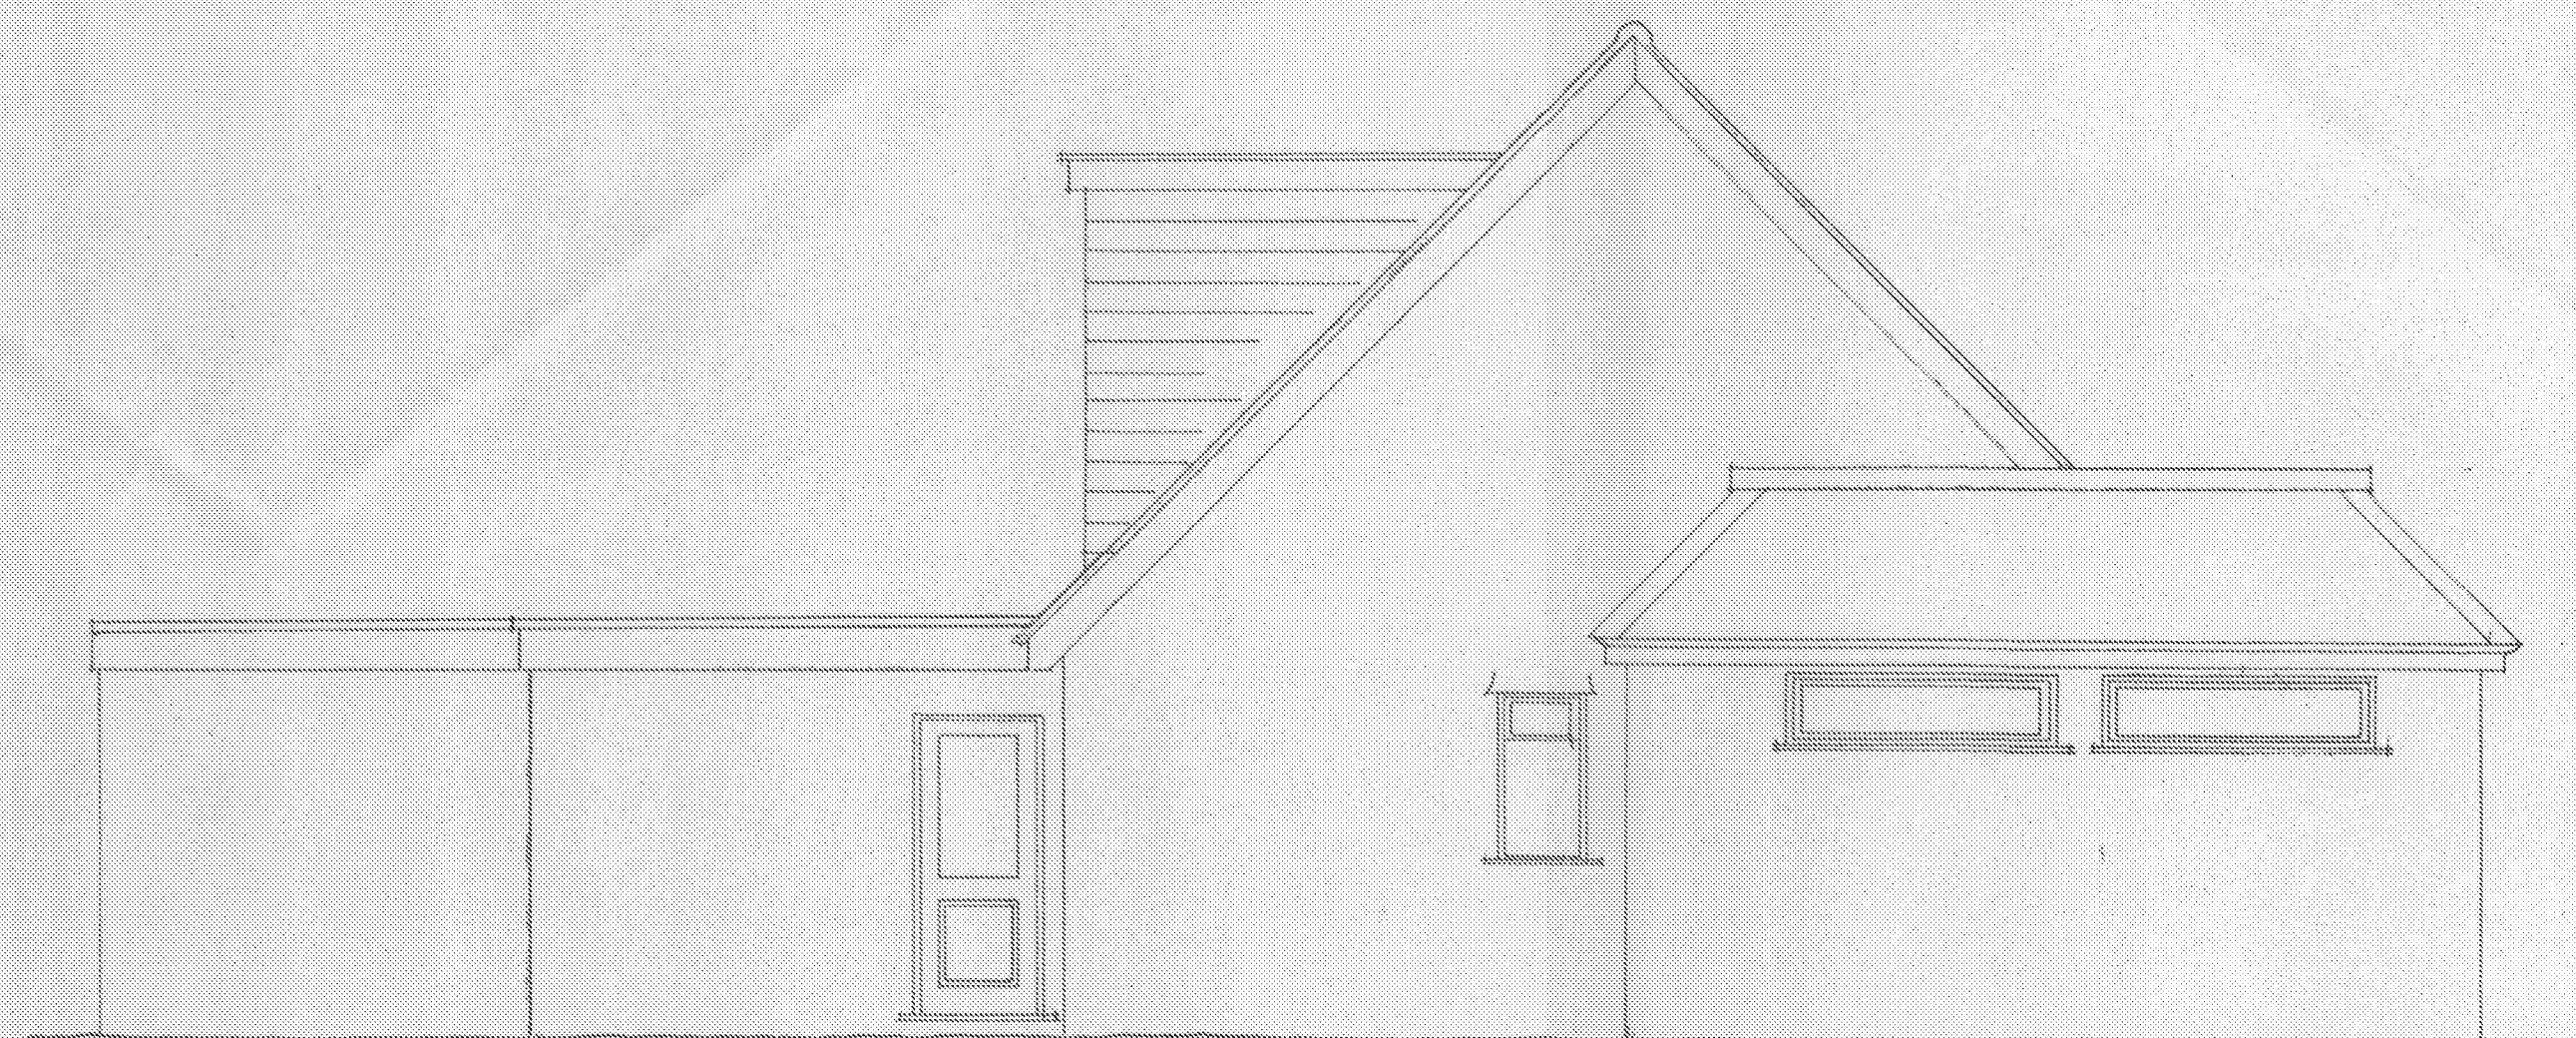

Side Elevation ~ As Existing



Rear Elevation ~ As Existing