


+BLOCK/SITE PLAN
 AREA 130m x 130m A3
 SCALE 1:500
 CENTRE COORDINATES: 494586, 107083

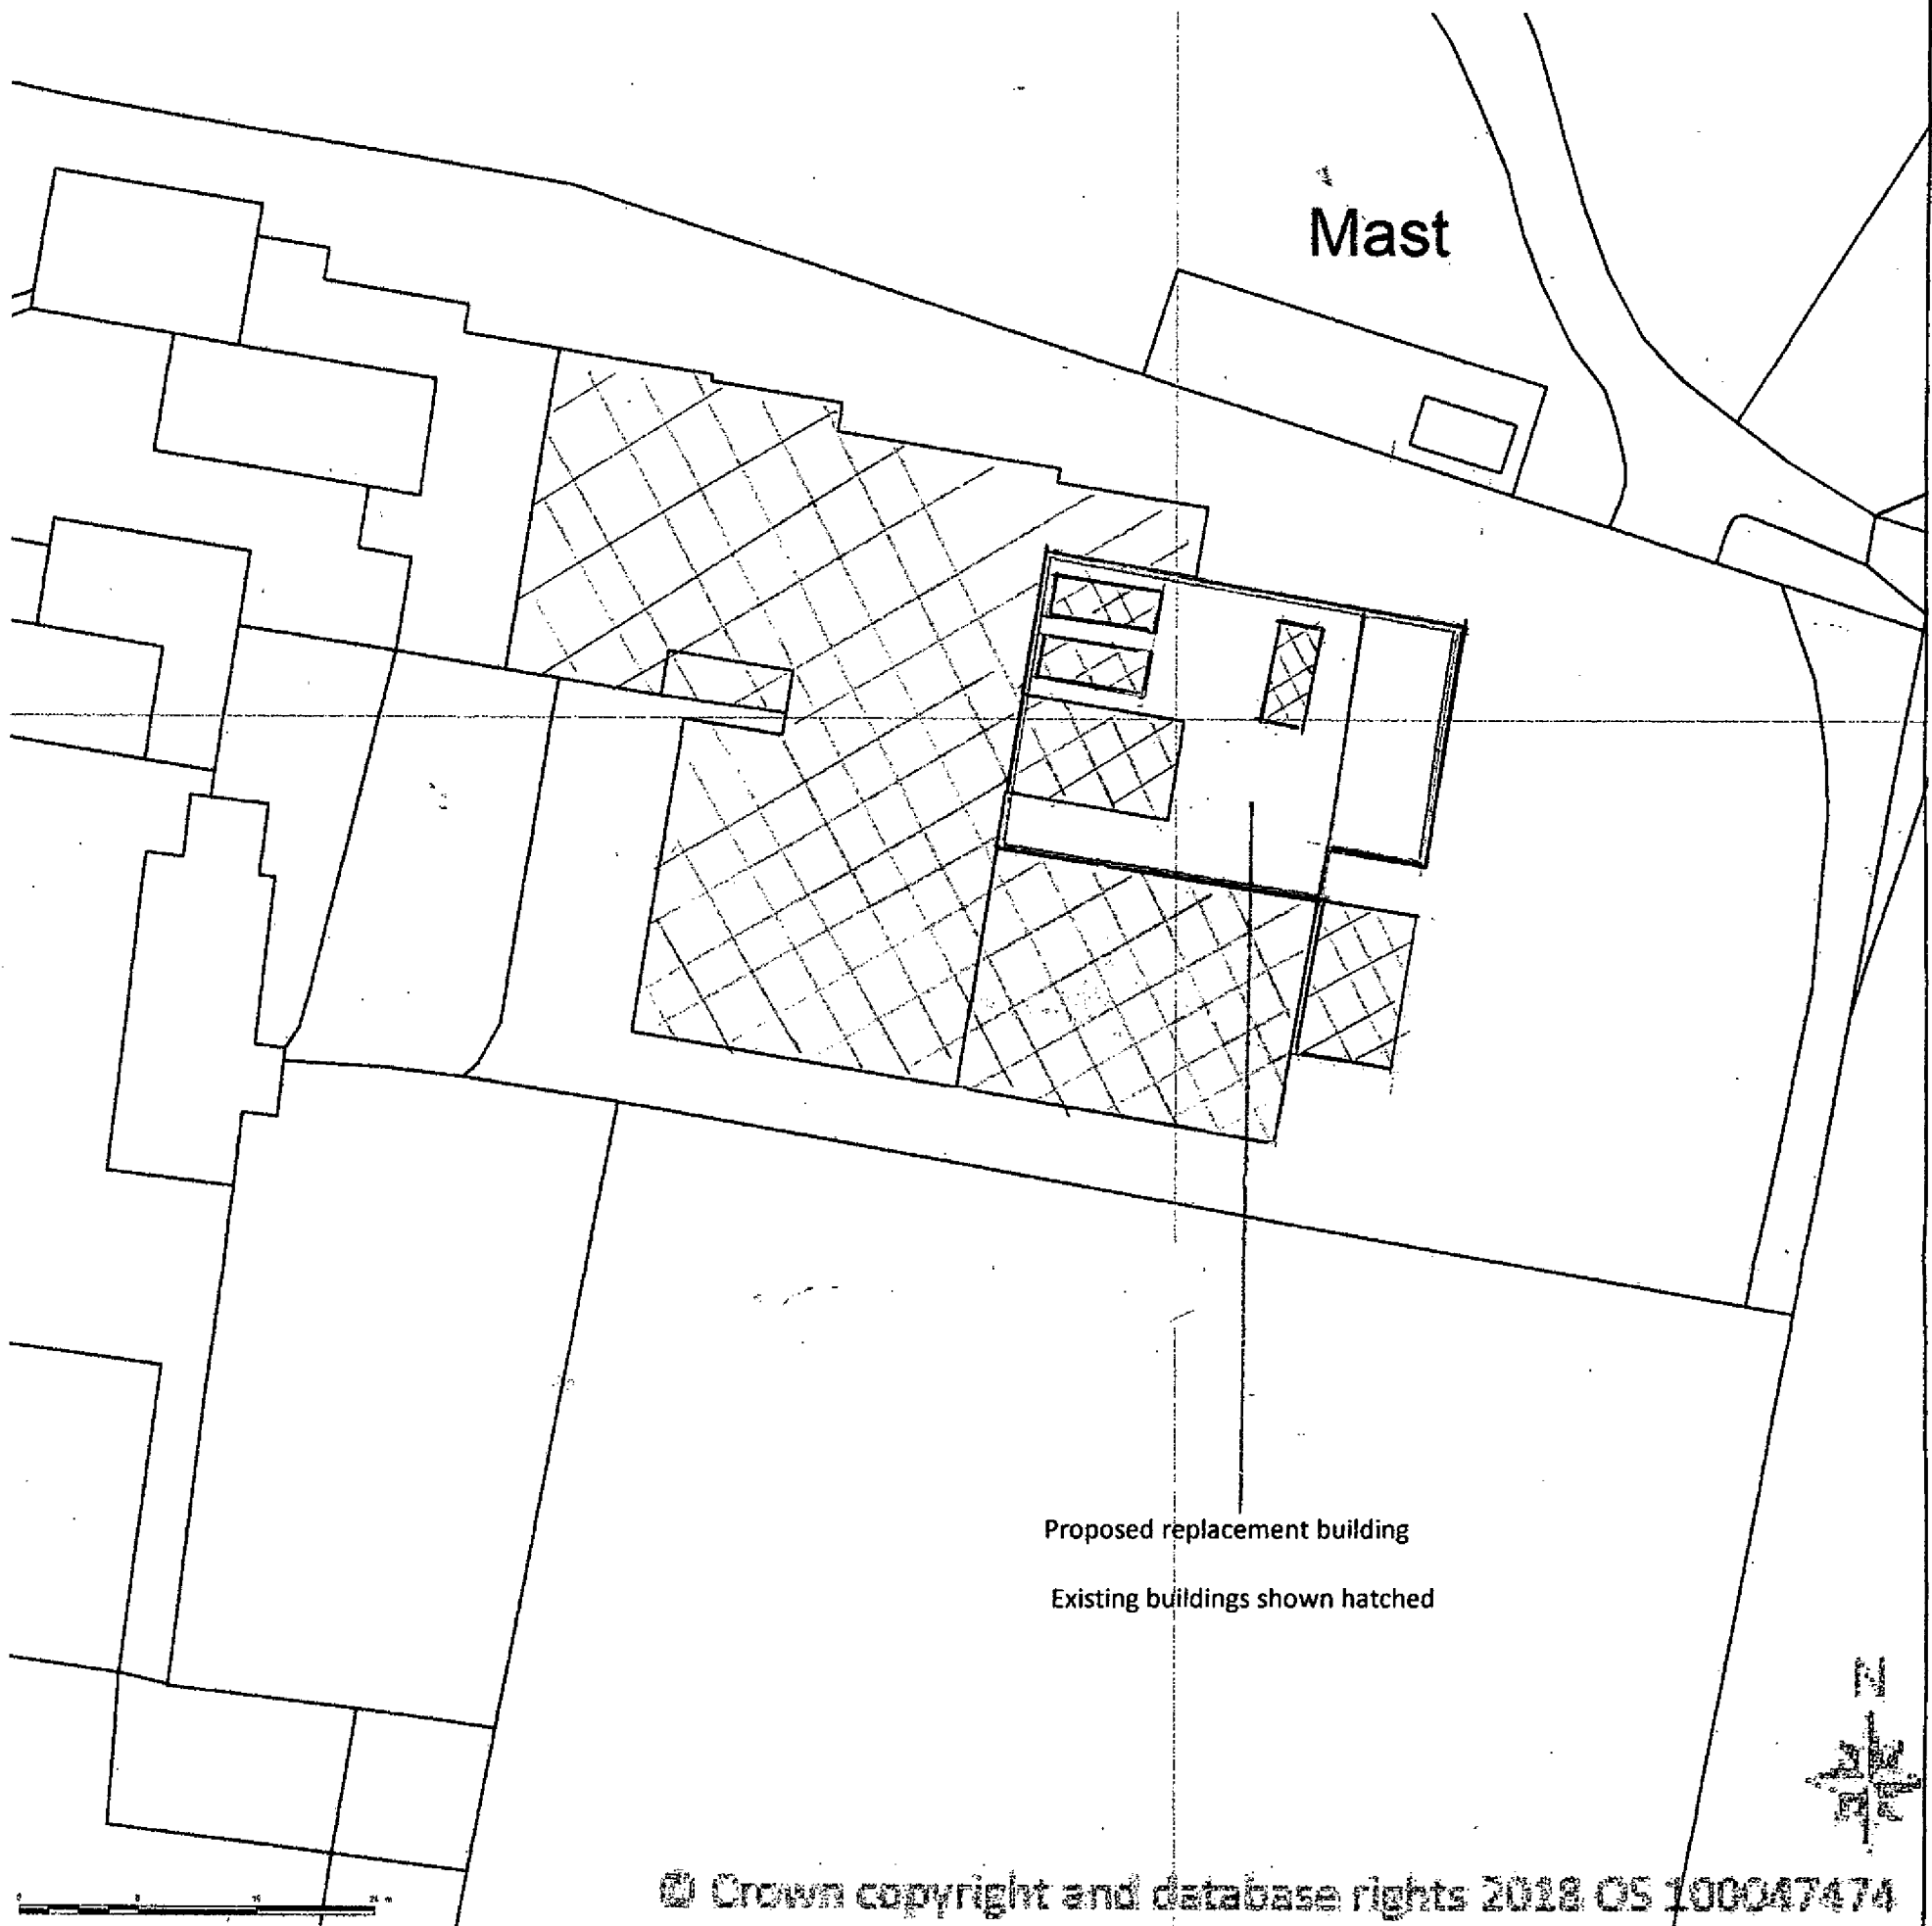

Mast

Proposed replacement building

Existing buildings shown hatched

© Crown copyright and database rights 2018 OS 100047474

Rural Associates
 Project Co-ordination
 Yapton Lodge North End Road
 Yapton West Sussex BN18 0DT
 Tel 01243 555420 e-mail ruralass@freenet.co.uk

Title
 Proposed Replacement of existing
 acoustic plant and machinery containers
 and equipment maintenance workshop
 with new building all on similar footprint
 at Denmans Lane Fontwell BN18 OSU

Client
 Global Technologies Racing Limited
 Denmans Lane
 West Sussex
 BN18 0SU

Scale 1:500

Date 28/04/18

Drag No RA/021/125 BLOCK PLAN