



DO NOT SCALE IF IN DOUBT - ASK

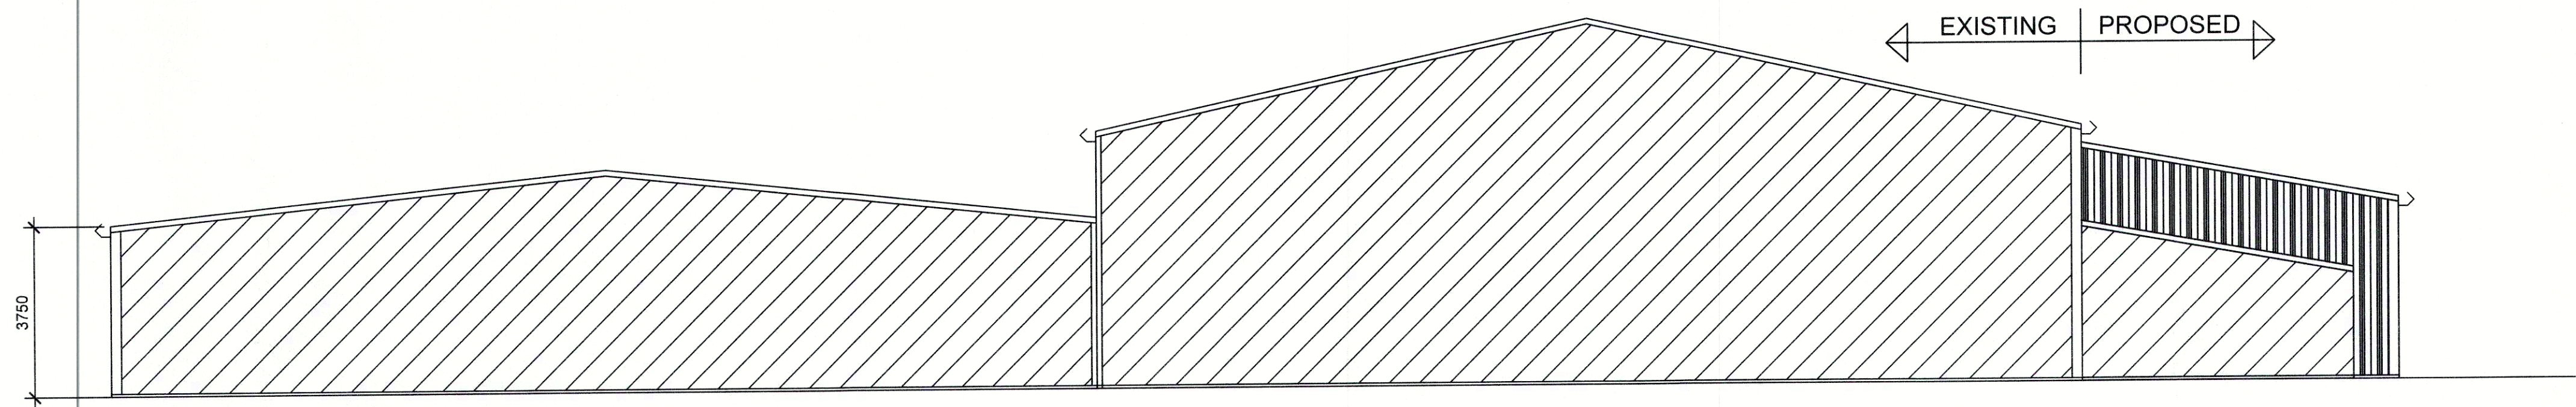


PROPOSED SOUTH ELEVATION

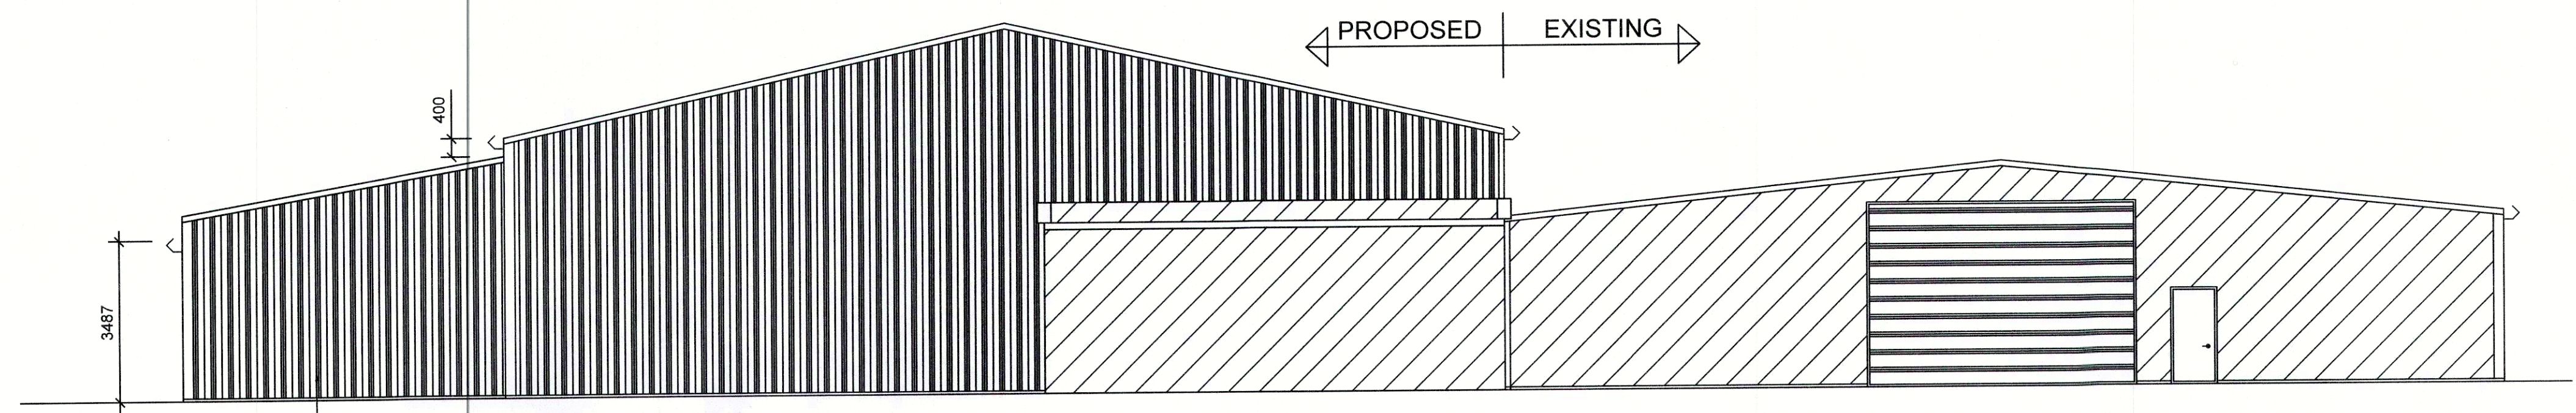


PROPOSED NORTH ELEVATION

Insulated Composite Side
Sheeting (80mm core)
Colour - Van Dyke Brown
08-B-29

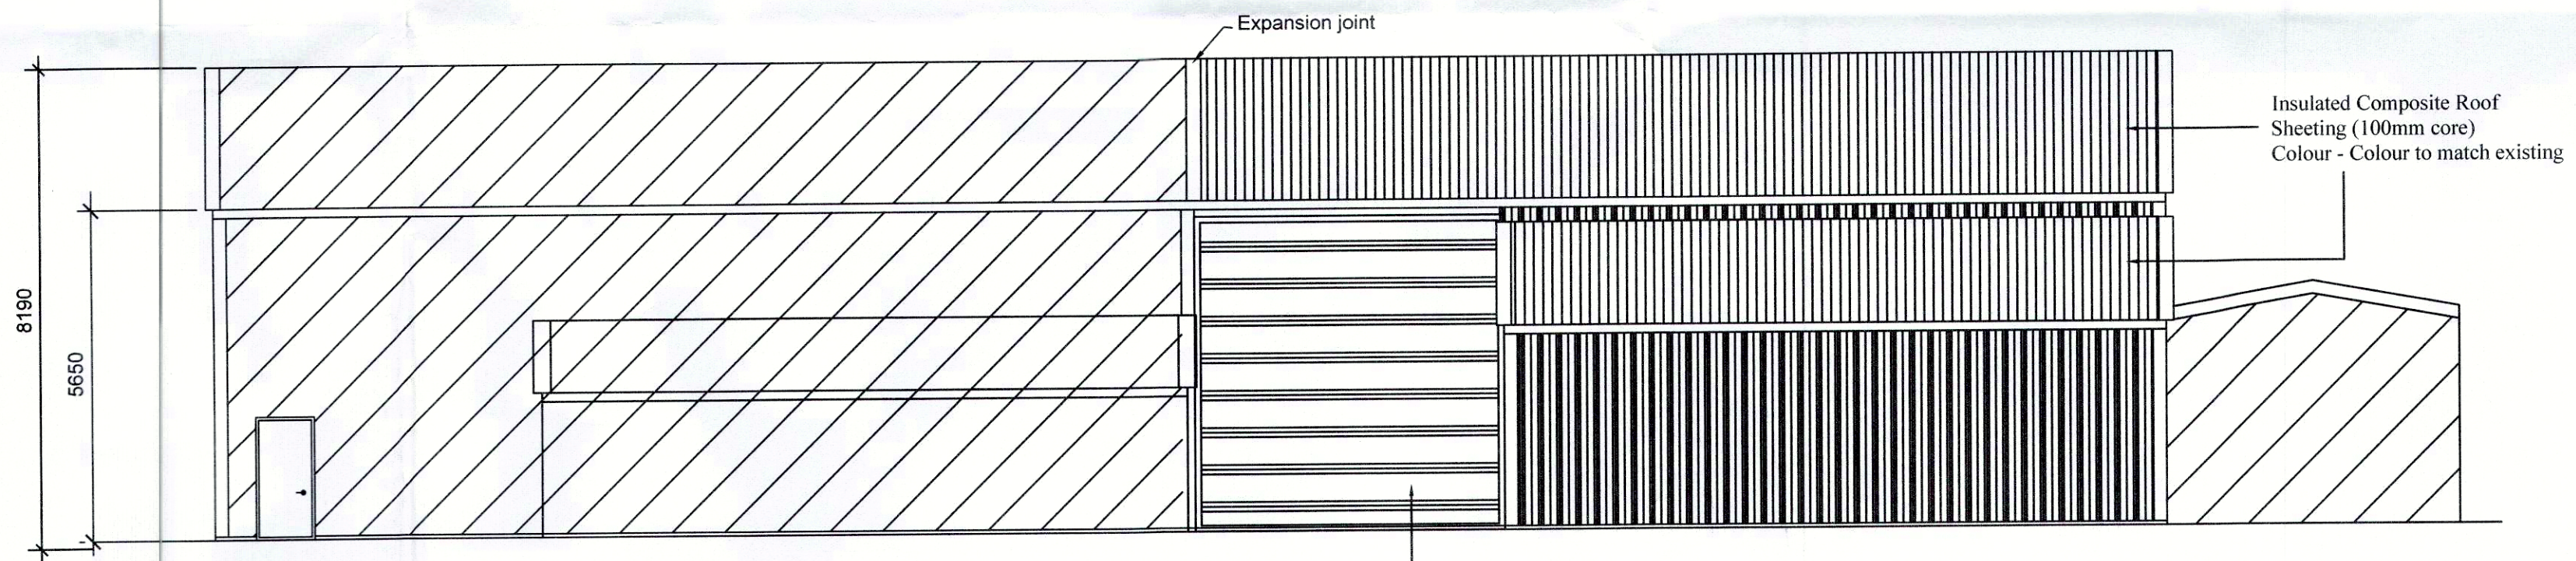

PROPOSED EAST ELEVATION

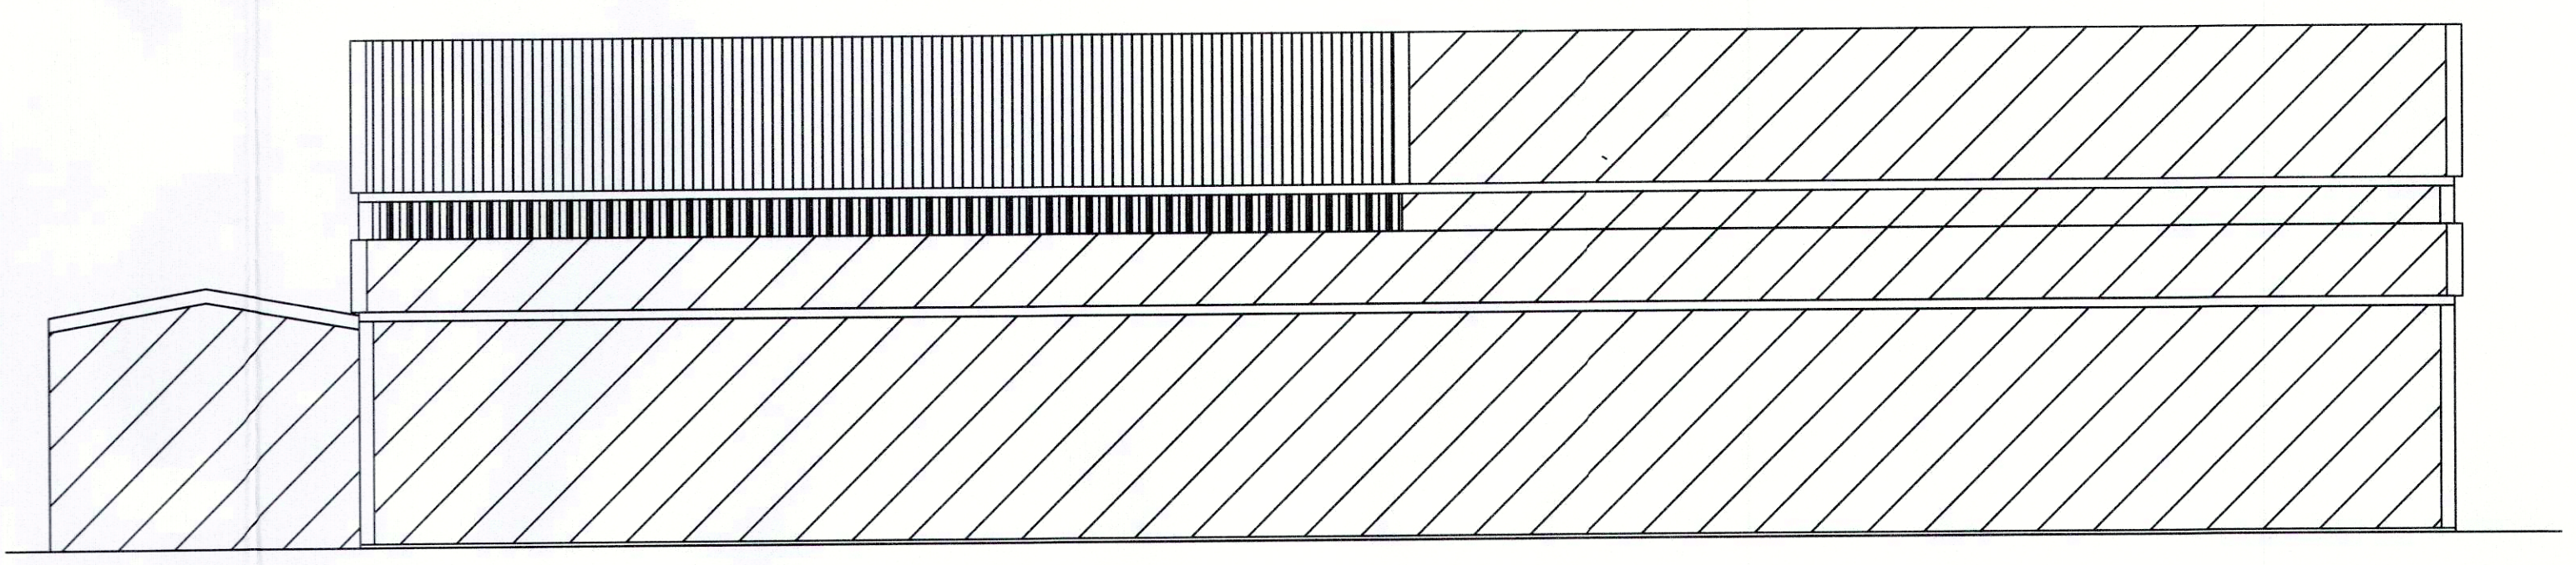

PROPOSED WEST ELEVATION

RURAL ASSOCIATES

Planning, Procurement, Project Co-ordination

Agricultural and Rural
Yapton Lodge, North End Road
Yapton, Nr Arundel
West Sussex, BN18 0DT
Tel 01243 555420 Fax 01243 555421 Mobile 07850 514093
E-mail ruralass@yaptonlodge.co.uk

CLIENT GTR Ltd
Denmans Lane
Fontwell
West Sussex
BN18 0SU

DRAWING Proposed extension to existing industrial unit

REV	DESCRIPTION	DATE	BY
Rev. 1	Soles Issue	25-04-18 M.T	

SCALE 1 : 100 on A1 DRAWN M.T.

DATE 25-04-18 DRAWING No. RA / 152/100