



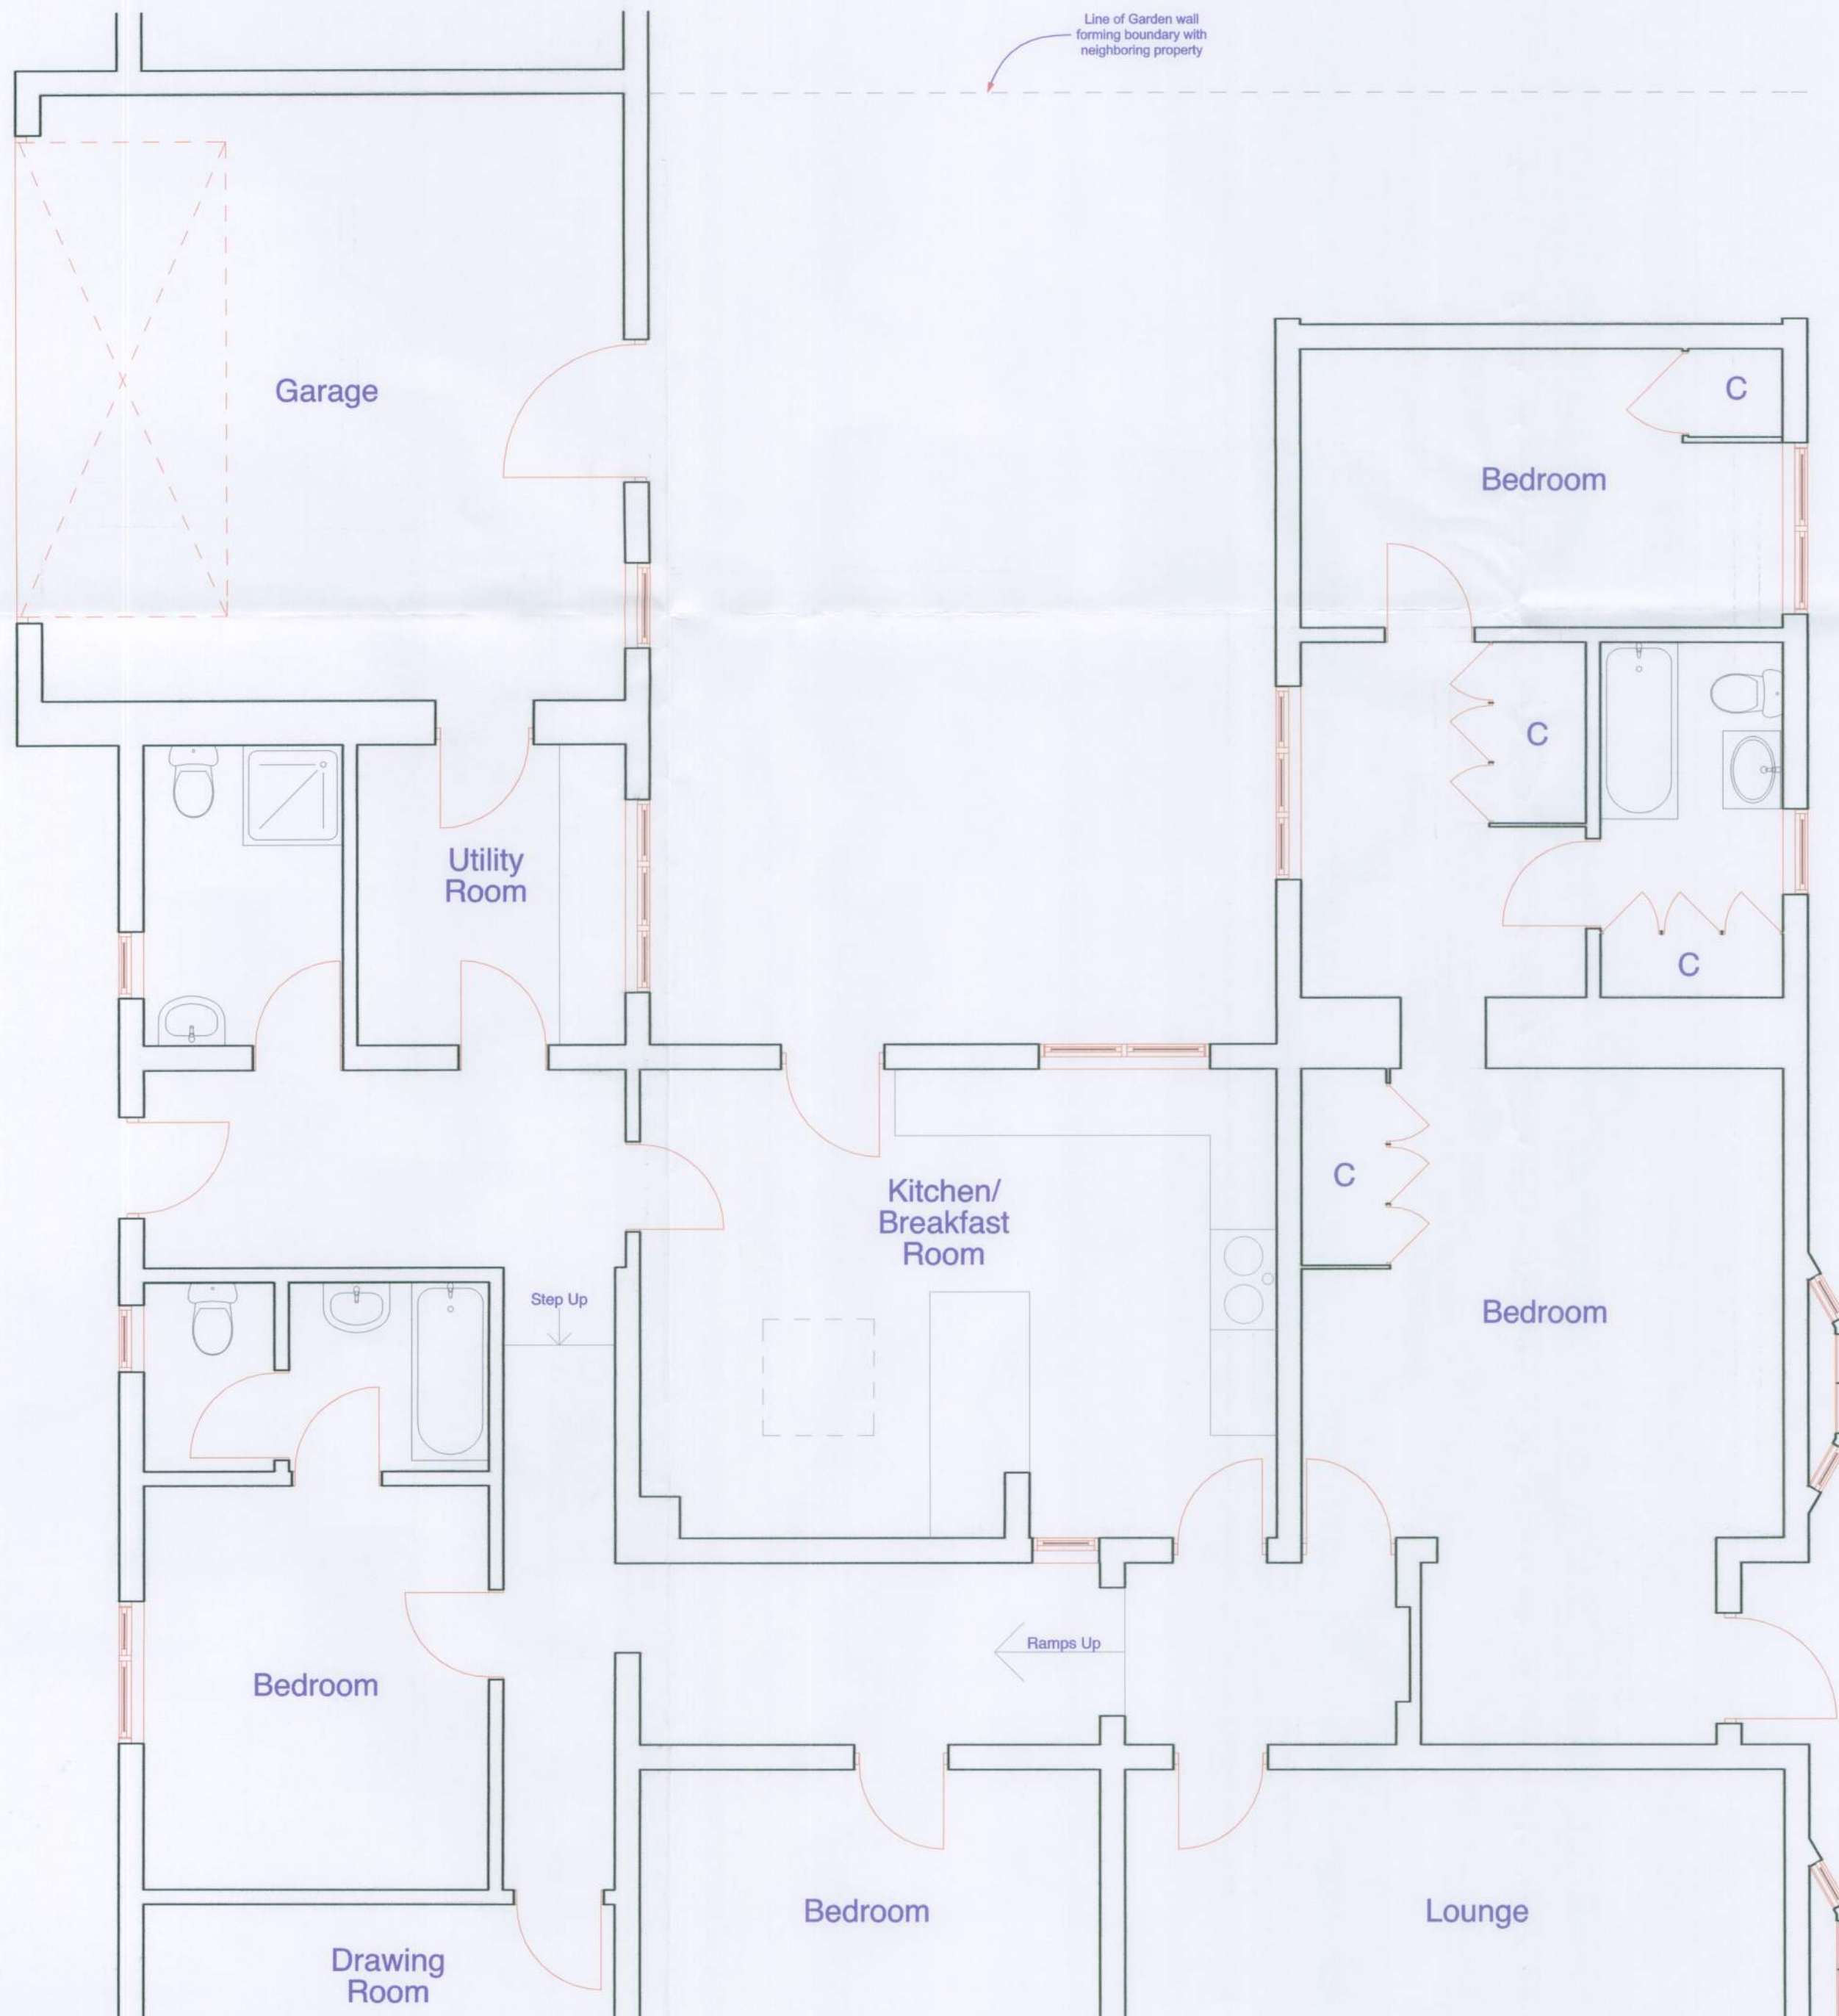

East Elevation

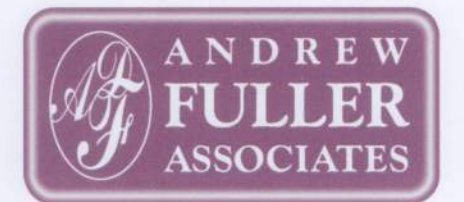

Chartered Surveyors

Norton Studio, School Lane
Arundel, West Sussex
BN18 9DR



tel: 01903 885444
email: info@a-fuller.co.uk
www.andrewfuller.co.uk

Job Title

Mount Pleasant Farm

Client

Mrs D Miller

Drawing Name

Existing Plan & Elevation

Drawing Status

Planning & Building Regulations

Drawn by

DF

Date

June 13

Checked by

Date

Drawing Scale

1:100 & 1:50 at A2

Drawing No

13501/ 01

Status

Revision

This drawing is the property of Andrew Fuller Associates and is not to be copied reproduced, retained or disclosed to any unauthorised person either wholly or in part without prior consent. Do not scale from this drawing. Use all figured dimensions only. All figured dimensions to be checked on site prior to construction. All discrepancies, errors and omissions to be reported to the Andrew Fuller Associates prior to construction. Layout and dimensions of existing building to be checked on site.