





NOTE
THIS DRAWING MAY BE SCALED FOR PLANNING PURPOSES ONLY.
ALL DIMENSIONS RELATING TO SUB-CONTRACTORS OR
SUPPLIERS WORK MUST BE CHECKED AND AGREED BETWEEN THE
GENERAL CONTRACTOR AND THE SUB-CONTRACTORS AND
SUPPLIERS. ALL DIMENSIONS ARE IN MILLIMETRES. IF IN DOUBT
ASK. ALL WORKS OR MATERIALS INDICATED ON THE DRAWING
ARE TO BE TO THE LATEST BRITISH STANDARDS AND ARE TO BE
CARRIED OUT IN ACCORDANCE WITH THE RELEVANT CODES OF
PRACTICE OR RECOGNISED TRADE ASSOCIATION
RECOMMENDATIONS AND PUBLICATIONS.
© THIS DRAWING IS THE COPYRIGHT OF TECSPEC.

WALL LEGEND

EXISTING WALL HATCH

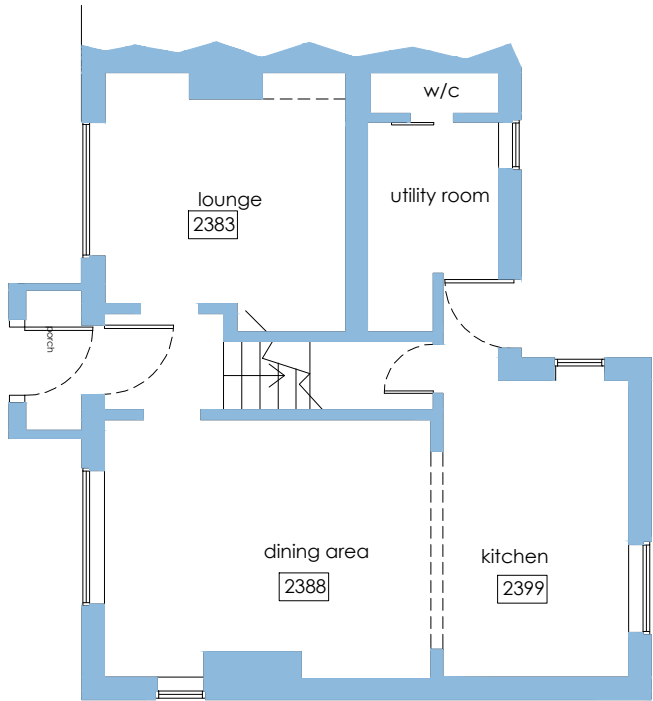

Existing Ground Floor

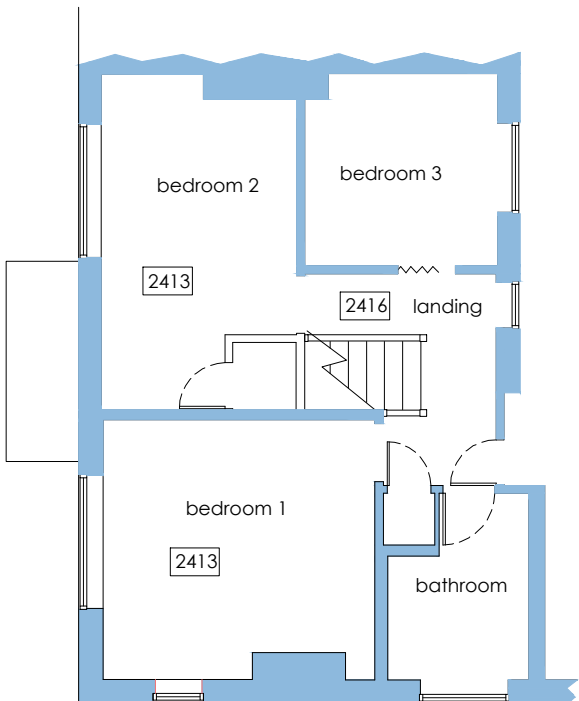

Existing First Floor

Existing Floor Plans

A	02/02/22	DB	North point corrected. Window added to bedroom 1 on East elevation.
#	17/02/22	DB	Drawing created.
REV	DATE	DRN	DESCRIPTION

Tecspectec
plan
draw
build

17 berriedale drive, sompting, west sussex bn15 0le
tel 07810285085 email. davidblunsdon@gmail.com

Client Mrs Vicky Groves		
Location 45 Ivy Lane Westergate, West Sussex PO20 3RE		
Drawing Title Existing Floor Plans		
Date February 2022	Drawn By DB	Scale 1:100 @A3
CAD file name 45 Ivy Lane_Planning_Rev02.dwg		
Drawing No 035/C-02	Revision A	

LDC