


WALL LEGEND



EXISTING WALL HATCH

PROPOSED EXTERNAL WALL HATCH

PROPOSED INTERNAL STUDWALL HATCH

 

NOTE  
THIS DRAWING MAY BE SCALED FOR PLANNING PURPOSES ONLY.  
ALL DIMENSIONS RELATING TO SUB-CONTRACTORS OR  
SUPPLIERS WORK MUST BE CHECKED AND AGREED BETWEEN THE  
GENERAL CONTRACTOR AND THE SUB-CONTRACTORS AND  
SUPPLIERS. ALL DIMENSIONS ARE IN MILLIMETRES. IF IN DOUBT  
ASK. ALL WORKS OR MATERIALS INDICATED ON THE DRAWING  
ARE TO BE TO THE LATEST BRITISH STANDARDS AND ARE TO BE  
CARRIED OUT IN ACCORDANCE WITH THE RELEVANT CODES OF  
PRACTICE OR RECOGNISED TRADE ASSOCIATION  
RECOMMENDATIONS AND PUBLICATIONS.  
© THIS DRAWING IS THE COPYRIGHT OF TECSPEC.

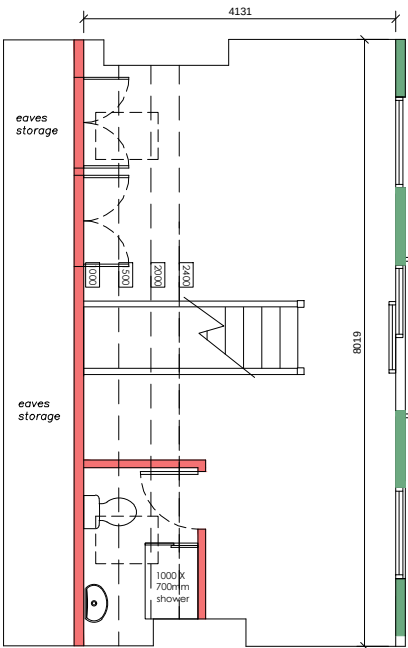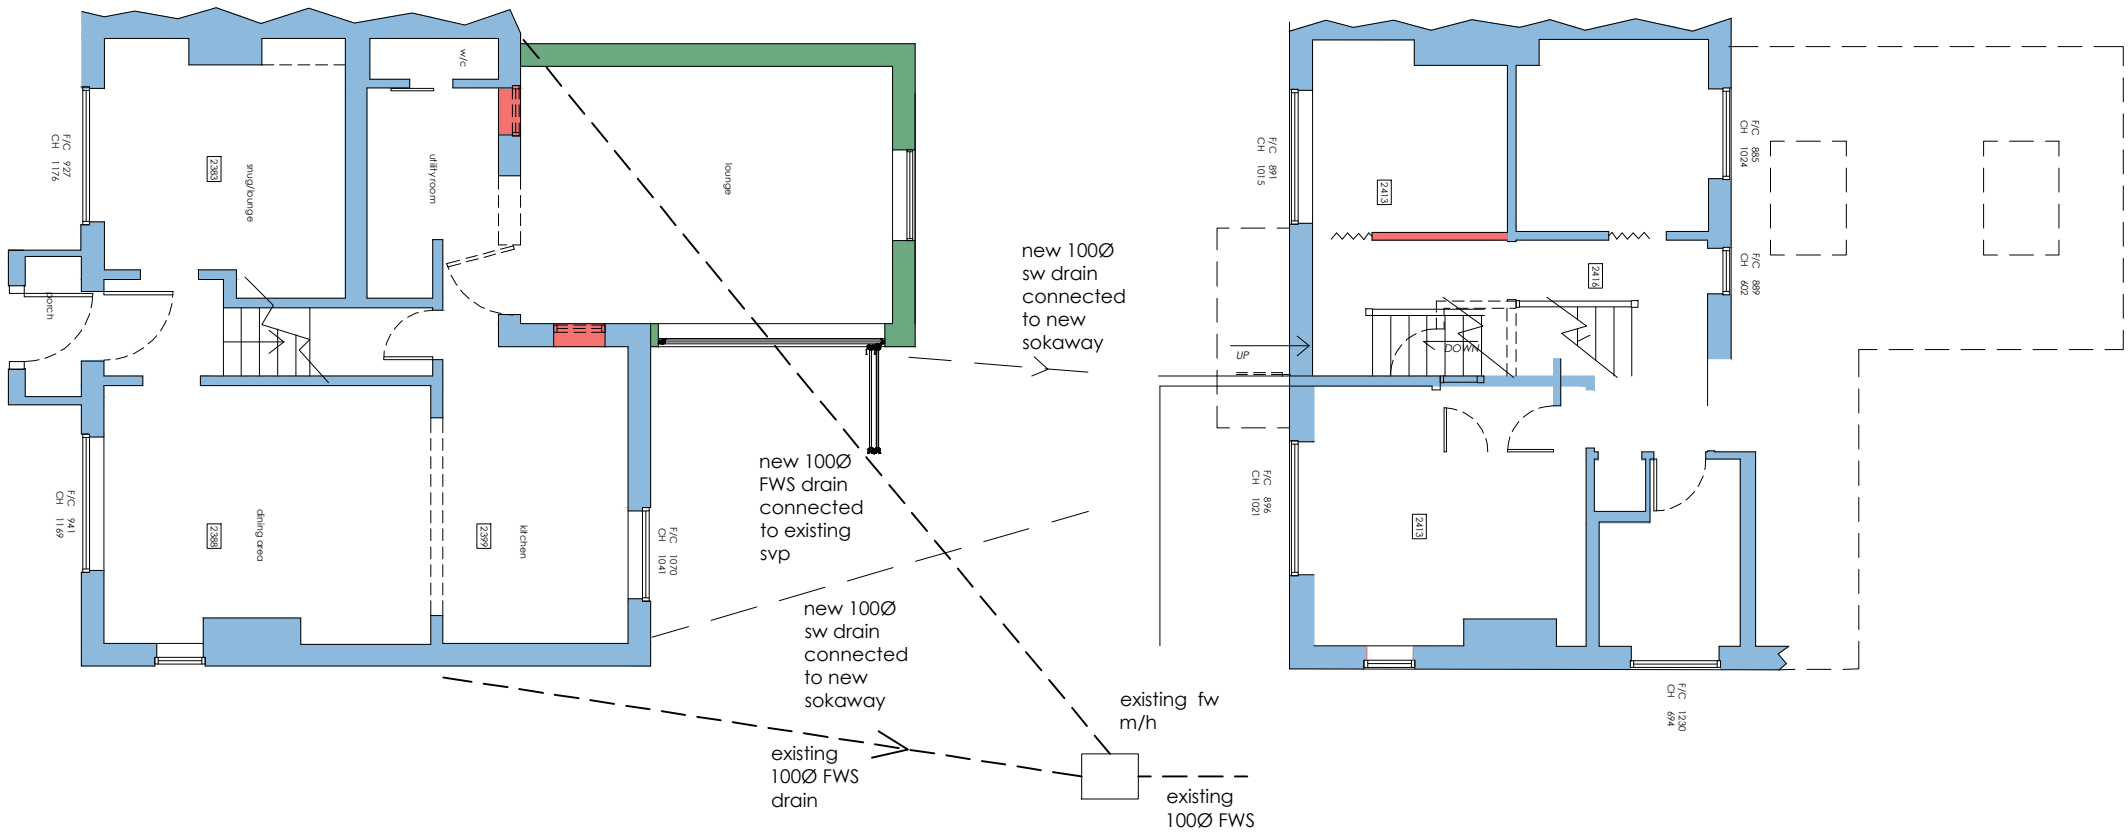

Proposed Ground Floor

Proposed First Floor

Proposed Second Floor

Proposed Floor Plans

|     |          |     |                                                        |
|-----|----------|-----|--------------------------------------------------------|
| B   | 06/04/22 | DB  | Proposed floor plan updated to show proposed drainage. |
| A   | 02/03/22 | DB  | First floor plan corrected.                            |
| #   | 17/02/22 | DB  | Drawing created.                                       |
| REV | DATE     | DRN | DESCRIPTION                                            |

Tecsplan  
draw  
build

17 berriedale drive, sompting, west sussex bn15 0le  
tel 07810285085 email. davidblunsdon@gmail.com

Client  
Mrs Vicky Groves

Location  
45 Ivy Lane  
Westergate, West Sussex  
PO20 3RE

Drawing Title  
Proposed Redevelopment  
Proposed Floor Plans

Date  
February 2022

Drawn By  
DB

Scale  
1:100 @A3

CAD file name  
45 Ivy Lane\_Planning\_Rev03.dwg

Drawing No  
035/C-04

Revision  
B

LDC