




AL47/09

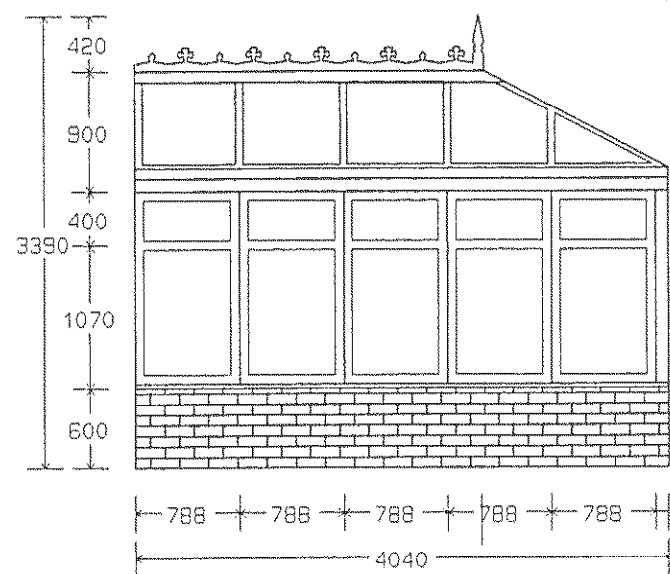


LEFT ELEVATION

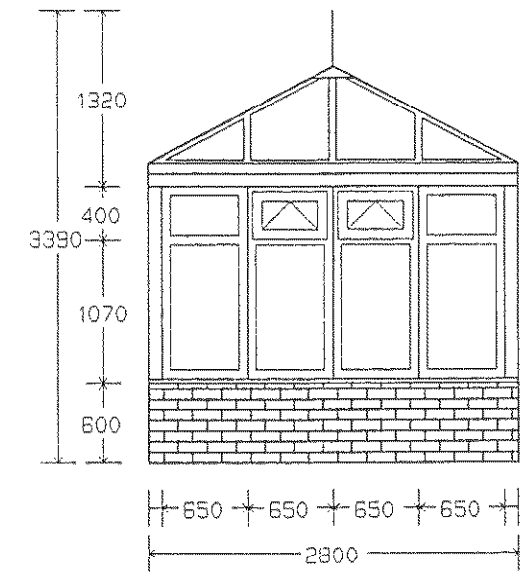


FRONT ELEVATION

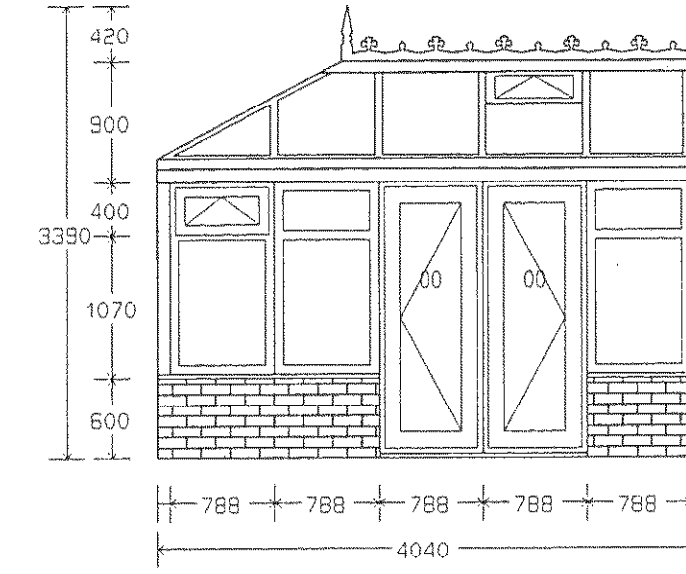


RIGHT ELEVATION

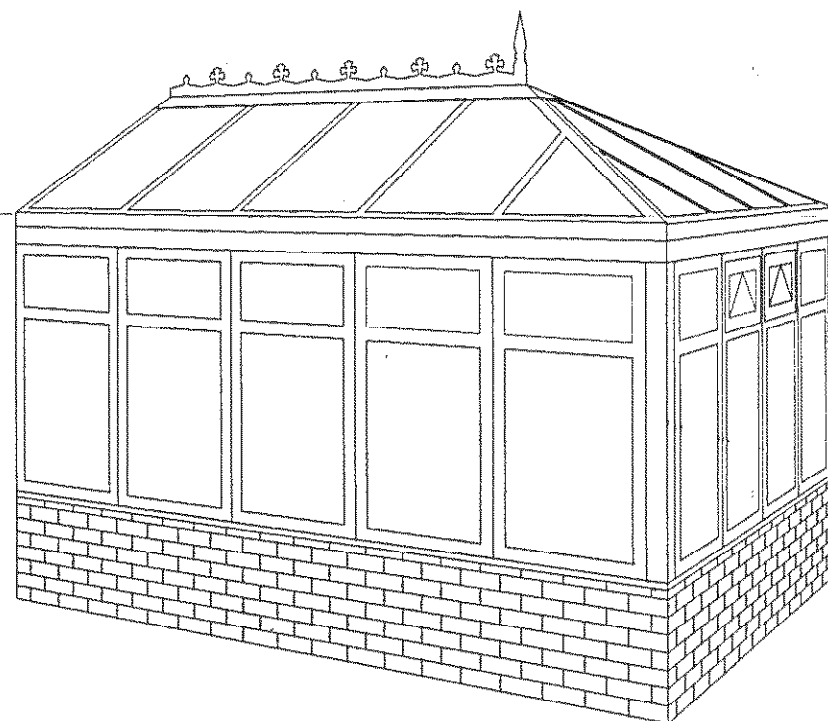

LEFT PERSPECTIVE

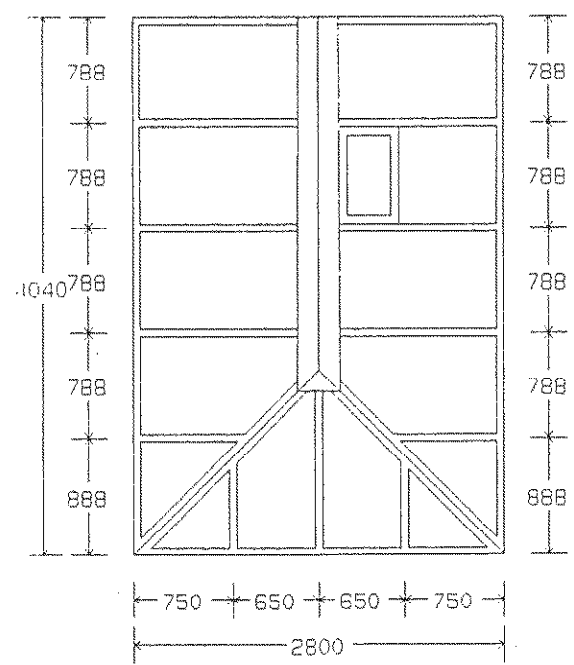

PLAN VIEW

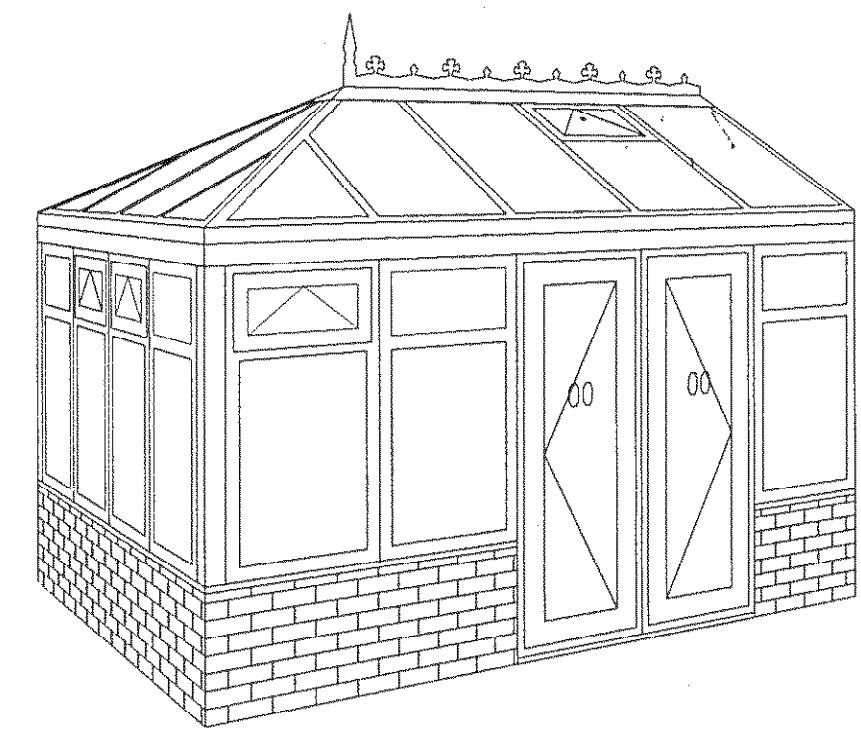

RIGHT PERSPECTIVE

PREPARED FOR : MR & MRS WHITE P020 3UF NOT TO BE USED AS WORKING DRAWINGS ARGON FILLED LOW E GLASS TO SIDES	PREPARED BY : OUTSIDE INTERESTS EXTERNAL BRICKWORK DIMENSIONS WHITE ROOF TO SUIT REFLEX PLUS GLASS	SCALE : 1: 34 DATE : 10 FEB 2009 DRAWING NO : MM09/040
--	---	---