




South Elevation: Scale 1:100

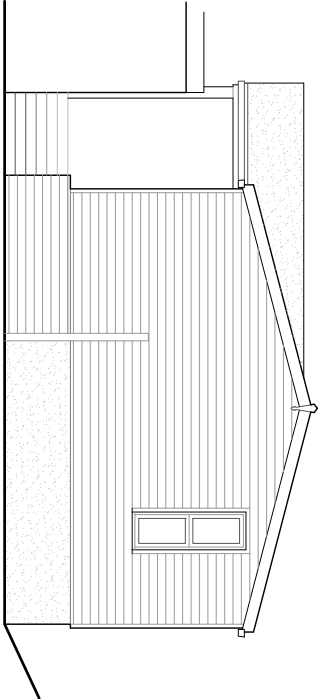


East Elevation: Scale 1:100

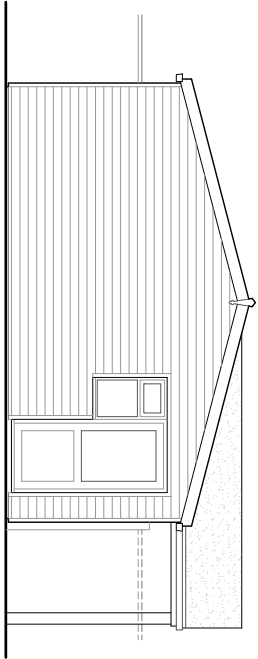

West Elevation: Scale 1:100

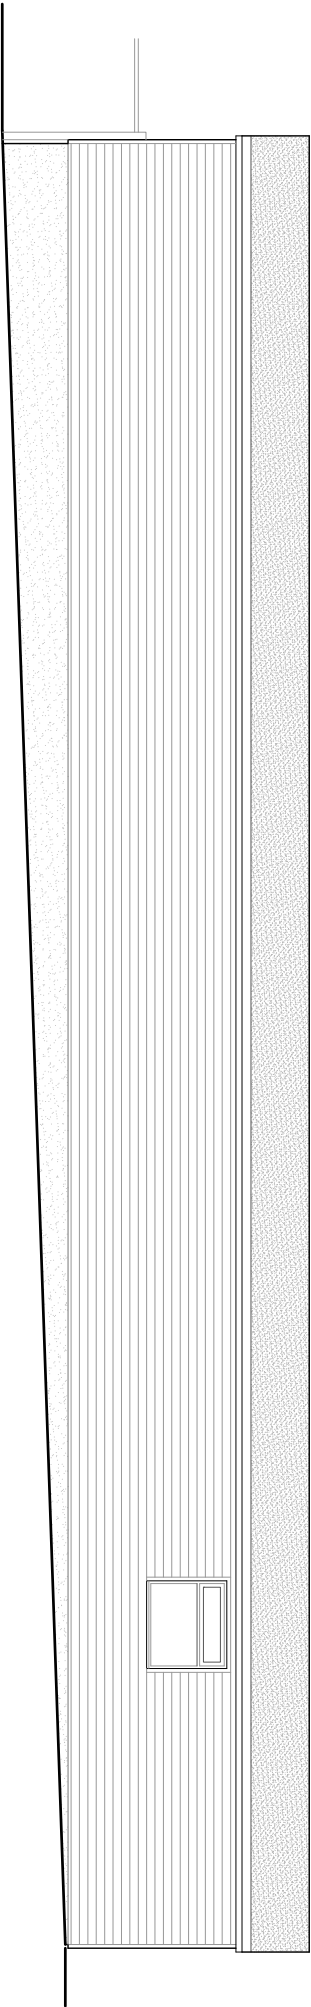

North Elevation: Scale 1:100

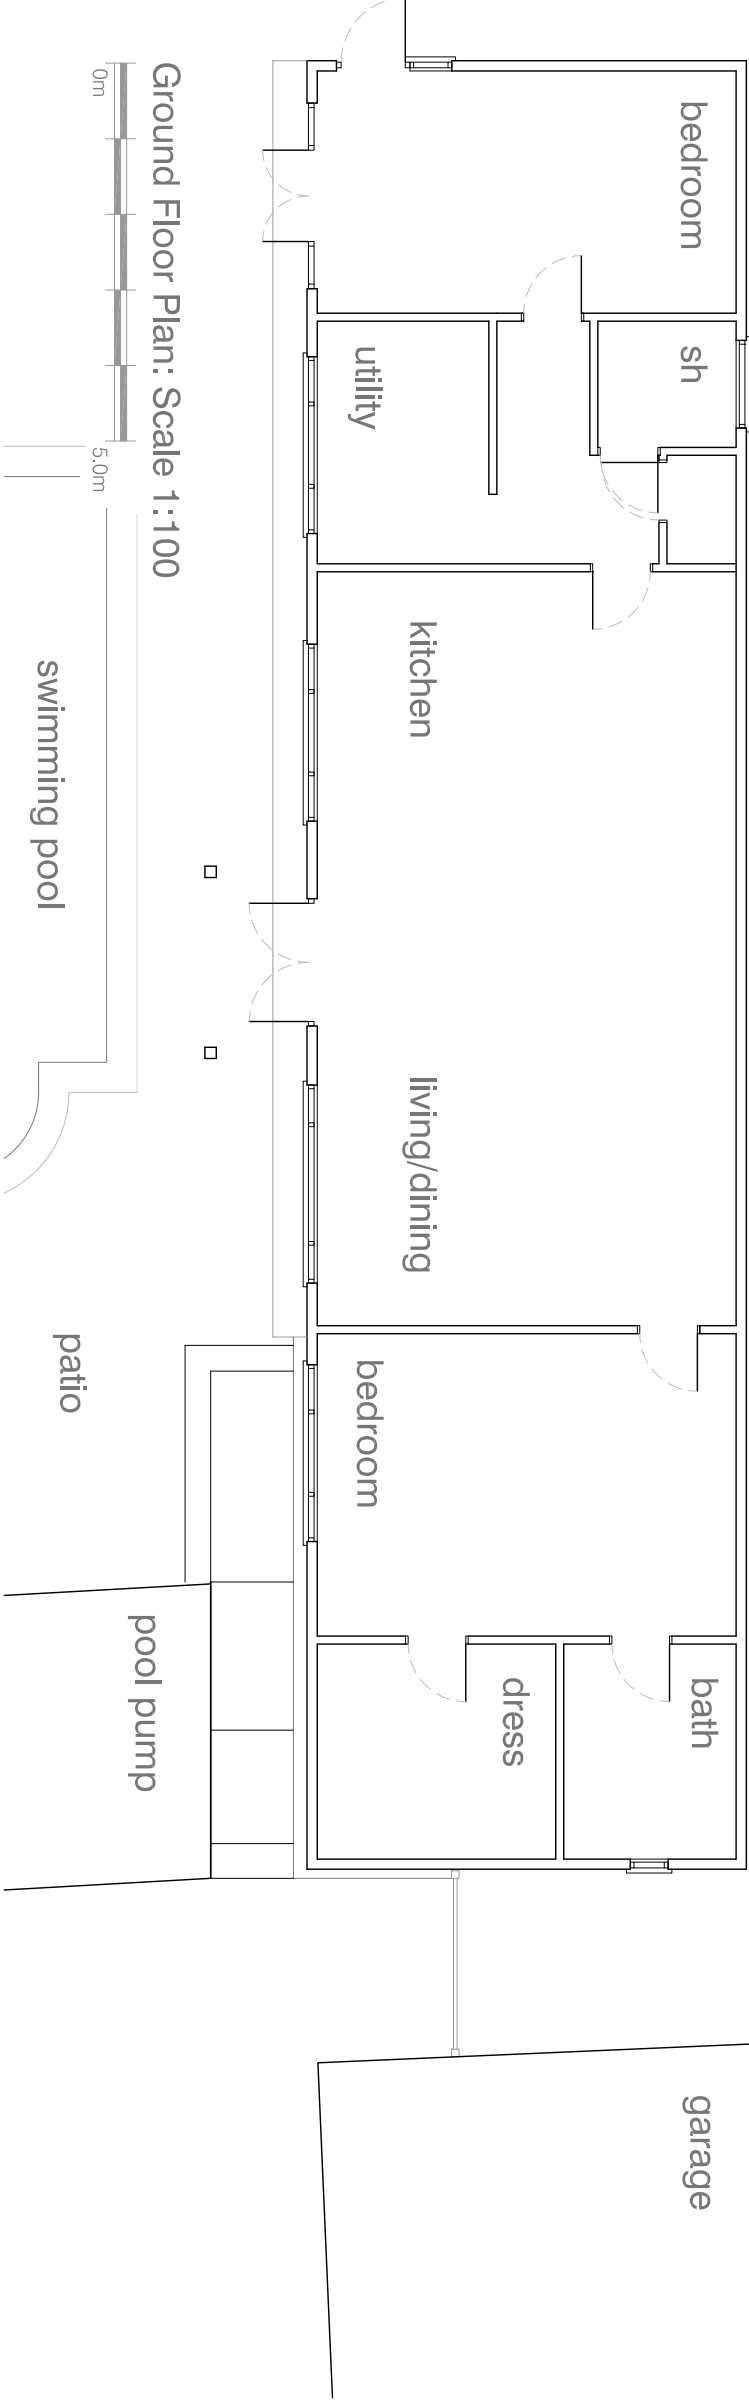

Ground Floor Plan: Scale 1:100

notes

Permission is granted to scale from this drawing for the purpose of Local Authority Planning Approval only. In all other cases DO NOT scale from this drawing. Please contact this office for any additional information required.

Contractors, Sub-Contractors and Suppliers are to check all relevant dimensions, levels and details of the site and any existing buildings before commencing any shop drawings or building work. Any discrepancies should be reported to this office.

This drawing must be read in conjunction with all related drawings and documents relevant to this project. Including those prepared by appointed consultants, specialists and sub-contractors etc.

This drawing is the copyright of RDV a Design

revisions

1.

RDV a Design

9 Oak End | Arundel | West Sussex
Tel: 01903 884013

project
Blackmill Spinney
Blackmill Lane, Norton
Chichester, West Sussex

drawing

Ground Floor Plan and Elevations

As Existing

scale	date	
1:100	@ A3	April 2020
job no	drawing no	
20180	00.03	