

notes


Permission is granted to scale from this drawing for the purpose of Local Authority Planning Approval only. In all other cases DO NOT scale from this drawing. Please contact this office for any additional information required.

Contractors, Sub-Contractors and Suppliers are to check all relevant dimensions, levels and details of the site and any existing buildings before commencing any shop drawings or building work. Any discrepancies should be reported to this office.


This drawing must be read in conjunction with all related drawings and documents relevant to this project, including those prepared by appointed consultants, specialists and sub-contractors etc.

This drawing is the copyright of RDV a Design.

revisions	
A	line of boundary altered
29/04/2020	

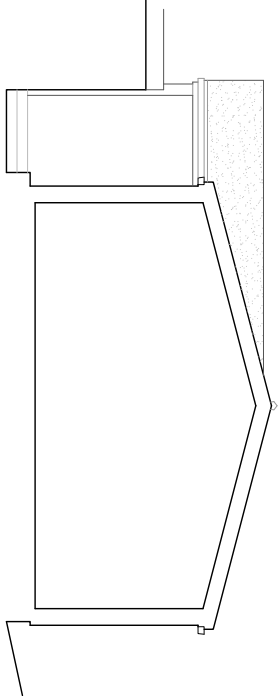

Typical Cross Section: Scale 1:100

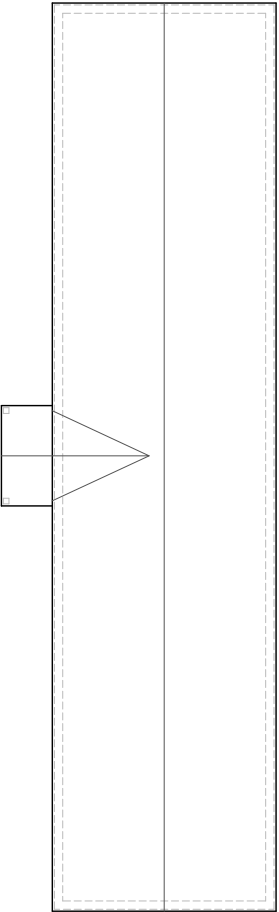

Roof Plan: Scale 1:200



RDV a Design

9 Oak End | Arundel | West Sussex
Tel: 01903 884013

project
Blackmill Spinney
Blackmill Lane, Norton
Chichester, West Sussex

drawing
Location Plan
Roof Plan and Typical Cross Section
As Existing

scale	date
1:1250, 1:200, 1:100 @ A3	April 2020
job no	drawing no
20180	00.01

Ordnance Survey (c) Crown Copyright 2020. All rights reserved. Licence number 100022432

Location Plan: Scale 1:1250

