



Dwellings 3 & 6

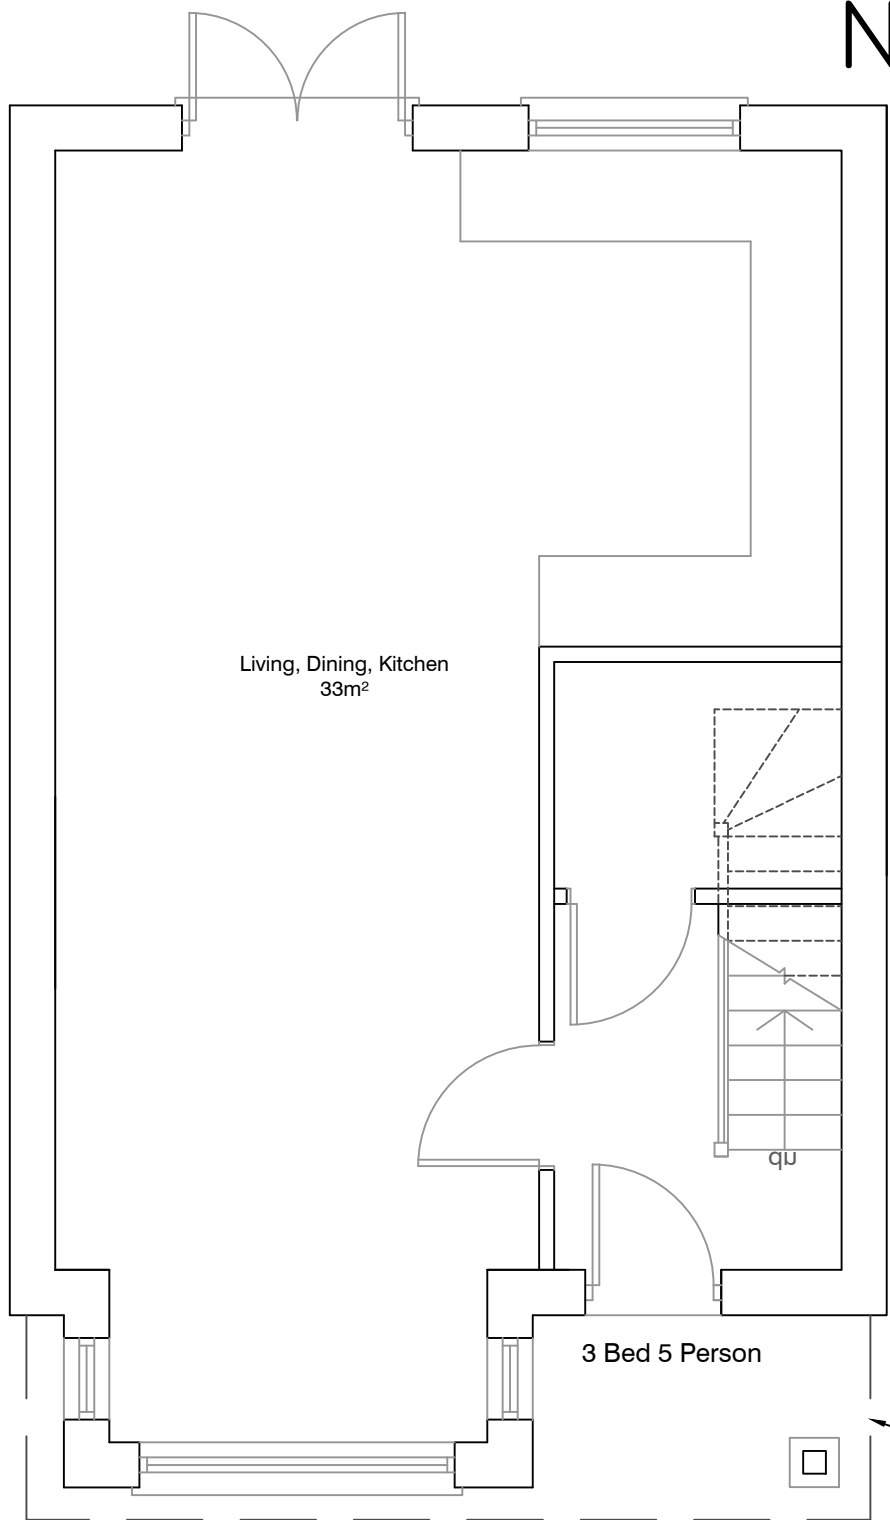


Ground Floor


Second Floor Plans (1:50)

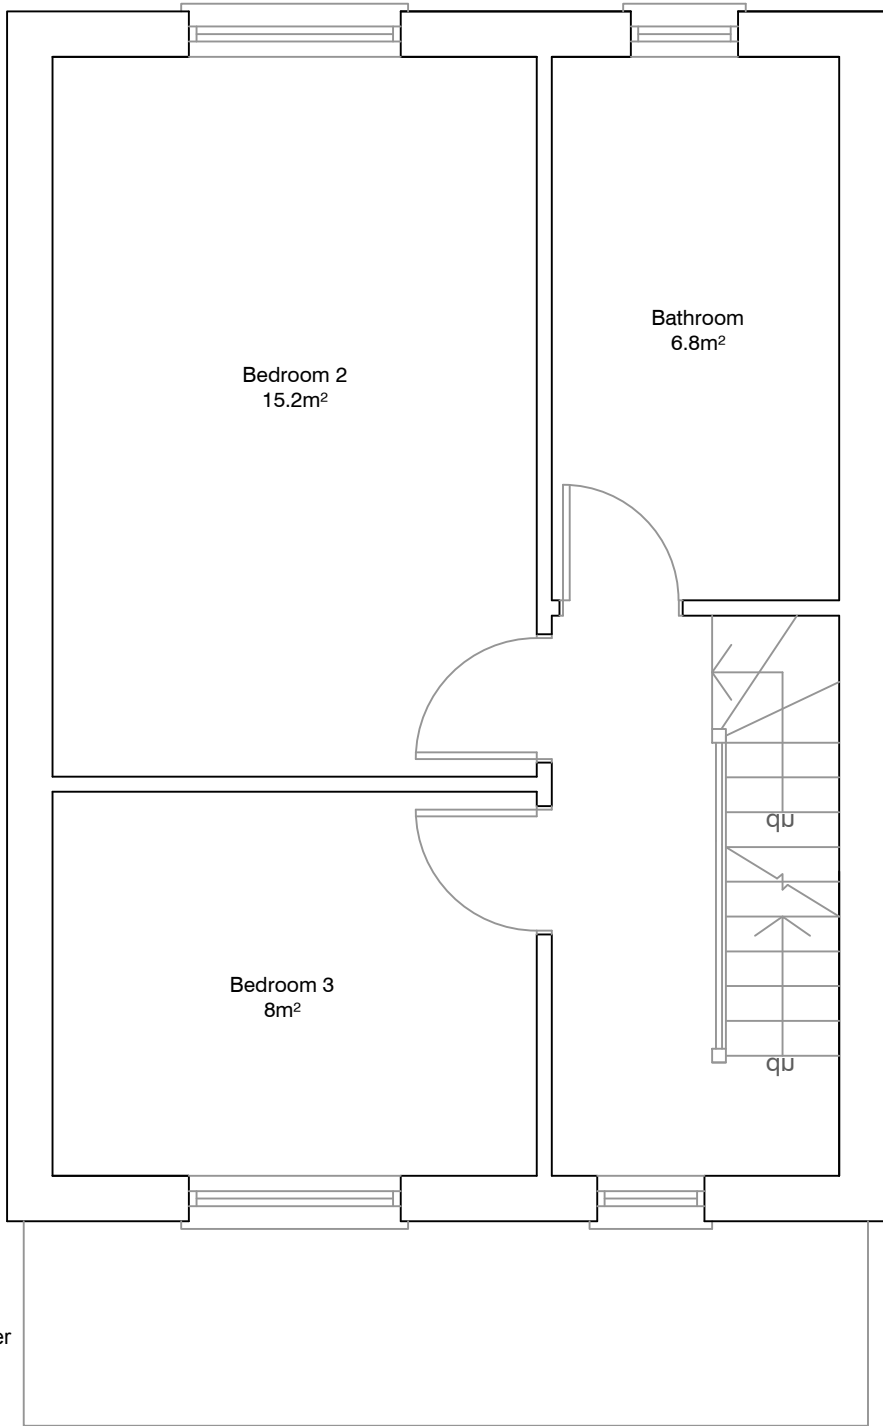

First Floor

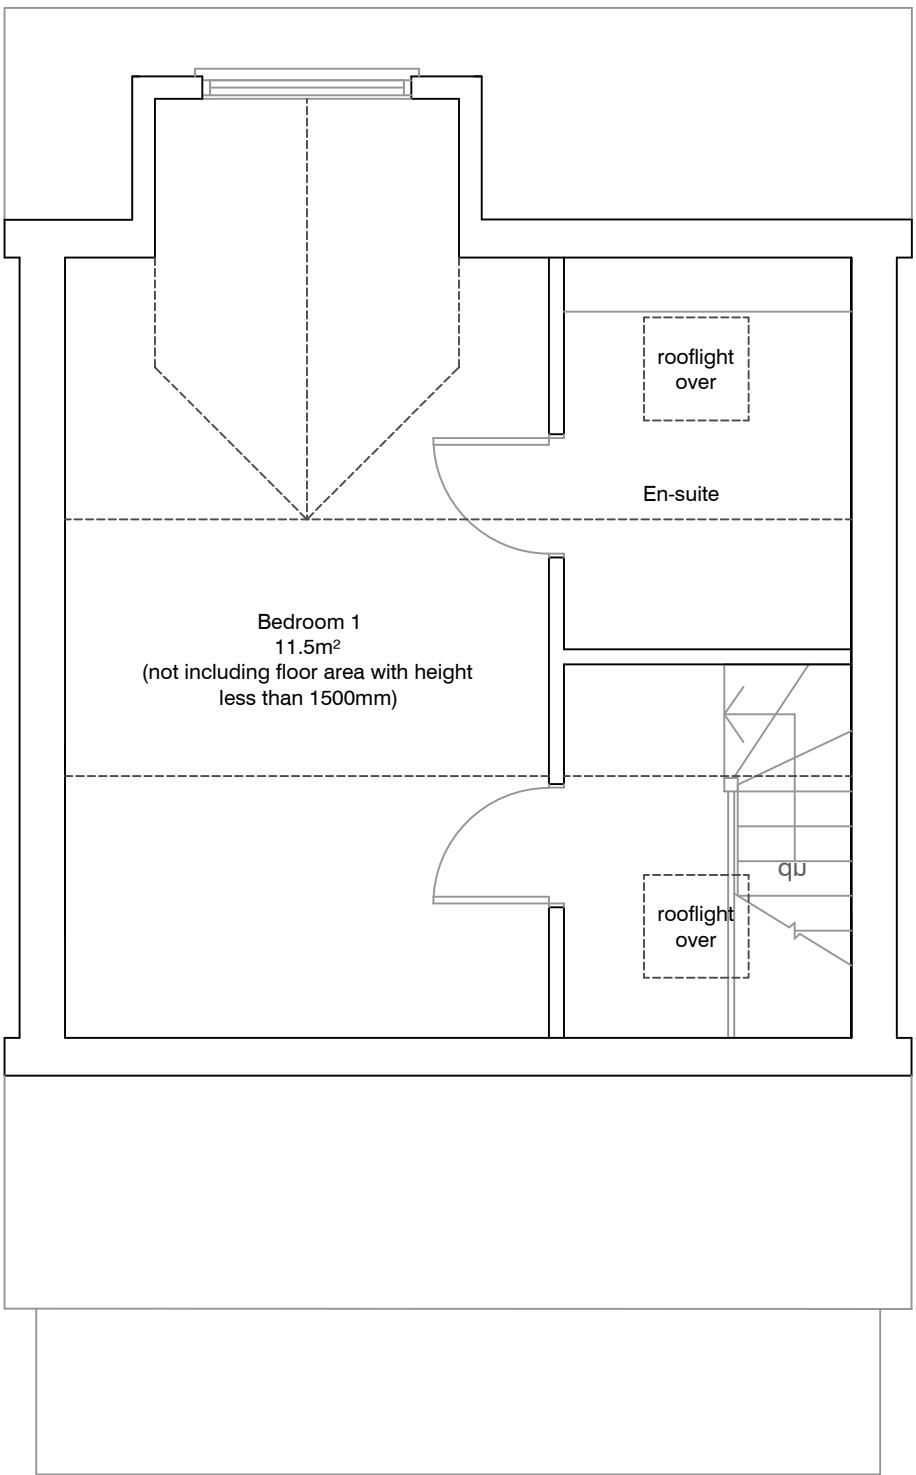


Second Floor

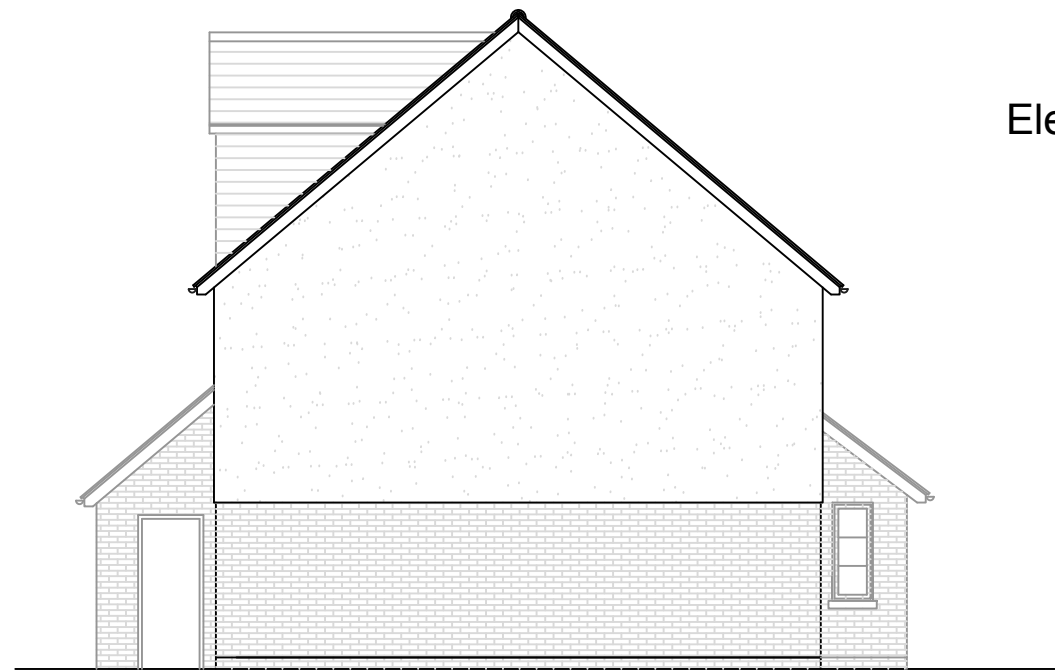


Side Elevation (east) dwelling 3

Elevations (1:100)

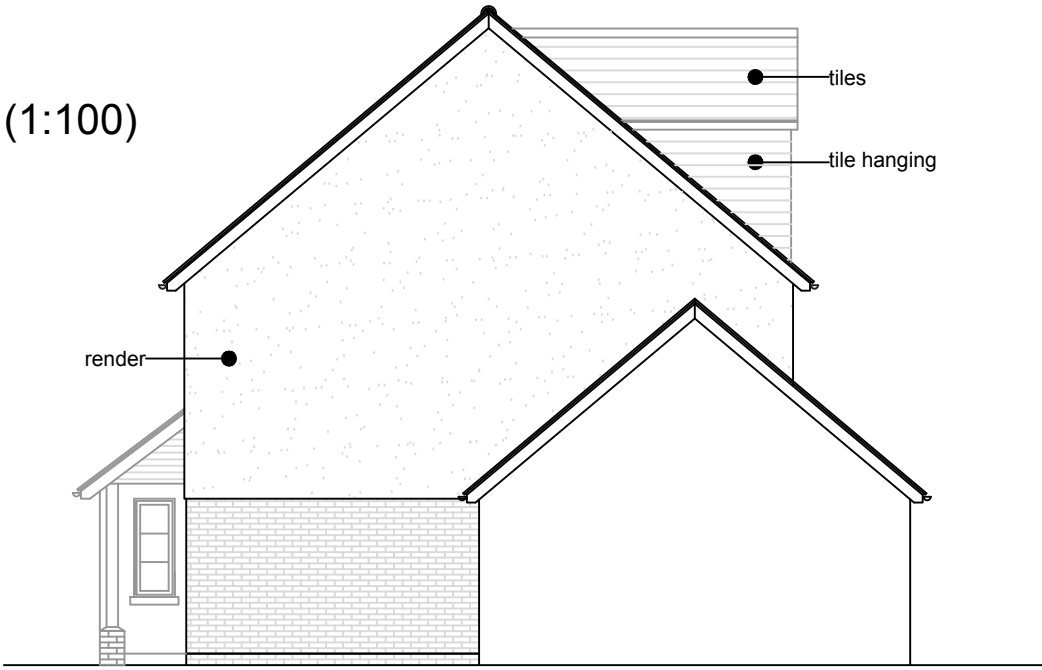


Side Elevation (west) dwelling 3

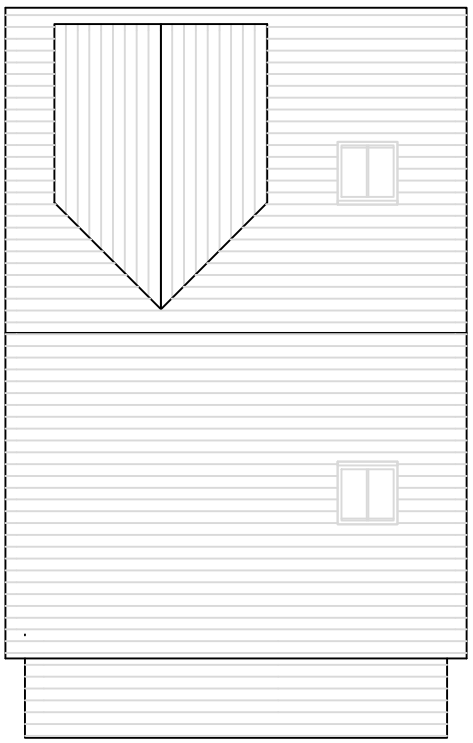


Roof Plan (1:100)

Dwellings 4 & 5

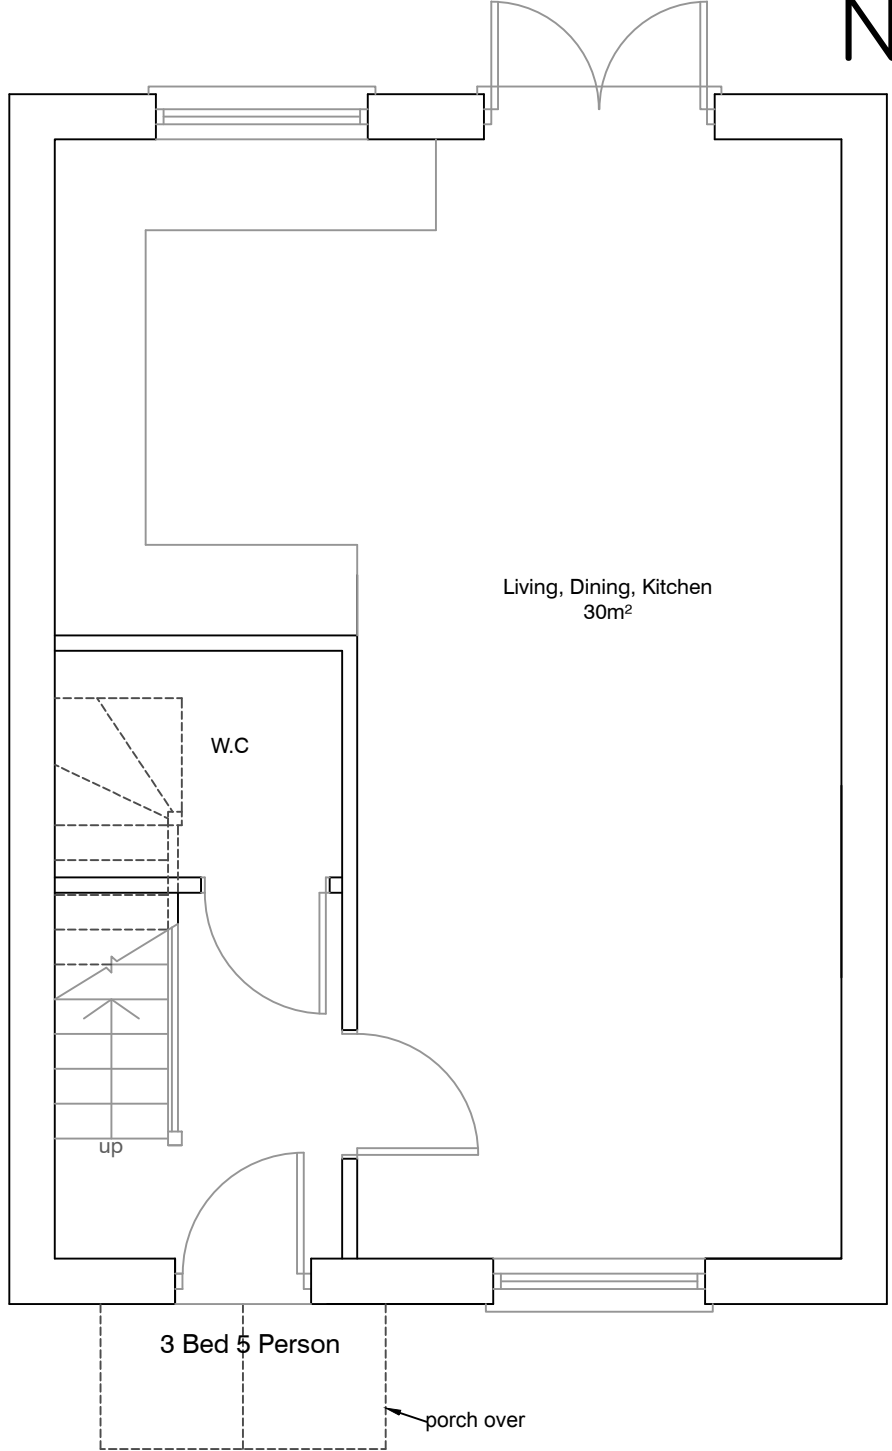


Ground Floor


Plans (1:50)

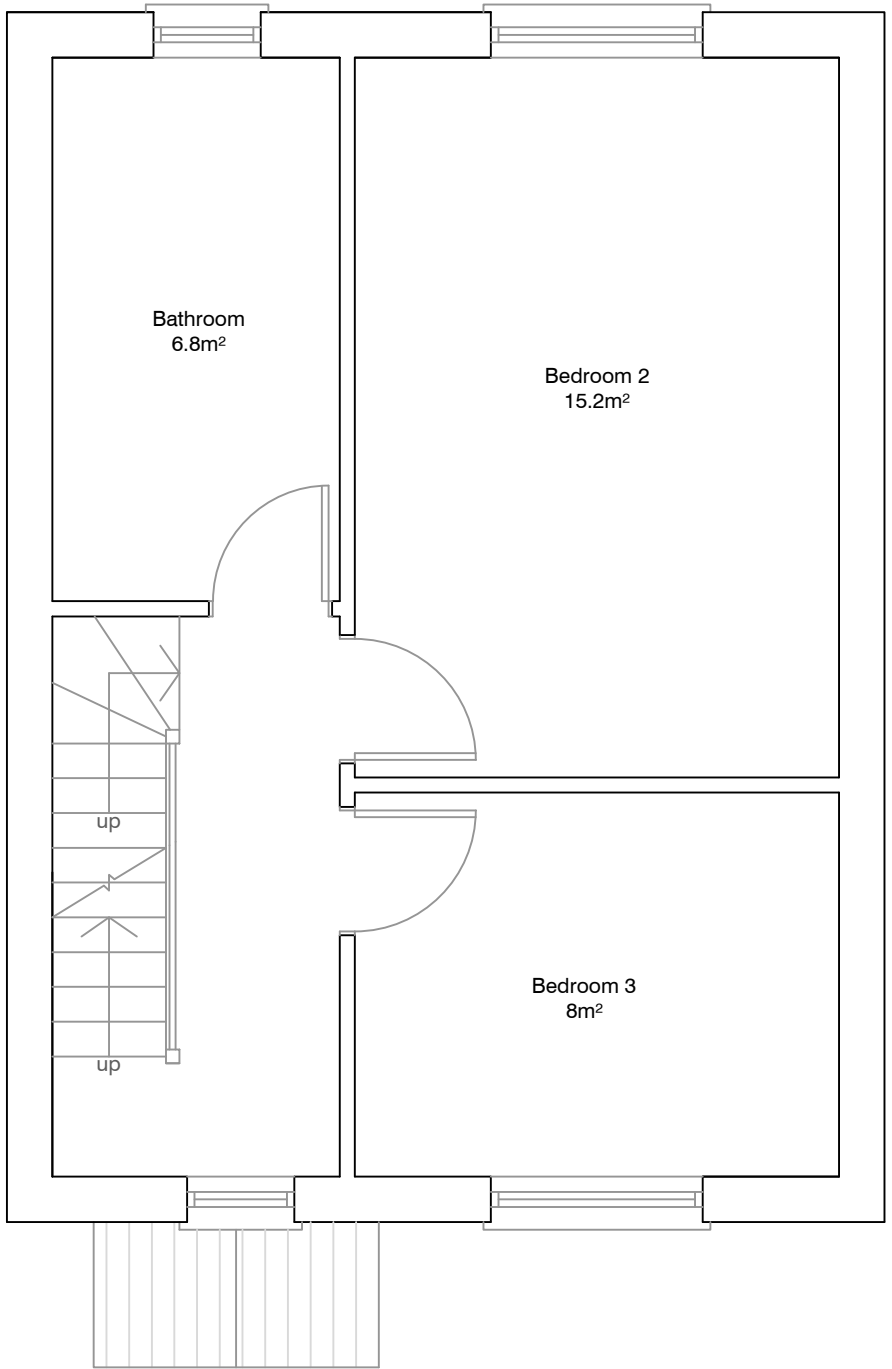

First Floor

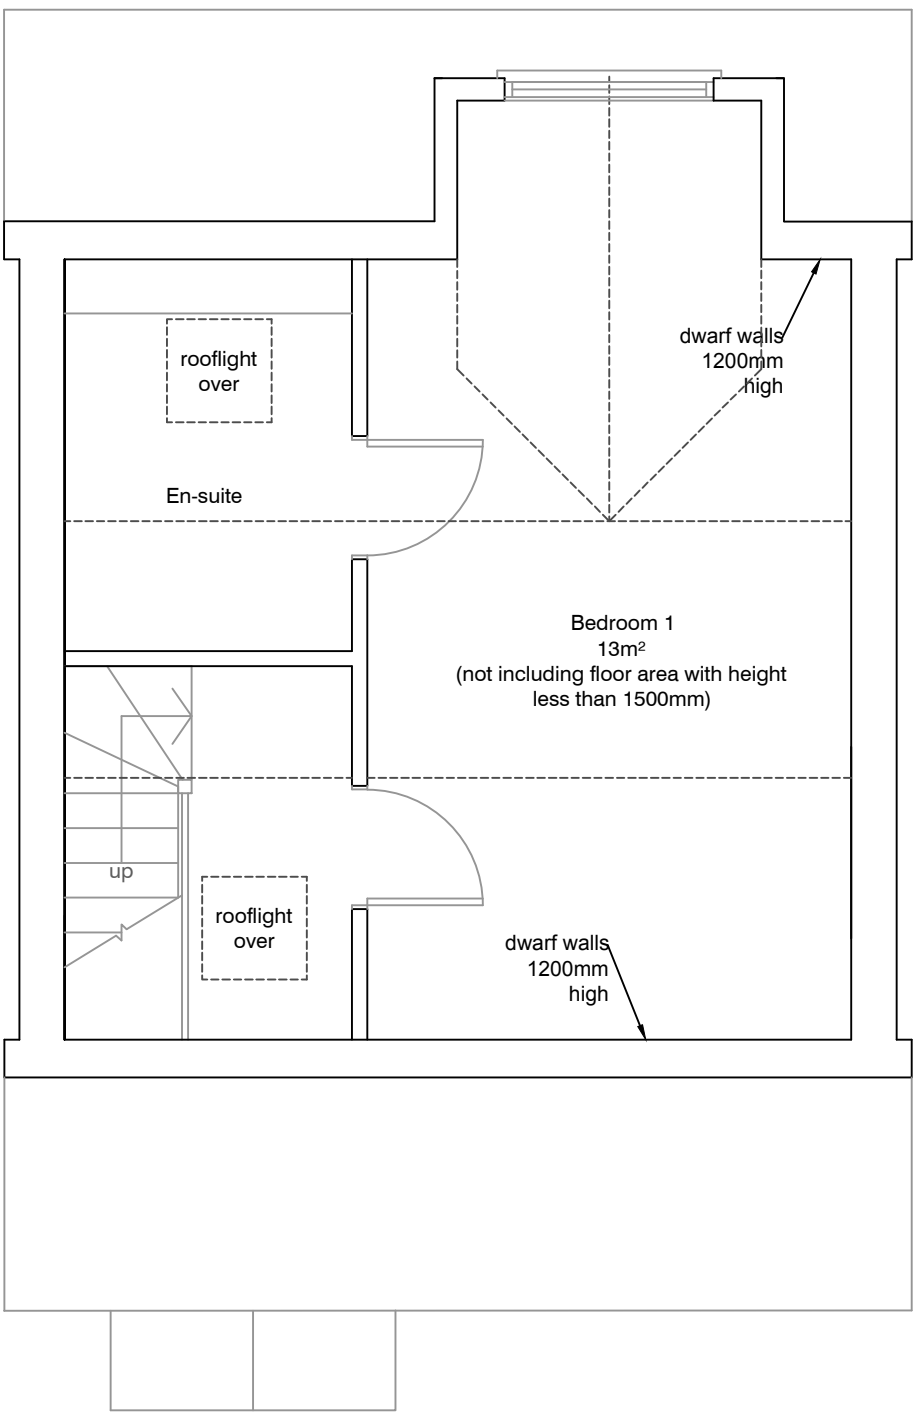


Second Floor

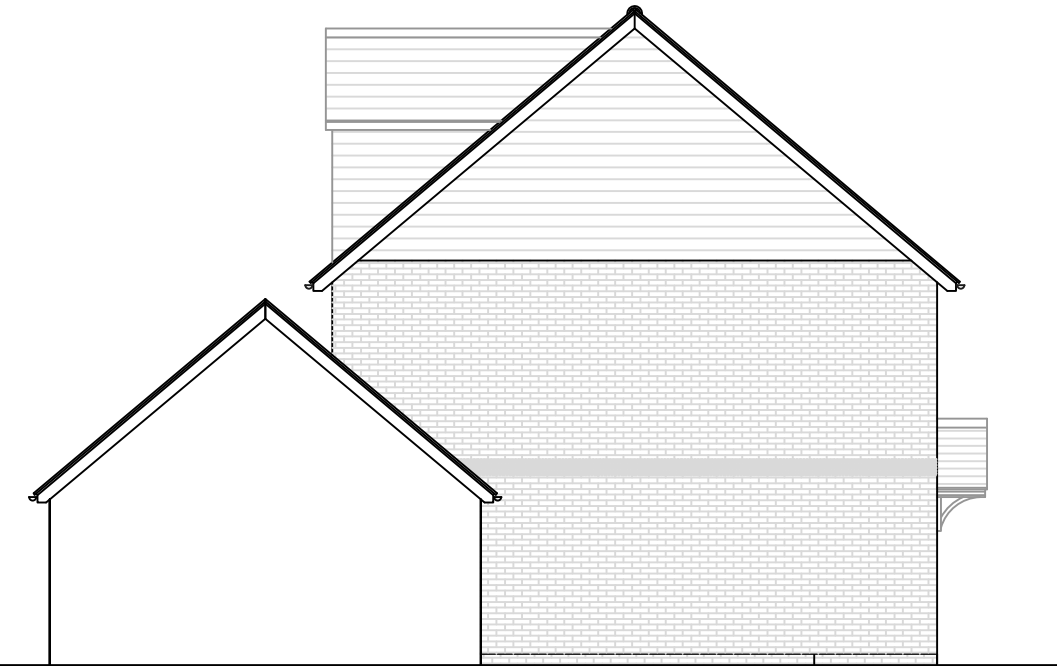


Side Elevation (east) dwelling 4


Elevations (1:100)

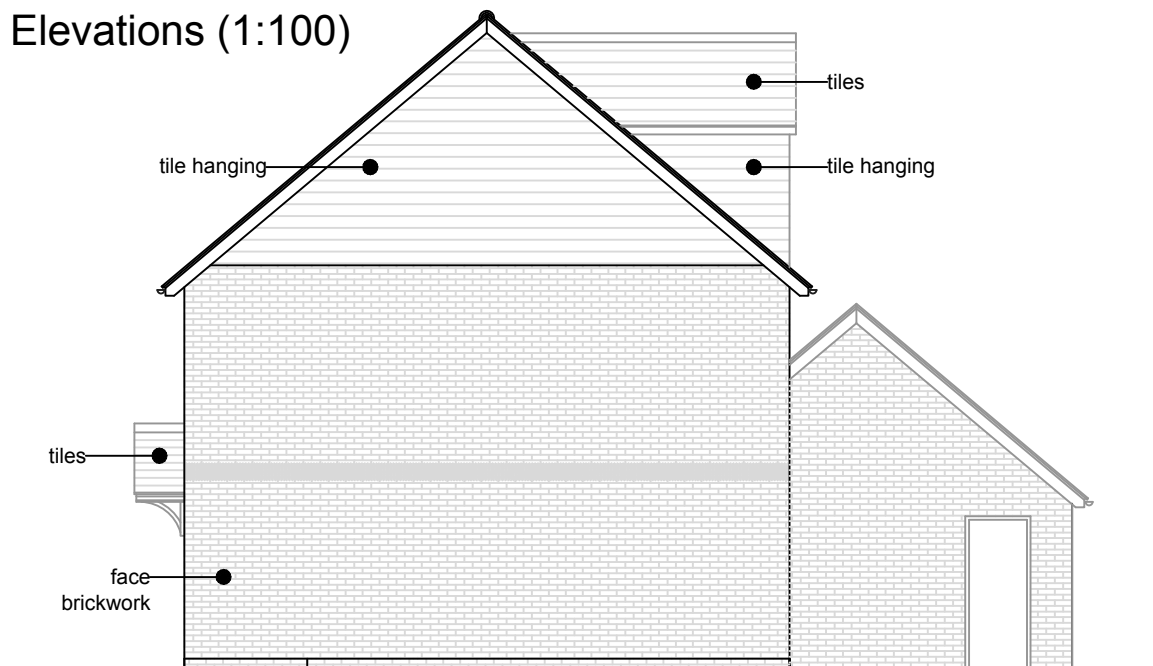


Side Elevation (west) dwelling 4

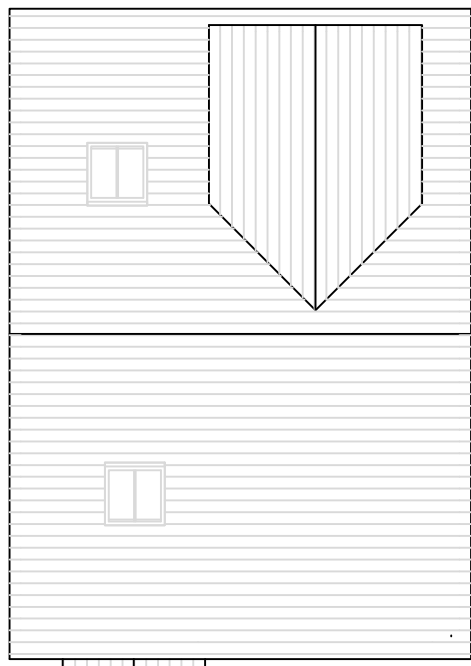


Roof Plan (1:100)

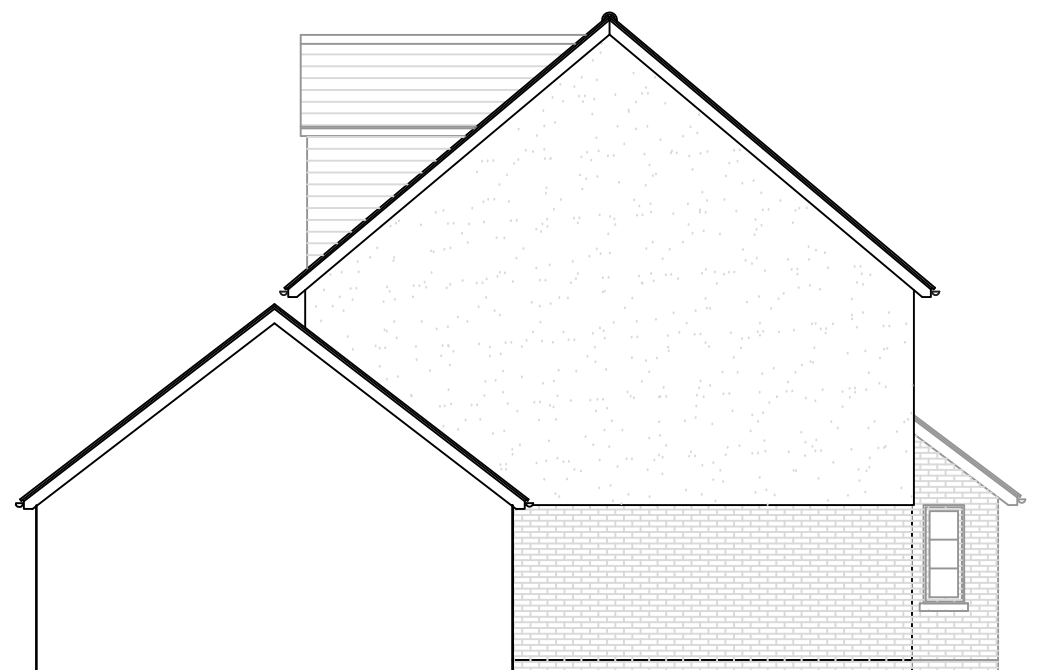


Side Elevation (east) dwelling 6

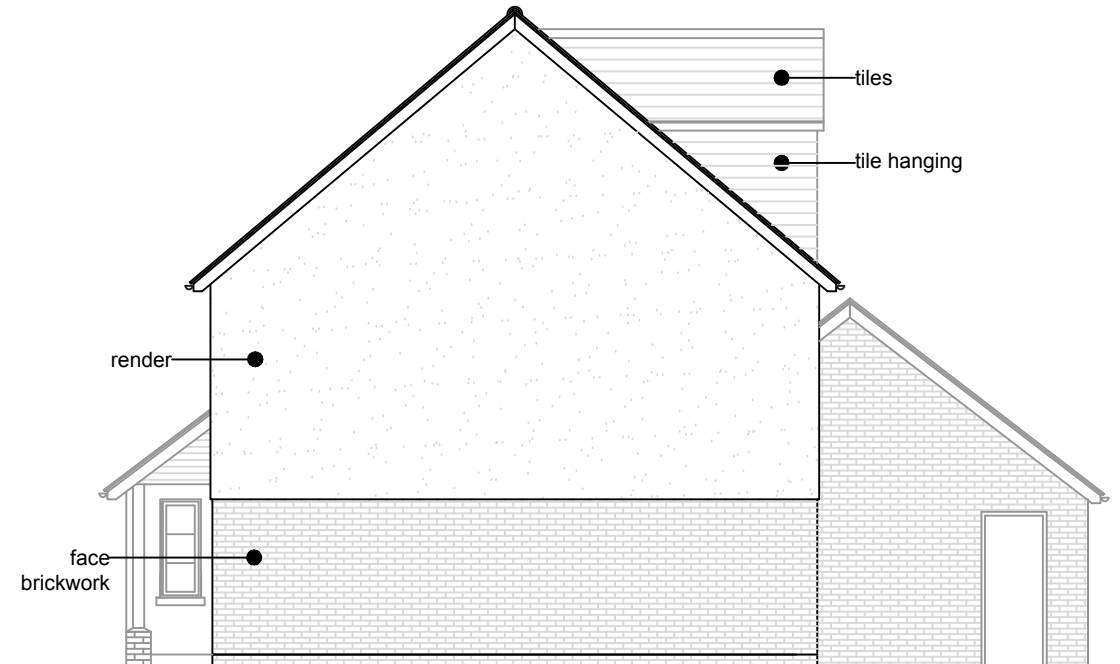

Side Elevation (west) dwelling 6

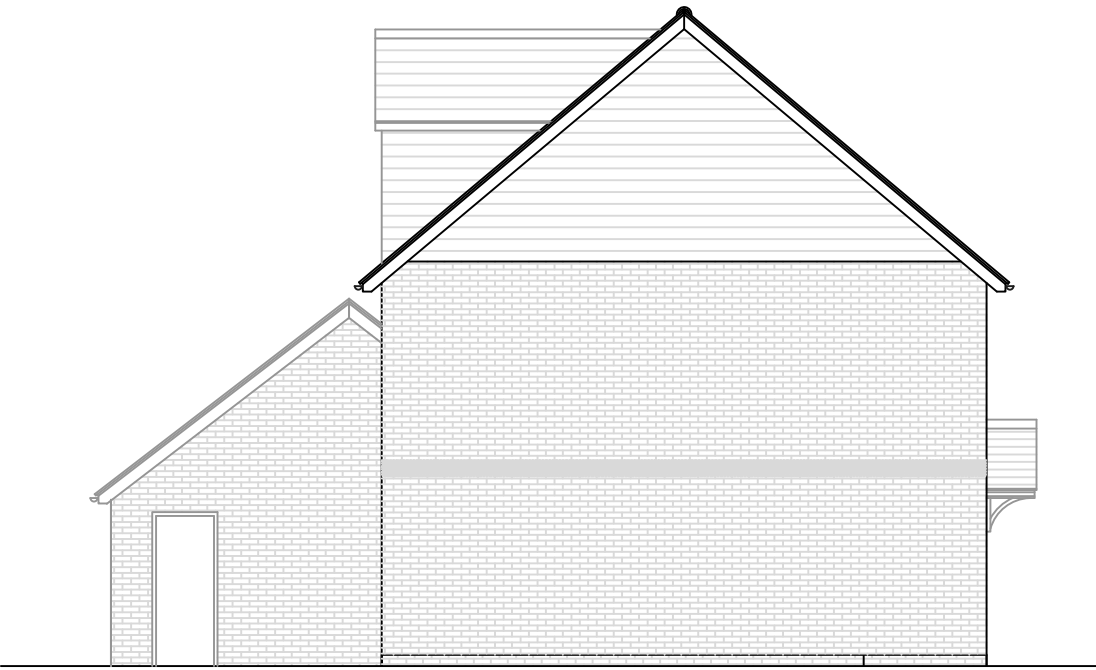

Side Elevation (east) dwelling 5

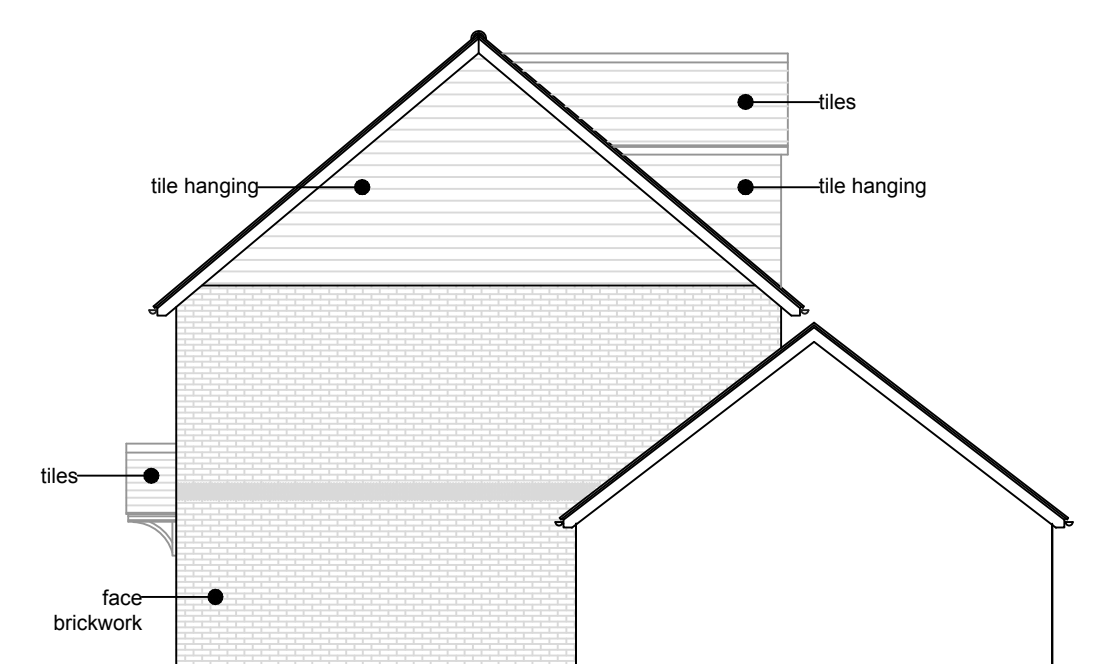

Side Elevation (west) dwelling 5

Levels and Site Layout
taken from topographical
survey produced by J.
Brotherton and Partners.

This drawing is the property of Inspired Design Studio Limited and must not be copied, reproduced or passed to a third party without their permission.

The Contractor is to verify all dimensions, alignment, levels and datums prior to commencement of work. Any discrepancies must be reported immediately to Inspired Design Studio Ltd for review.

Variations and modifications to the work shown on these drawings are not to be carried out without the prior approval from Inspired Design Studio Ltd

Revisions		
Rev	Description	By
b	Amendments	LW
a	Additional Information	LW
All dimensions to be checked on site prior to commencement of work. This drawing is the copyright of Inspired Design Studio Ltd. and may not be copied, altered or reproduced in any way without written authority.		
Client: Elizabeth Halton		
Project Address: Byfields & Nightingale Cottage Nylon Lane Westergate West Sussex		
Drawing Title: New Dwellings at Byfields - Dwellings 3, 4, 5 & 6 Floor Plans, Elevations and Roof Plans.		
Drawing Number: 1243.03.b		
Scale: As stated printed @ A1		
Date: 21/04/2020		