


Notes

THIS DRAWING IS THE COPYRIGHT OF VIVID DESIGN STUDIO LTD AND MUST NOT BE COPIED, ALTERED OR REPRODUCED IN ANY WAY NEITHER PASSED TO A THIRD PARTY WITHOUT THEIR WRITTEN PERMISSION.

DIMENSIONS TO BE CHECKED ON SITE BEFORE COMMENCING WORK AND ANY DISCREPANCIES SHALL BE REPORTED TO THE DESIGNER. FIGURED DIMENSIONS MUST BE TAKEN IN PREFERENCE TO SCALED DIMENSIONS.

Rev:-	Description:-	Date:-	Chkd by:-

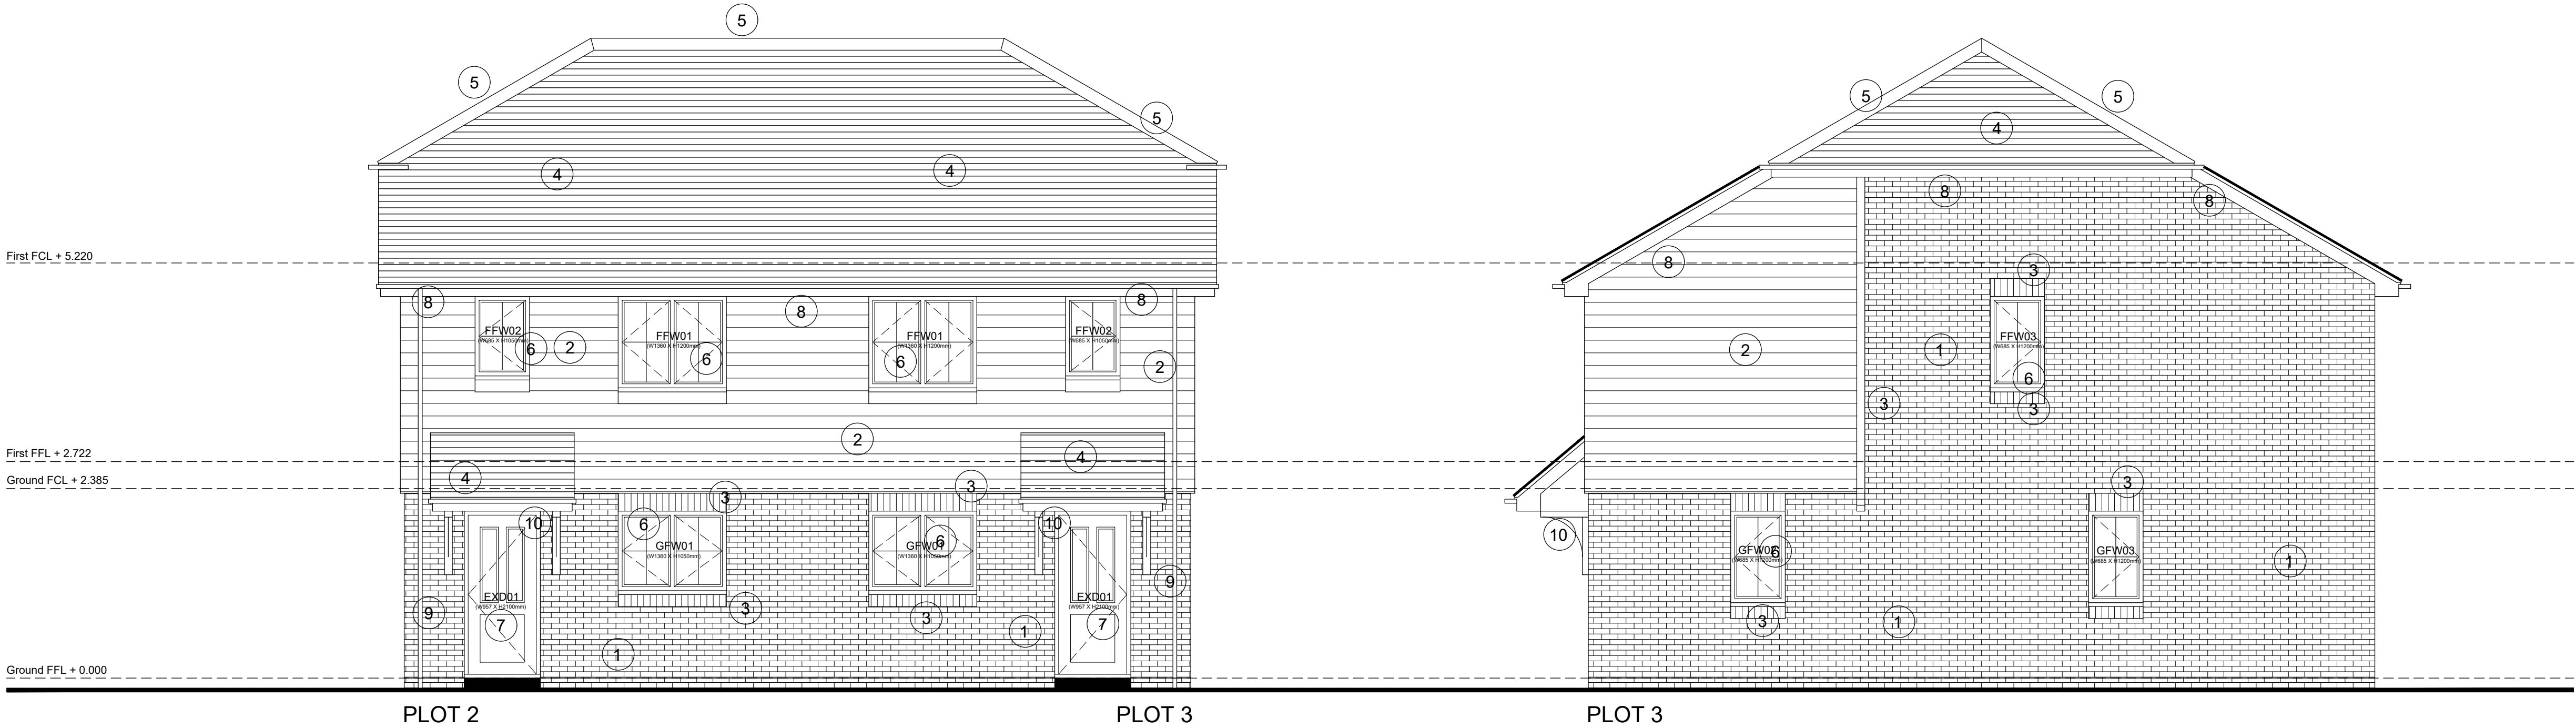

PLOT 2

PLOT 3


PLOT 3

SOUTH ELEVATION
(1:50)

EAST ELEVATION
(1:50)

Materials Key

- 1 Facing Brickwork
FORTERRA - Westcroft Red Multi
- 2 Tile Hanging
IMERY Phalempin Clay Plain Tiles - Amber
- 3 Feature Cills, String Courses & Arch Heads
FORTERRA - Westcroft Red Multi
- 4 Natural Slate Tiles
CLAY+SLATE COMPANY - CS26 Natural Grey
- 5 Clay Angled Ridge and Hip Tiles - Natural Grey
- 6 UPVC Windows and French Doors - Sage Green
- 7 Composite Personal and Garage Doors - Sage Green
- 8 Upvc Fascias and Eaves Soffits - Cream
- 9 UPVC Rainwater Goods - Black
- 10 Porches Timber Posts & Brackets - Oak
- 11 Obscure Glazed Window

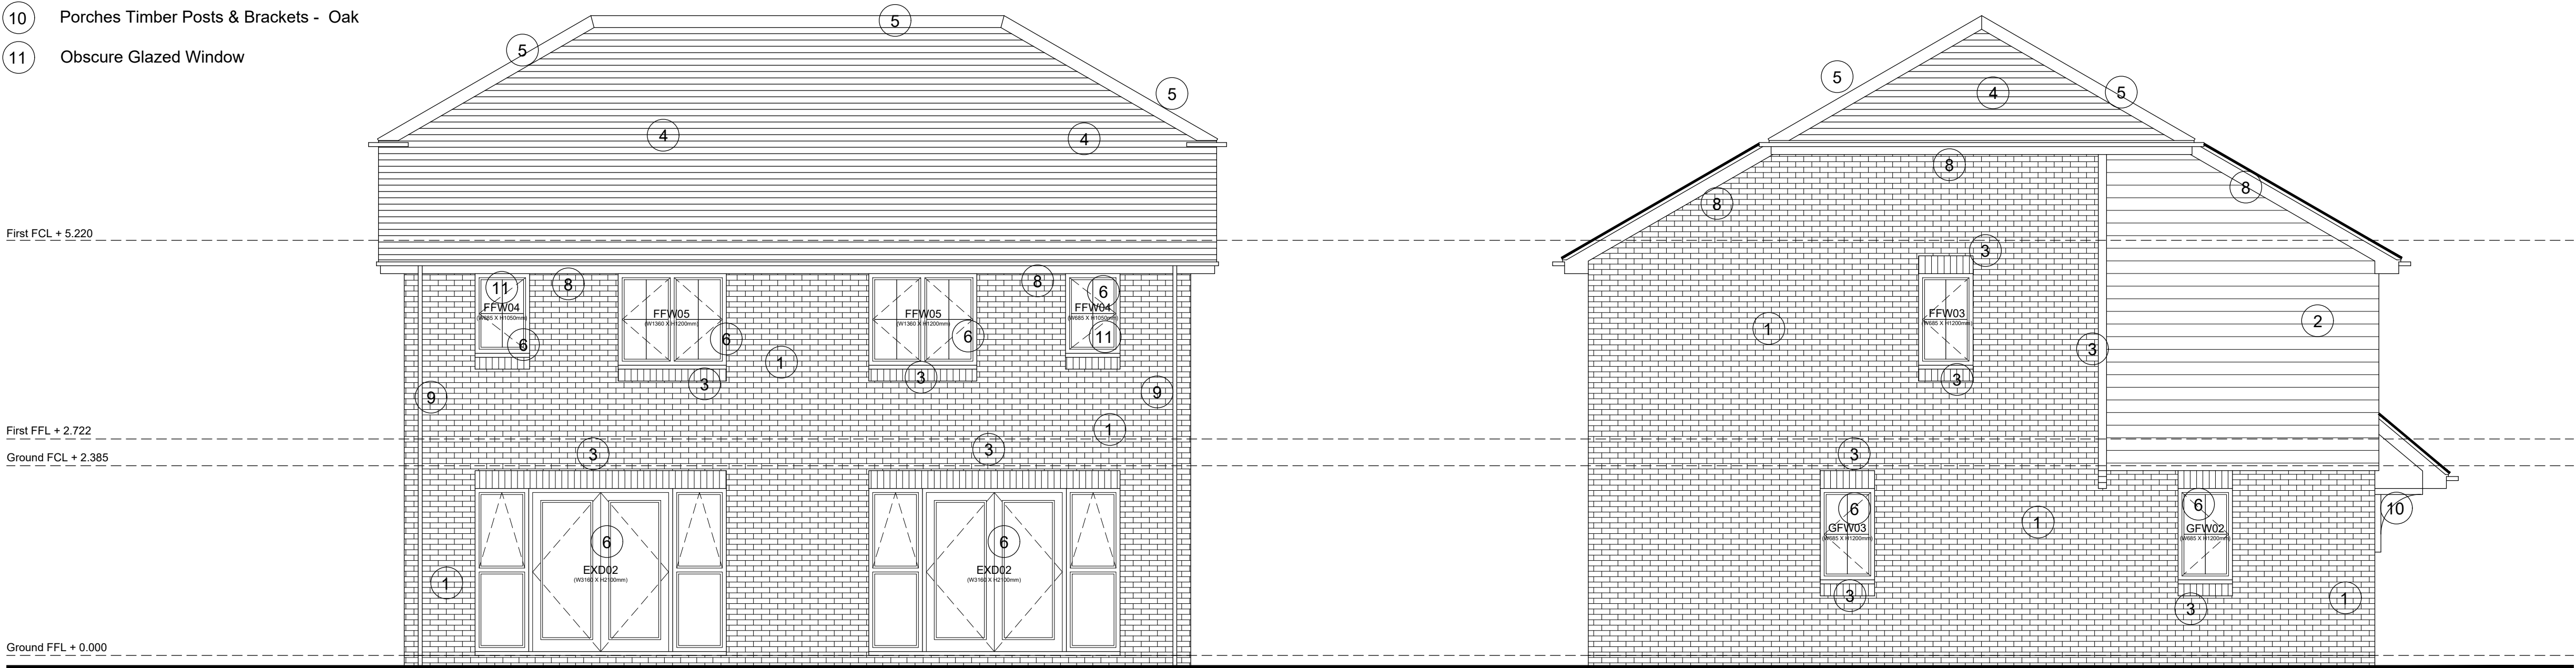

PLOT 3

PLOT 2

PLOT 2

NORTH ELEVATION
(1:50)

WEST ELEVATION
(1:50)



The Barn, Calcot Mount Business Park, Calcot Lane,
Curdridge, Southampton, Hampshire, SO32 2BN
Tel: 01489 786670
Email: info@vividdesignstudio.co.uk
Website: www.vividdesignstudio.co.uk

Project:-	Proposed Residential Development Springfield Hook Lane Aldingbourne West Sussex		
Title:-	Proposed Material Elevations (Plot 2&3)		
Client:-	Imperial Homes Southern Ltd		
Scale:-	1:50 (@A1)		
Drawn By:-	PJD	Checked By:-	
Date:-	19/04/21	Date:-	
Job.No:-	200053	Drg.No:-	06