


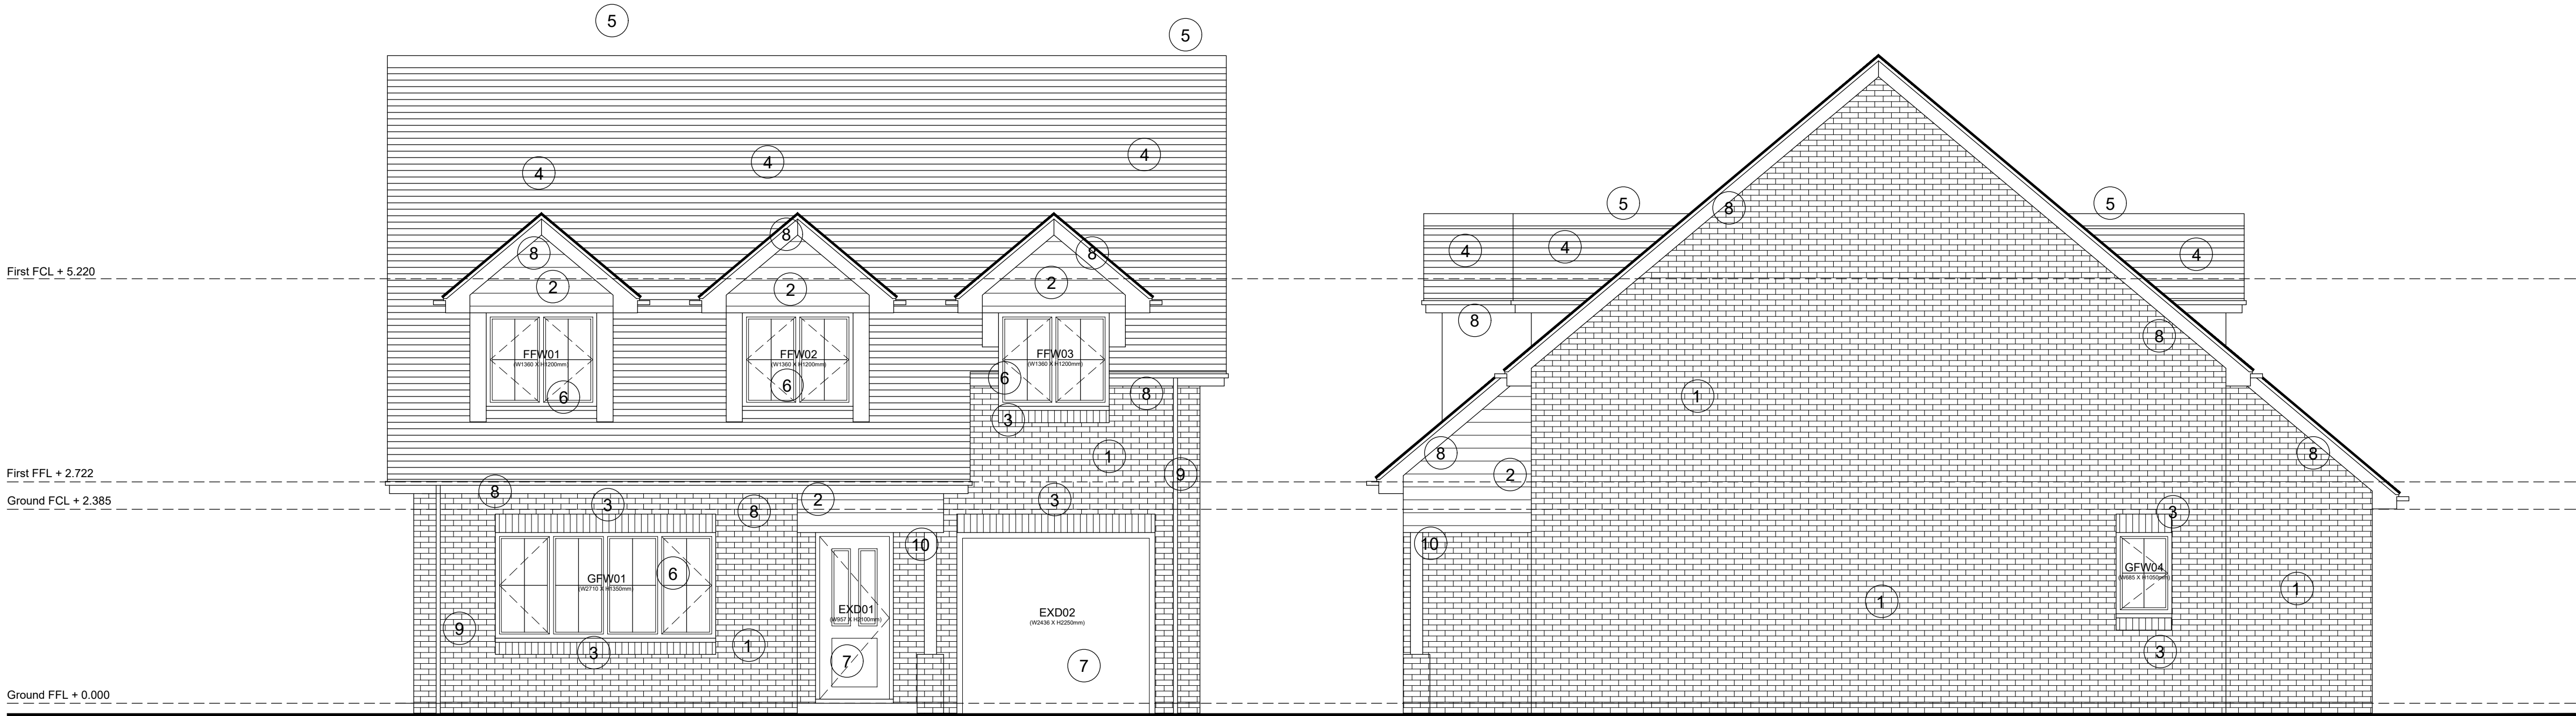


PLOT 1

WEST ELEVATION (1:50)

PLOT 1

SOUTH ELEVATION (1:50)

- Materials Key
- 1 Facing Brickwork
FORTERRA - Westcroft Red Multi
 - 2 Tile Hanging
IMERY - Phalempin Clay Plain Tiles - Amber
 - 3 Feature Cills, String Courses & Arch Heads
FORTERRA - Westcroft Red Multi
 - 4 Concrete Small Tiles
TERREAL - Rully Interlocking Tile - Dark Slate
 - 5 Concrete Half Round Ridge and Hip Tiles - Dark Slate
 - 6 UPVC Windows and French Doors - Sage Green
 - 7 Composite Personal and Garage Doors - Sage Green
 - 8 Upvc Fascias and Eaves Soffits - Cream
 - 9 UPVC Rainwater Goods - Black
 - 10 Porches Timber Posts & Brackets - Oak
 - 11 Obscure Glazed Window

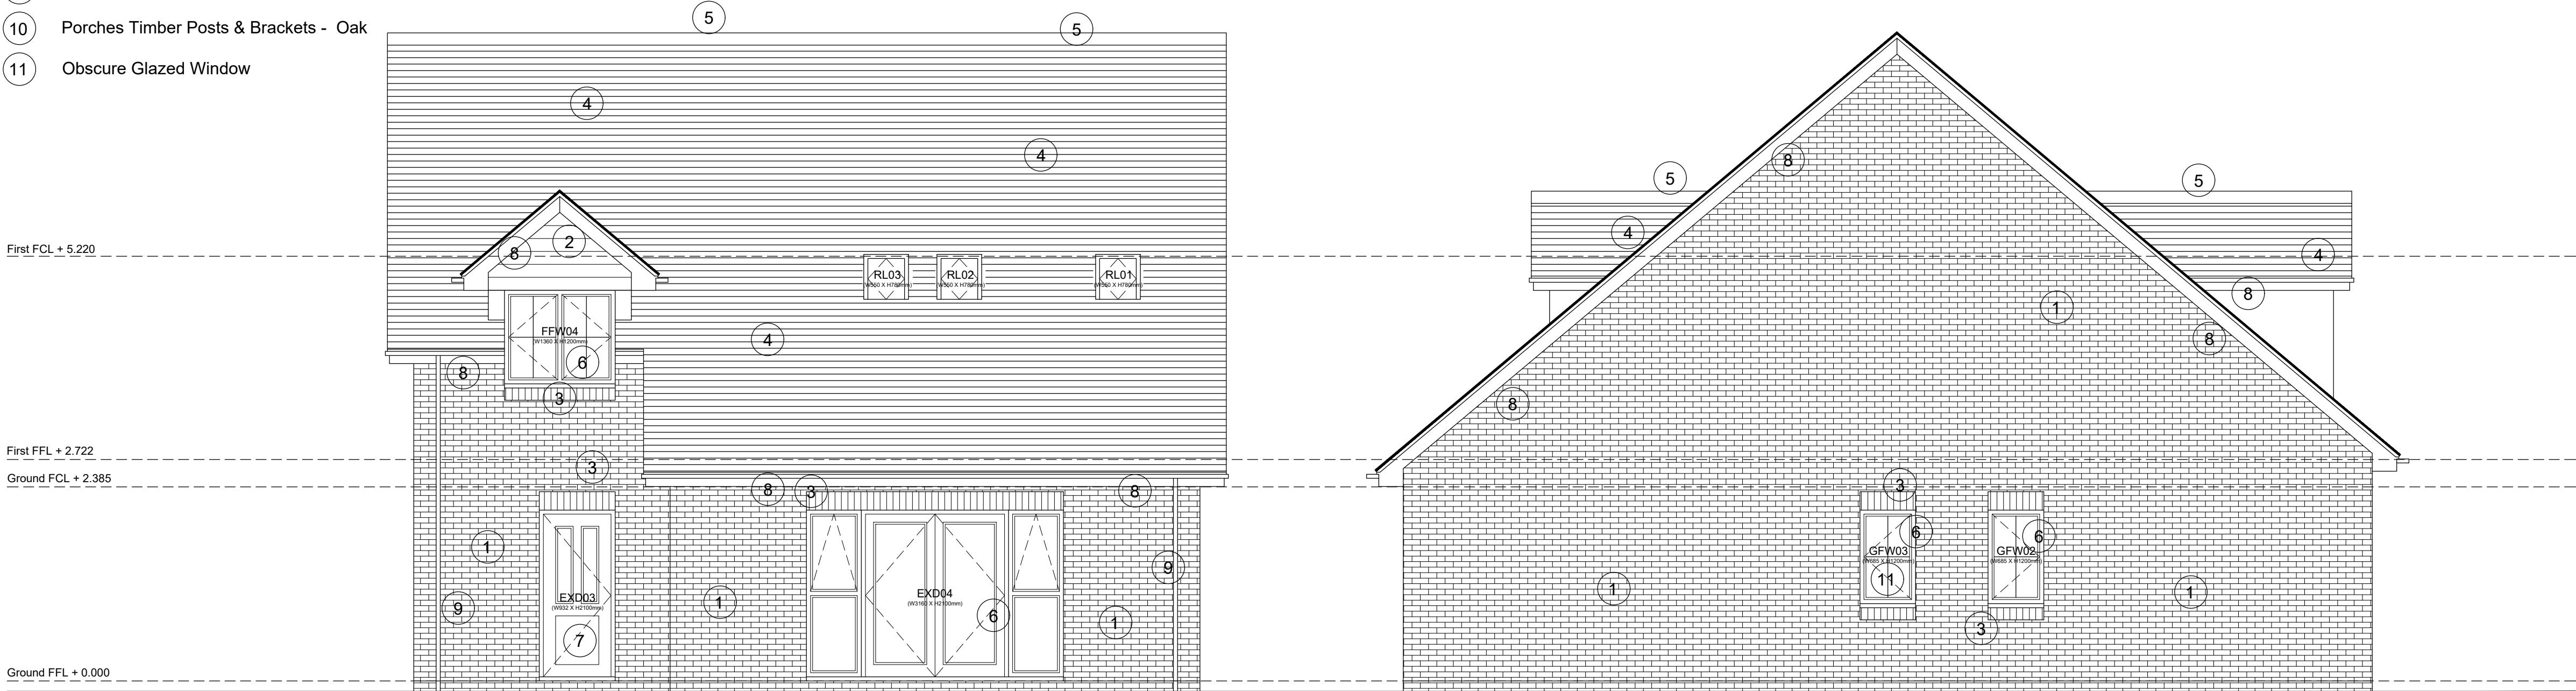

PLOT 1

EAST ELEVATION (1:50)

PLOT 1

NORTH ELEVATION (1:50)

Notes

THIS DRAWING IS THE COPYRIGHT OF VIVID DESIGN STUDIO LTD AND MUST NOT BE COPIED, ALTERED OR REPRODUCED IN ANY WAY NEITHER PASSED TO A THIRD PARTY WITHOUT THEIR WRITTEN PERMISSION.

DIMENSIONS TO BE CHECKED ON SITE BEFORE COMMENCING WORK AND ANY DISCREPANCIES SHALL BE REPORTED TO THE DESIGNER. FIGURED DIMENSIONS MUST BE TAKEN IN PREFERENCE TO SCALED DIMENSIONS.

Rev:-	Description:-	Date:-	Chkd by:-
A	Changed roof tile specification	14/06/21	



The Barn, Calcot Mount Business Park, Calcot Lane,
Curdridge, Southampton, Hampshire, SO32 2BN
Tel: 01489 786670
Email: info@vividdesignstudio.co.uk
Website: www.vividdesignstudio.co.uk

Project:-	Proposed Residential Development Springfield Hook Lane Aldingbourne West Sussex		
Title:-	Proposed Material Elevations (Plot 1)		
Client:-	Imperial Homes Southern Ltd		
Scale:-	1:50 (@A1)		
Drawn By:-	PJD	Checked By:-	PJD
Date:-	19/04/21	Date:-	19/04/21
Job.No:-	200053	Drg.No:-	05
		Rev:-	A