



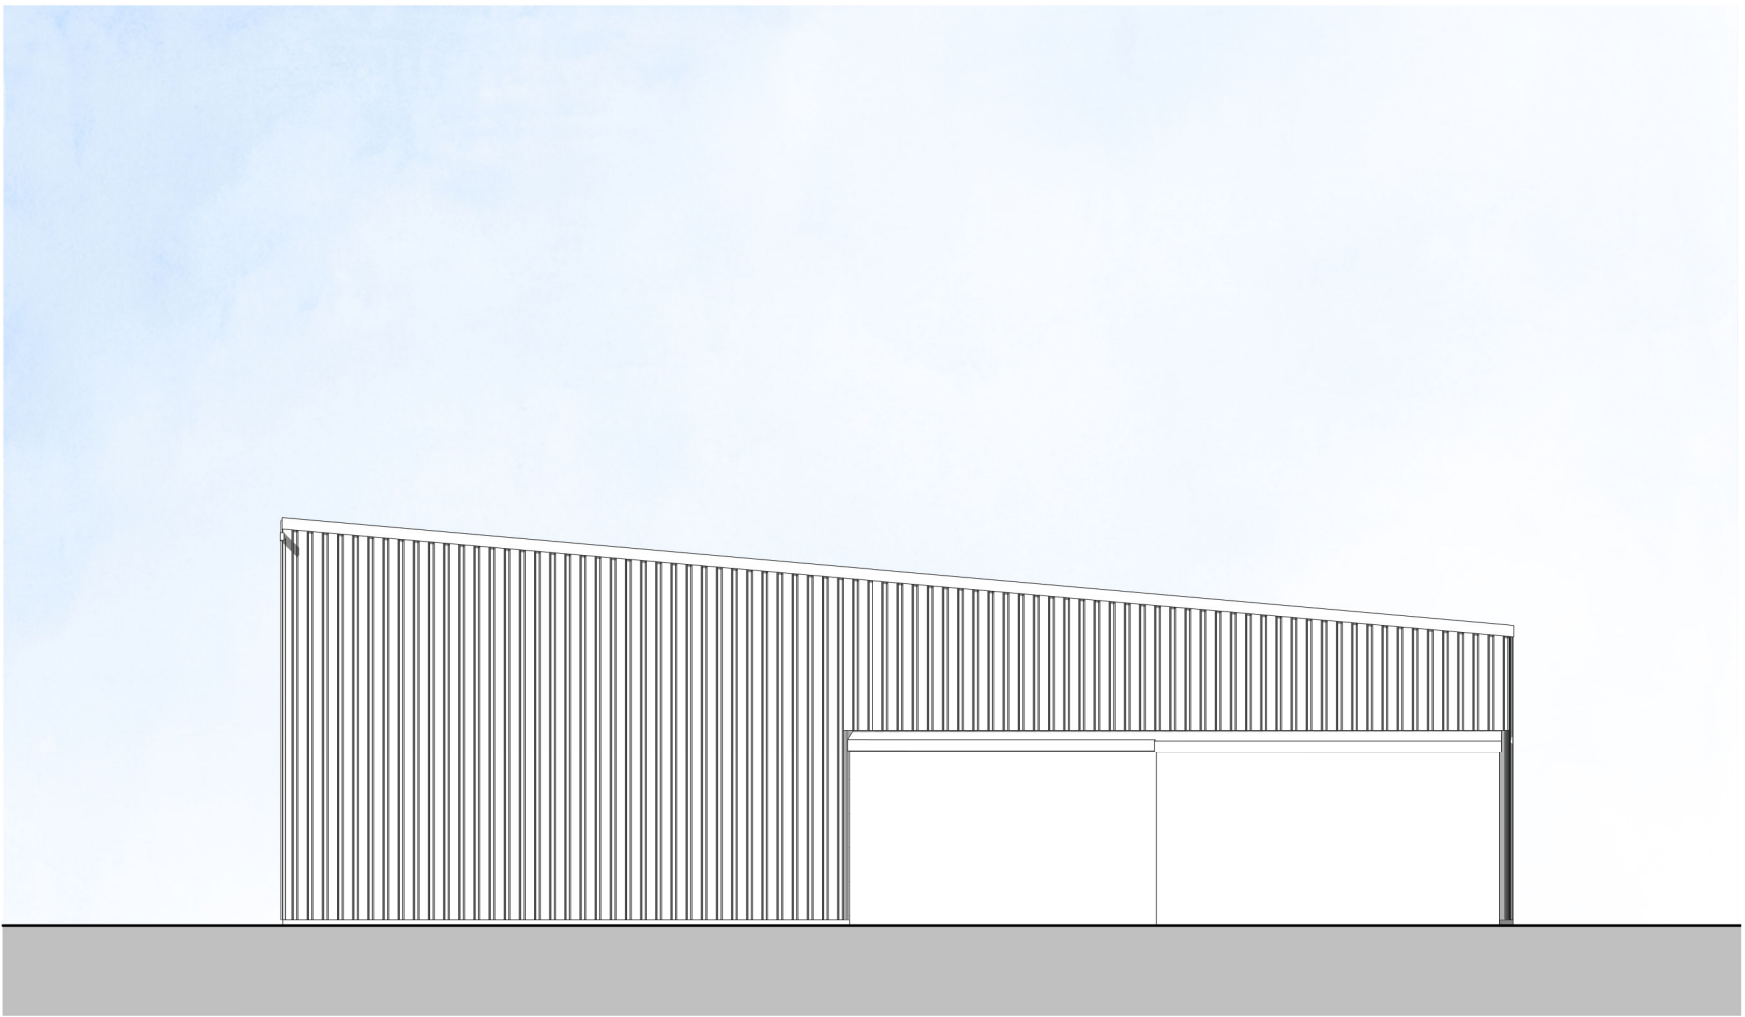


Front Elevation
1 : 100

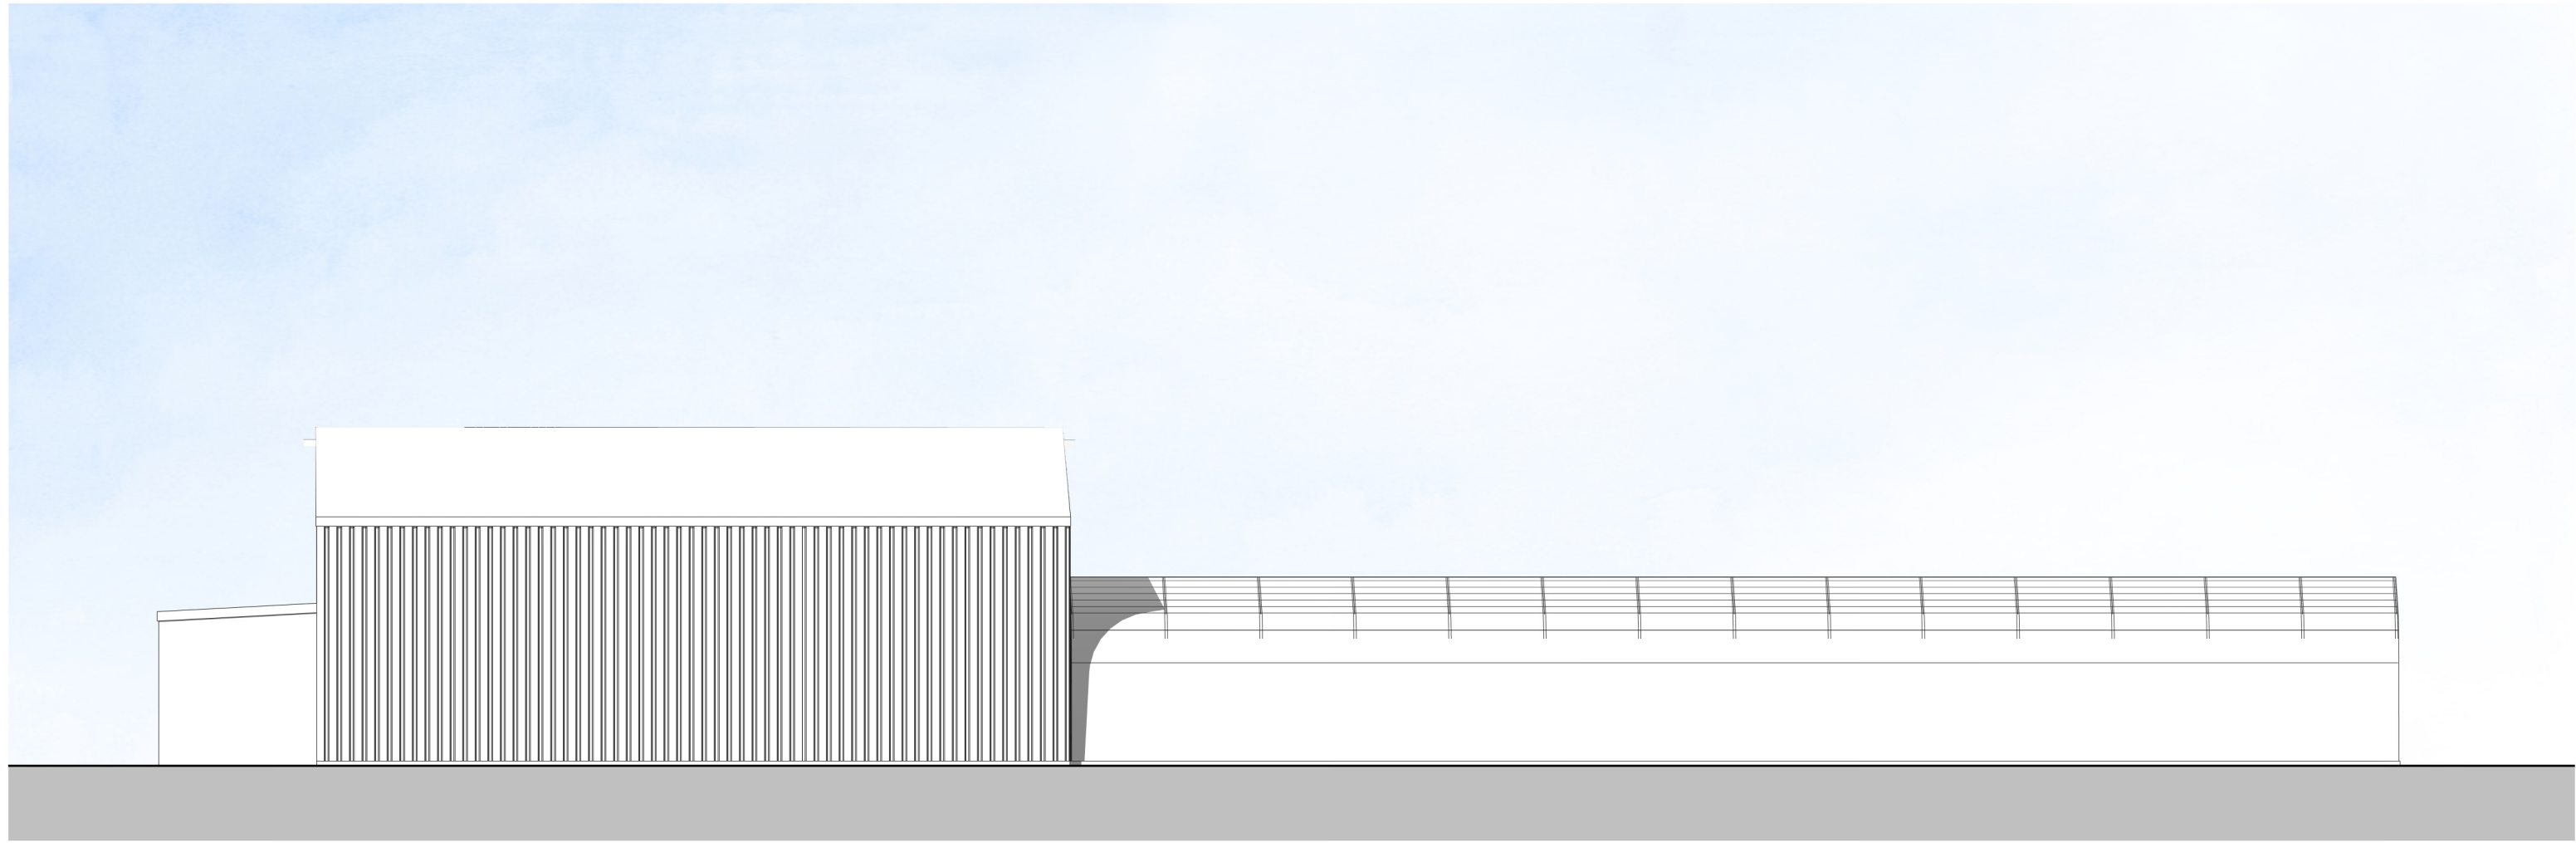


Right Flank Elevation
1 : 100



Rear Elevation
1 : 100

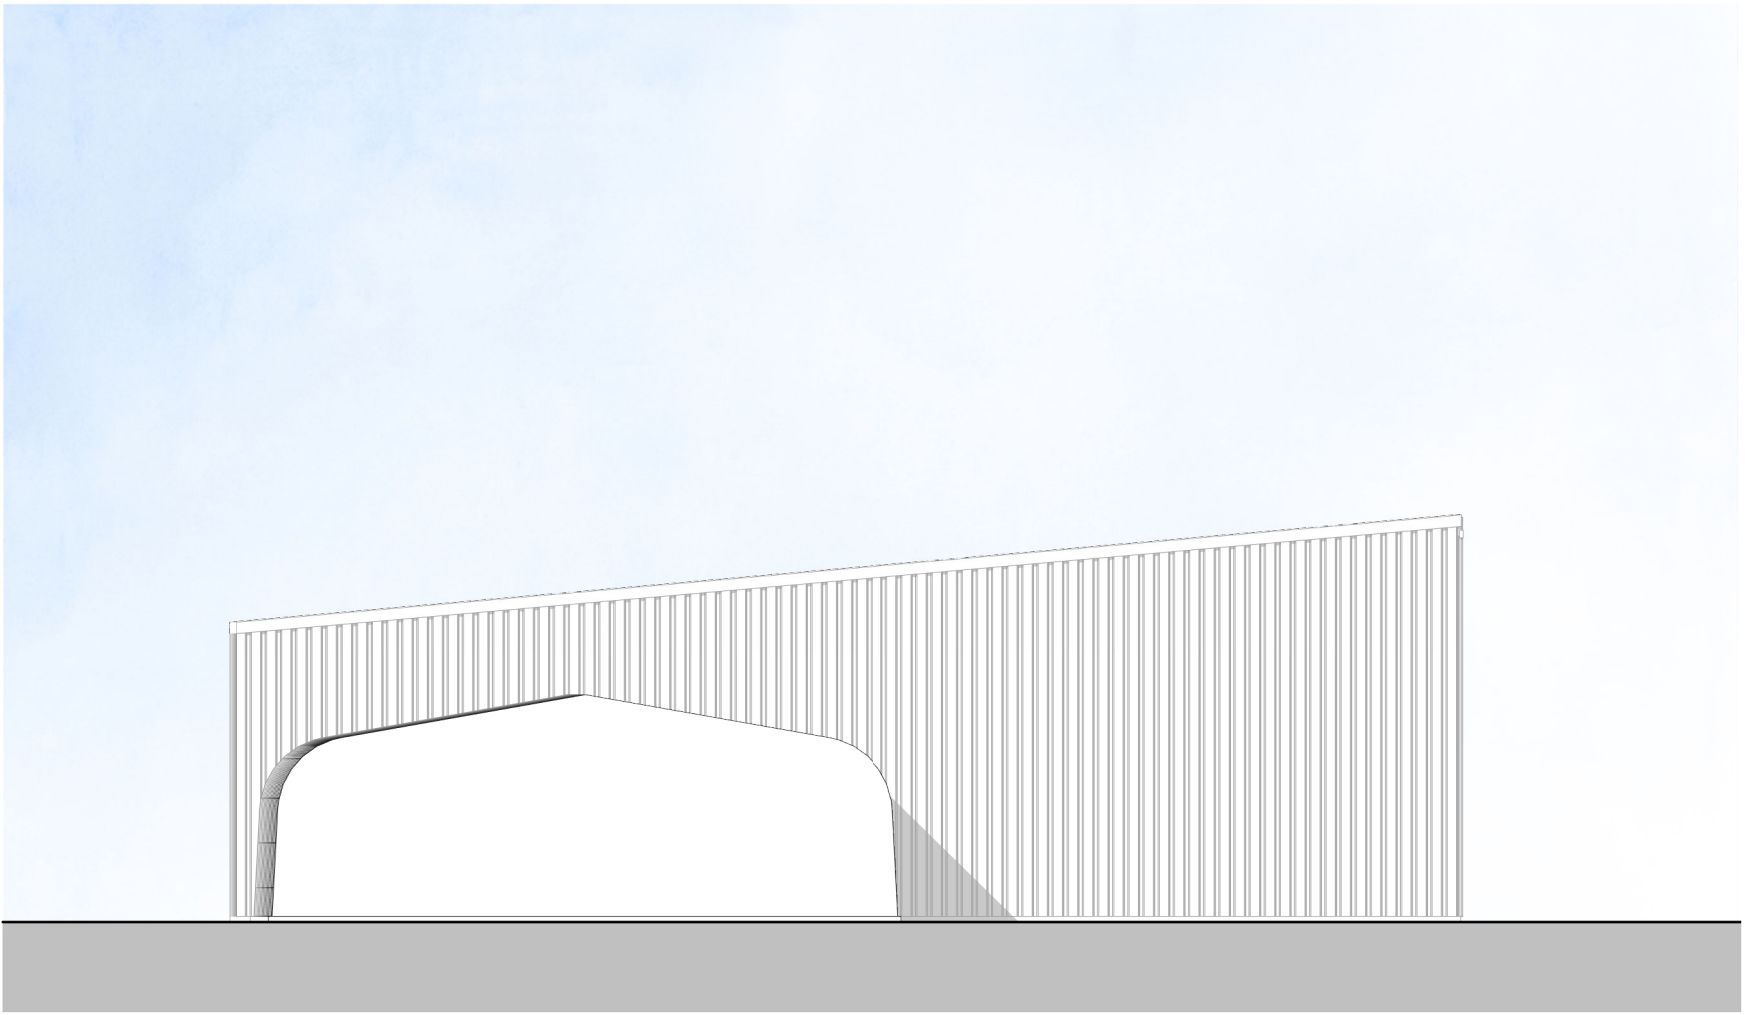

Left Flank Elevation
1 : 100

 

Rev	Date	Comments
PLANNING		
CLIENT SRC RECYCLING LTD		
PROJECT Land At SRC Recycling Fontwell Avenue Eastergate, West Sussex PO20 3RU		
TITLE Engine Removal Building Existing Elevations		
PROJECT NO. 7334	DATE Sept 21	
DRAWING NO. 7334 - PD07	REVISION	
SCALE 1 : 100@ A1	DRAWN TH	CHECKED DA

Nesicar House, London Road,
Wotton Heath, BN15 7RS
phone: 01732 753333
fax: 01732 753334
info@offsetarchitects.co.uk
www.offsetarchitects.com

