




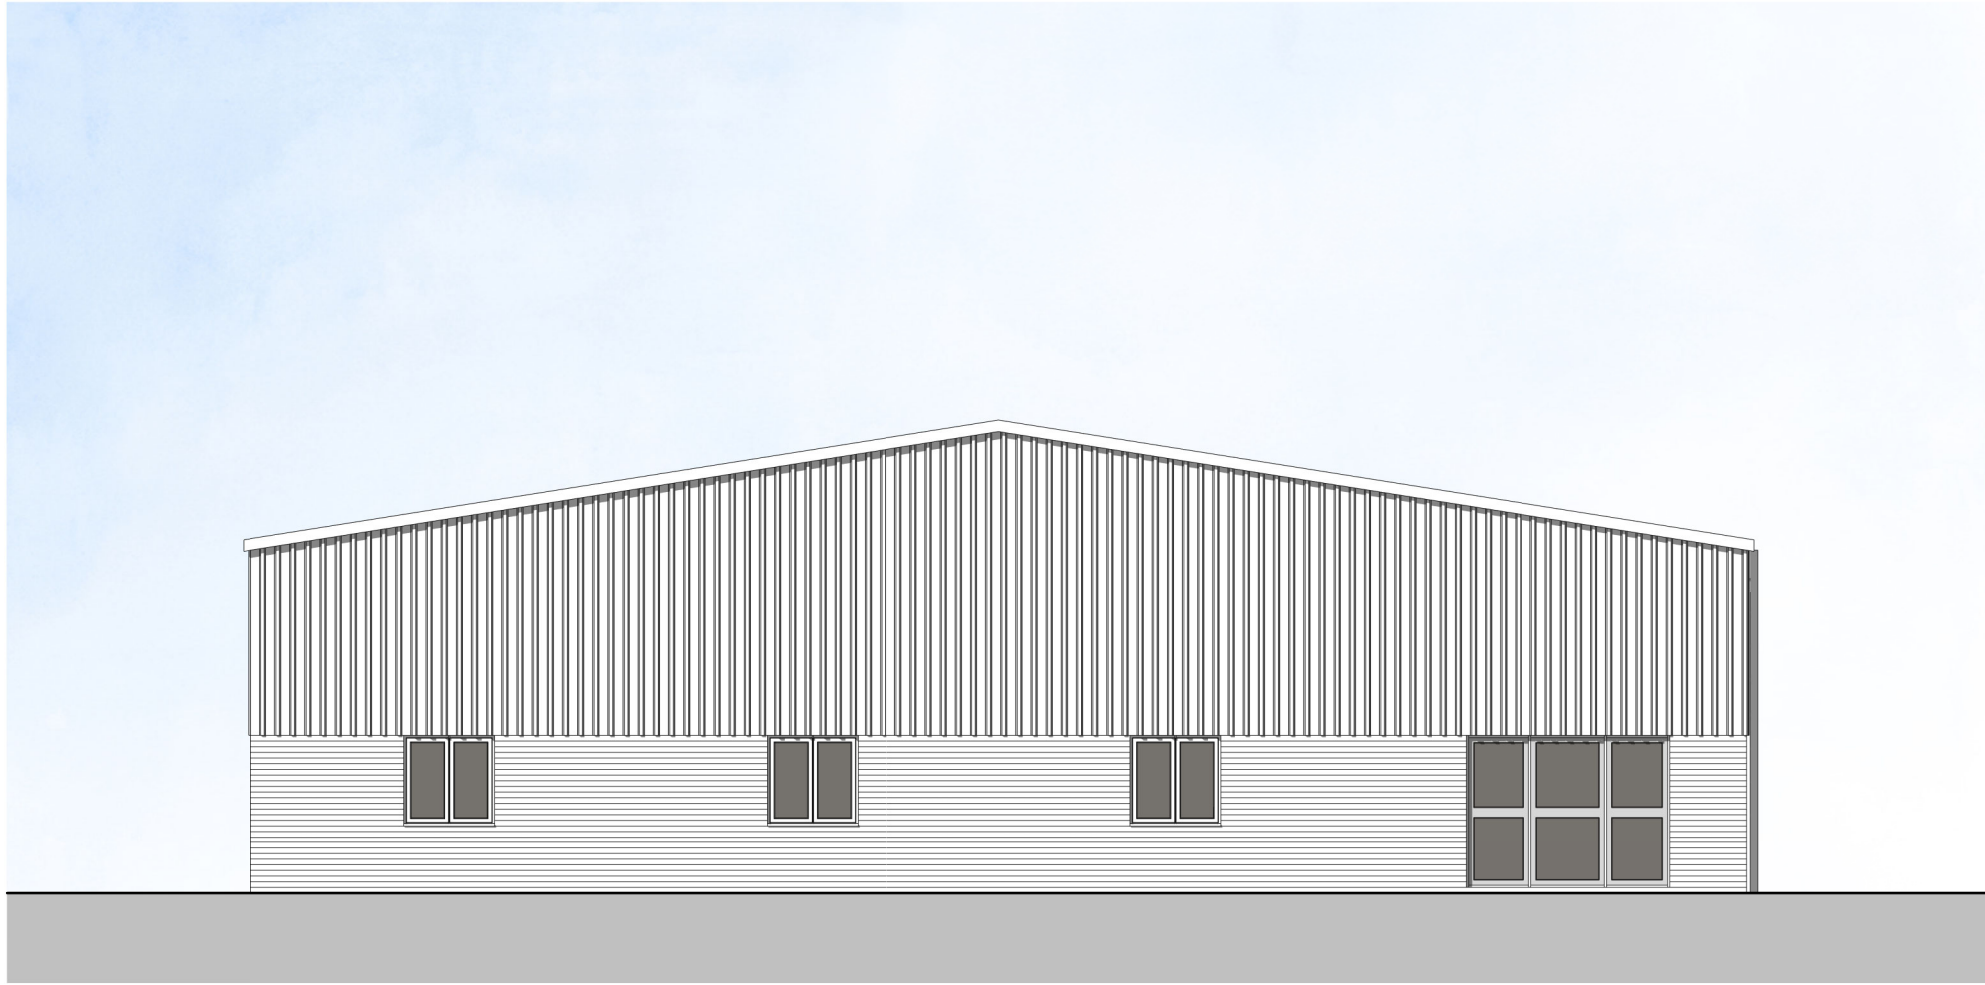


Front Elevation
1 : 100

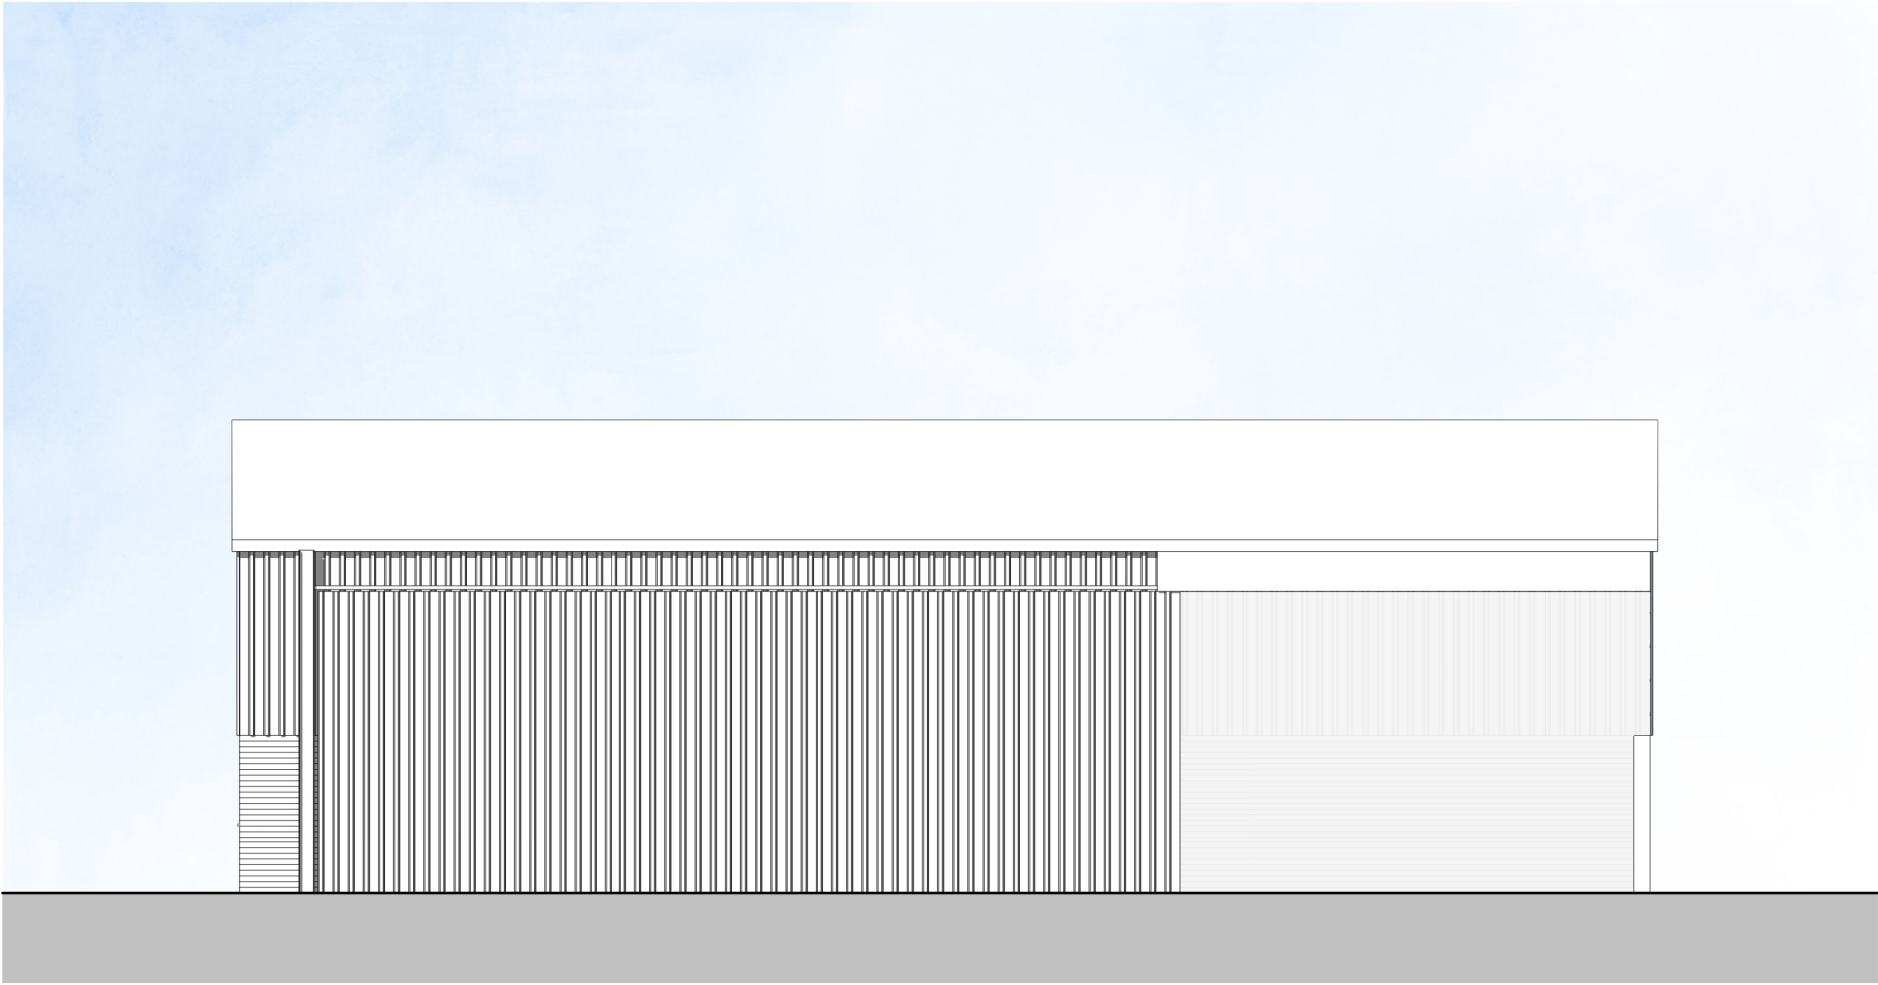

Right Flank Elevation
1 : 100

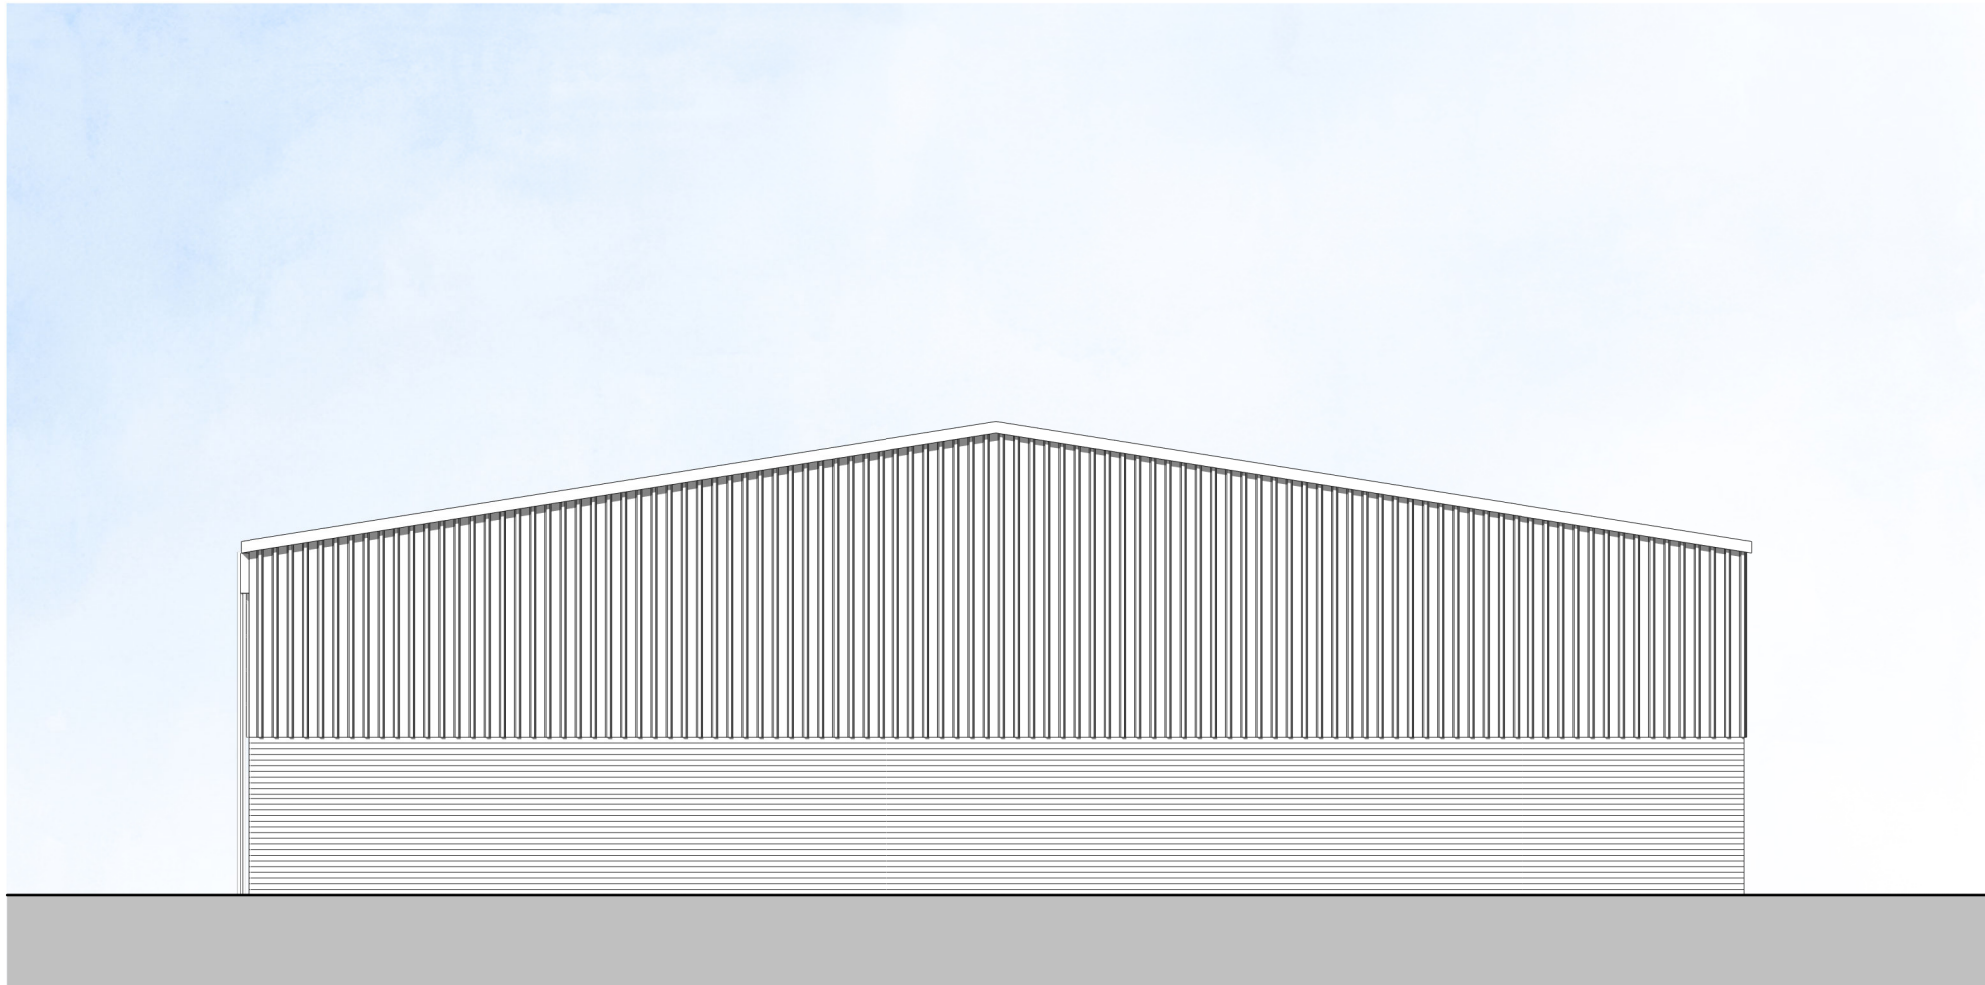


Rear Elevation
1 : 100

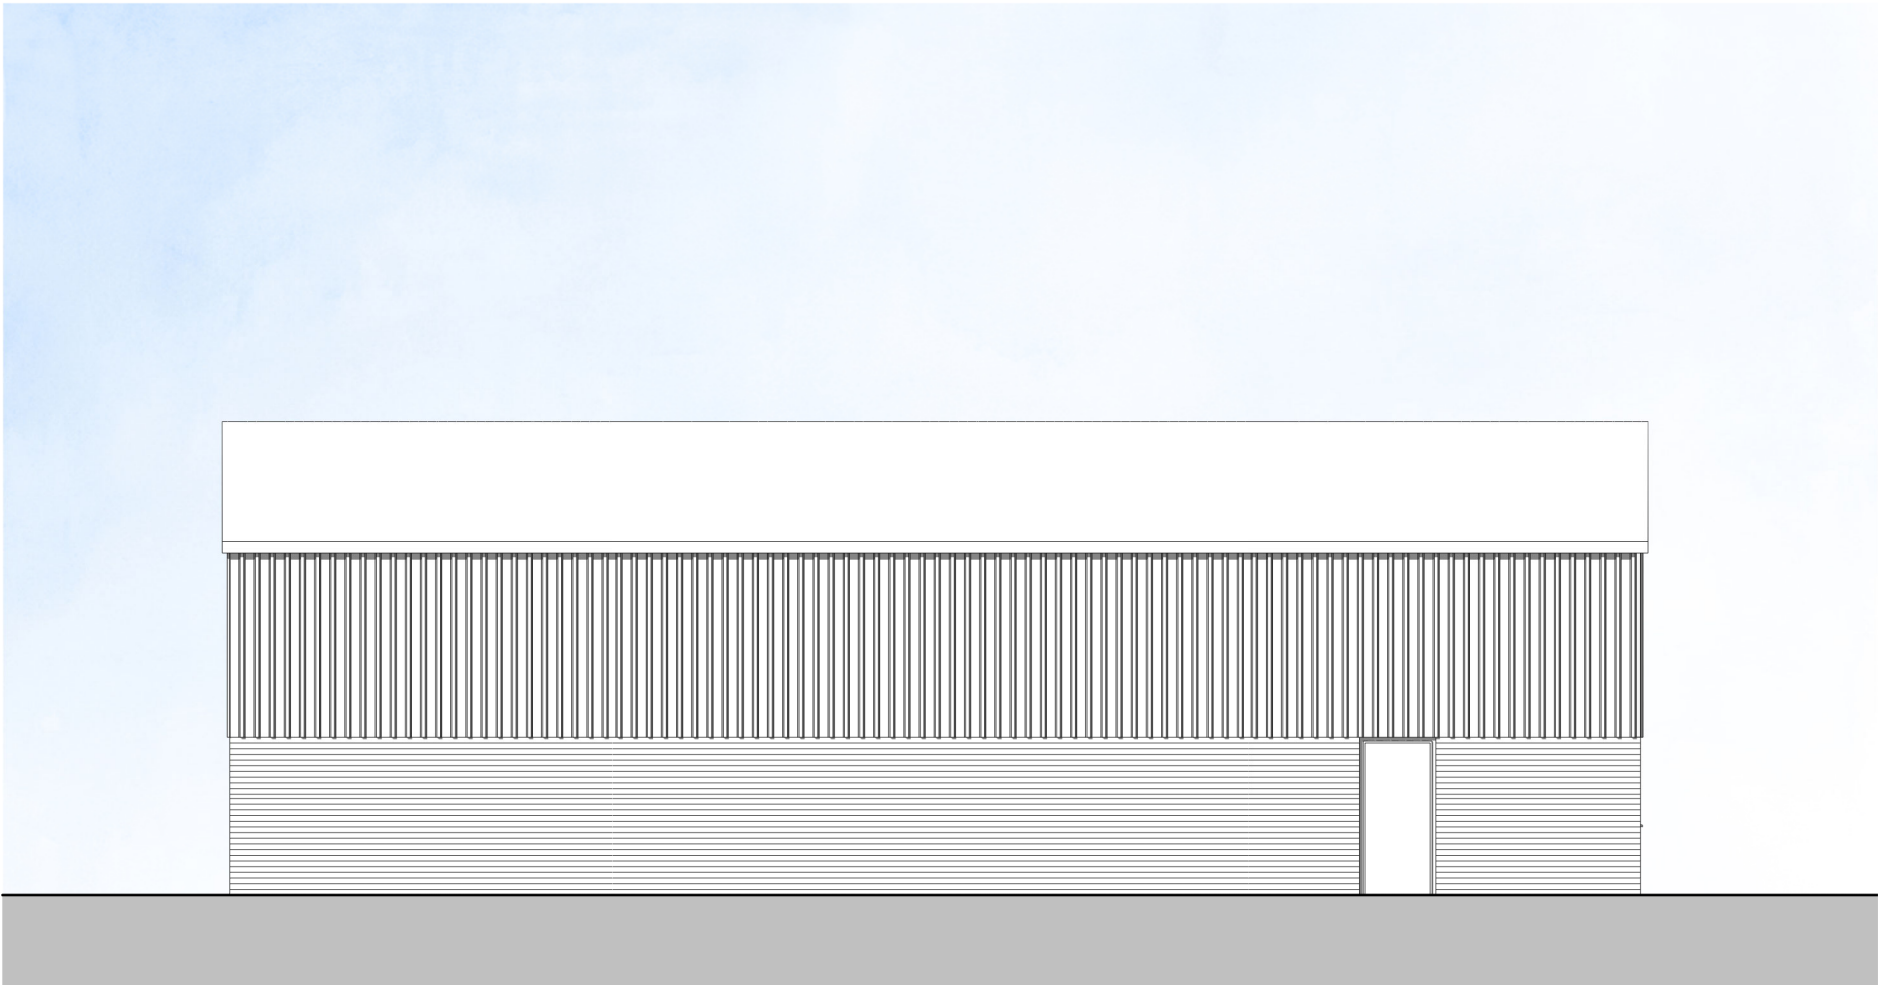


Left Flank Elevation
1 : 100



Ground Floor
1 : 100

 

Roof Plan
1 : 100

 

Rev	Date	Comments
PLANNING		
CLIENT SRC RECYCLING LTD		
PROJECT Land At SRC Recycling Fontwell Avenue Eastergate, West Sussex PO20 3RU		
TITLE Decontamination Building Plans & Elevations		
PROJECT NO. 7334	DATE Sept 21	
DRAWING NO. 7334 - PD08	REVISION	
SCALE 1 : 100@ A1	DRAWN TH	CHECKED DA

Nesicar House, London Road,
Wotton-at-Bassett, BN15 7RS
phone: 01732 753333
fax: 01732 753334
info@offsetarchitects.co.uk
www.offsetarchitects.com

