



Notes:
Use only figured dimensions,
all dimensions to be checked on the prior to construction.
Any discrepancies to be notified to the architect.
All Copyright Reserved to **Offset Architects.**

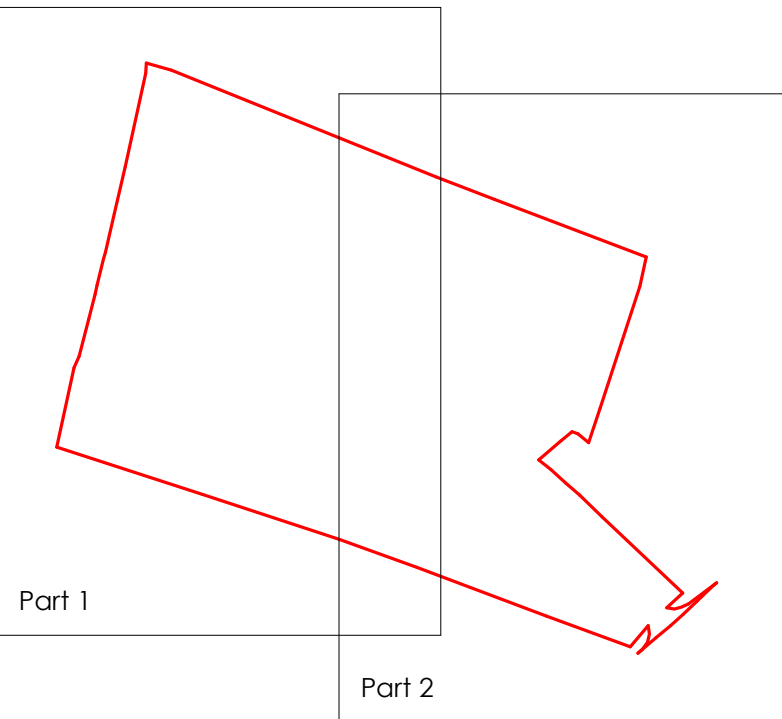

Existing Site Plan Pt 1
1 : 200

 

Rev	Date	Comments
PLANNING		
Client SRC RECYCLING LTD		
Project Land At SRC Recycling Fontwell Avenue Eastergate, West Sussex PO20 3RU		
Title Existing Site Plan Pt 1		

Project No. 7334	Date Sept 21
Drawing No. 7334-PD002	Revision
Scale As indicated @ A0	Drawn JH
	Checked DA

Heckler House, London Road,
Winifred Heath, W15 7 9B
phone: 01752 733333
fax: 01752 733334
info@offsetarchitects.co.uk
www.offsetarchitects.com

