






Roof Plan
1 : 100

 


First Floor
1 : 100

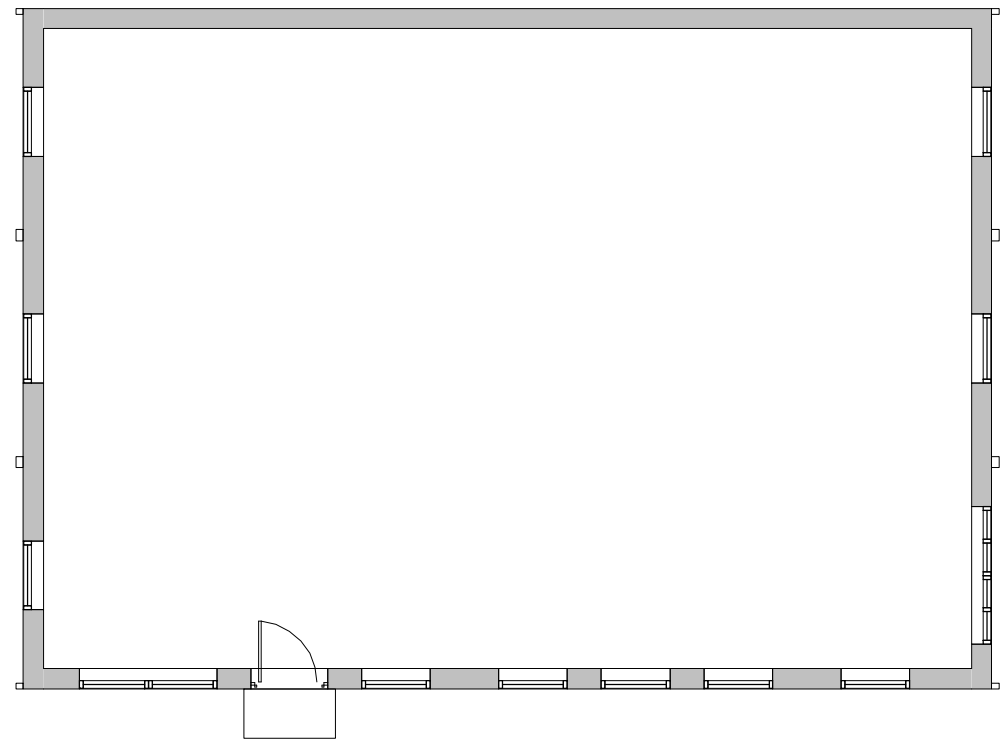


Ground Floor
1 : 100

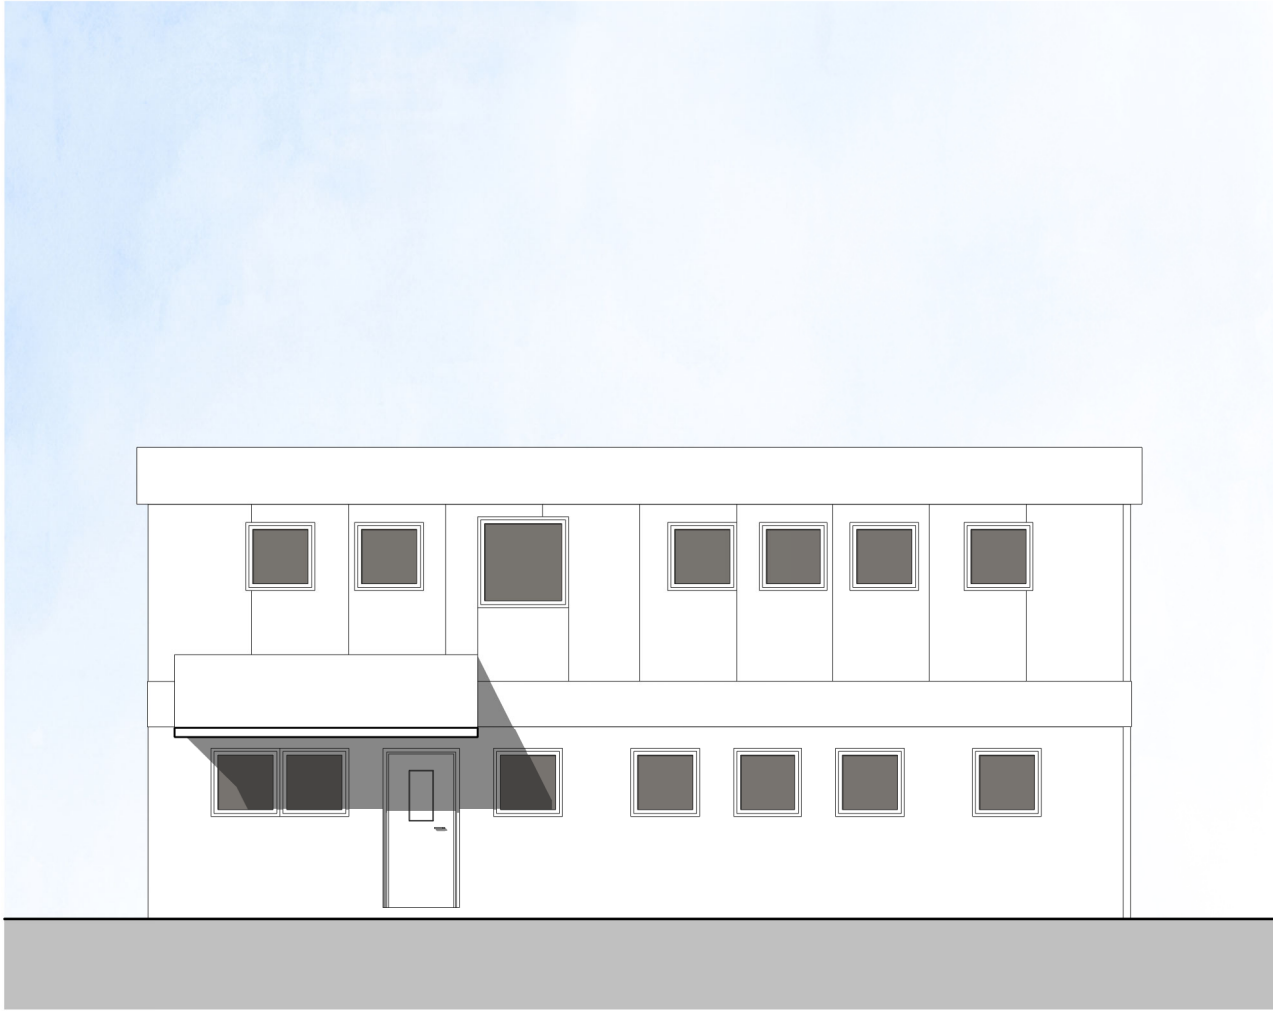


Front Elevation
1 : 100

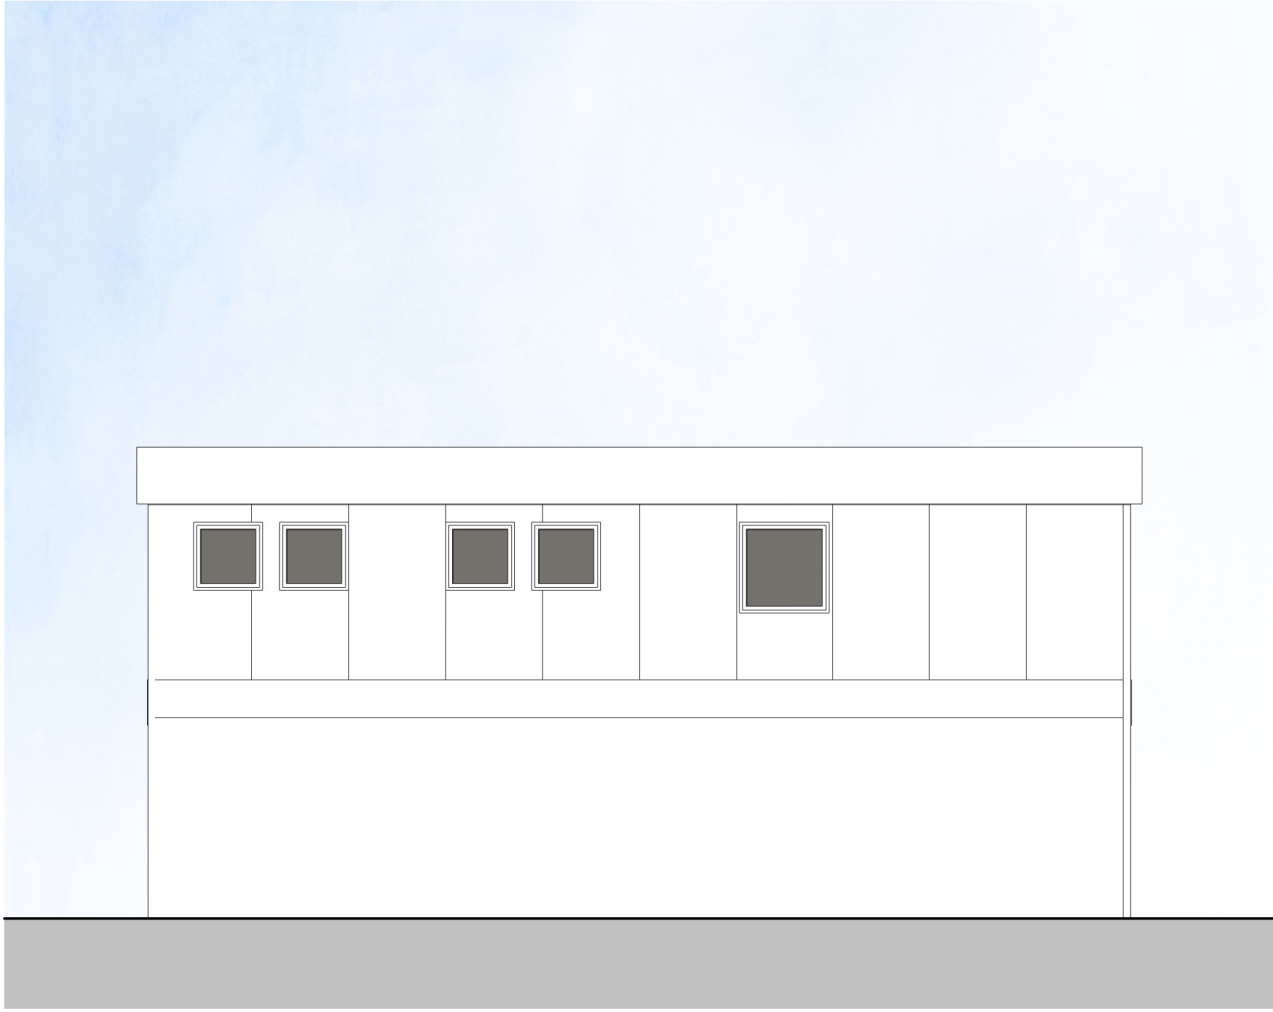


Rear Elevation
1 : 100

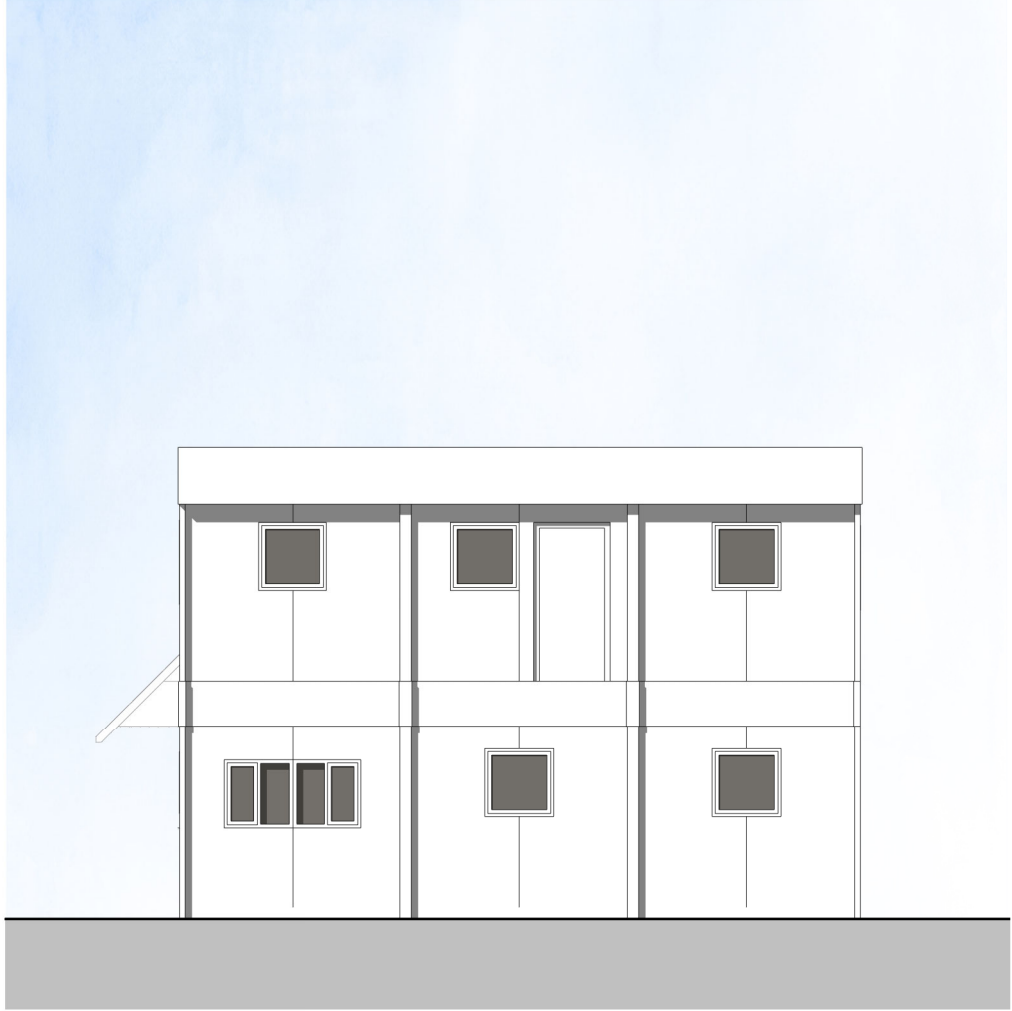

Right Flank Elevation
1 : 100

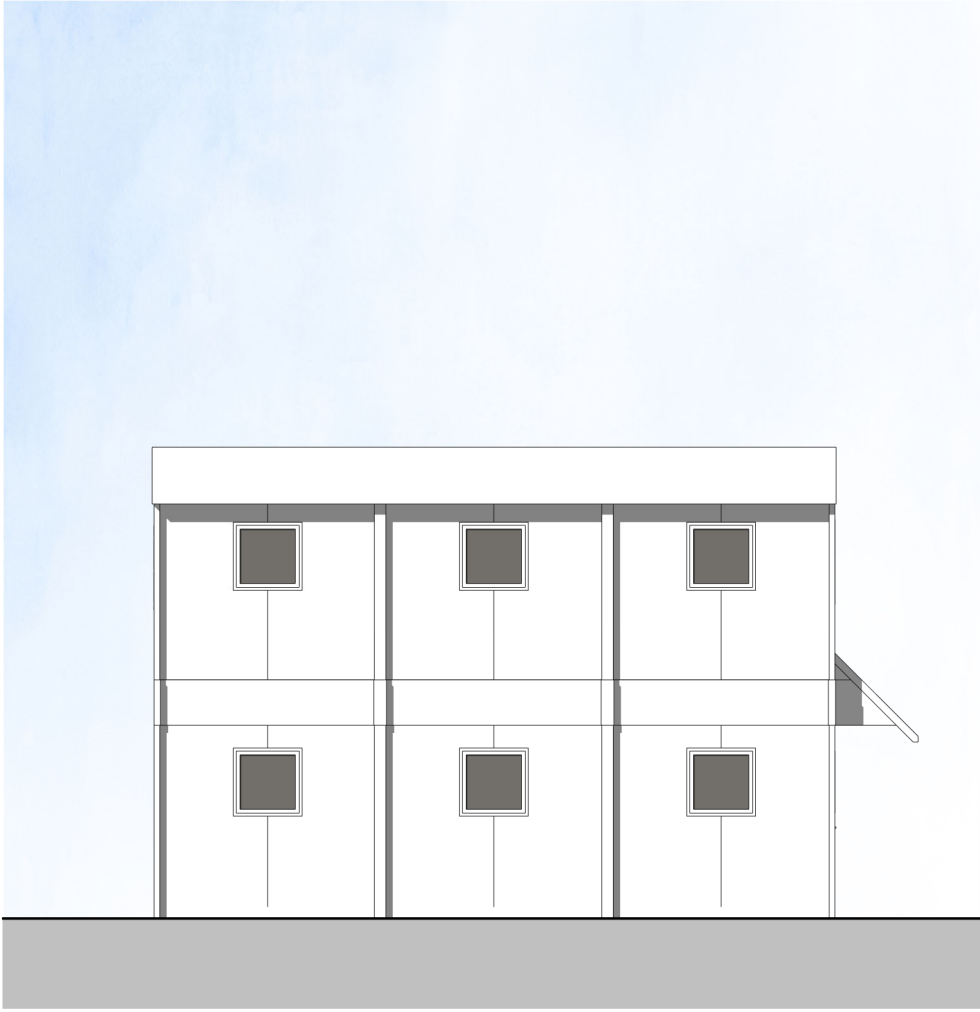

Left Flank Elevation
1 : 100

 

Rev	Date	Comments
PLANNING		

CLIENT
SRC RECYCLING LTD

PROJECT
Land At SRC Recycling
Fontwell Avenue
Eastergate, West Sussex
PO20 3RU

TITLE
Existing Office
Plans & Elevations

PROJECT NO. 7334	DATE Sept 21
DRAWING NO. 7334 - PD05	REVISION
SCALE 1 : 100@ A1	DRAWN TH
	CHECKED DA

Nexicar House, London Road,
Wotton-at-Basildon, Essex, S15 7RS
phone: 01732 753333
fax: 01732 753334
info@offsetarchitects.co.uk
www.offsetarchitects.com

