




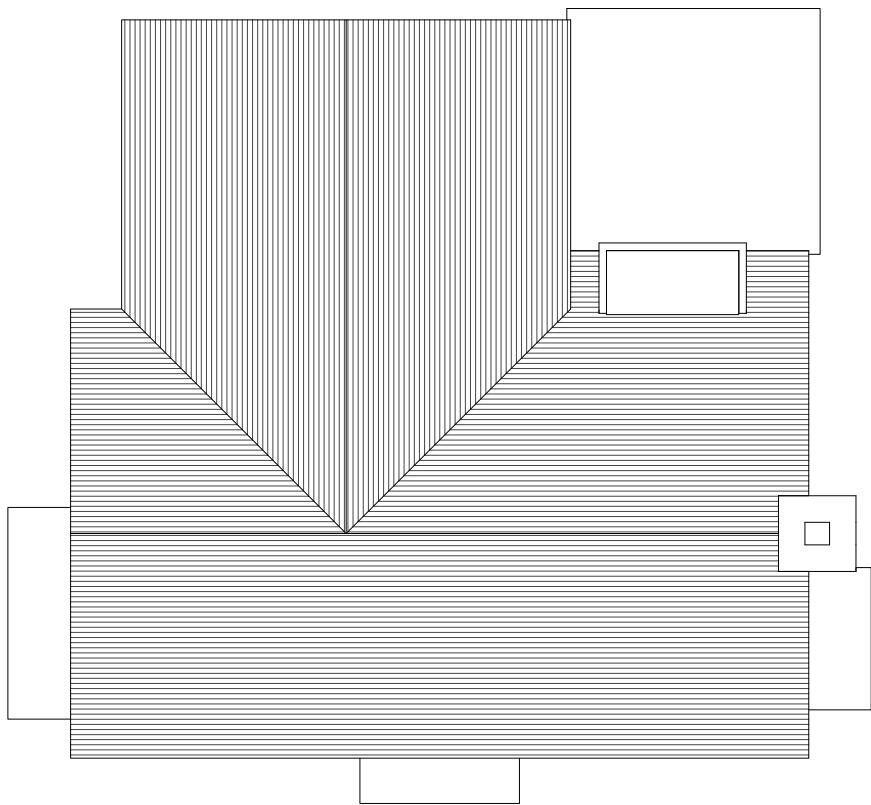

Roof Plan
1 : 100

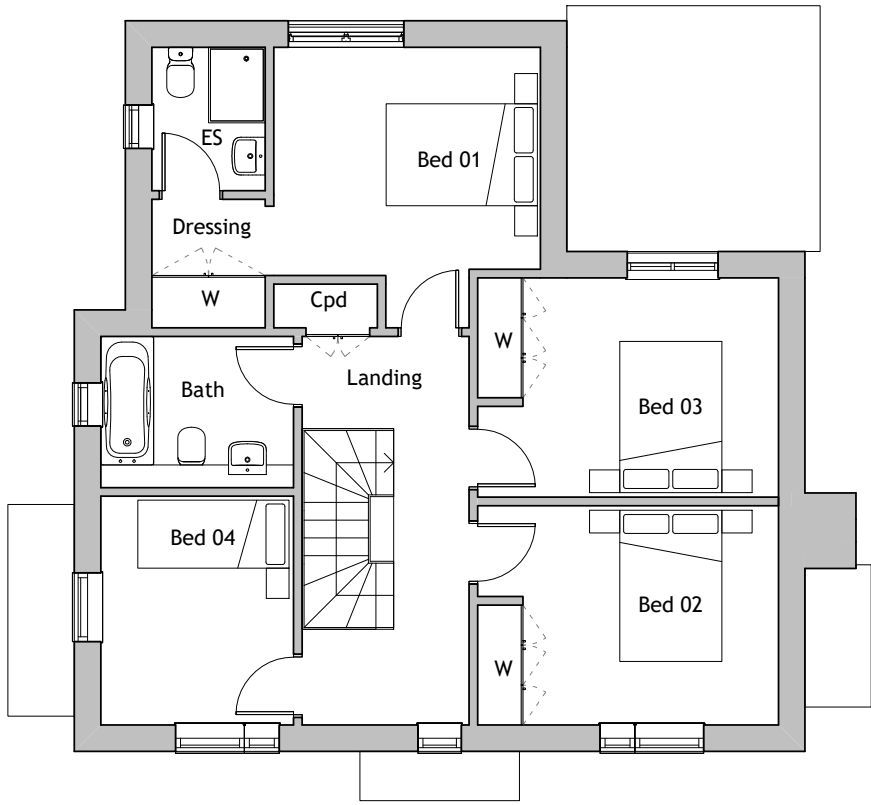

First Floor
1 : 100

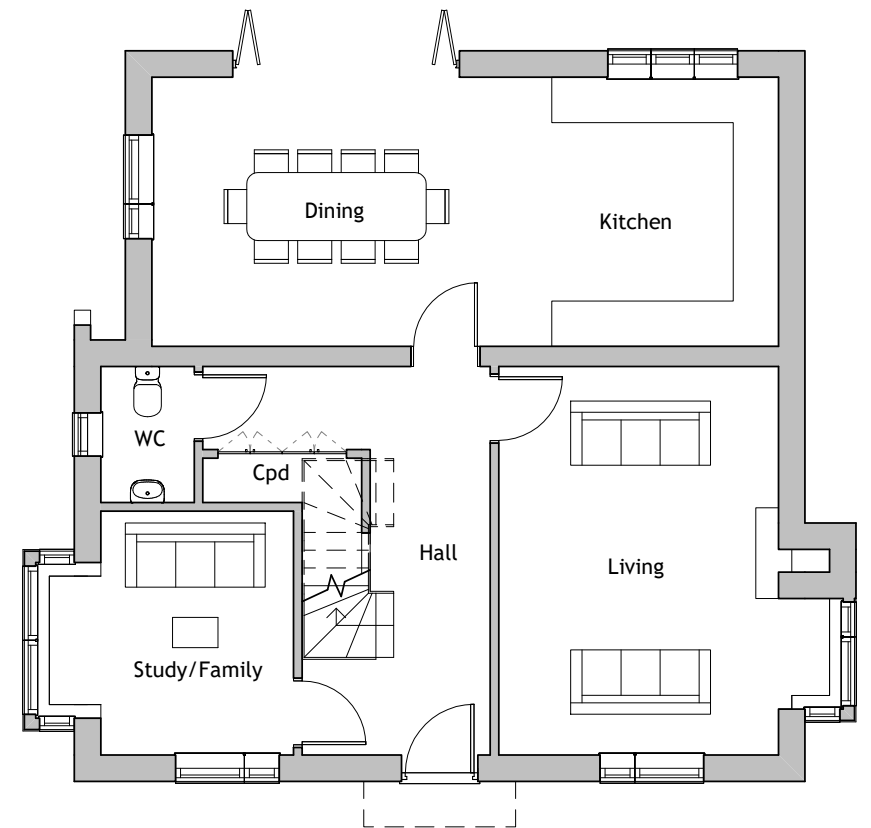

Ground Floor
1 : 100




Front Elevation
1 : 100



Rear Elevation
1 : 100

NOTE: PLOT 32 and 80 is Handed

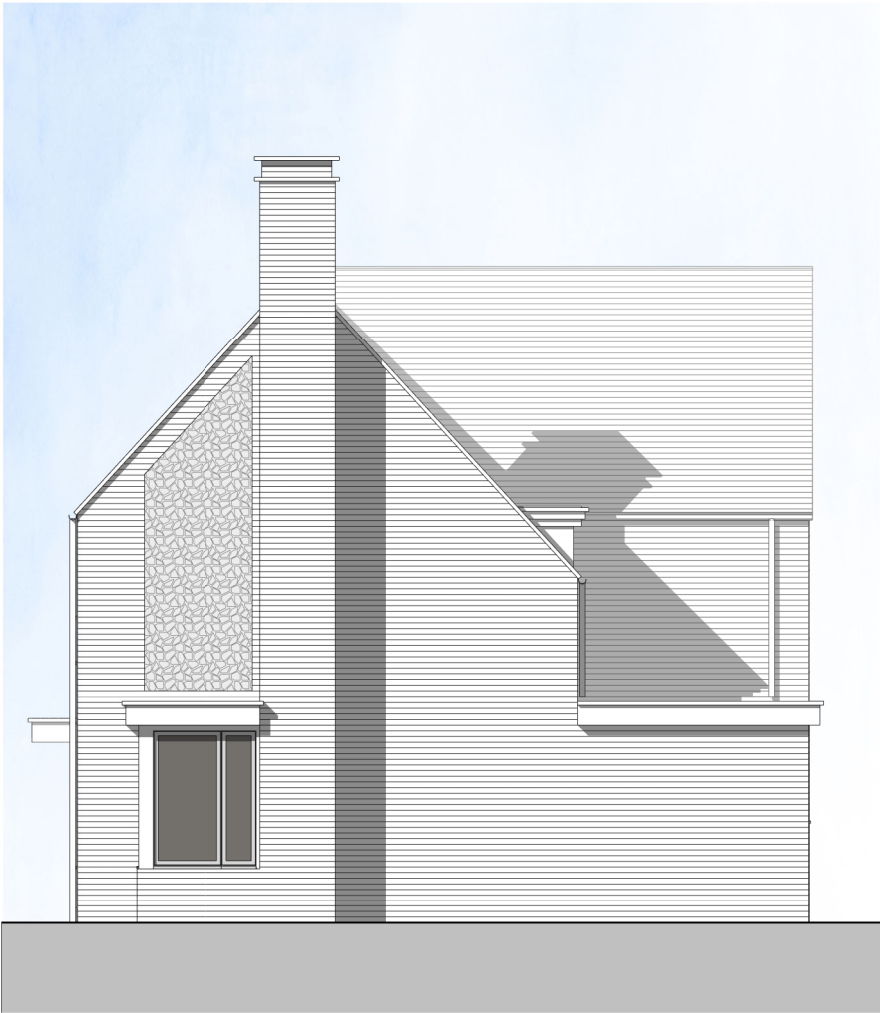


Right Flank Elevation
1 : 100




Left Flank Elevation
1 : 100

Rev	Date	Comments
PLANNING		
CLIENT SRC RECYCLING LTD		
PROJECT Land At SRC Recycling Fontwell Avenue Eastergate, West Sussex PO20 3RU		
TITLE Plots 25, 32, 80 Proposed Plans & Elevations		
PROJECT NO. 7334	DATE Sept 21	
DRAWING NO. 7334 - PD111	REVISION	
SCALE 1 : 100@ A1	DRAWN Author	CHECKED Checker
Napcar House, London Road, Worham Heath, TN15 7RS phone: 01732 753333 fax: 01732 753334 info@offsetarchitects.co.uk www.offsetarchitects.com		offset architects

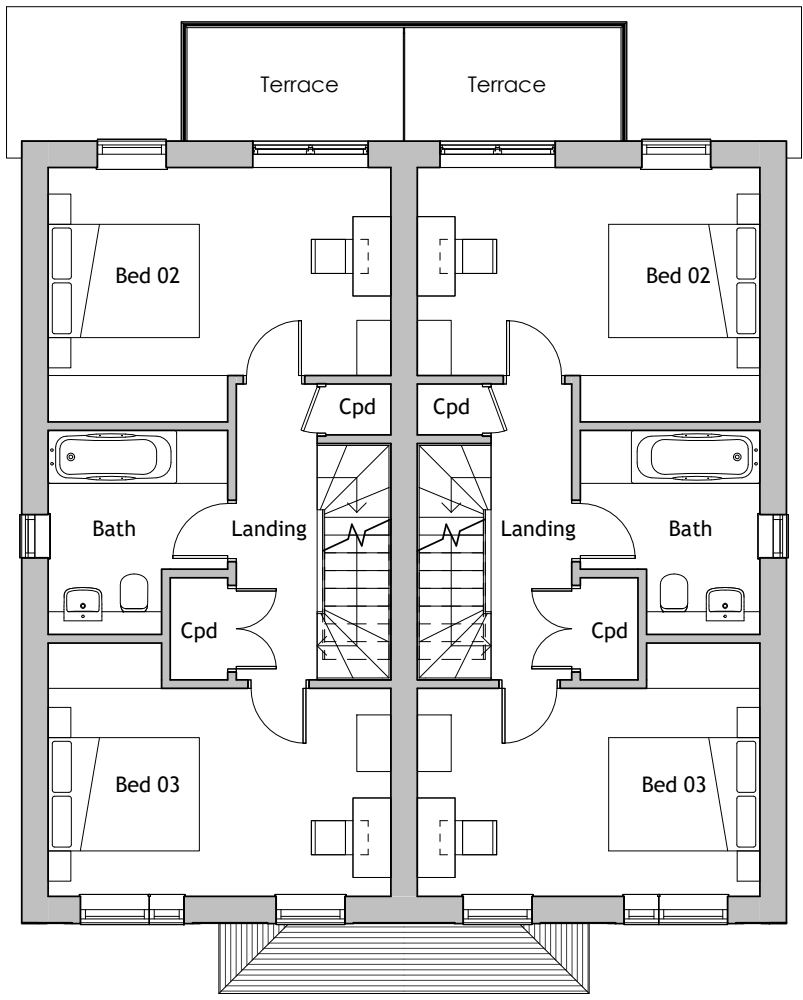

First Floor
1 : 100

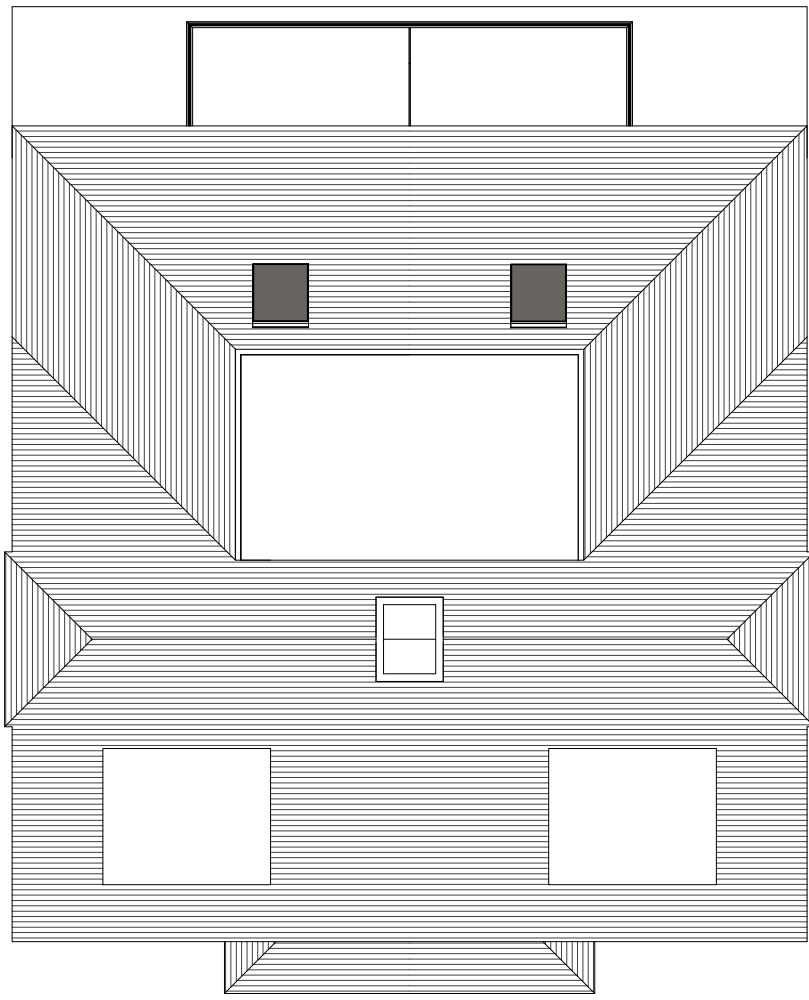


Roof Plan
1 : 100




Front Elevation
1 : 100



Right Flank Elevation
1 : 100

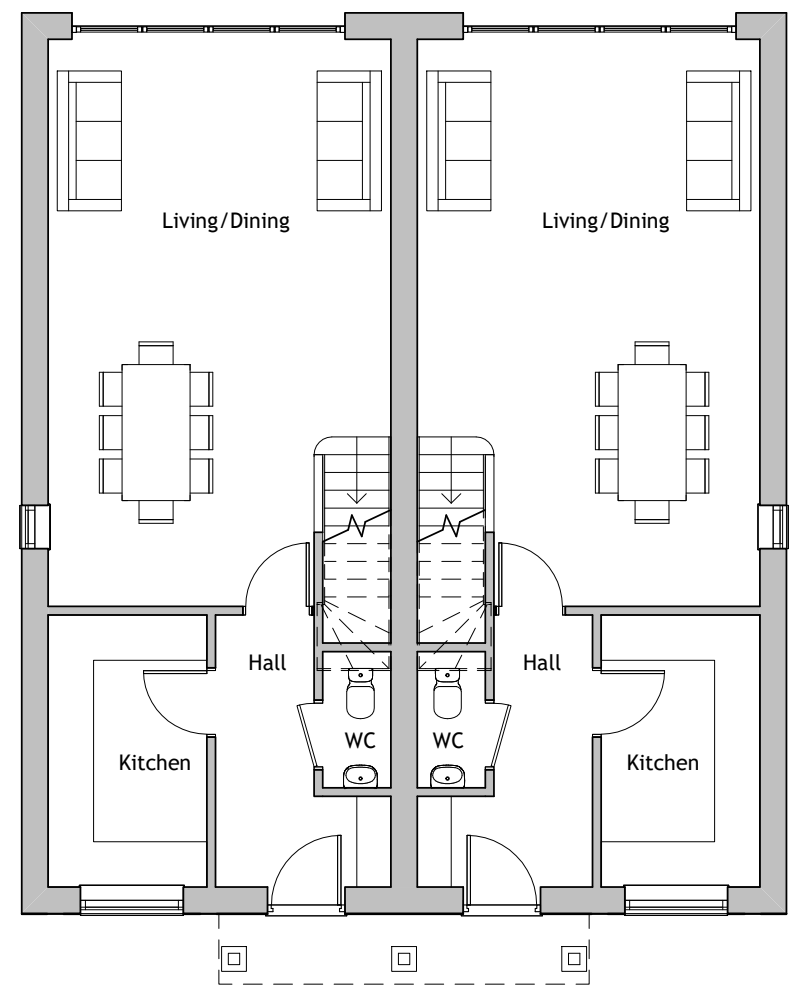


Ground Floor
1 : 100

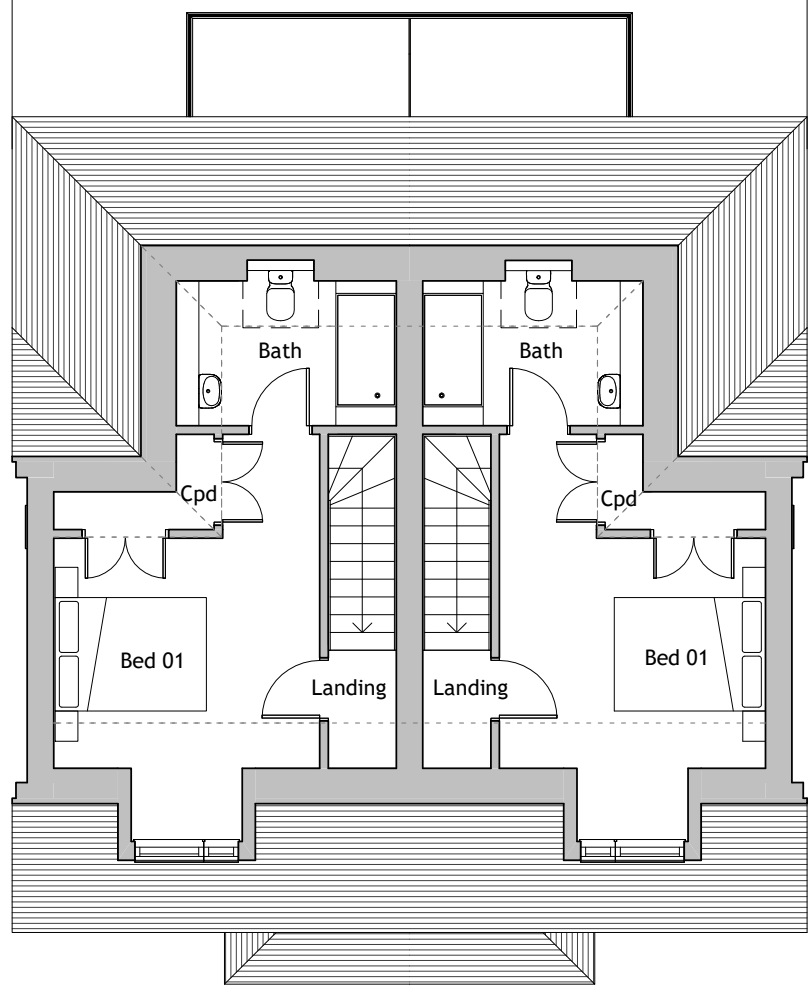

Second Floor
1 : 100



Rear Elevation
1 : 100

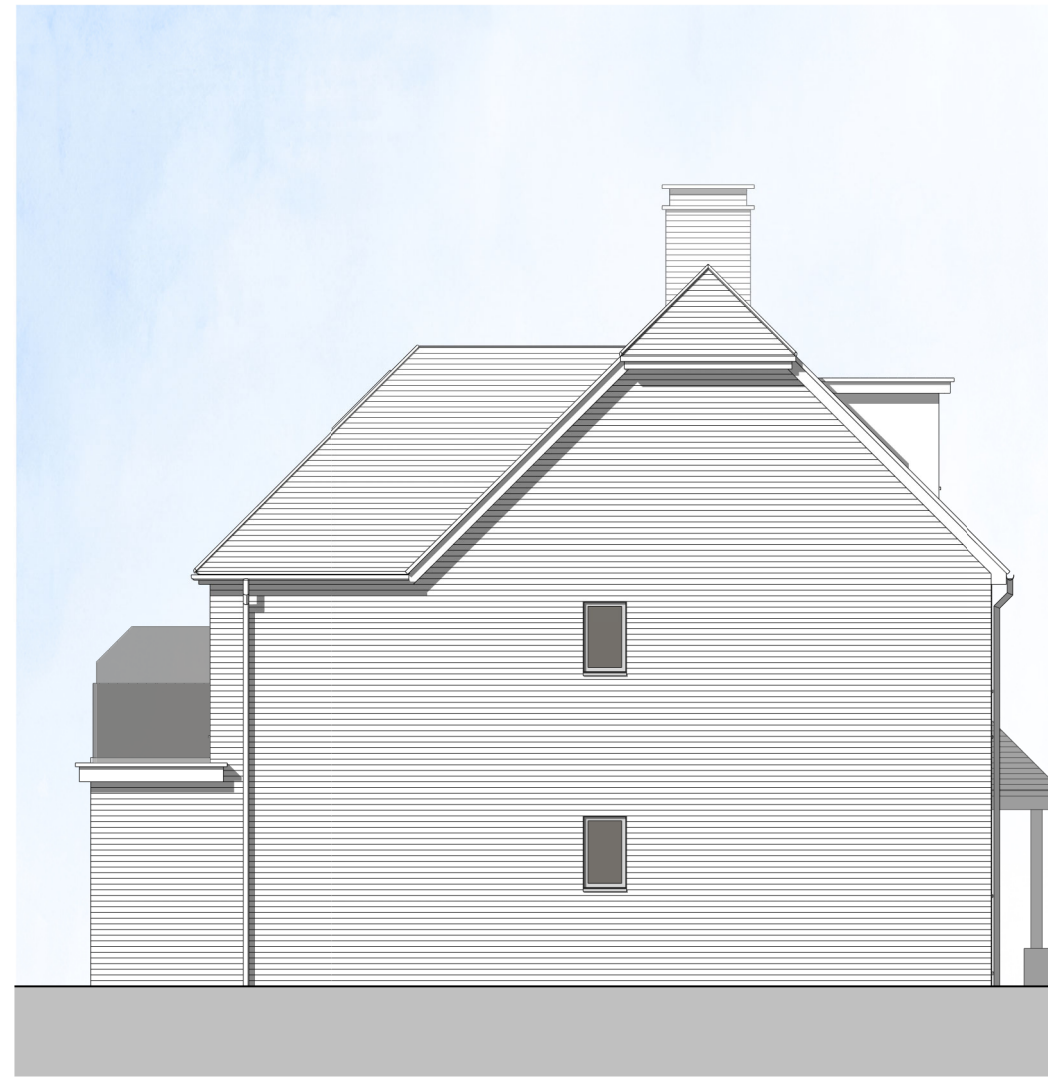

Left Flank Elevation
1 : 100

Rev	Date	Comments
PLANNING		

CLIENT
SRC RECYCLING LTD


PROJECT
Land At SRC Recycling
Fontwell Avenue
Eastergate, West Sussex
PO20 3RU

TITLE
Plots 26 - 31, 45-46
Proposed Plans & Elevations


PROJECT NO.	DATE
7334	Sept 21
DRAWING NO.	REVISION
7334 - PD112	
SCALE	DRAWN
1 : 100@ A1	Author
CHECKED	Checker

Napier House, London Road,
Worthing Heath, BN15 7RS
phone: 01732 753333
fax: 01732 753334
info@offsetarchitects.co.uk
www.offsetarchitects.com




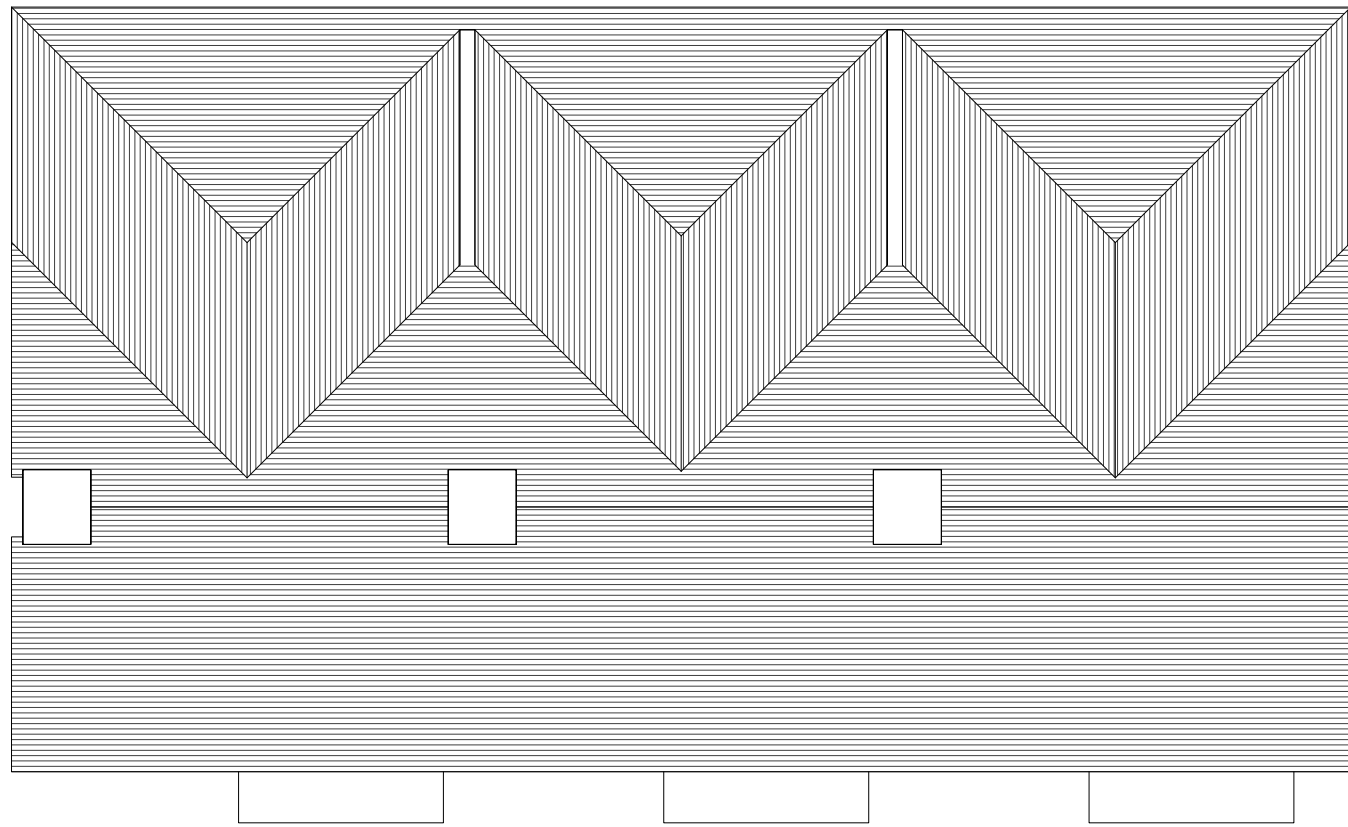

Roof Plan
1 : 100

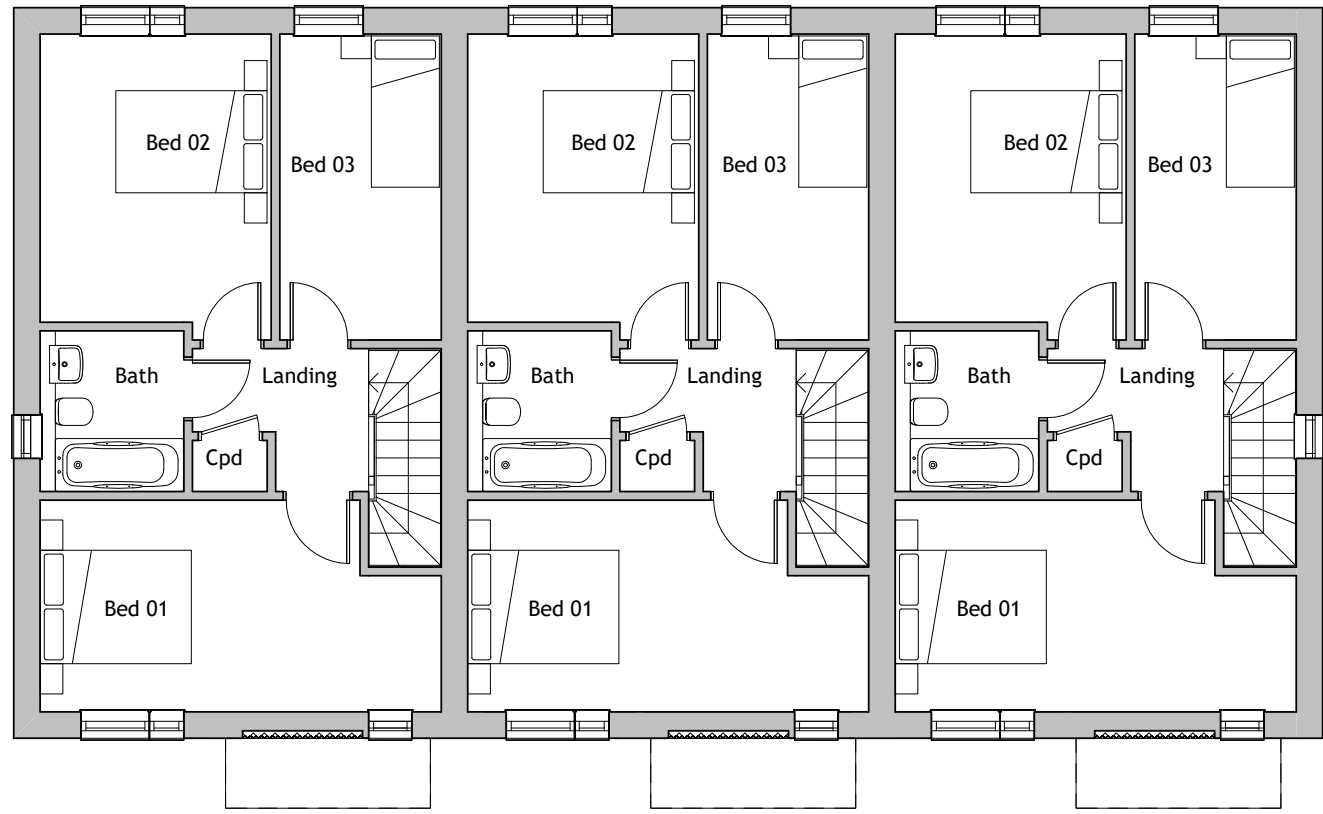

First Floor
1 : 100

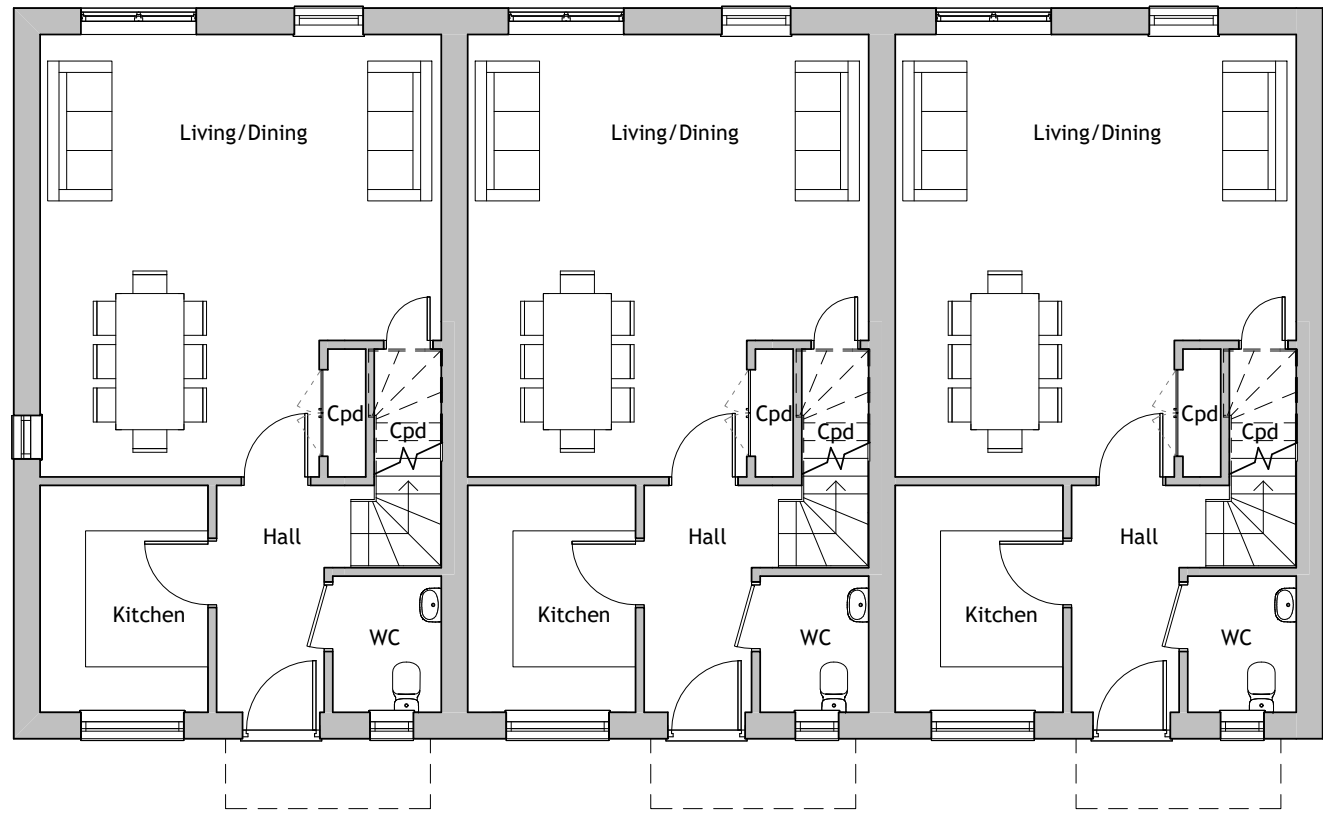


Ground Floor
1 : 100




Front Elevation
1 : 100



Rear Elevation
1 : 100

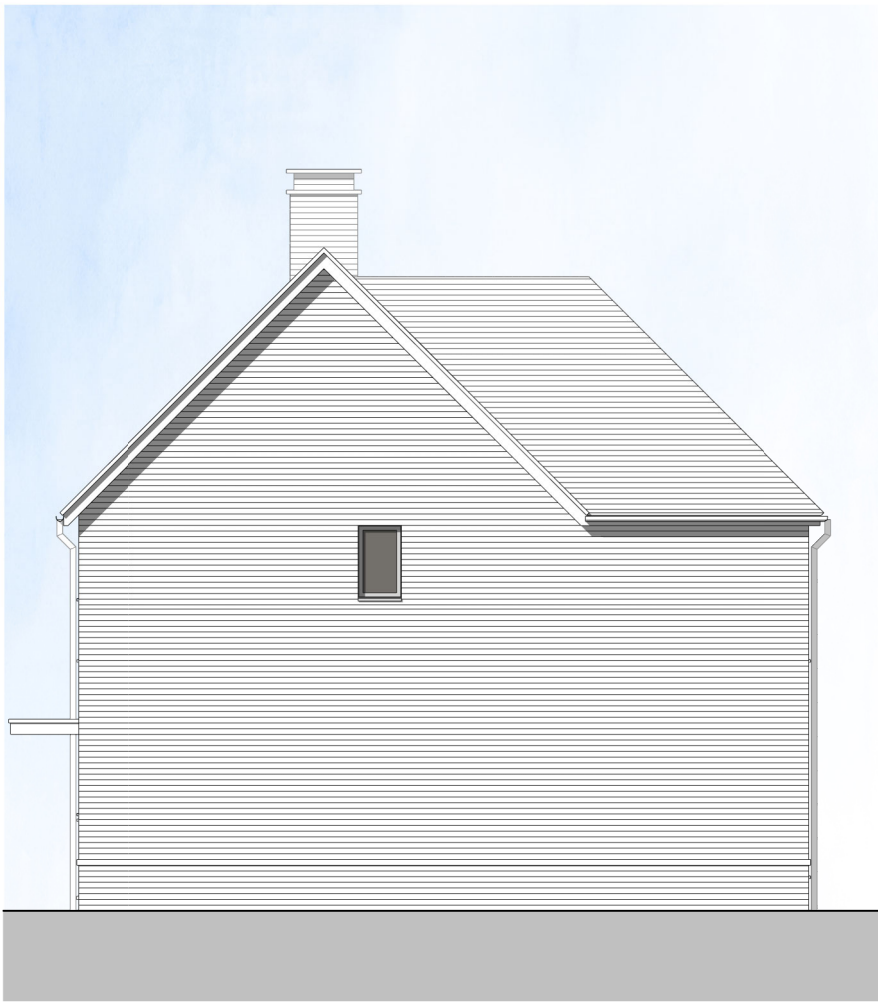

Right Flank Elevation
1 : 100

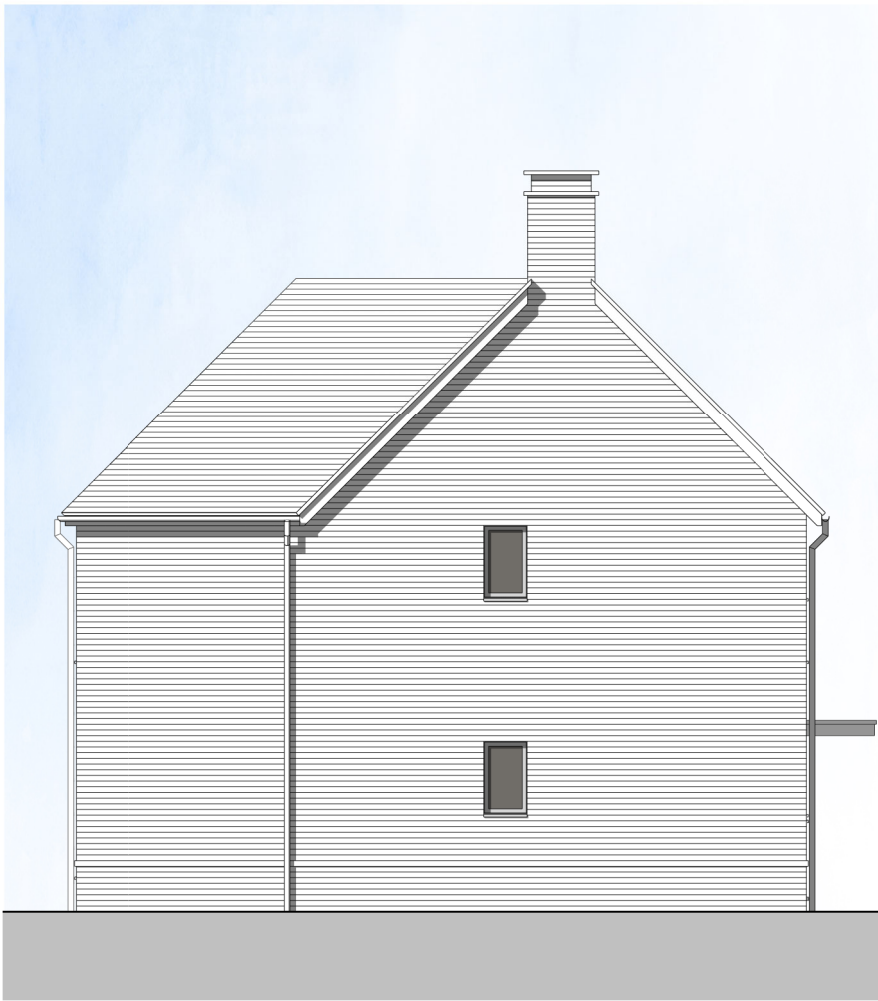

Left Flank Elevation
1 : 100

Rev	Date	Comments
-----	------	----------

PLANNING

CLIENT
SRC RECYCLING LTD


PROJECT
Land At SRC Recycling
Fontwell Avenue
Eastergate, West Sussex
PO20 3RU

TITLE
Plots 35 - 37
Proposed Plans & Elevations


PROJECT NO. 7334	DATE Sept 21
DRAWING NO. 7334 - PD113	REVISION
SCALE 1 : 100@ A1	DRAWN RD
	CHECKED TH

Napier House, London Road,
Wrotham Heath, TN15 7RS
phone: 01732 753333
fax: 01732 753334
info@offsetarchitects.co.uk
www.offsetarchitects.com



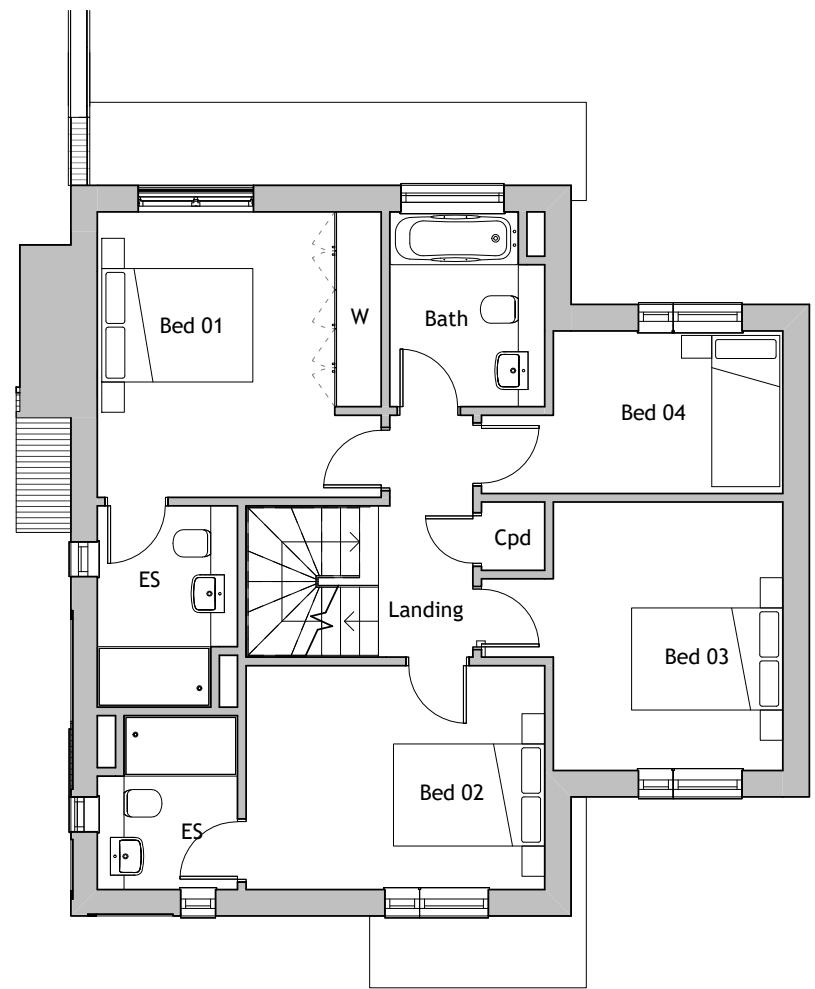

First Floor
1 : 100

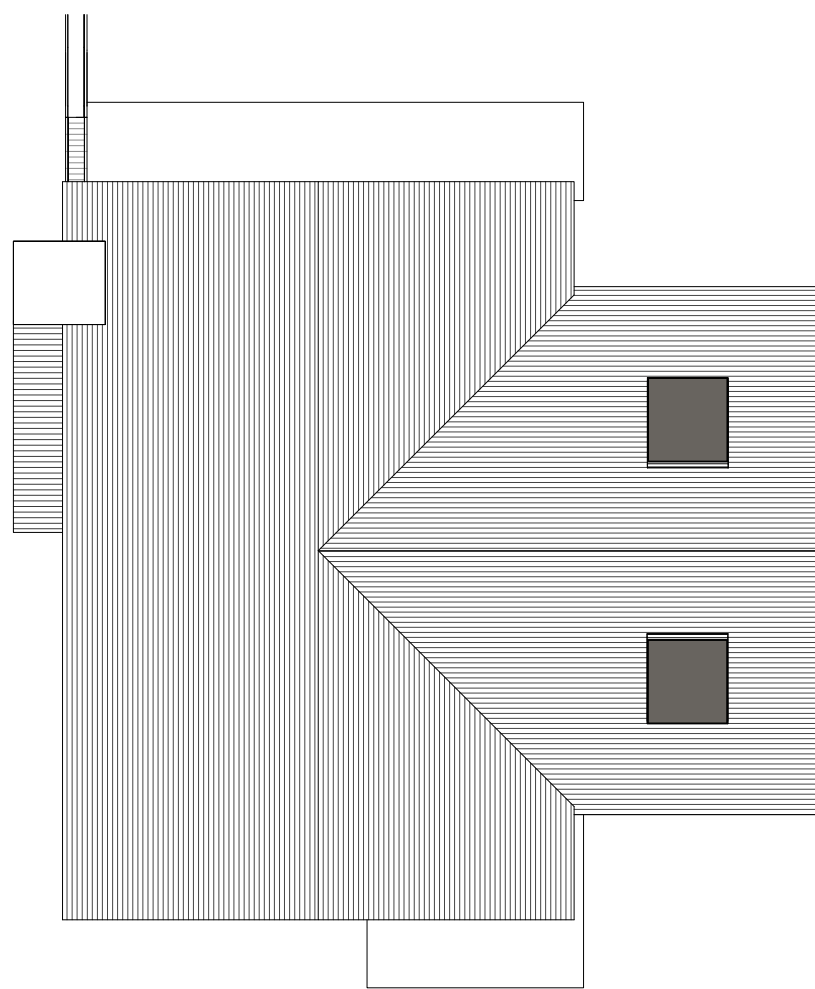


Roof Plan
1 : 100




Front Elevation
1 : 100



Right Flank Elevation
1 : 100

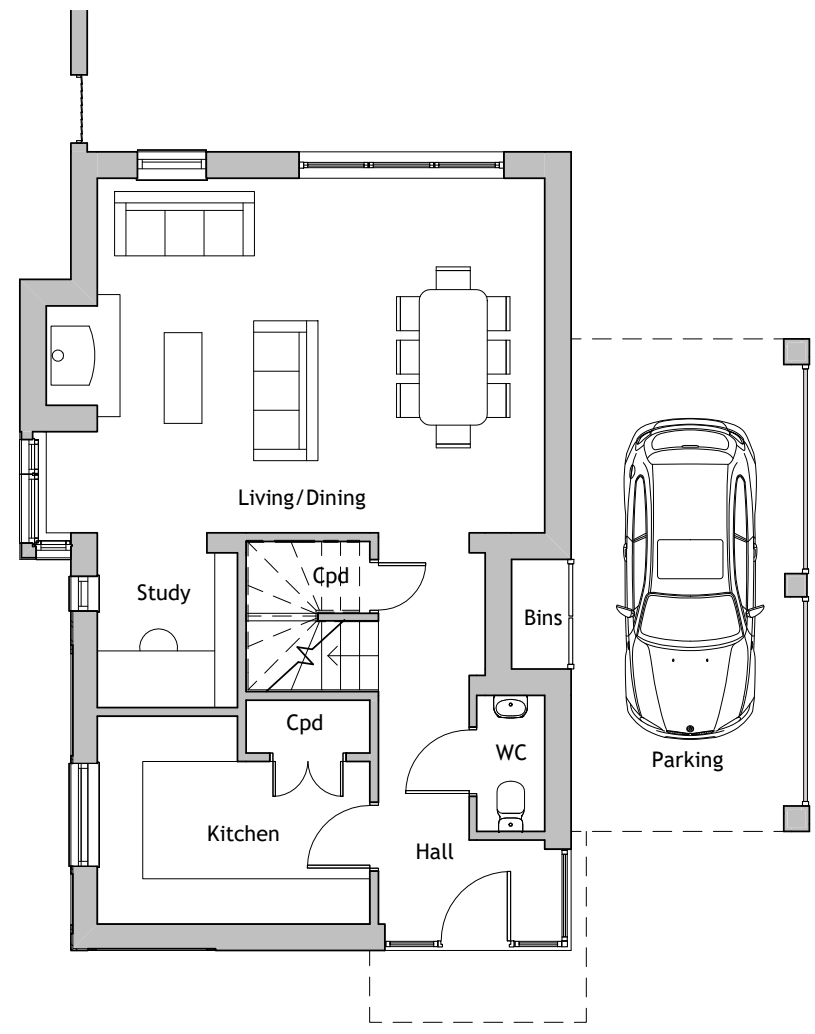

Ground Floor
1 : 100

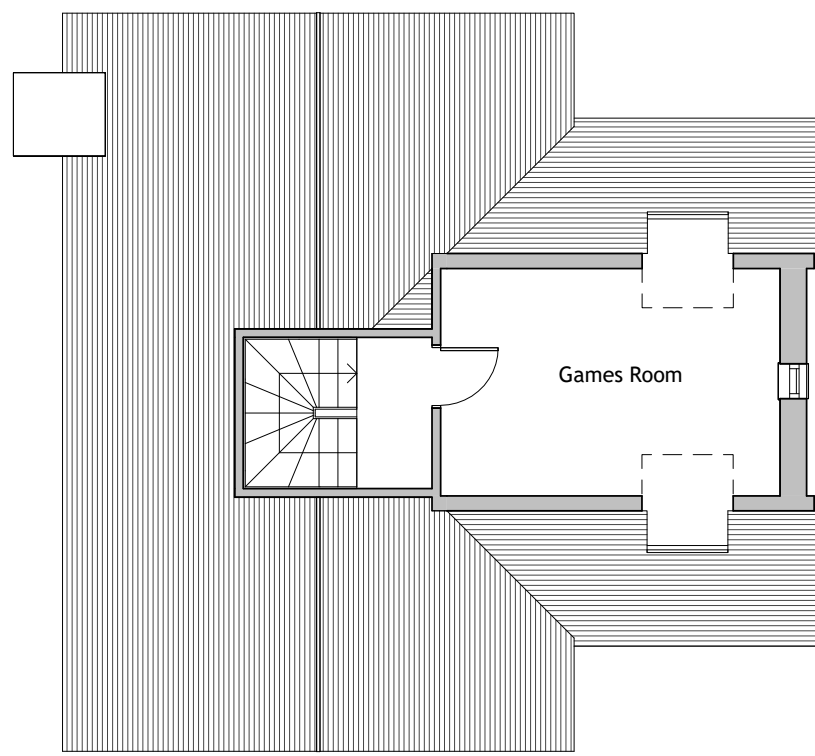

Second Floor
1 : 100




Rear Elevation
1 : 100




Left Flank Elevation
1 : 100


Rev	Date	Comments
PLANNING		
CLIENT SRC RECYCLING LTD		
PROJECT Land At SRC Recycling Fontwell Avenue Eastergate, West Sussex PO20 3RU		
TITLE Plots 38, 41, 44, 76 Proposed Plans & Elevations		
PROJECT NO. 7334	DATE Sept 21	
DRAWING NO. 7334 - PD114	REVISION	
SCALE 1 : 100@ A1	DRAWN Author	
	CHECKED Checker	
Napier House, London Road, Worthing Heath, BN15 7RS phone: 01732 753333 fax: 01732 753334 info@offsetarchitects.co.uk www.offsetarchitects.com		offset architects

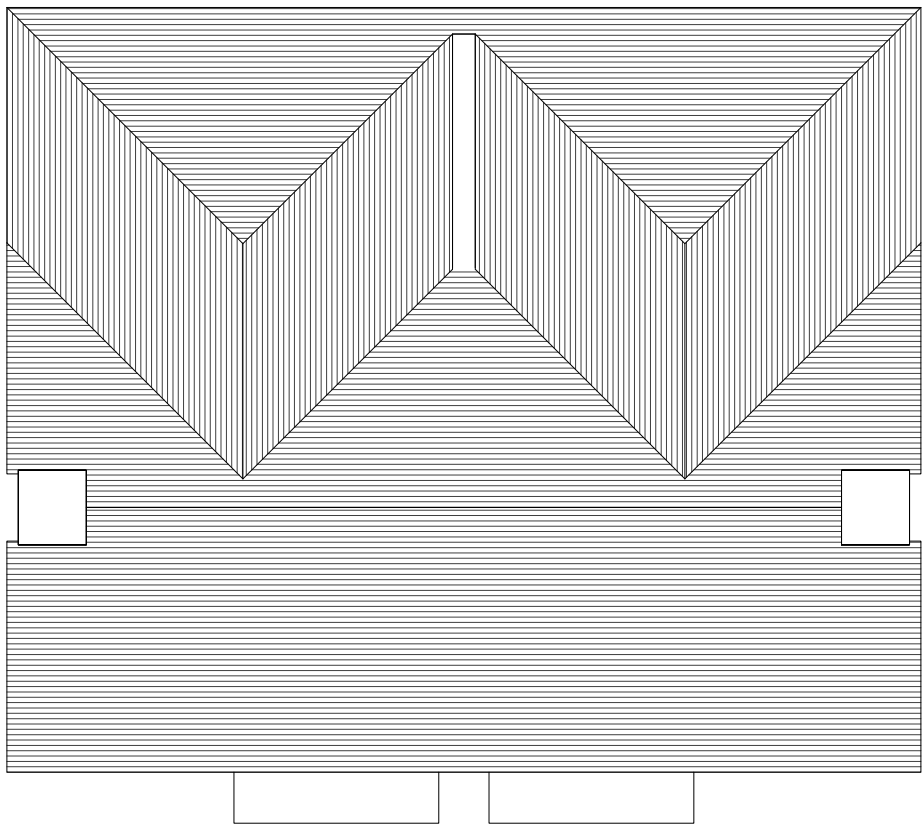

Roof Plan
1 : 100

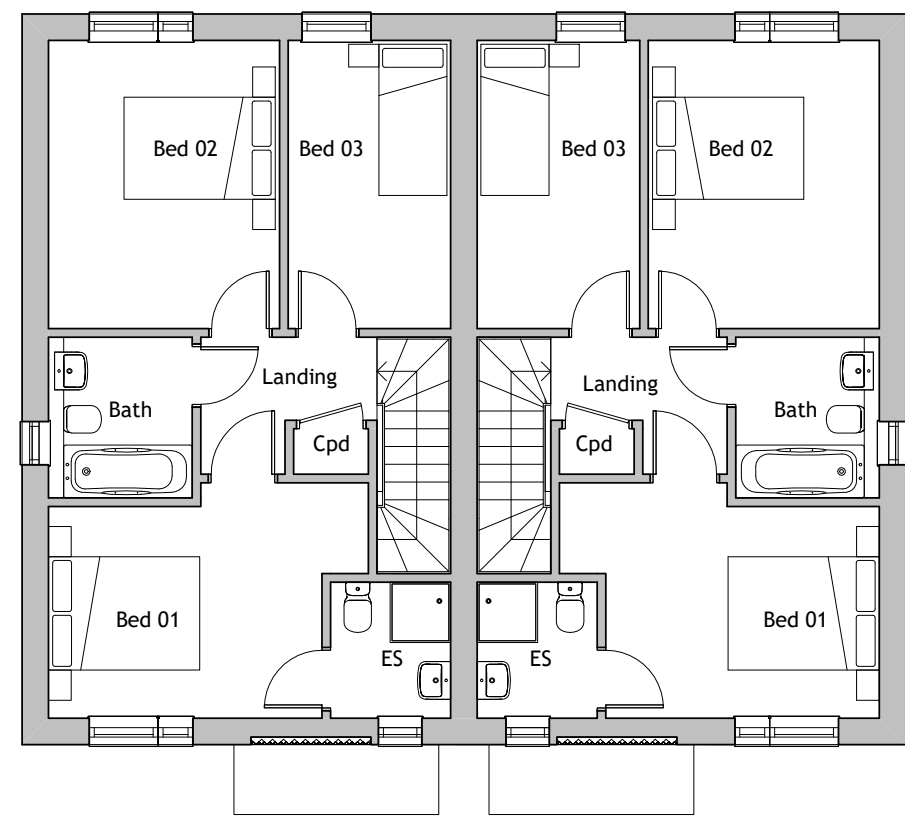

First Floor
1 : 100

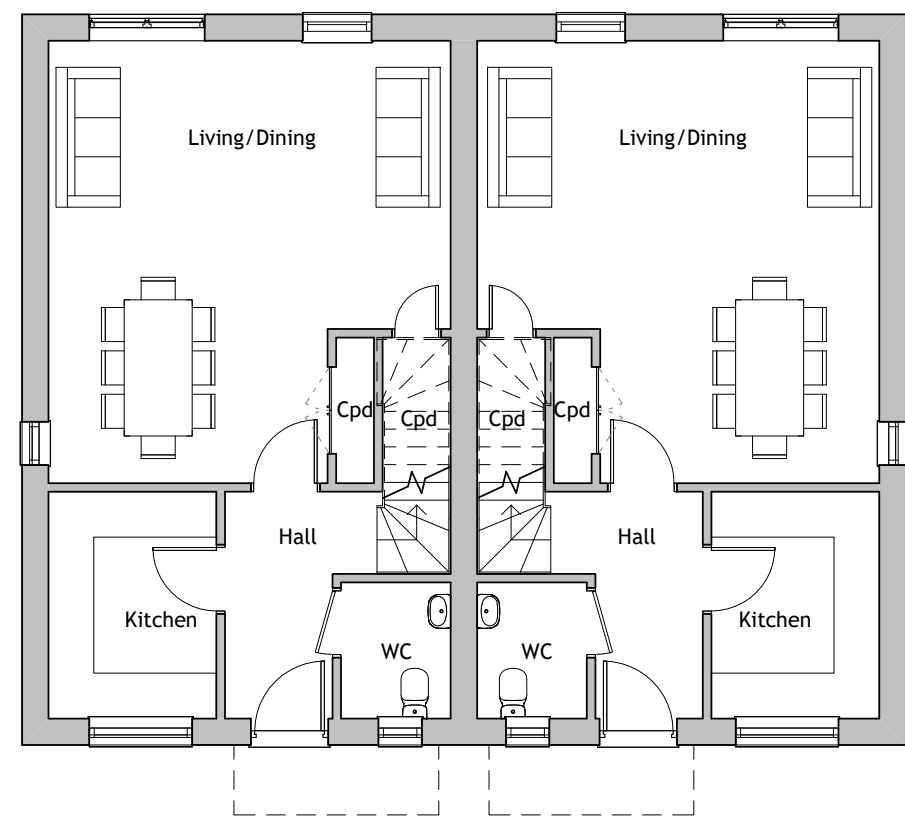


Ground Floor
1 : 100




Front Elevation
1 : 100



Rear Elevation
1 : 100

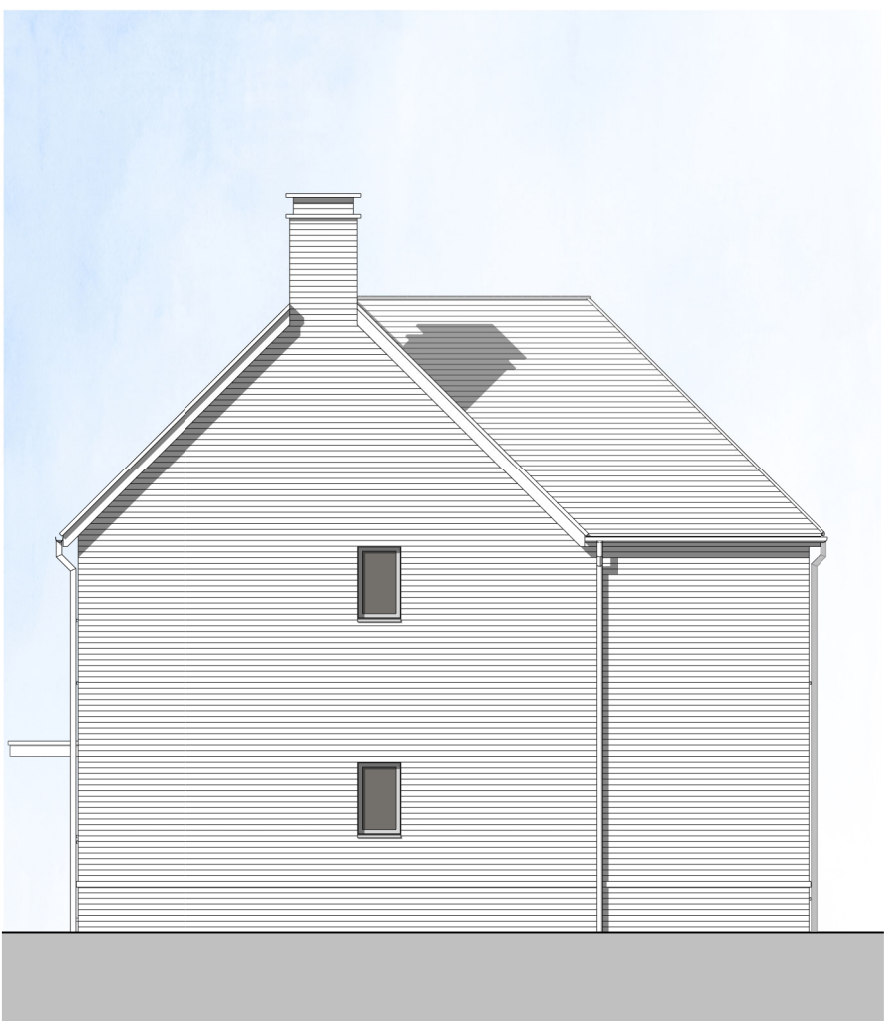

Right Flank Elevation
1 : 100

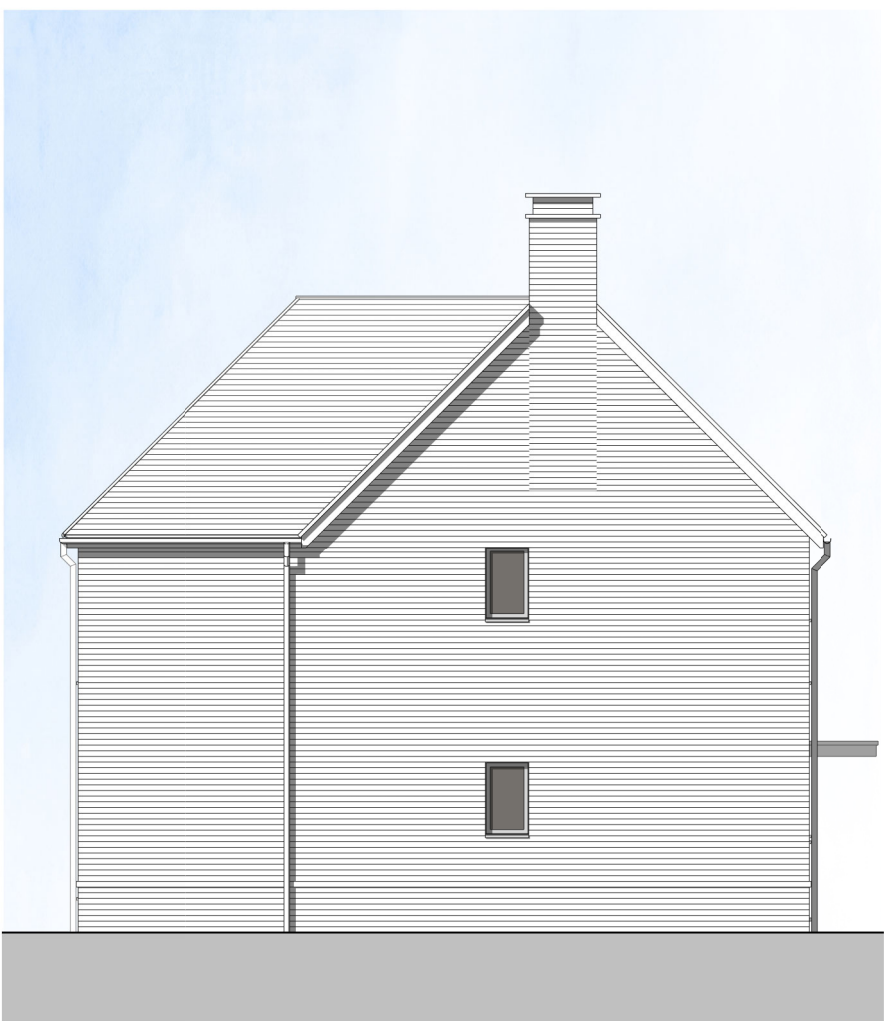

Left Flank Elevation
1 : 100

Rev	Date	Comments
-----	------	----------

PLANNING

CLIENT
SRC RECYCLING LTD

PROJECT
Land At SRC Recycling
Fontwell Avenue
Eastergate, West Sussex
PO20 3RU

TITLE
Plots 42-43, 63-64, 65-66
Proposed Plans & Elevations

PROJECT NO.	DATE
7334	Sept 21
DRAWING NO.	REVISION
7334 - PD115	
SCALE	DRAWN
1 : 100@ A1	Author
	CHECKED
	Checker

Napier House, London Road,
Wrotham Heath, TN15 7RS
phone: 01732 753333
fax: 01732 753334
info@offsetarchitects.co.uk
www.offsetarchitects.com

