




First Floor
1 : 100

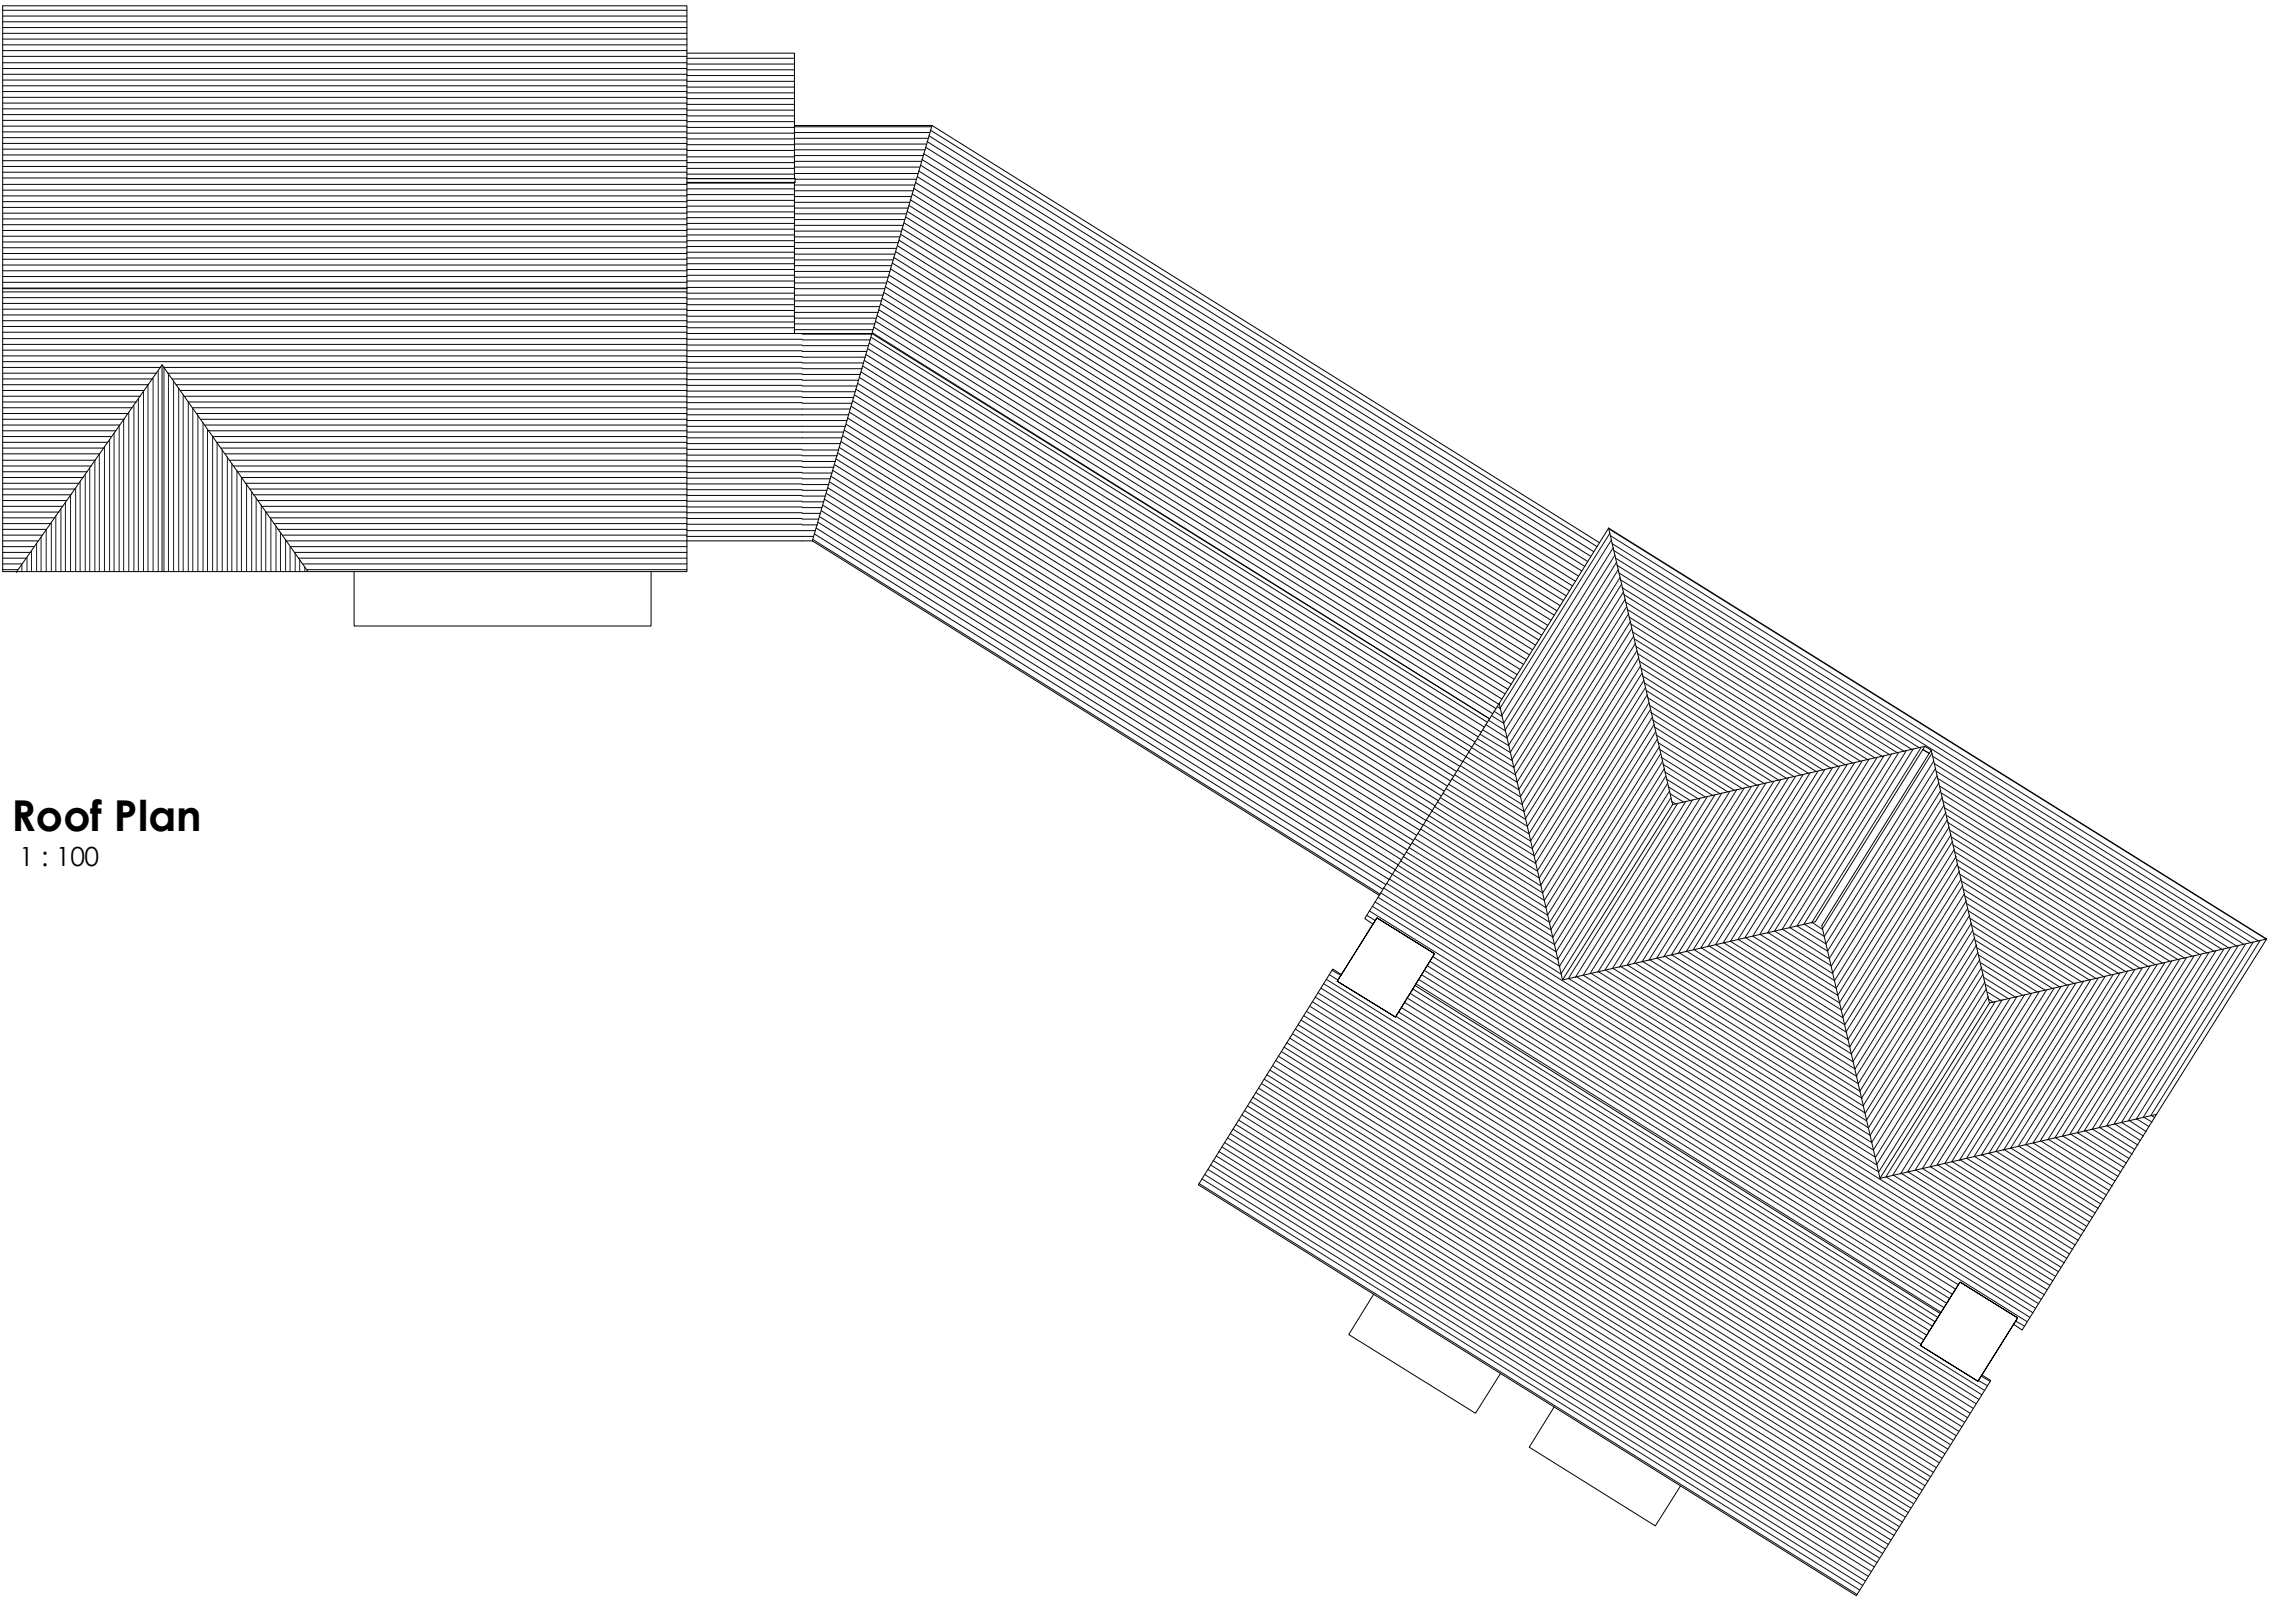

Roof Plan
1 : 100



Ground Floor
1 : 100



Plots 21-24 overall elevation
1 : 100

SCALE 1:100
0 1 2 3 4 5 10m

Rev	Date	Comments
-----	------	----------

PLANNING

CLIENT
SRC RECYCLING LTD

PROJECT
Land At SRC Recycling
Fontwell Avenue
Eastergate, West Sussex
PO20 3RU

TITLE
**Plots 21-24
Proposed Plans**

PROJECT NO.	DATE
7334	Sept 21
DRAWING NO.	REVISION
7334 - PD109	
SCALE	DRAWN
1 : 100@ A1	TH
CHECKED	DA

Nesicar House, London Road,
Wotton-at-Bassett, BN15 7RS
phone: 01732 753333
fax: 01732 753334
info@offsetarchitects.co.uk
www.offsetarchitects.com

