





Front Elevation (21 & 22)
1 : 100

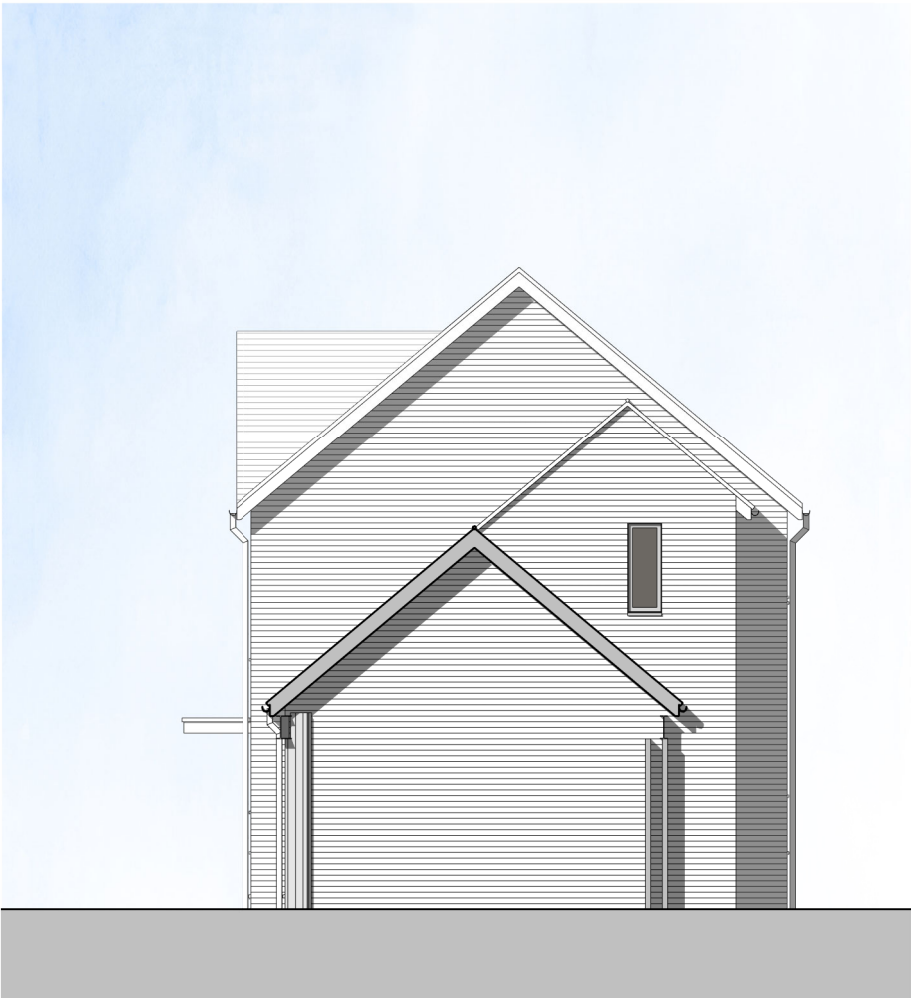

Right Flank Elevation (21 & 22)
1 : 100



Front Elevation (23 & 24)
1 : 100

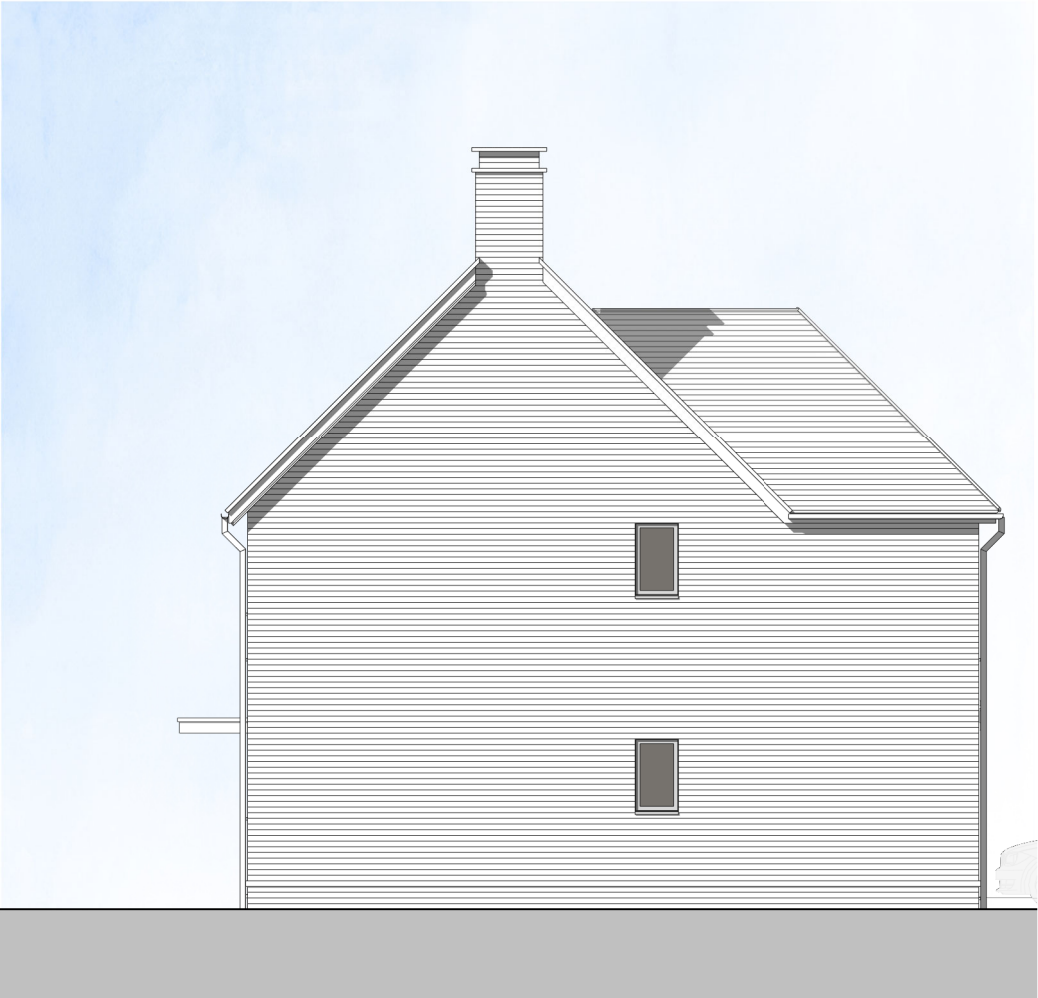

Right Flank Elevation (23 & 24)
1 : 100



Rear Elevation (21 & 22)
1 : 100




Left Flank Elevation (21 & 22)
1 : 100



Rear Elevation (23 & 24)
1 : 100



Left Flank Elevation (23 & 24)
1 : 100

 

Rev	Date	Comments
-----	------	----------

PLANNING

CLIENT
SRC RECYCLING LTD

PROJECT
Land At SRC Recycling
Fontwell Avenue
Eastergate, West Sussex
PO20 3RU

TITLE
Plots 21 - 24
Elevations

PROJECT NO. 7334	DATE Sept 21
DRAWING NO. 7334 - PD110	REVISION
SCALE 1 : 100@ A1	DRAWN Author
	CHECKED Checker

Nesicar House, London Road,
Wotton-at-Bassett, Notts NG25 7RS
phone: 01732 753333
fax: 01732 753334
info@offsetarchitects.co.uk
www.offsetarchitects.com

